



AMENDED TO SHOW PITCHED ROOF

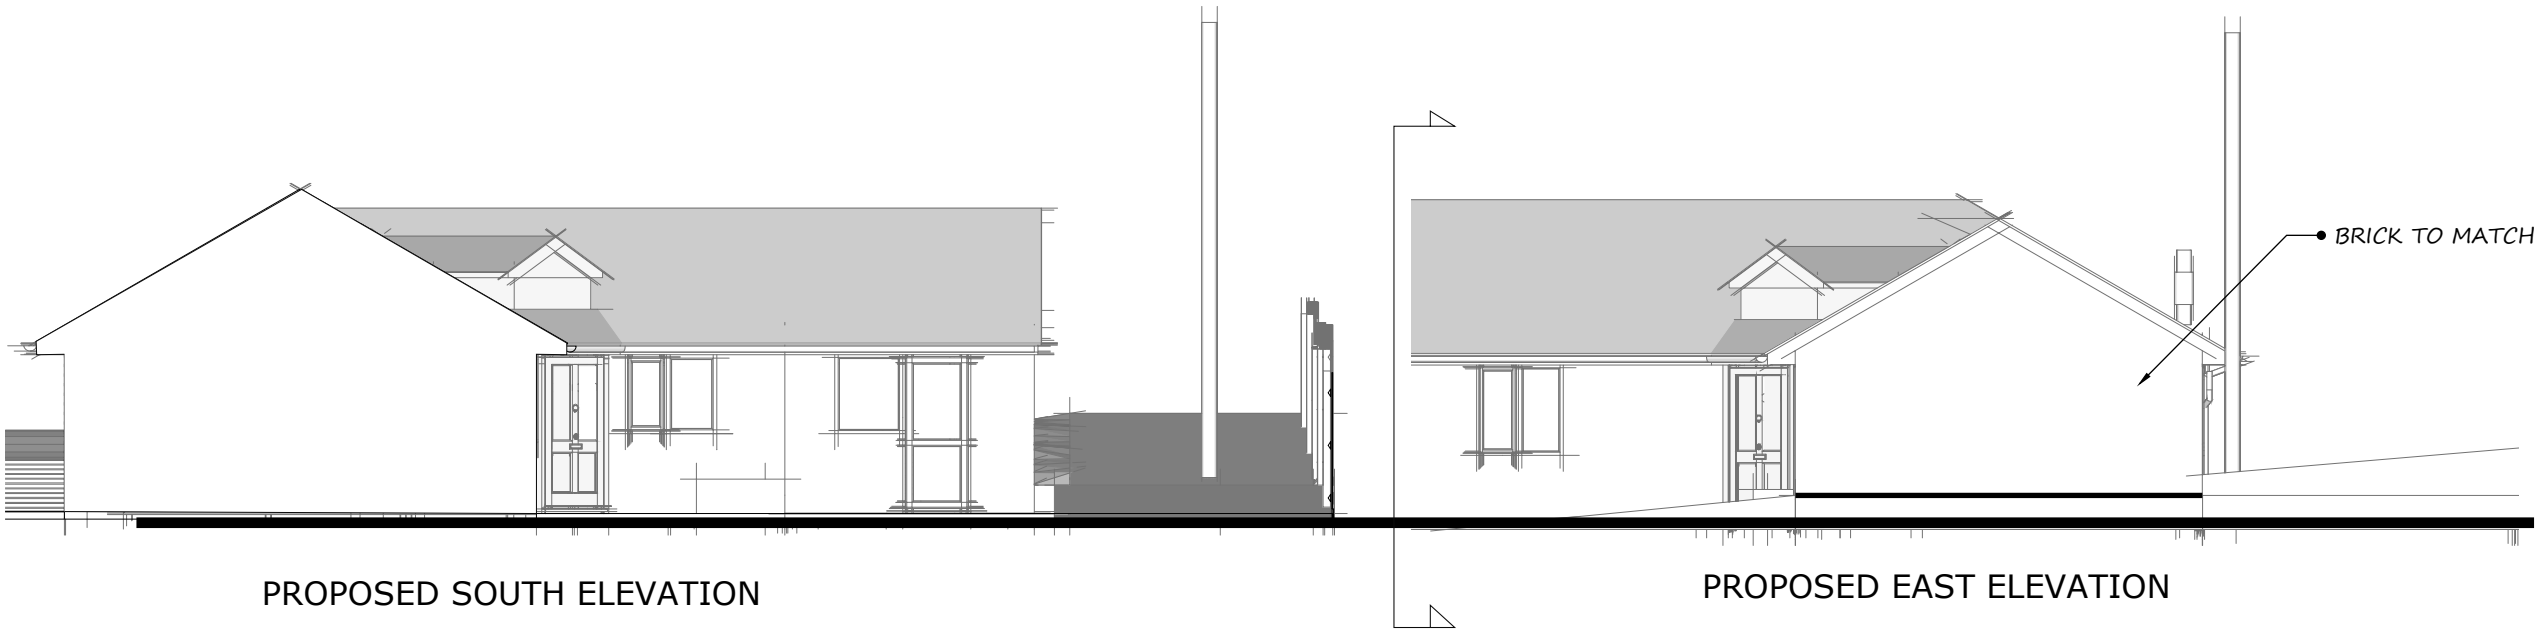

PROPOSED SOUTH ELEVATION


PROPOSED EAST ELEVATION

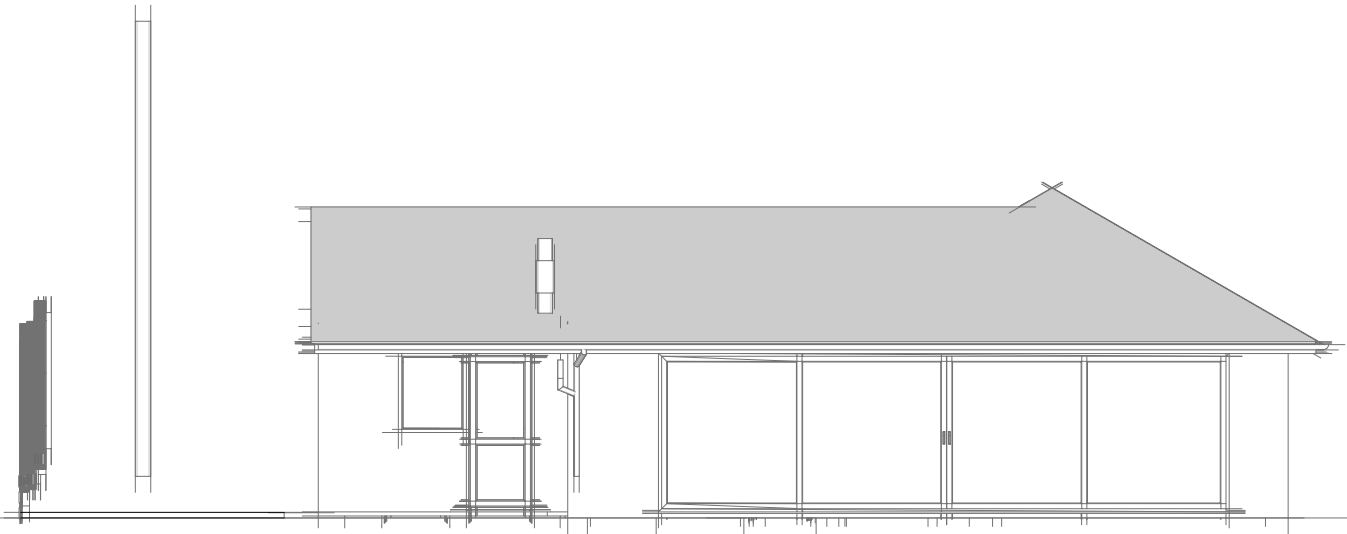

PROPOSED NORTH ELEVATION



NORTH

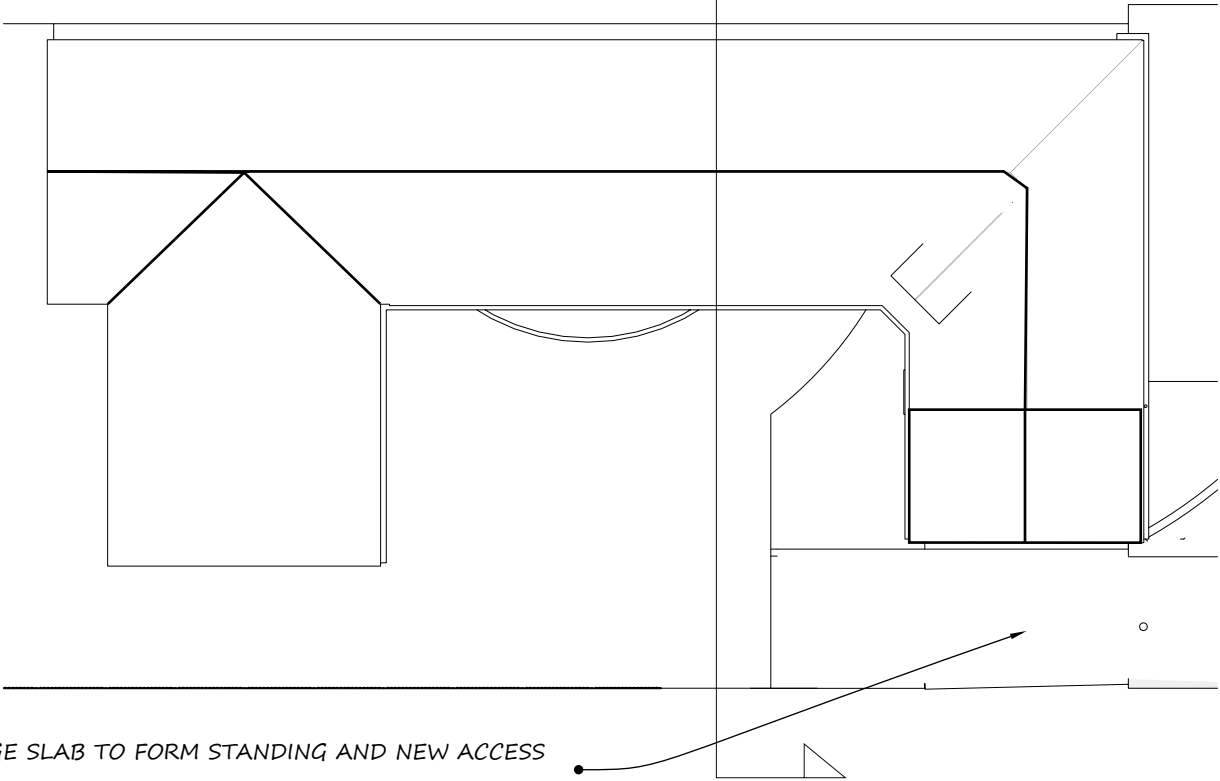

EXISTING GARAGE SLAB TO FORM STANDING AND NEW ACCESS
TO REAR

Client
Mr Mrs Young
96 Firs Road
Winterslow
SP5 1SP

Project
VARIATION FROM FLAT ROOF TO
PITCHED

Drawing Title
PROPOSED ELEVATIONS

Drawing Detail

Scale @ A3 - 1:100 1:200
Drawing No TY/01/26

Drawn by GG

Date 15-01-26

Contact G Greenwood

m.0748 3873 045

gordongreenwood@btinternet.com