






SITE Plan

 

Scale 1:1250

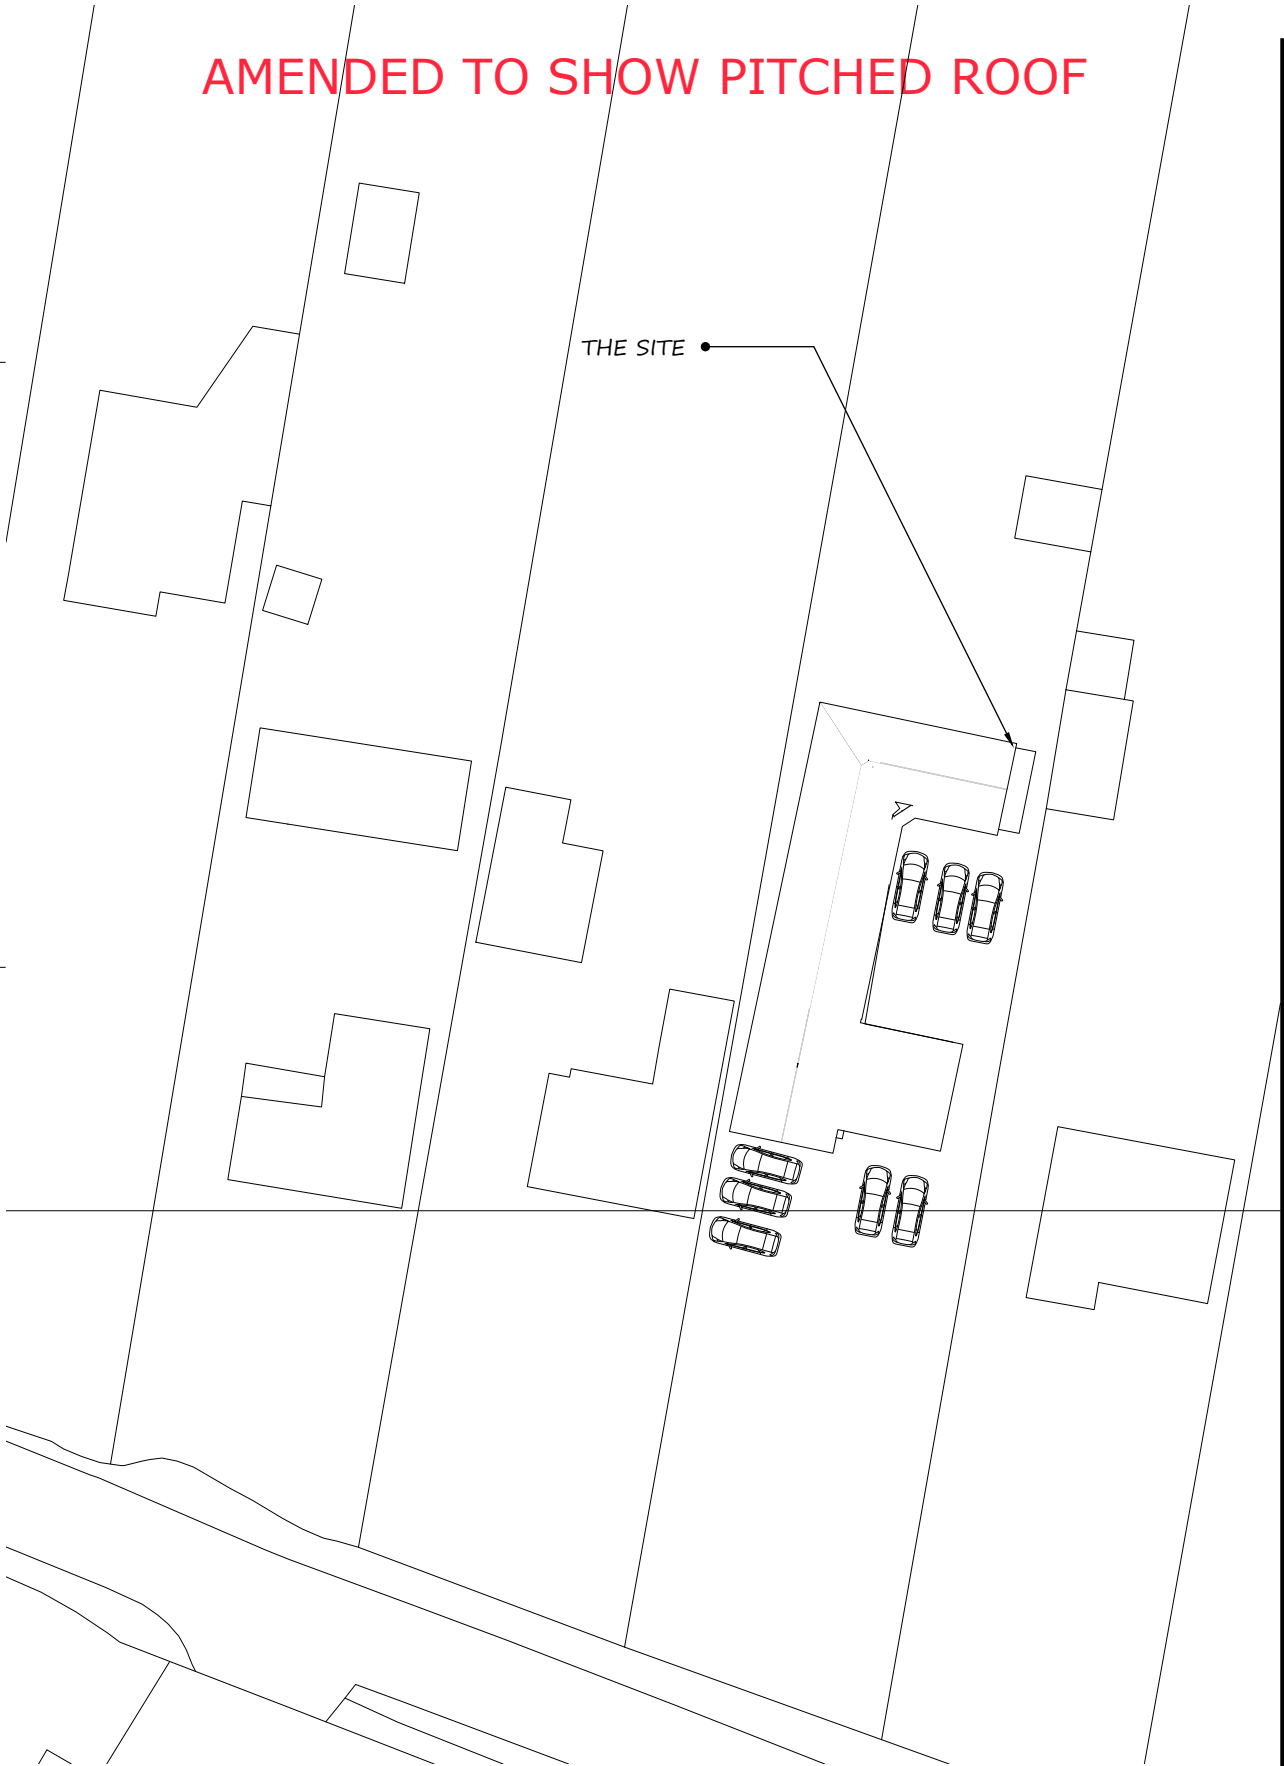

Block Plan

 

Scale 1:500

AMENDED TO SHOW PITCHED ROOF

Client Mr Mrs Young 96 Firs Road Winterslow SP5 1SP
Project VARIATION FROM FLAT ROOF TO PITCHED
Drawing Title SITE AND BLOCK
Drawing Detail Scale 1:1250 1:500 Drawing No TY/04/26 Drawn by GG
Date 15-01-26
Contact G Greenwood m.0748 3873 045 gordongreenwood@btinternet.com