



Location Plan
Scale 1:1250

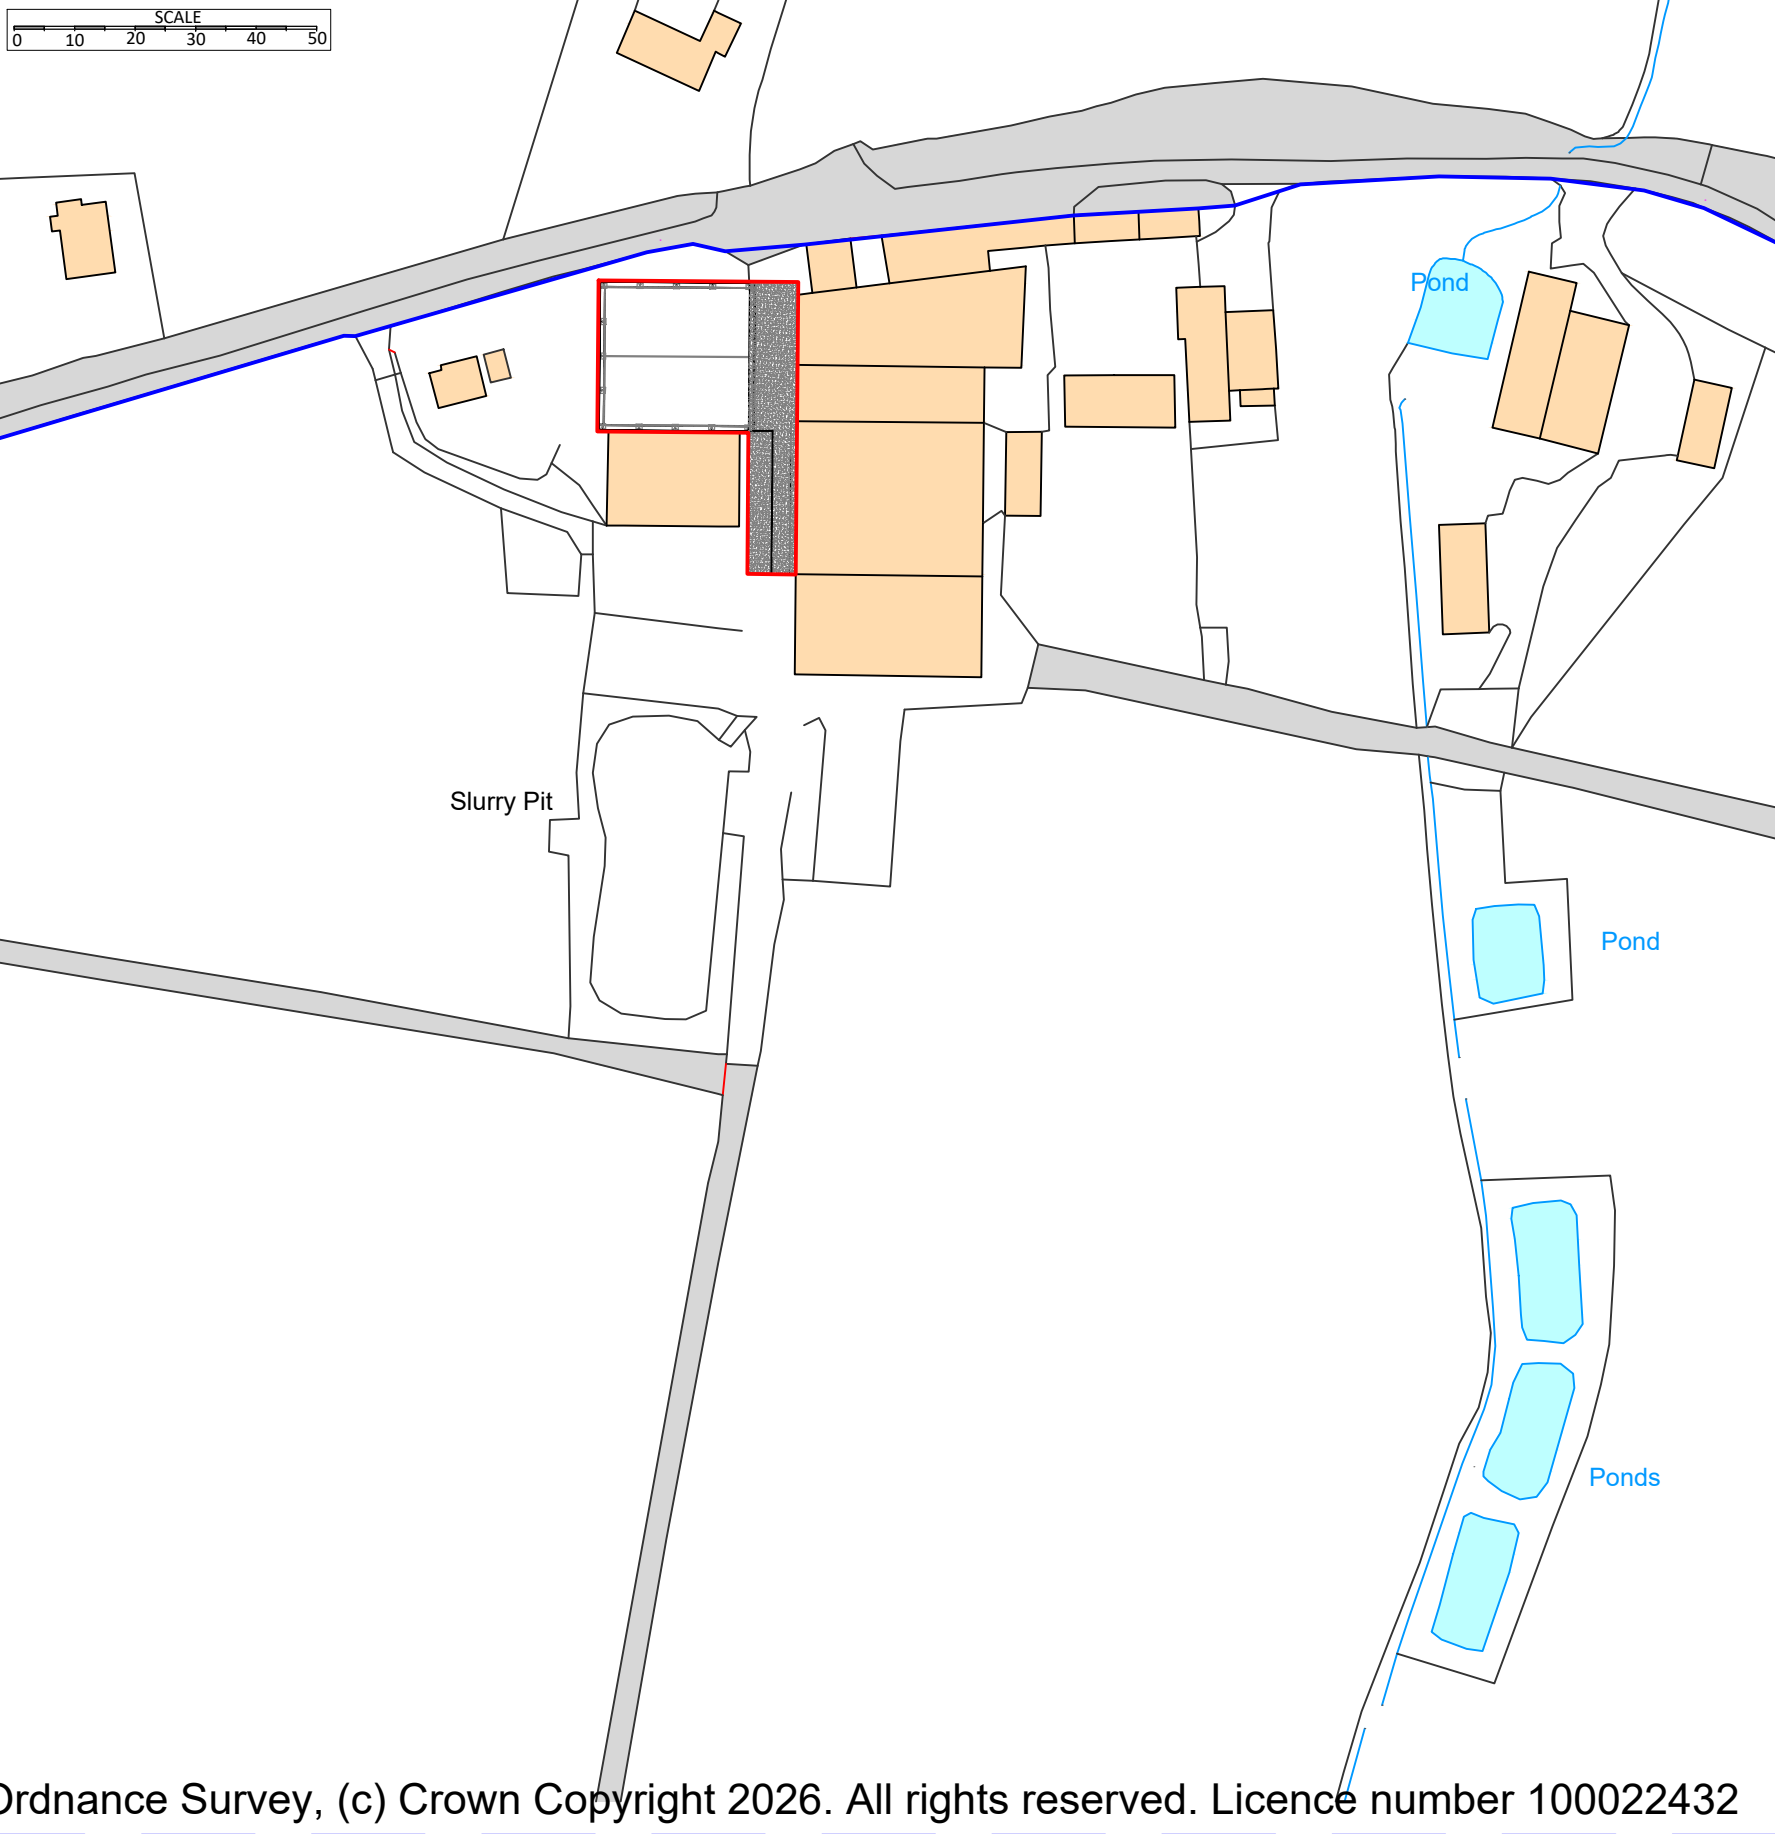


Existing Site Plan
Scale 1:500




Proposed Site Plan
Scale 1:500

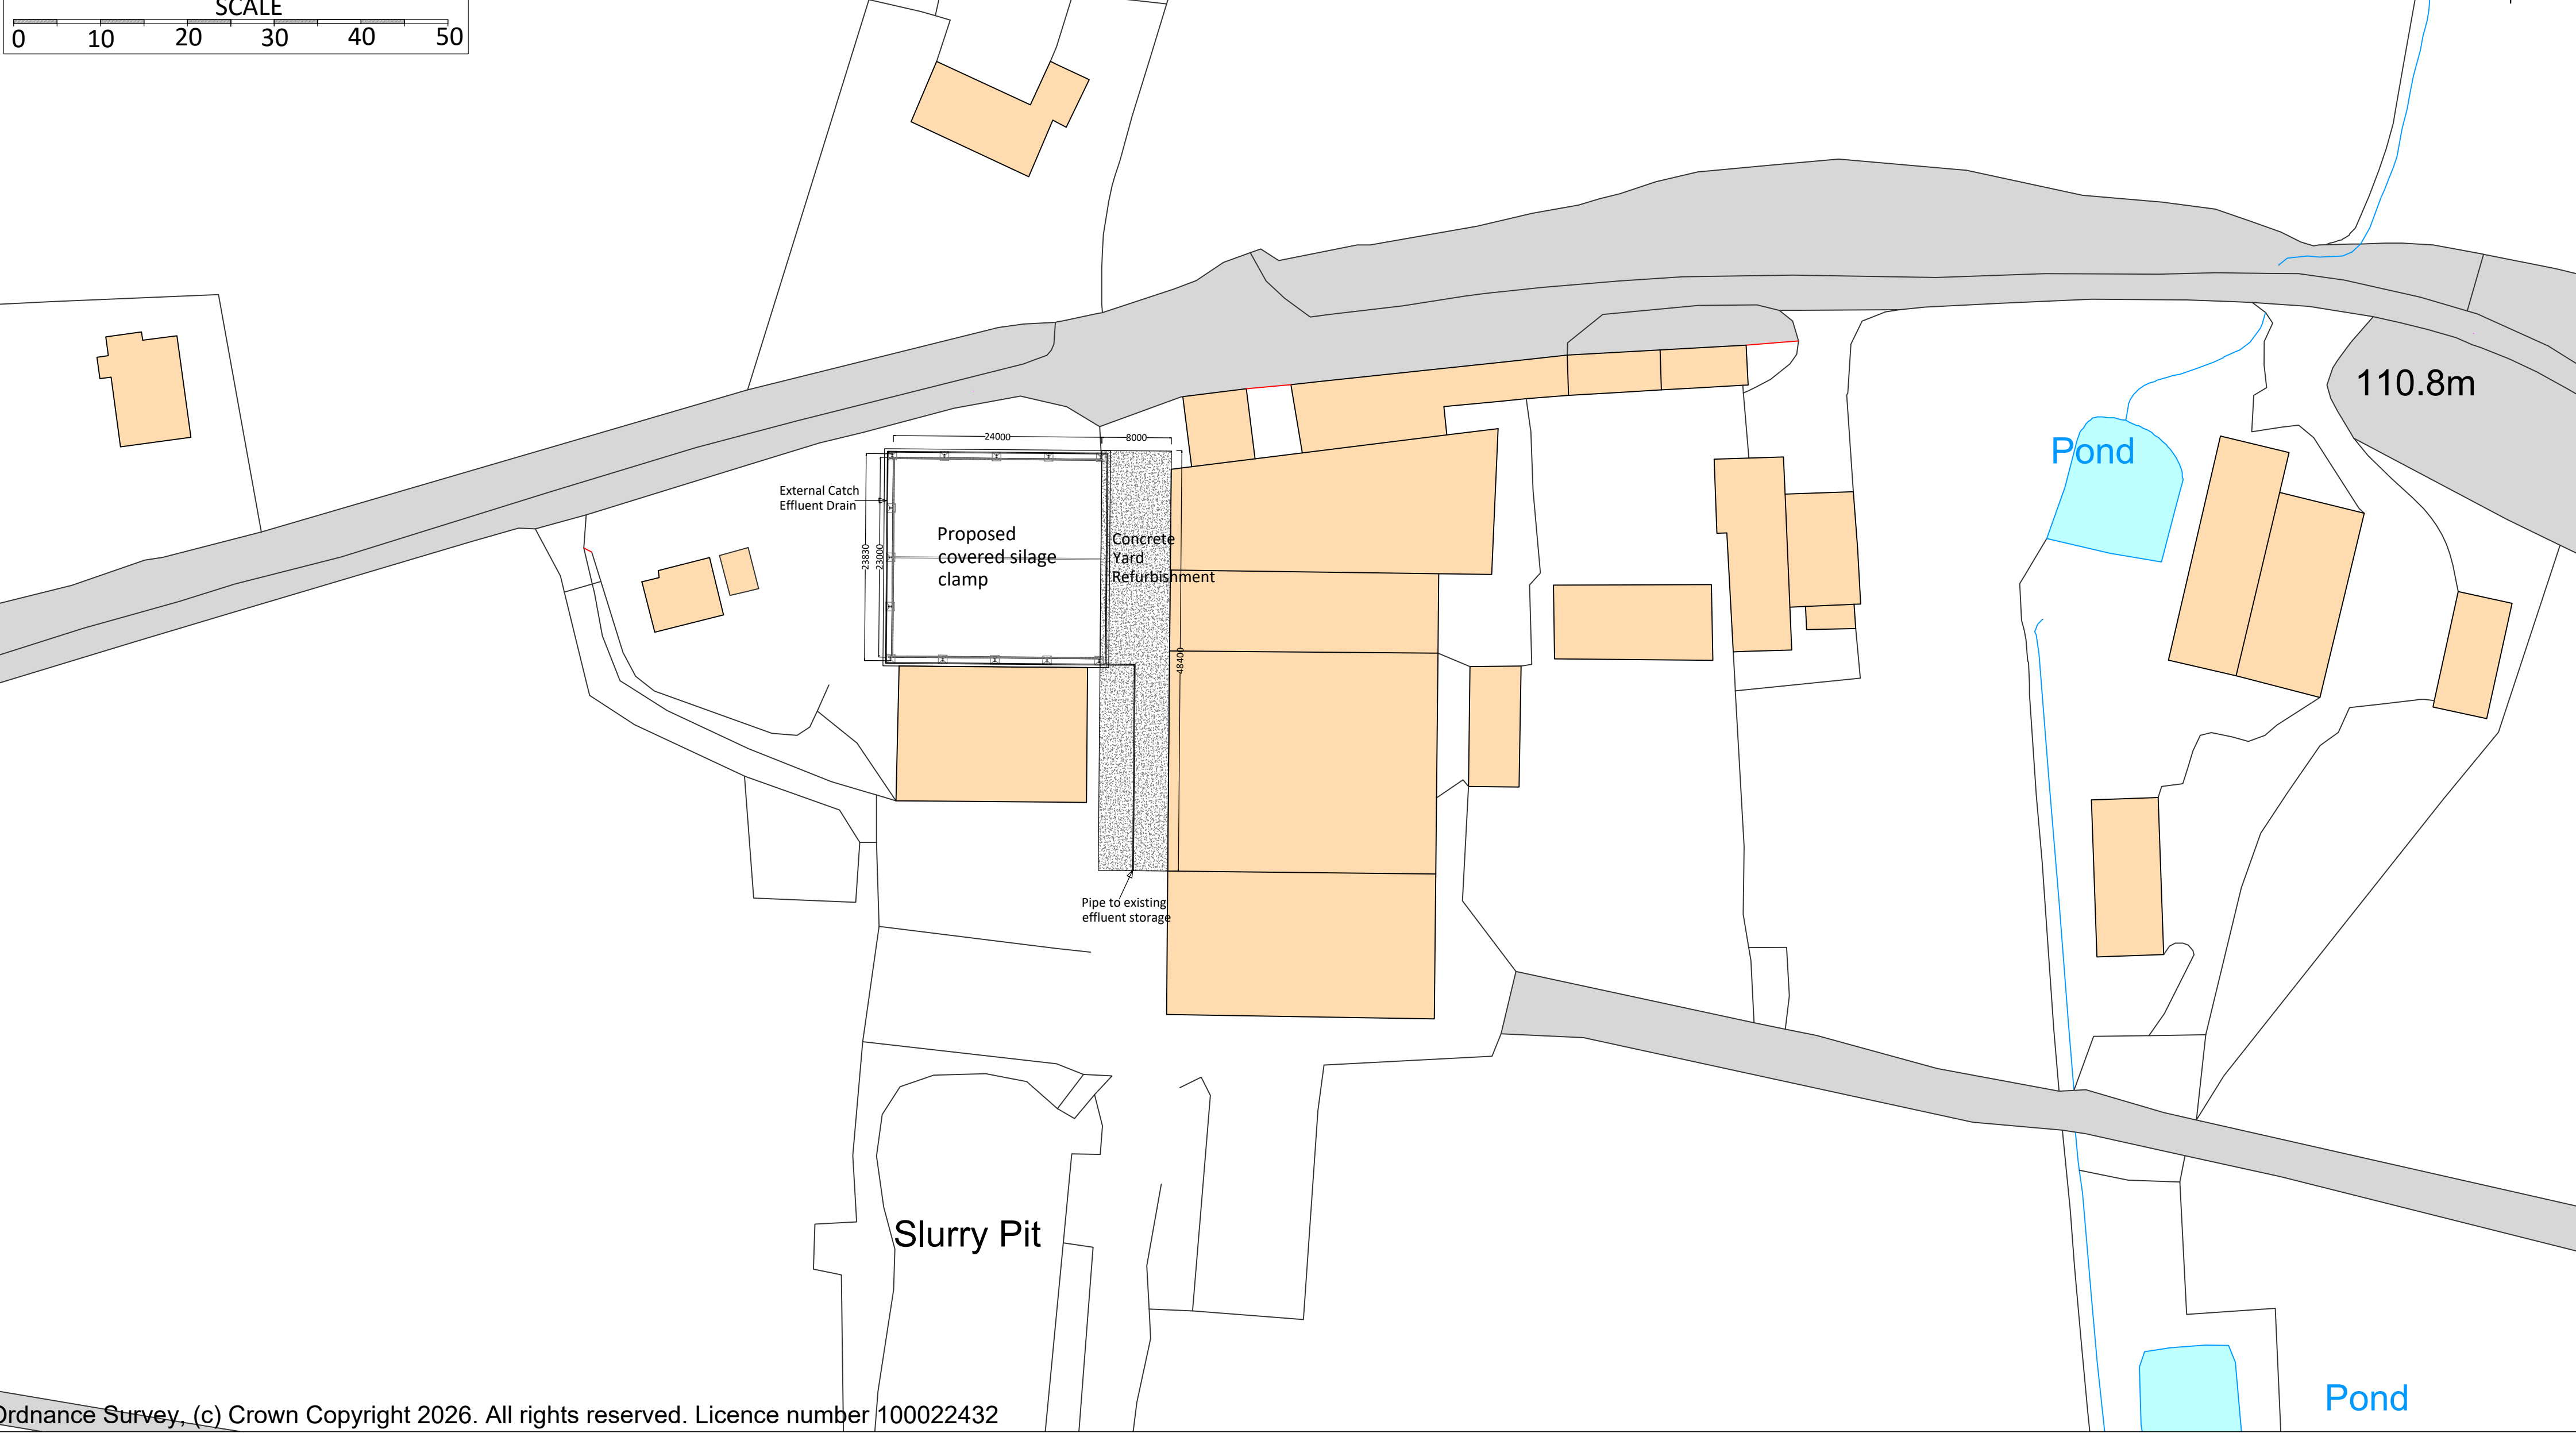


Floor Plan
Scale 1:200

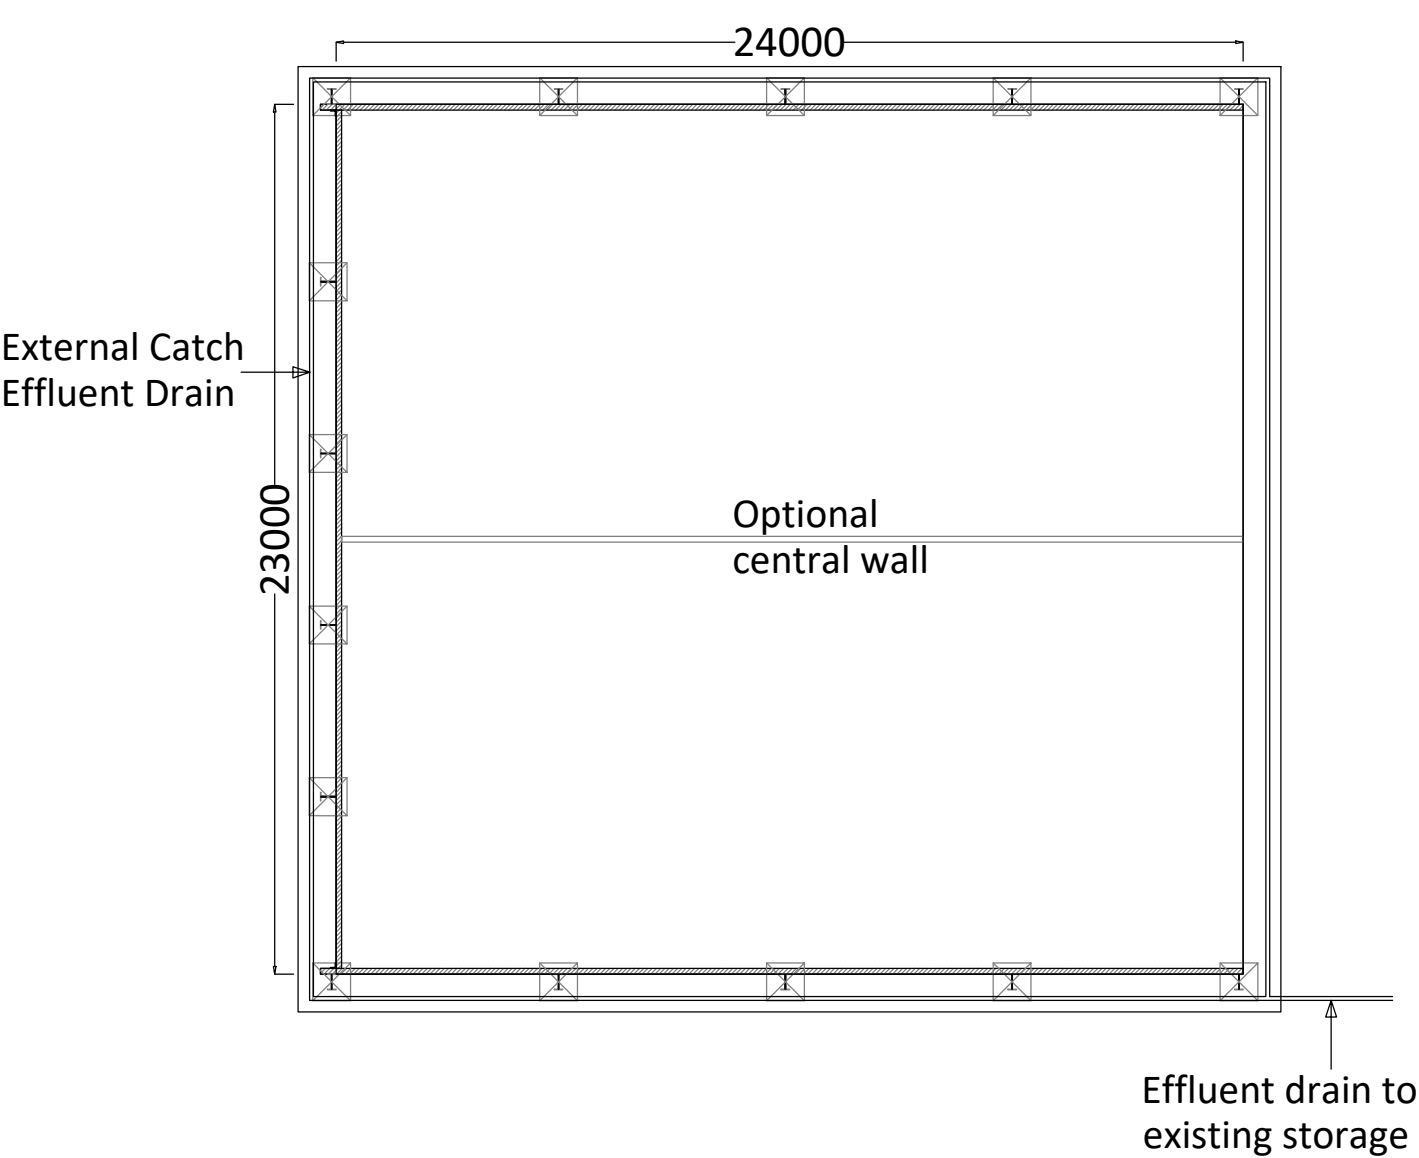


West Elevation
Scale 1:200

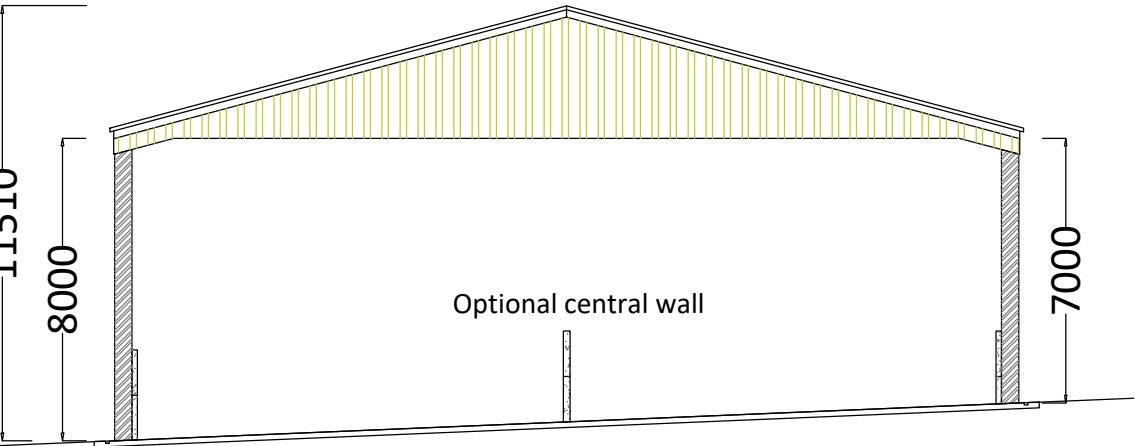

East Elevation
Scale 1:200

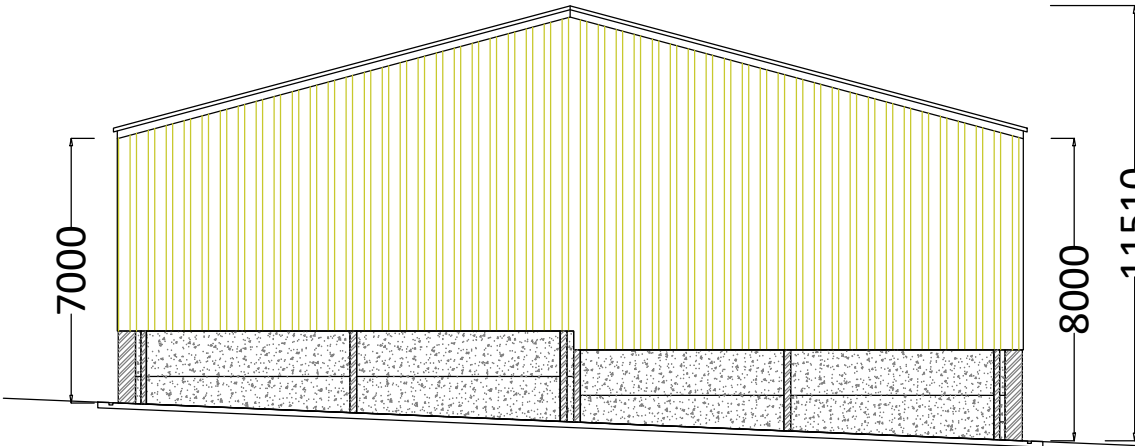

North Elevation
Scale 1:200

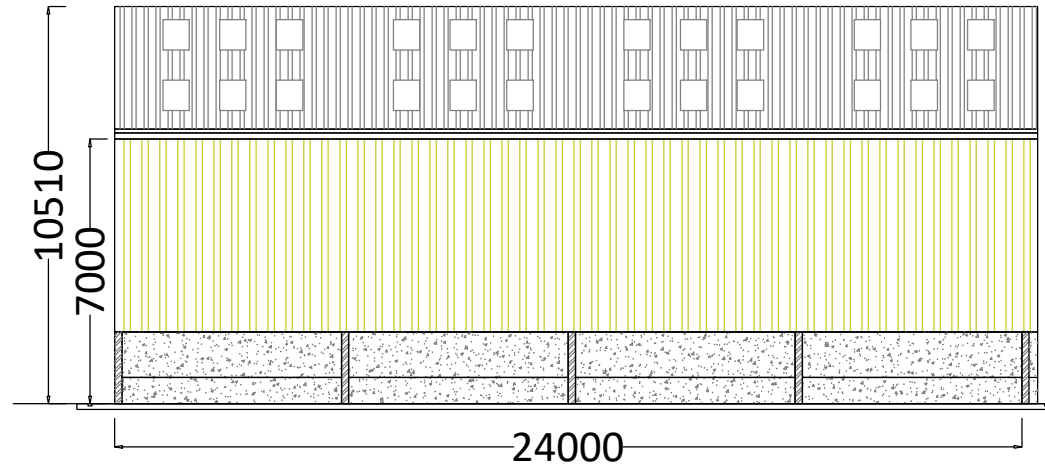

Natural grey fibre cement roof cladding

Natural wood side cladding

Natural grey concrete panels

South Elevation
Scale 1:200

