



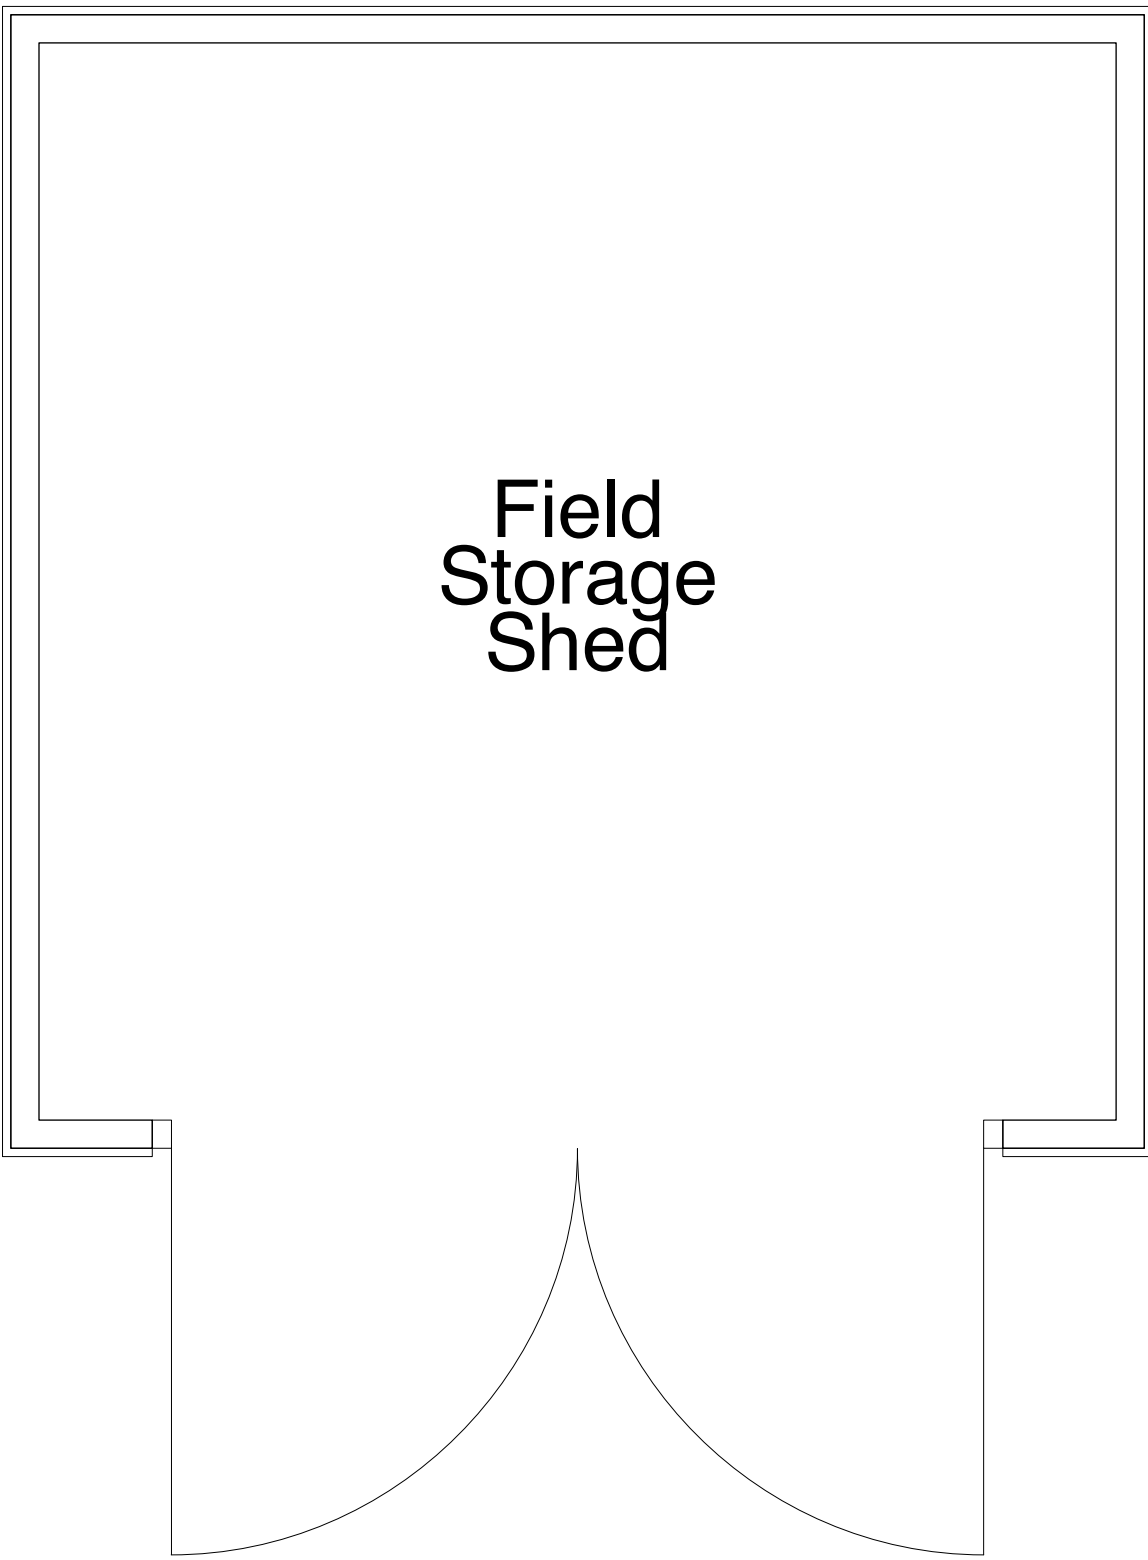


Floor Plan (Scale 1:20 @ A1):

Further Specification:


- 3000 x 3000mm timber framed monopitched roof storage shed.
- Panels covered with 22mm Scandinavian Pine Feather edge boards.
- Genuine Onduline Roofing. Maintenance Free and extremely durable.
- All Timber is Pressure Treated to Prevent Fungal decay and Insect attack to ensure Maximum life.

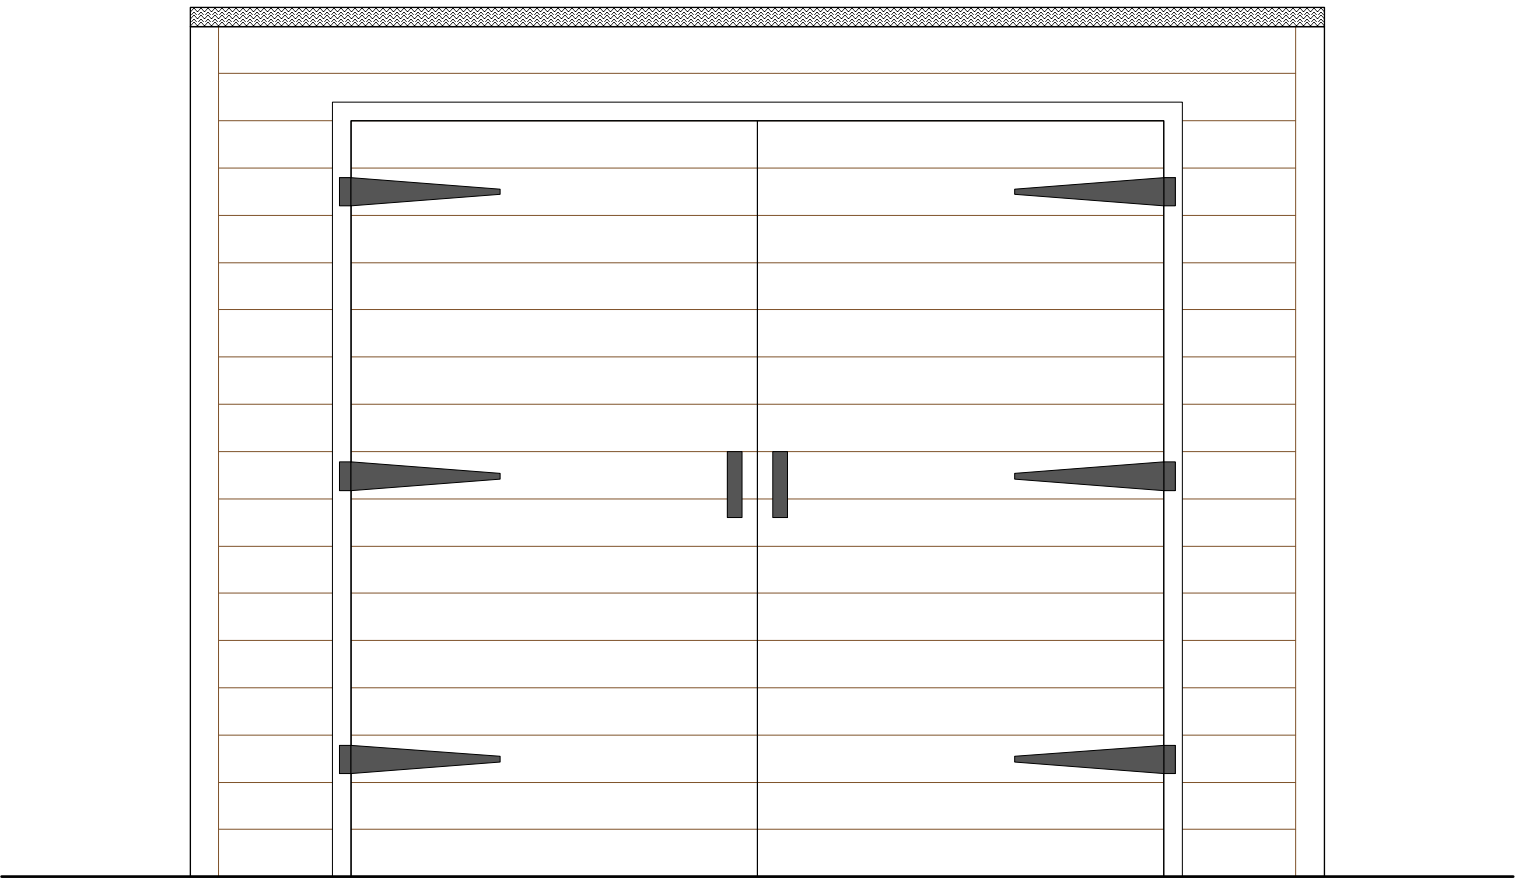


Front Facing Elevation (Scale 1:20 @ A1):

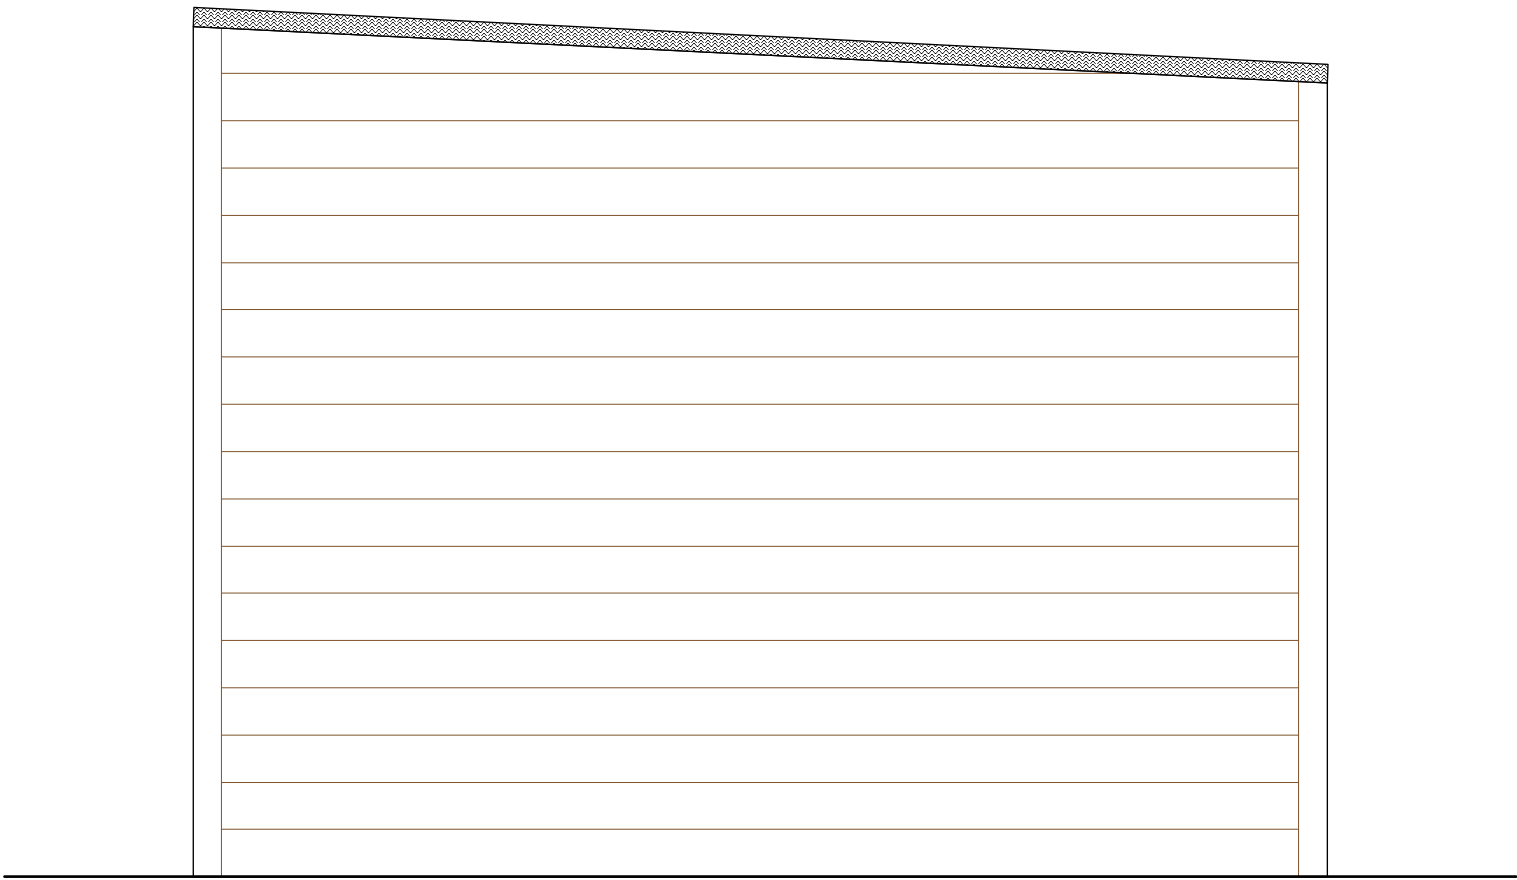


Back Facing Elevation (Scale 1:20 @ A1):

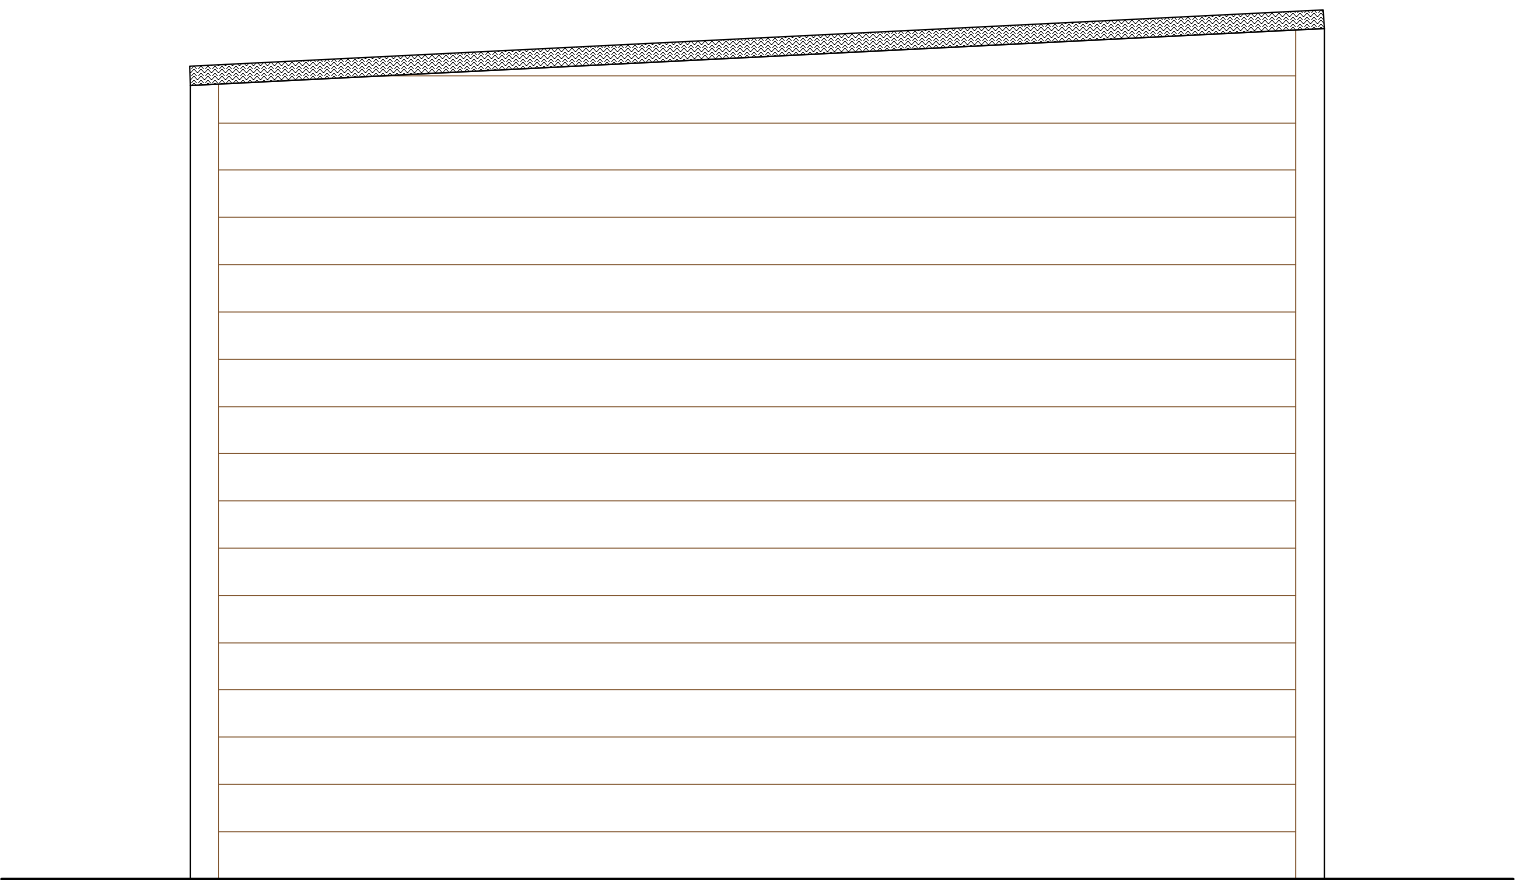

Side Facing Elevation (Scale 1:20 @ A1):

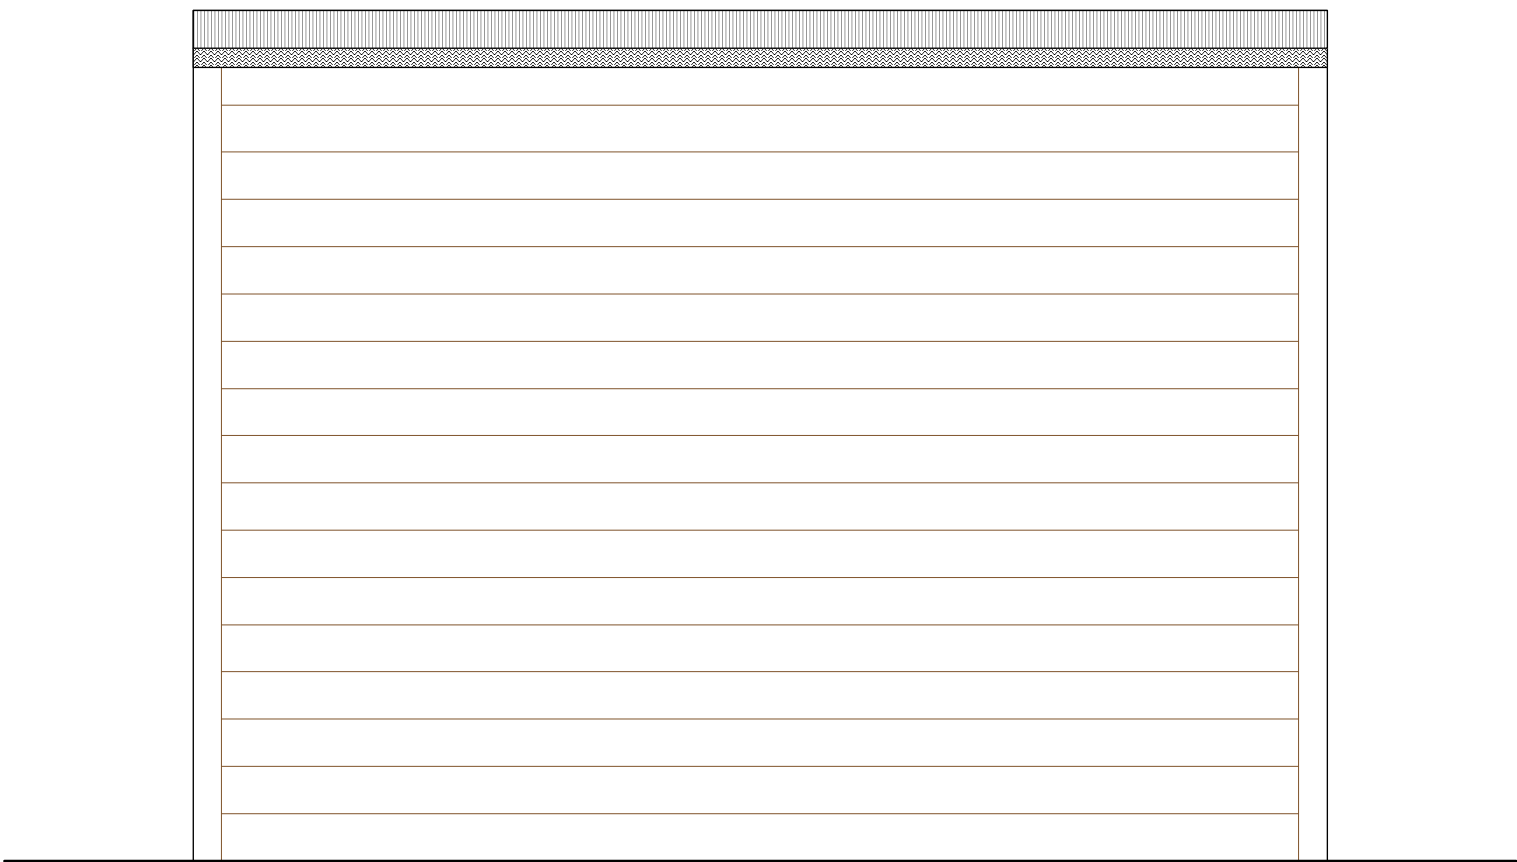

Side Facing Elevation (Scale 1:20 @ A1):

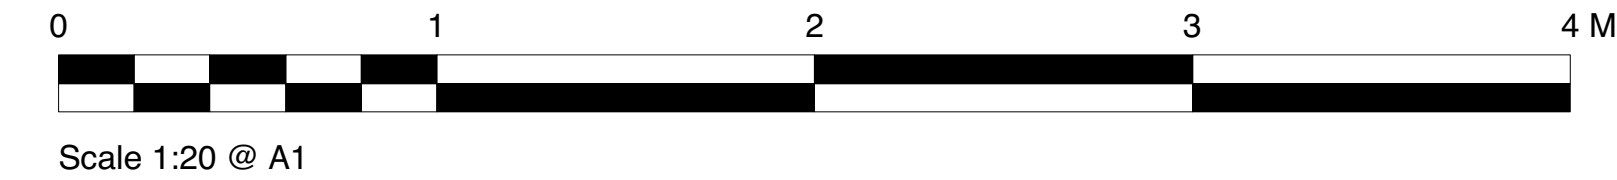

THESE DRAWINGS ARE FOR PLANNING PURPOSES ONLY
ALL MEASUREMENTS MUST BE CHECKED ON SITE.
THESE DRAWINGS ARE NOT FOR CONSTRUCTION



TFH REEVE

ARCHITECTURAL DESIGN · CONSULTANCY
SURVEYS · RESTORATION
CONSERVATION EXPERTISE

Tel: 01747 828677

DONHEAD MILL
DONHEAD ST ANDREW
SHAFTESBURY
DORSET SP7 9EP

FAX: 01747 829205
e-mail: mail@dalbyreeve.co.uk

CLIENT: Mr & Mrs Oliver Jackman
JOB: Meadow Cottage, King's Lane, Ansty,
Salisbury, Wiltshire, SP3 5QA

DWG: Field Storage Shed Details

SCALE: as shown
DATE: 08/2022
DRAWN:
CHECKED: TFR

DWG N°: 1484/42