




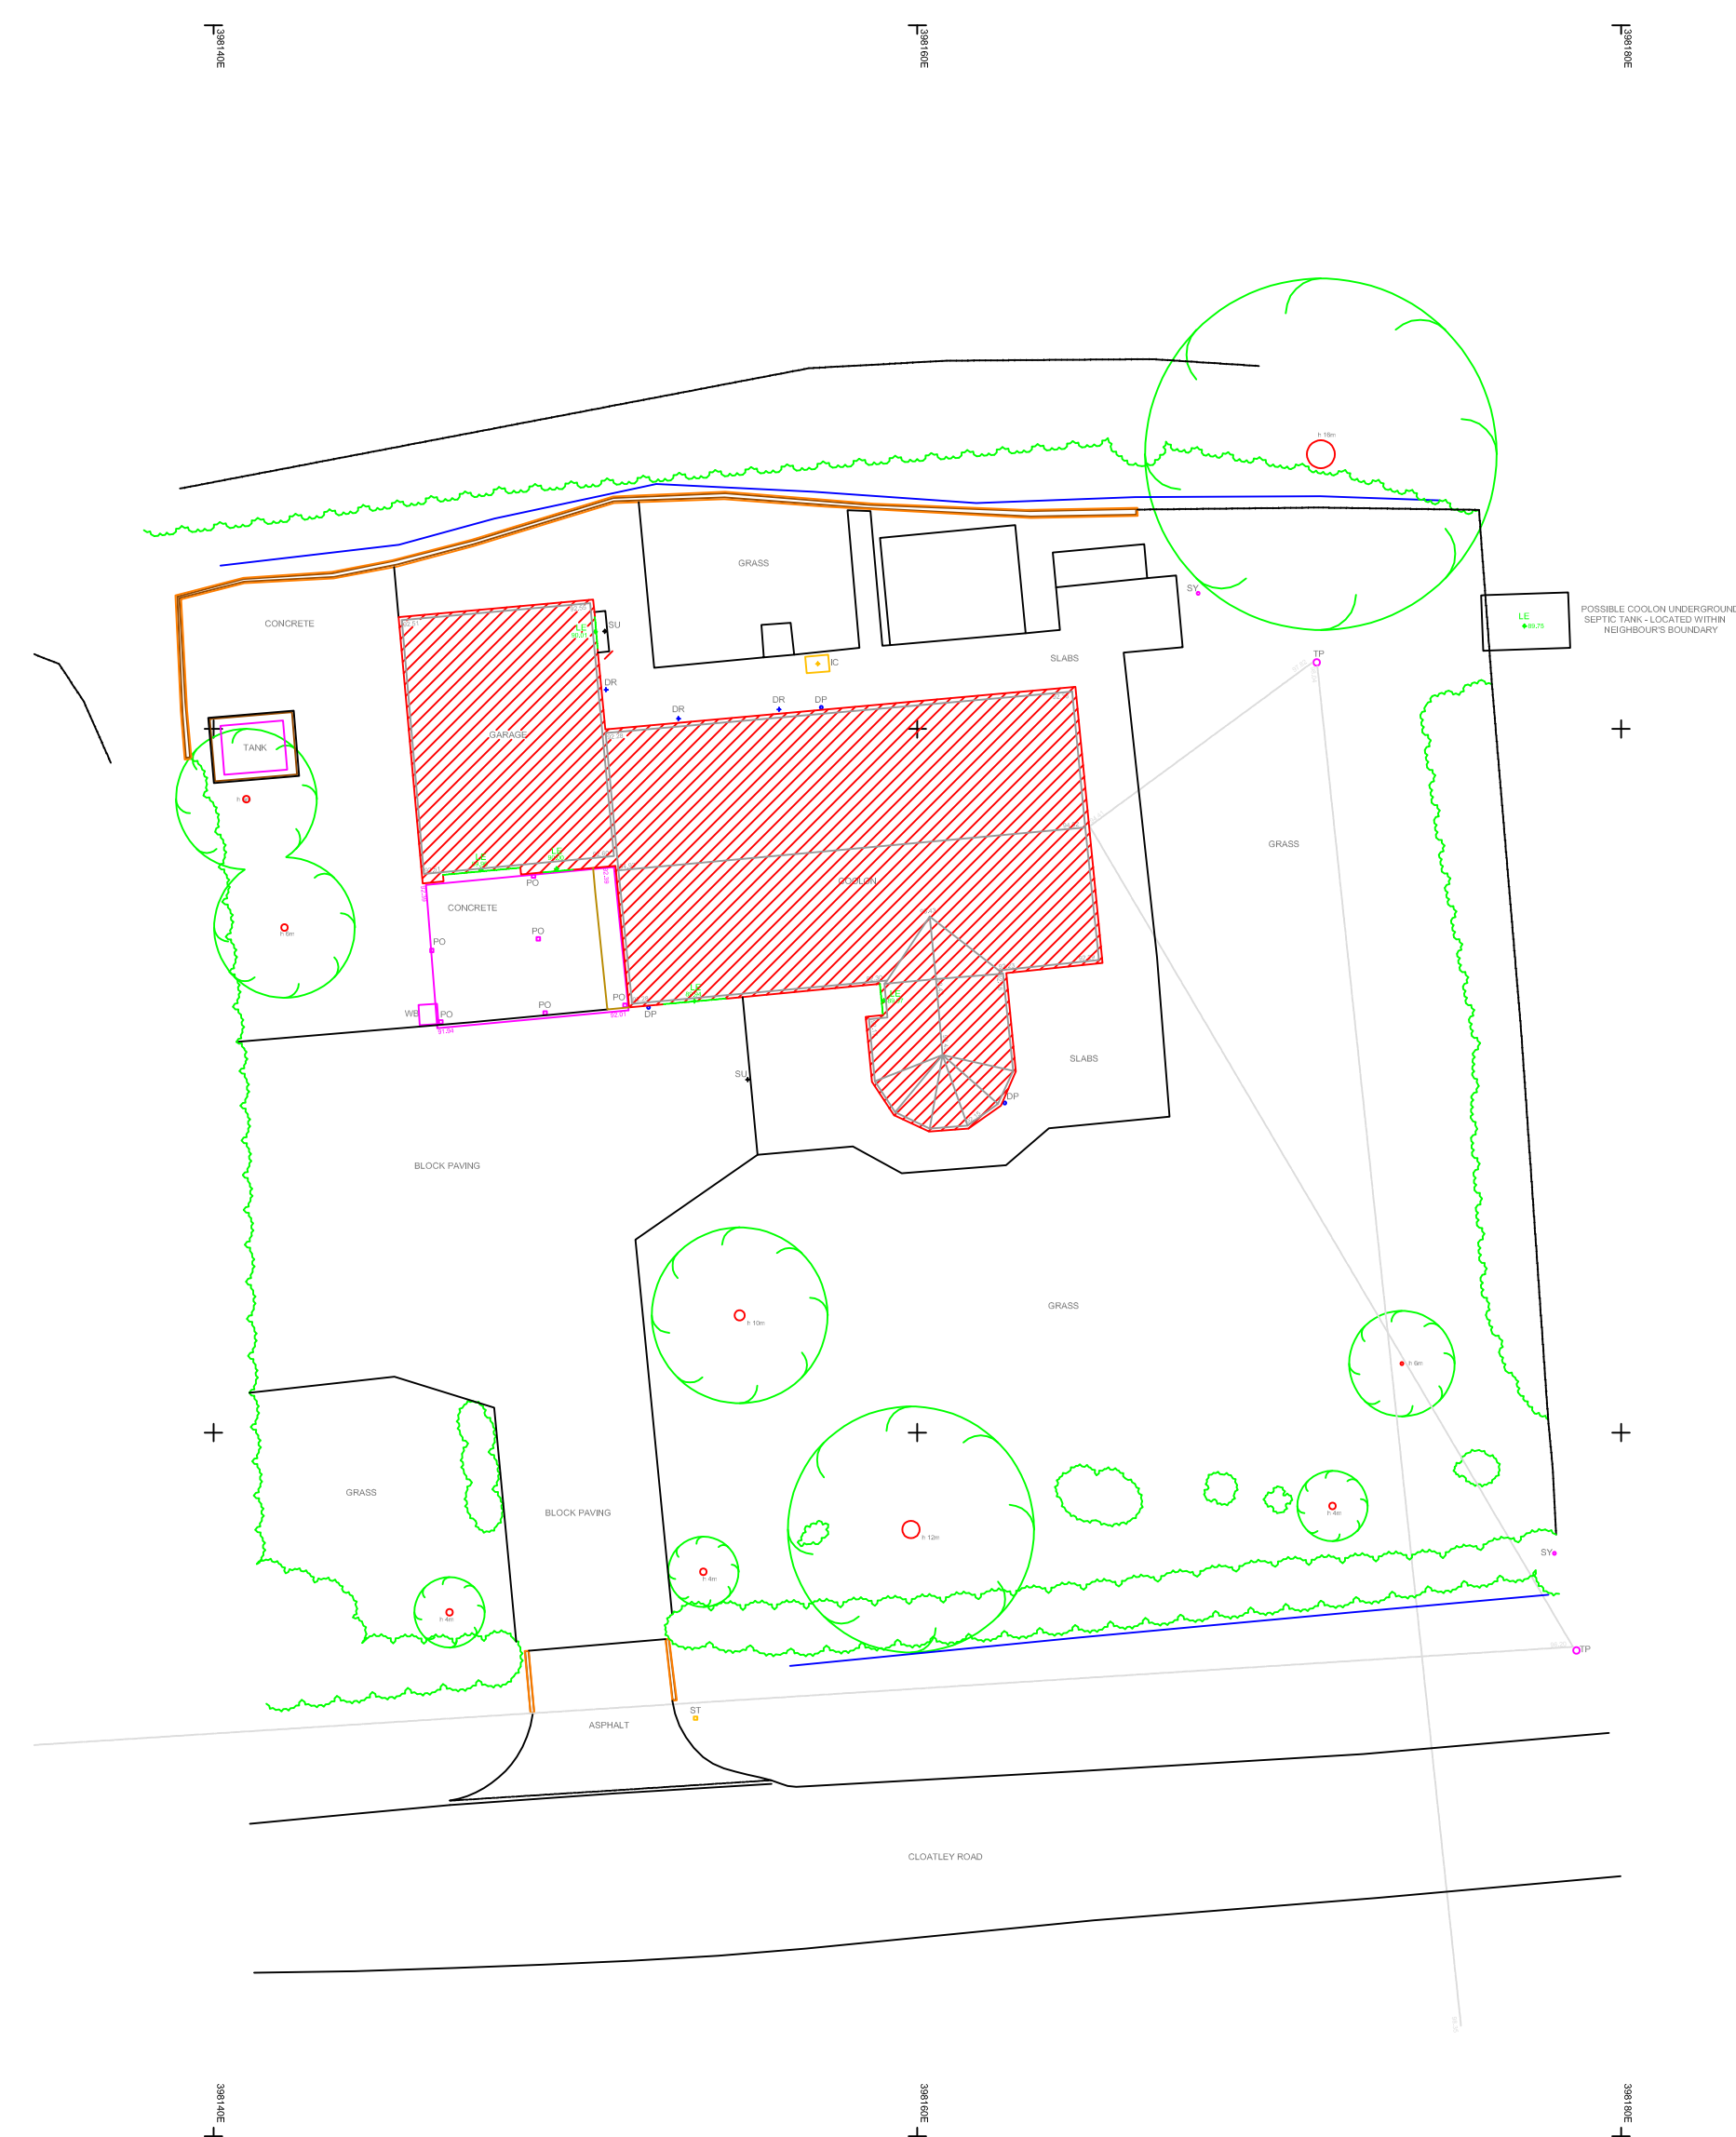

Existing Site Plan - 1:200

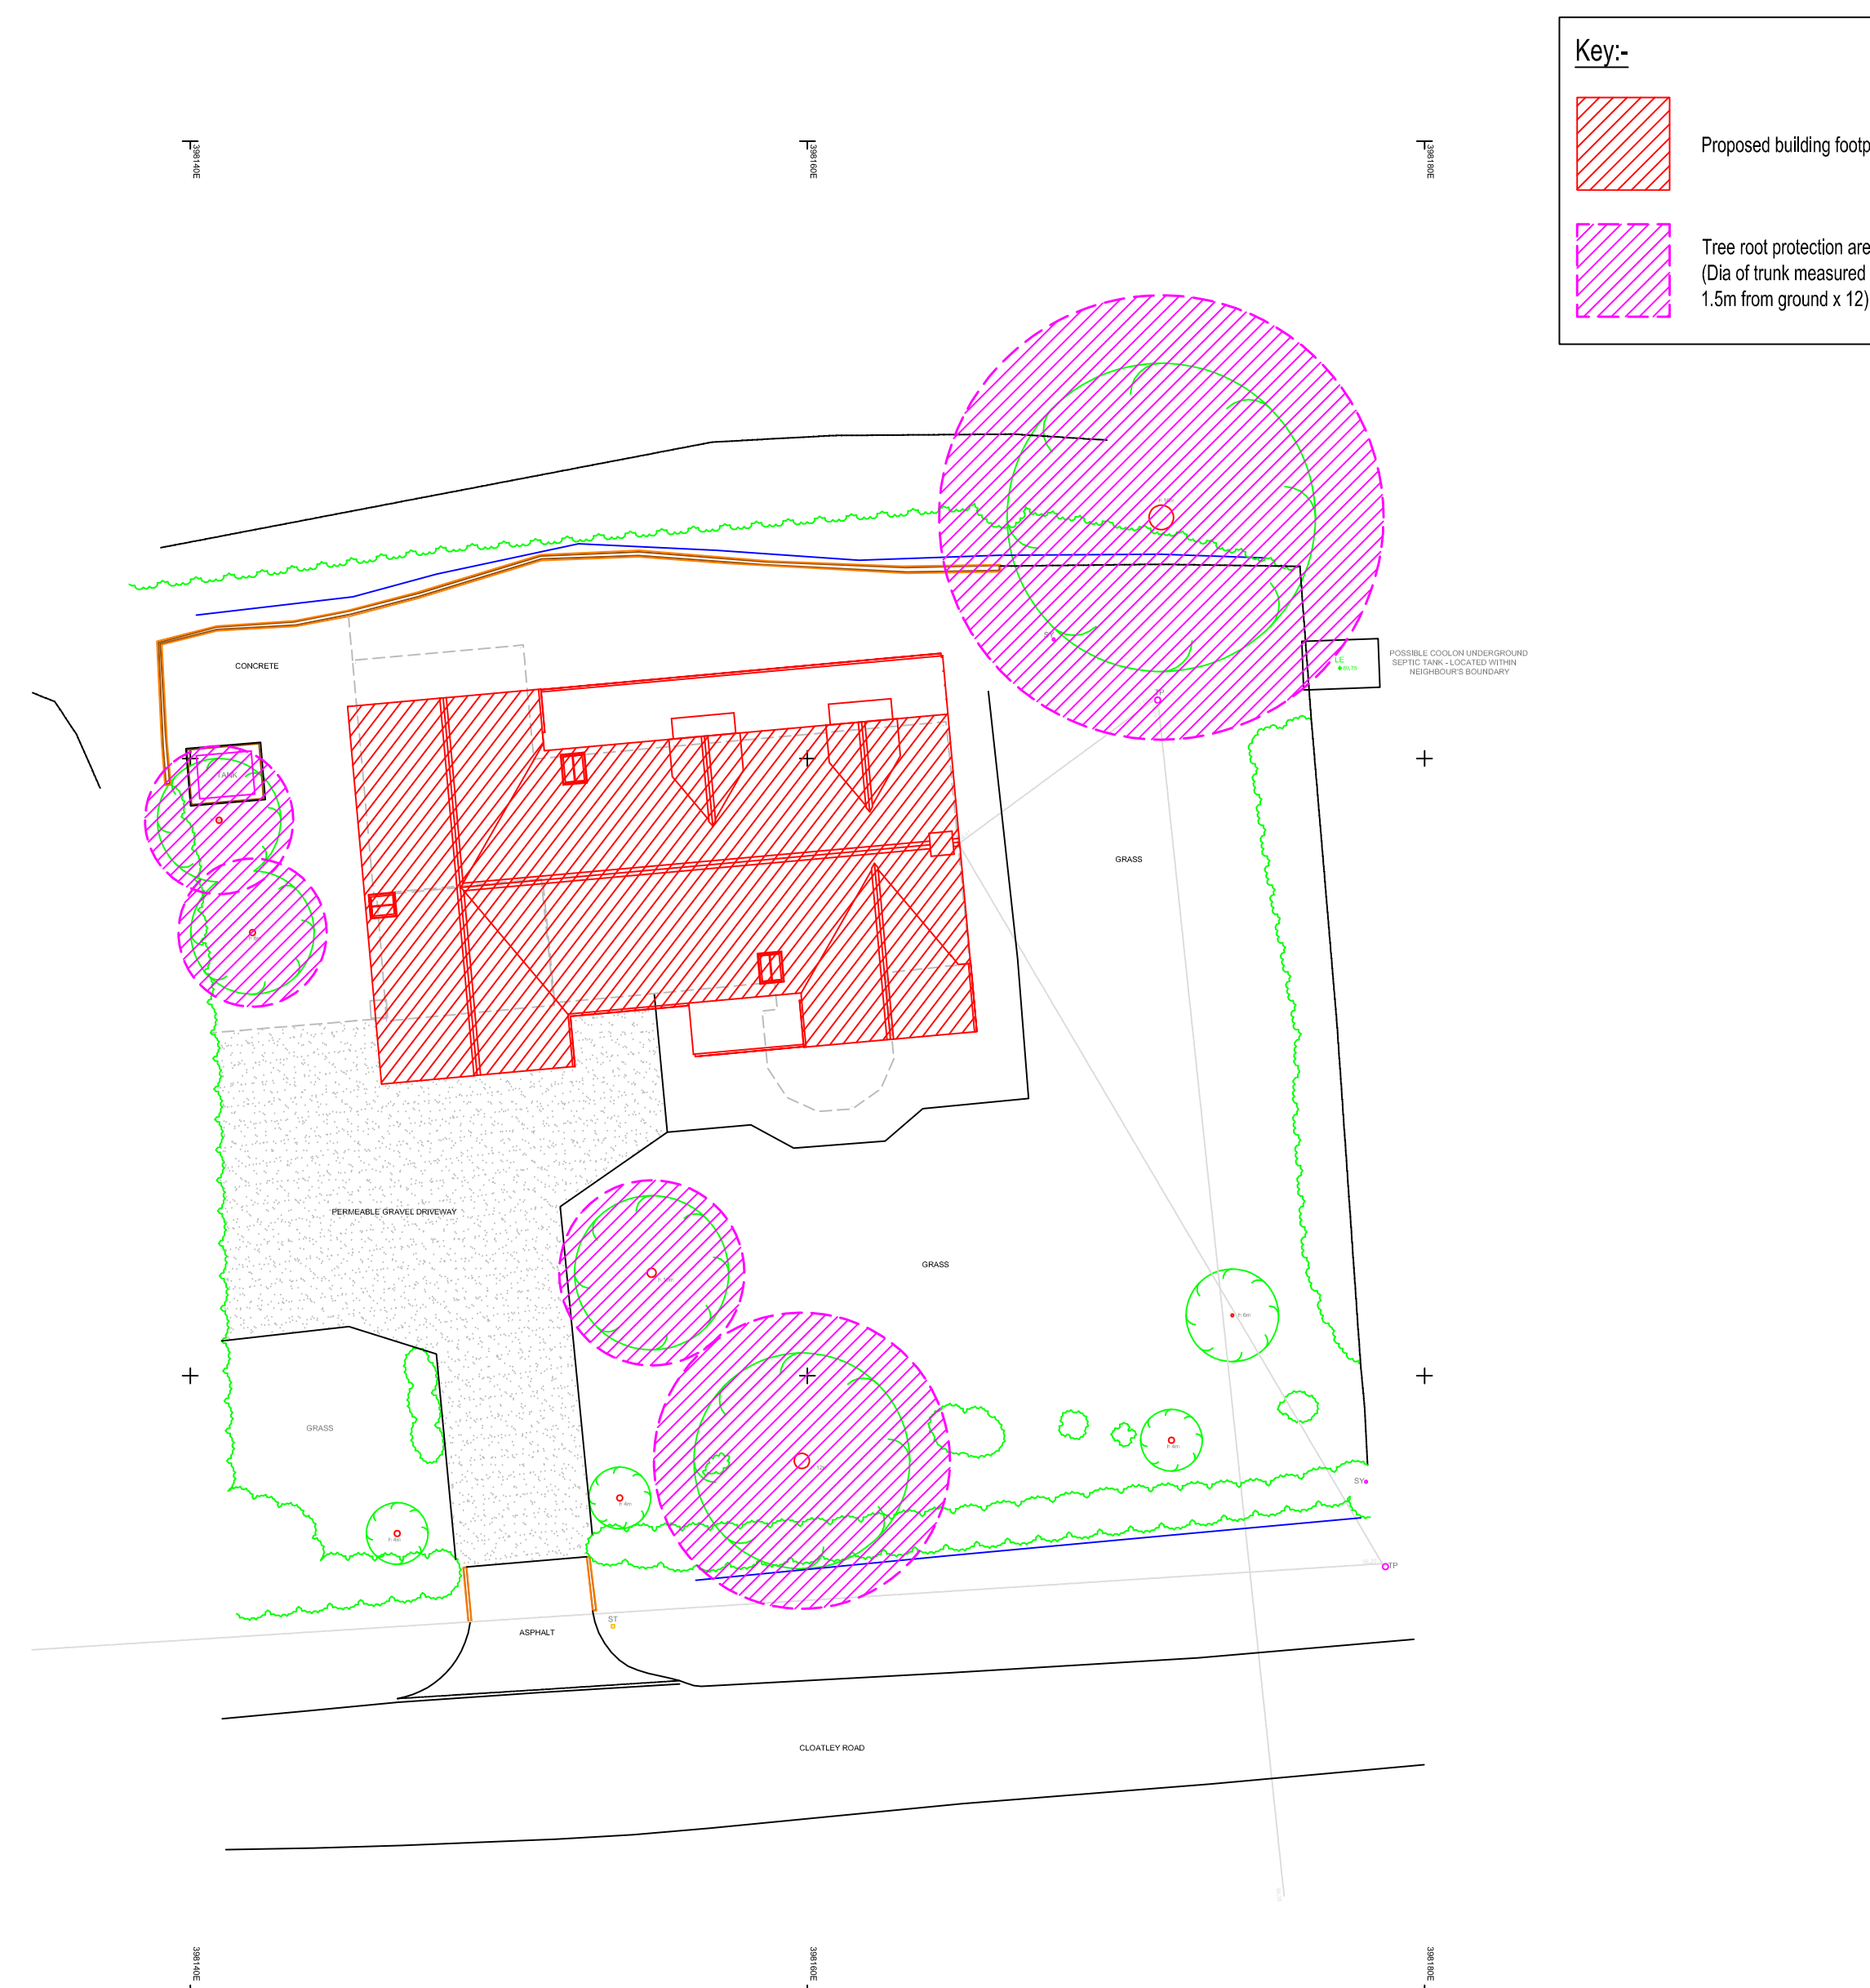

Proposed Site Plan - 1:200

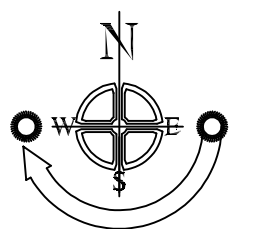

Revision	BAC/1471/PL/02/26/003/A	File No: 1471
This drawing is for planning purposes only. This drawing is copyright MSP.		
MSP <i>Architecture</i> The Pike House Kingshill Rd Dursley Glos GL11 4BJ Tel: 01453 549636 E-Mail: marksnookplanning@hotmail.com		
Title. Proposed works to Coolon, Cloatley Road, Hankerton, Malmesbury. SN16 9LQ		
Clients. Mr Backhouse		
Drawing. Existing & Proposed Site Plans		
Date. Feb 26	Scale. As shown @ A1	Drawn. M.S

