



DRAWING FOR PLANNING PURPOSES ONLY.
NOT TO BE USED FOR CONSTRUCTION.

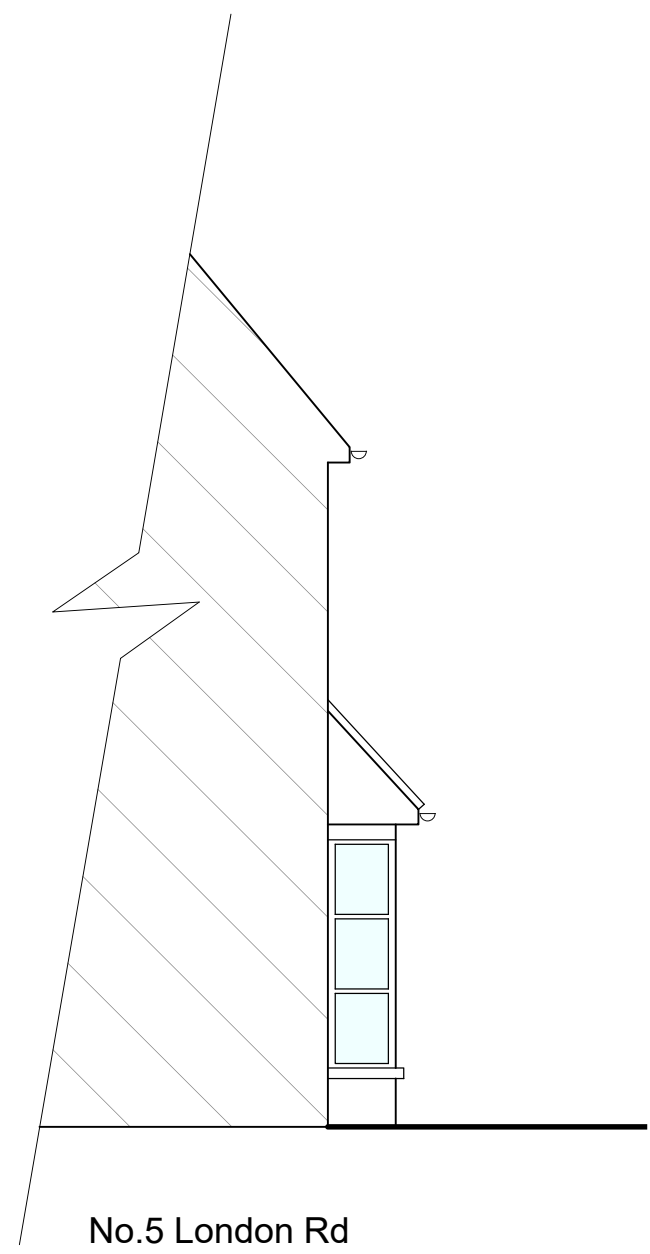

EXISTING SIDE ELEVATION (north-west)
Scale 1:50



EXISTING FRONT ELEVATION (south-west)
Scale 1:50

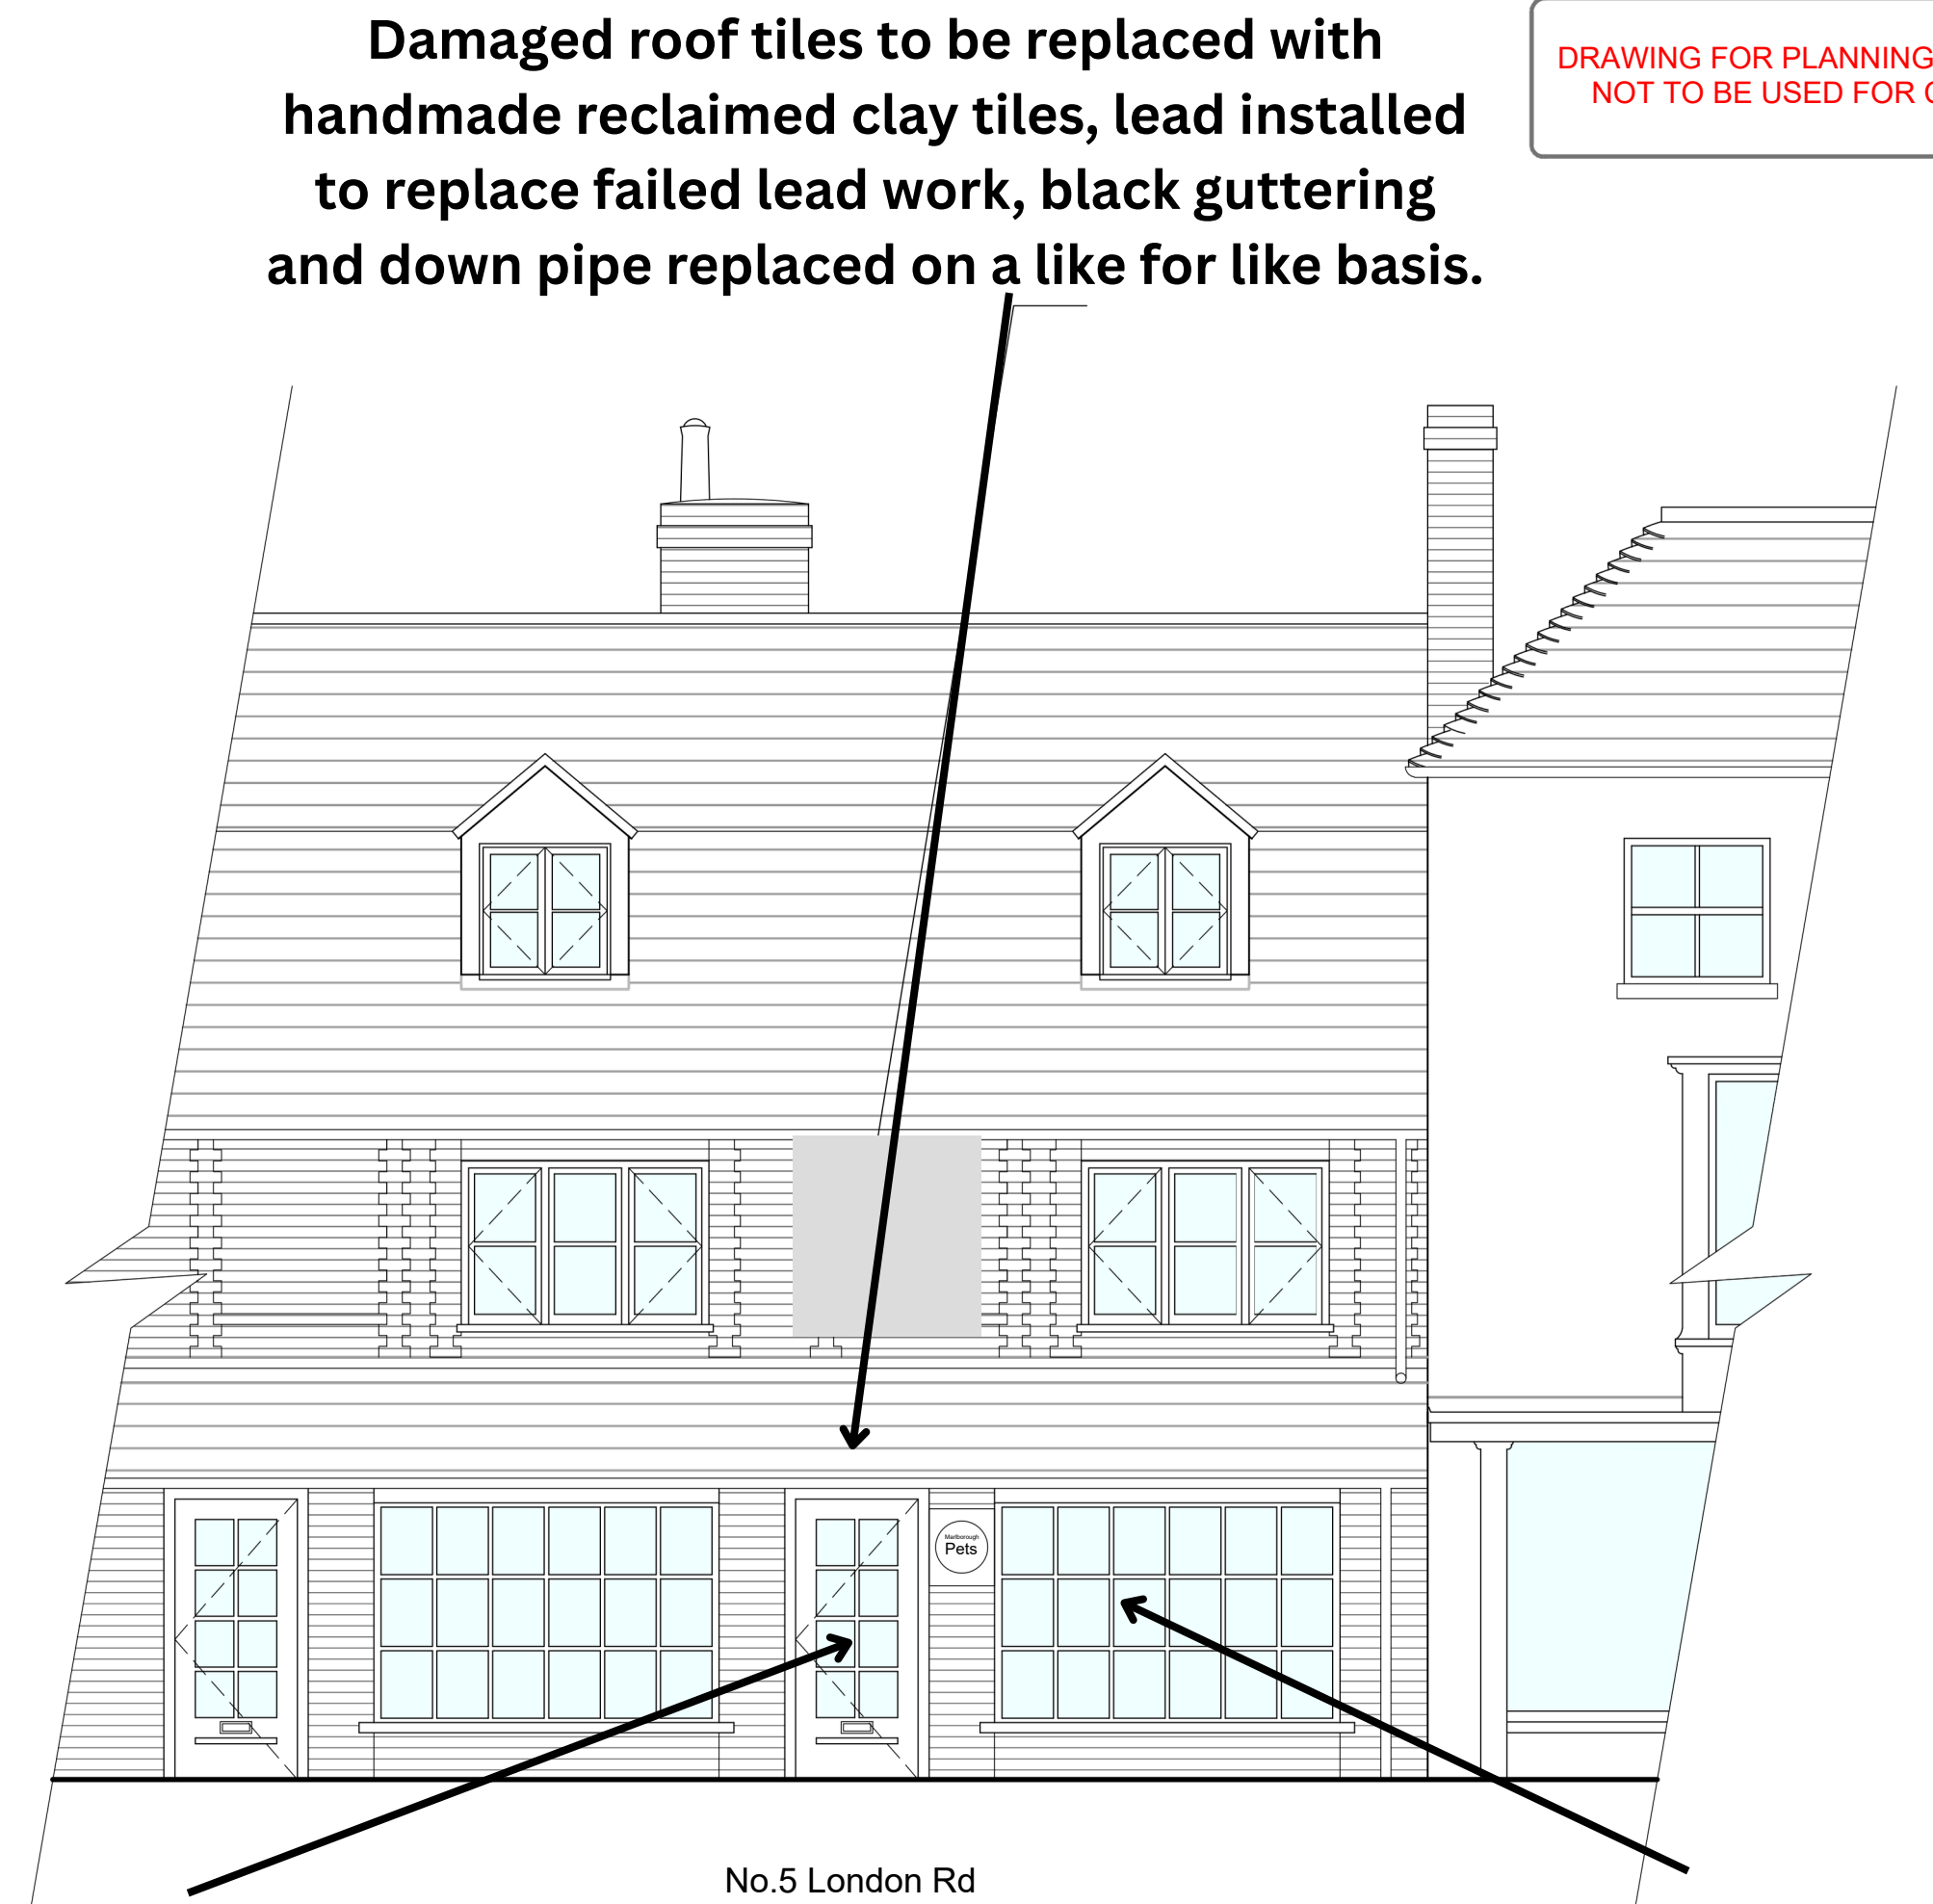

Entrance door to be replaced
on a like for like basis.

PROPOSED FRONT ELEVATION (south-west)
Scale 1:50

Shopfront window
to be replaced on
a like for like
basis.

