




SECTION ON AA

SOUTH EAST ELEVATION

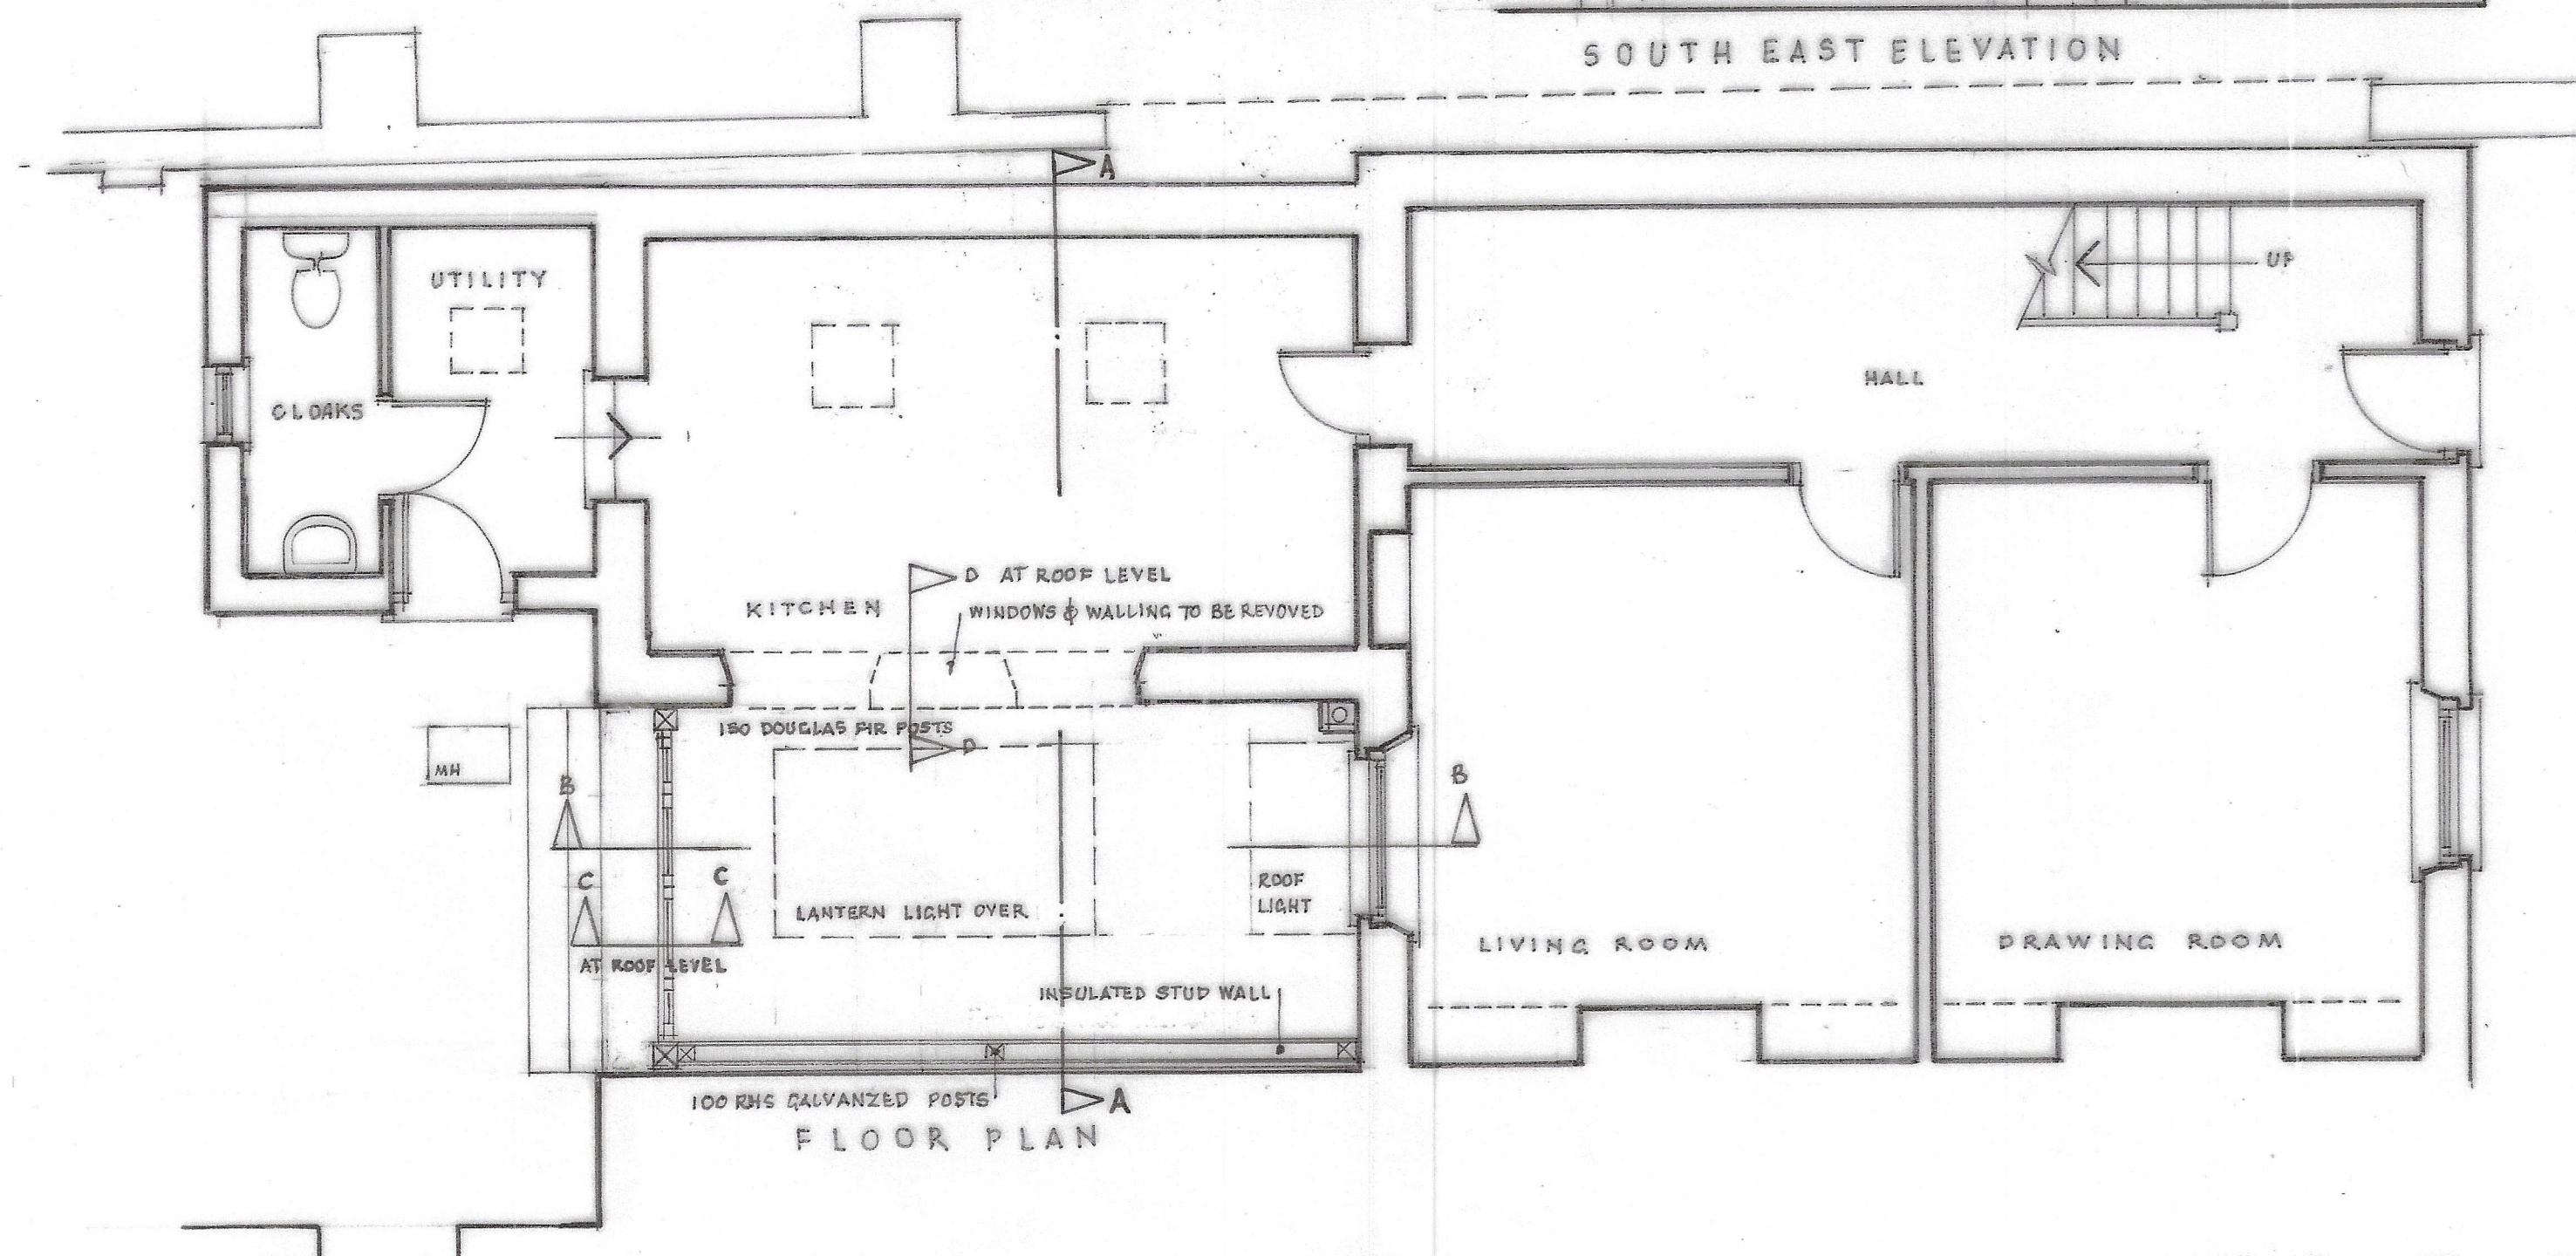

FLOOR PLAN



NOTES

STILES
SPENTBLISS
SDATES

REVISIONS

rev	date	description
27/2 2024	A	DOOR SCREEN SET BACK.- SECTION LINES ADDED.

CLIENT

TOM ROONEY

PROJECT

41 HILPERTON RD
TROWBRIDGE
WILTSHIRE
BA14 7JQ

DRAWING

AS EXISTING.

The Old Ride
Bath Road
Bradford on Avon
Wiltshire
Tel 01225 965220
Fax 01225 999096



SCALE 1:50
DATE DECEMBER 2023
DRAWN RMS
CHECKED
DRAWING NUMBER
2825 - 02

REVISIONS

rev	date	description
A	B	

All rights reserved in Chapter IV of the Copyright Designs and Patents Act 1988 has been generally asserted. © 2011 Ashley Design Associates. Contractors must check all dimensions on site. Only figured dimensions are to be worked from. Discrepancies are to be reported immediately before proceeding.