






Proposed East Elevation (1:100) Proposed North Elevation (1:100) Proposed West Elevation (1:100)

 


EXISTING MATERIALS:

- Windows/ Doors - Painted timber casement
- Roof - Stone roof tiles
- Walls - Painted render, brickwork & natural stone

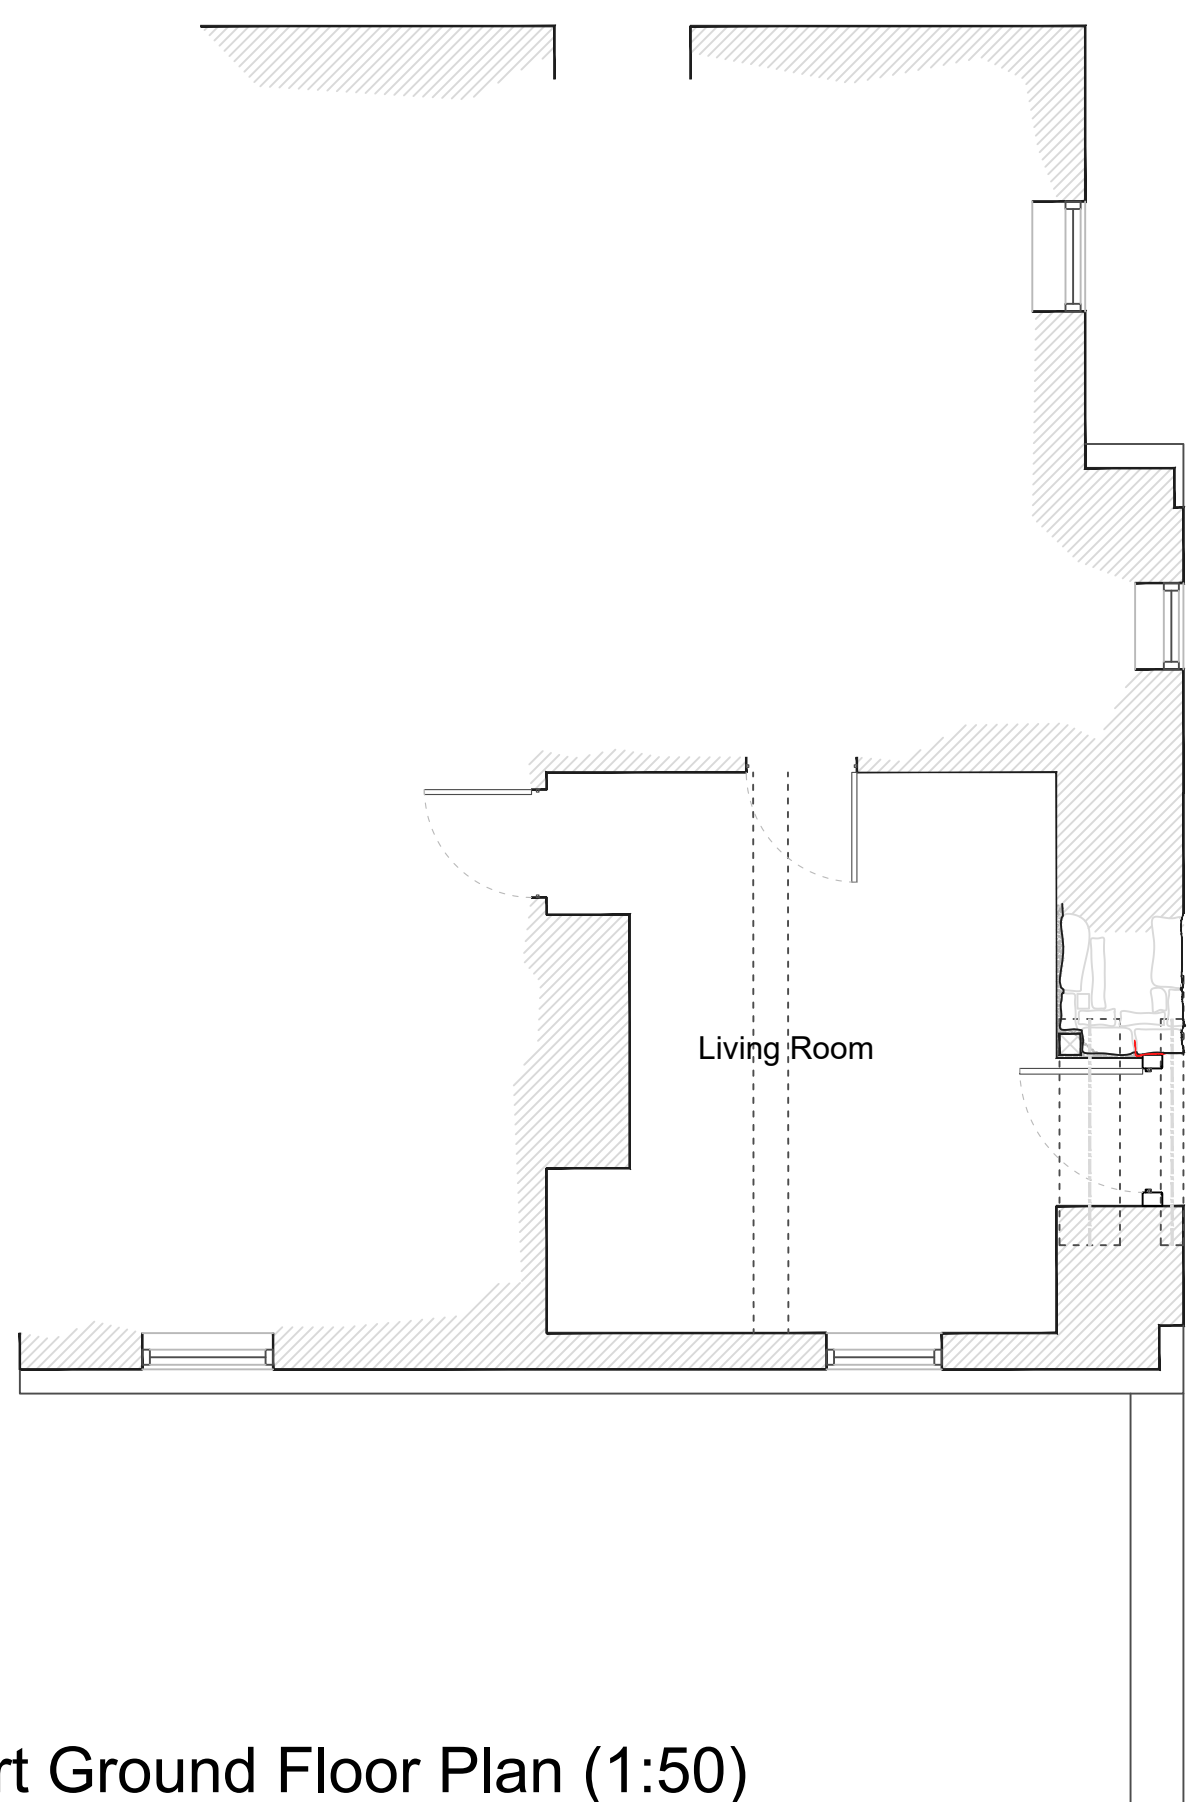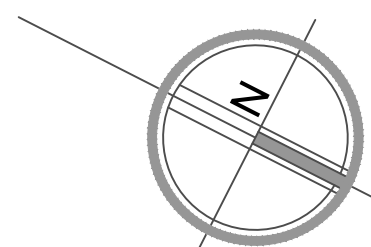

Proposed Part Ground Floor Plan (1:50)

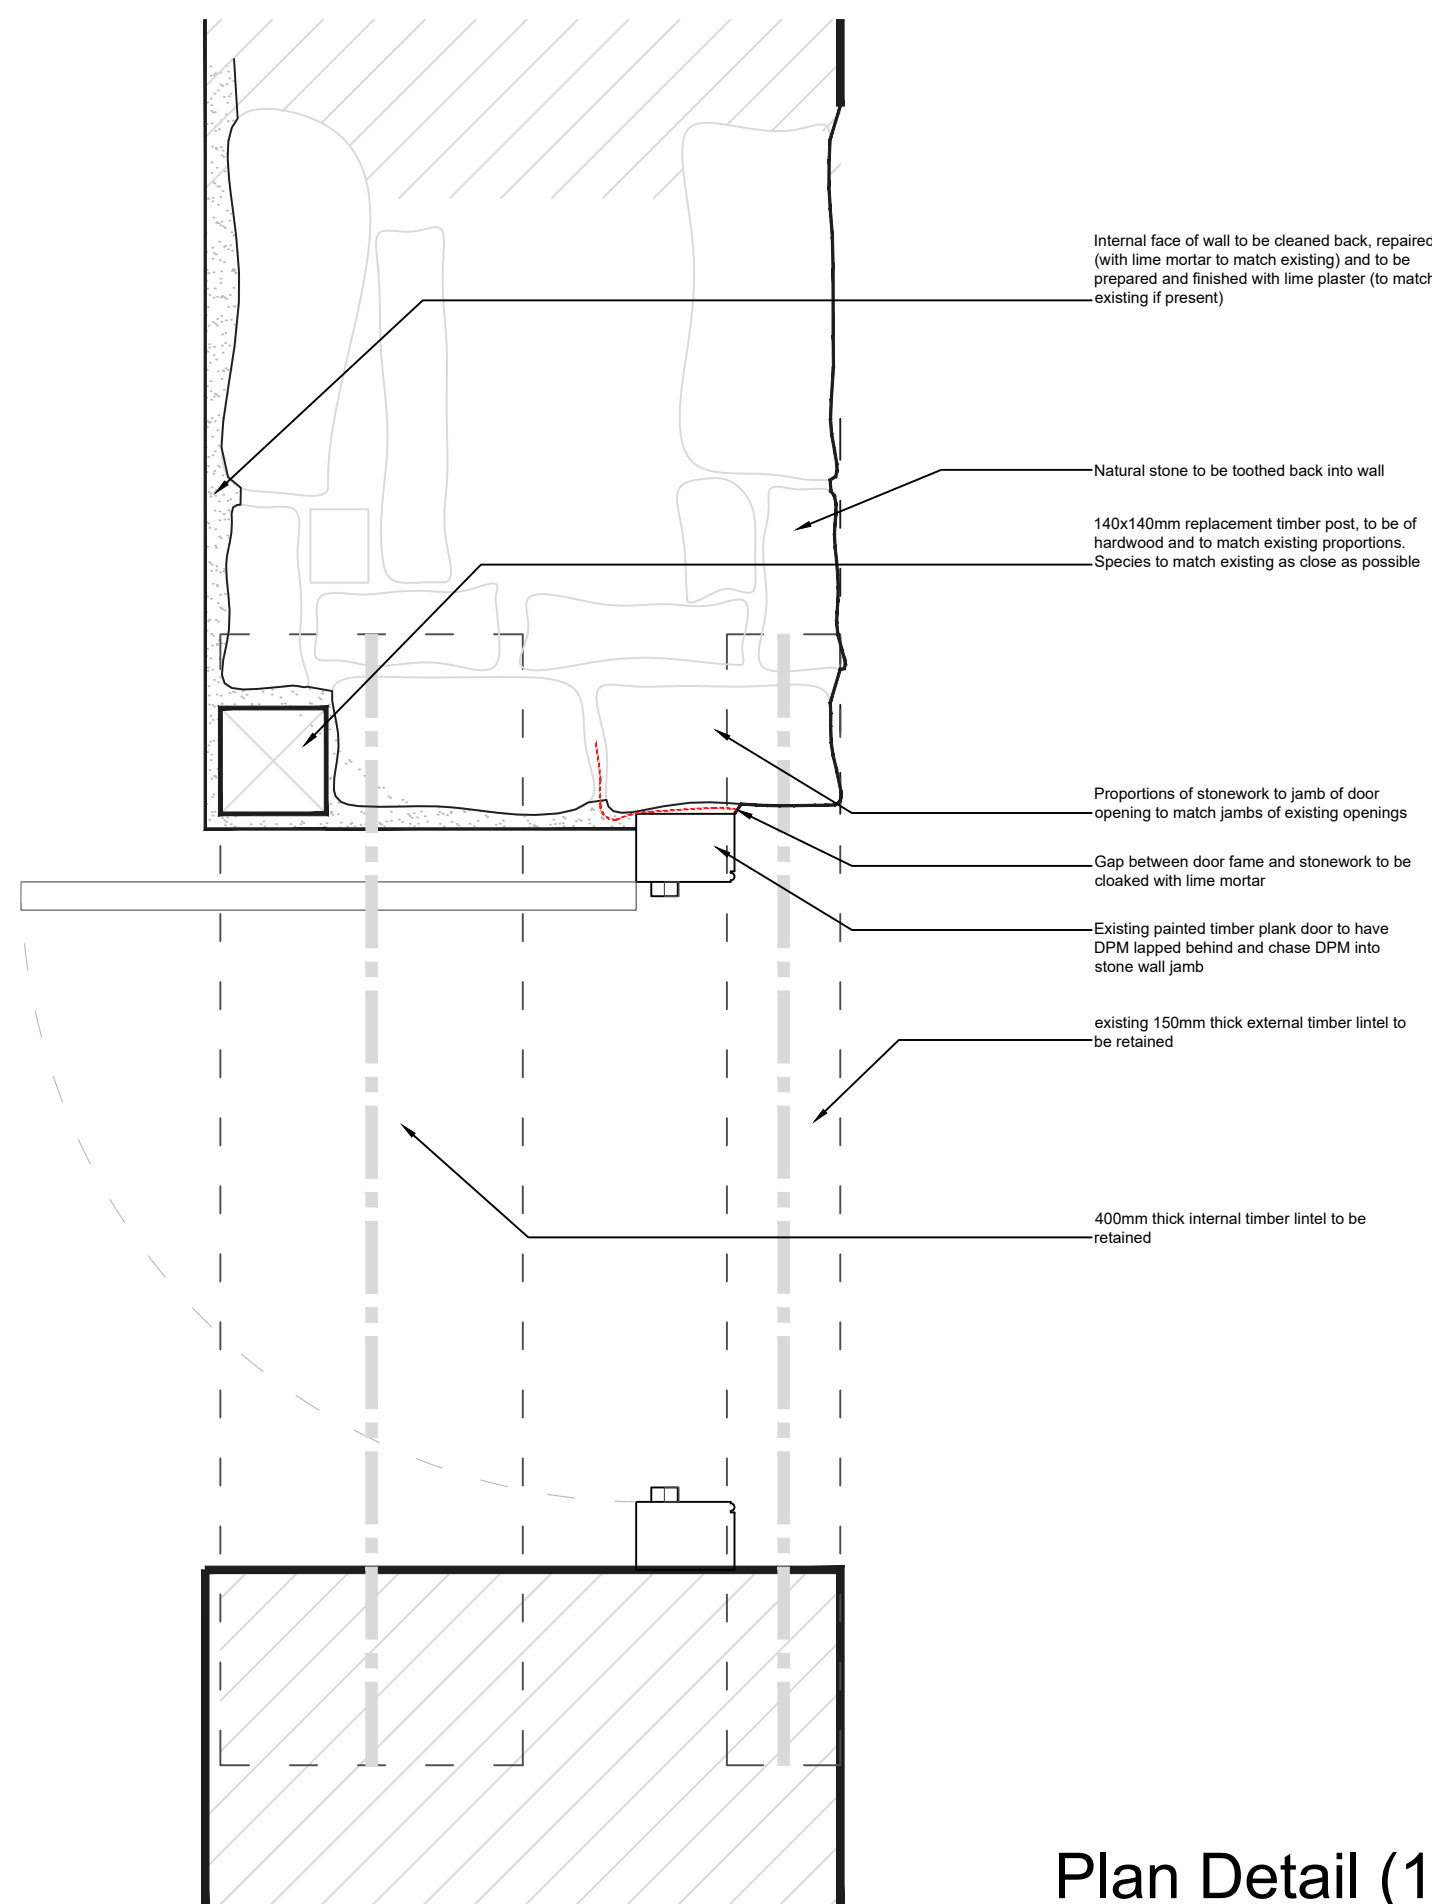

Plan Detail (1:10)




Location Plan (1:1250)

Ordnance Survey
UKmapcentre.com




Serial number: 325164

© Crown copyright and database right 2020
Ordnance Survey licence AC0000546283
Reproduction in whole or in part is prohibited
without the prior permission of Ordnance Survey.

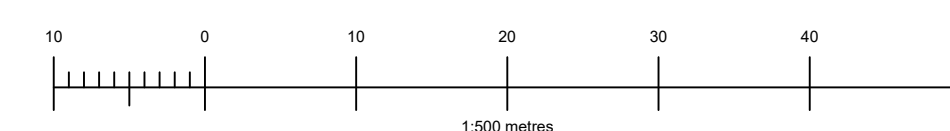

Site Plan (1:500)

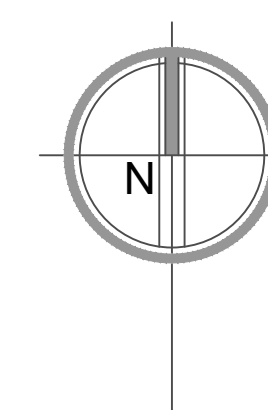

T: 07734323187
E: hello@third-design.co.uk
W: www.third-design.co.uk

Client Sail Renovations

Site Address 56-58 High Street,
Steeple Ashton,
BA14 6EU

Drawing Title PROPOSED Part Ground Floor Plan,
Elevations, Detail Plan, Site Plan &
Location Plan

Scale 1:10, 1:50, 1:100, 1:500, 1:1250 @ A1

Date Feb 2026

Drawn SAF

Drg No 0719/101A