

ALL ELECTRICAL DESIGN BY CONTRACTOR
TO SUIT CURRENT BRITISH STANDARDS.
SHOWN FOR INDICATIVE PURPOSES ONLY.

ALL DIMENSIONS ARE FOR REFERENCE
PURPOSES ONLY DISCRPENCIES ARE TO BE
REPORTED TO THE DRAWINGS AUTHOR. DO NOT
SCALE FROM DRAWING.

LEGEND


- HATCH DENOTES
TARMACADAM FINISH TO
VEHICULAR SPECIFICATION
- HATCH DENOTES
TARMACADAM FINISH TO
PEDESTRIAN SPECIFICATION
- HATCH DENOTES AREAS TO
RECEIVE SOFT LANDSCAPING
- HATCH DENOTES PAVED
AREAS TO REAR GARDEN

+143.645 PROPOSED LEVELS

+143.300 EXISTING LEVELS

NOTE -

- REFER TO DRAINAGE DESIGN FOR
FULL SCOPE OF EXTERNAL
DRAINAGE INCLUSIVE OF
PERMEABLE SURFACING
PROVISIONS. DRAWING REFERENCE
107 - SL5(5)500(A) - Drainage
Layout

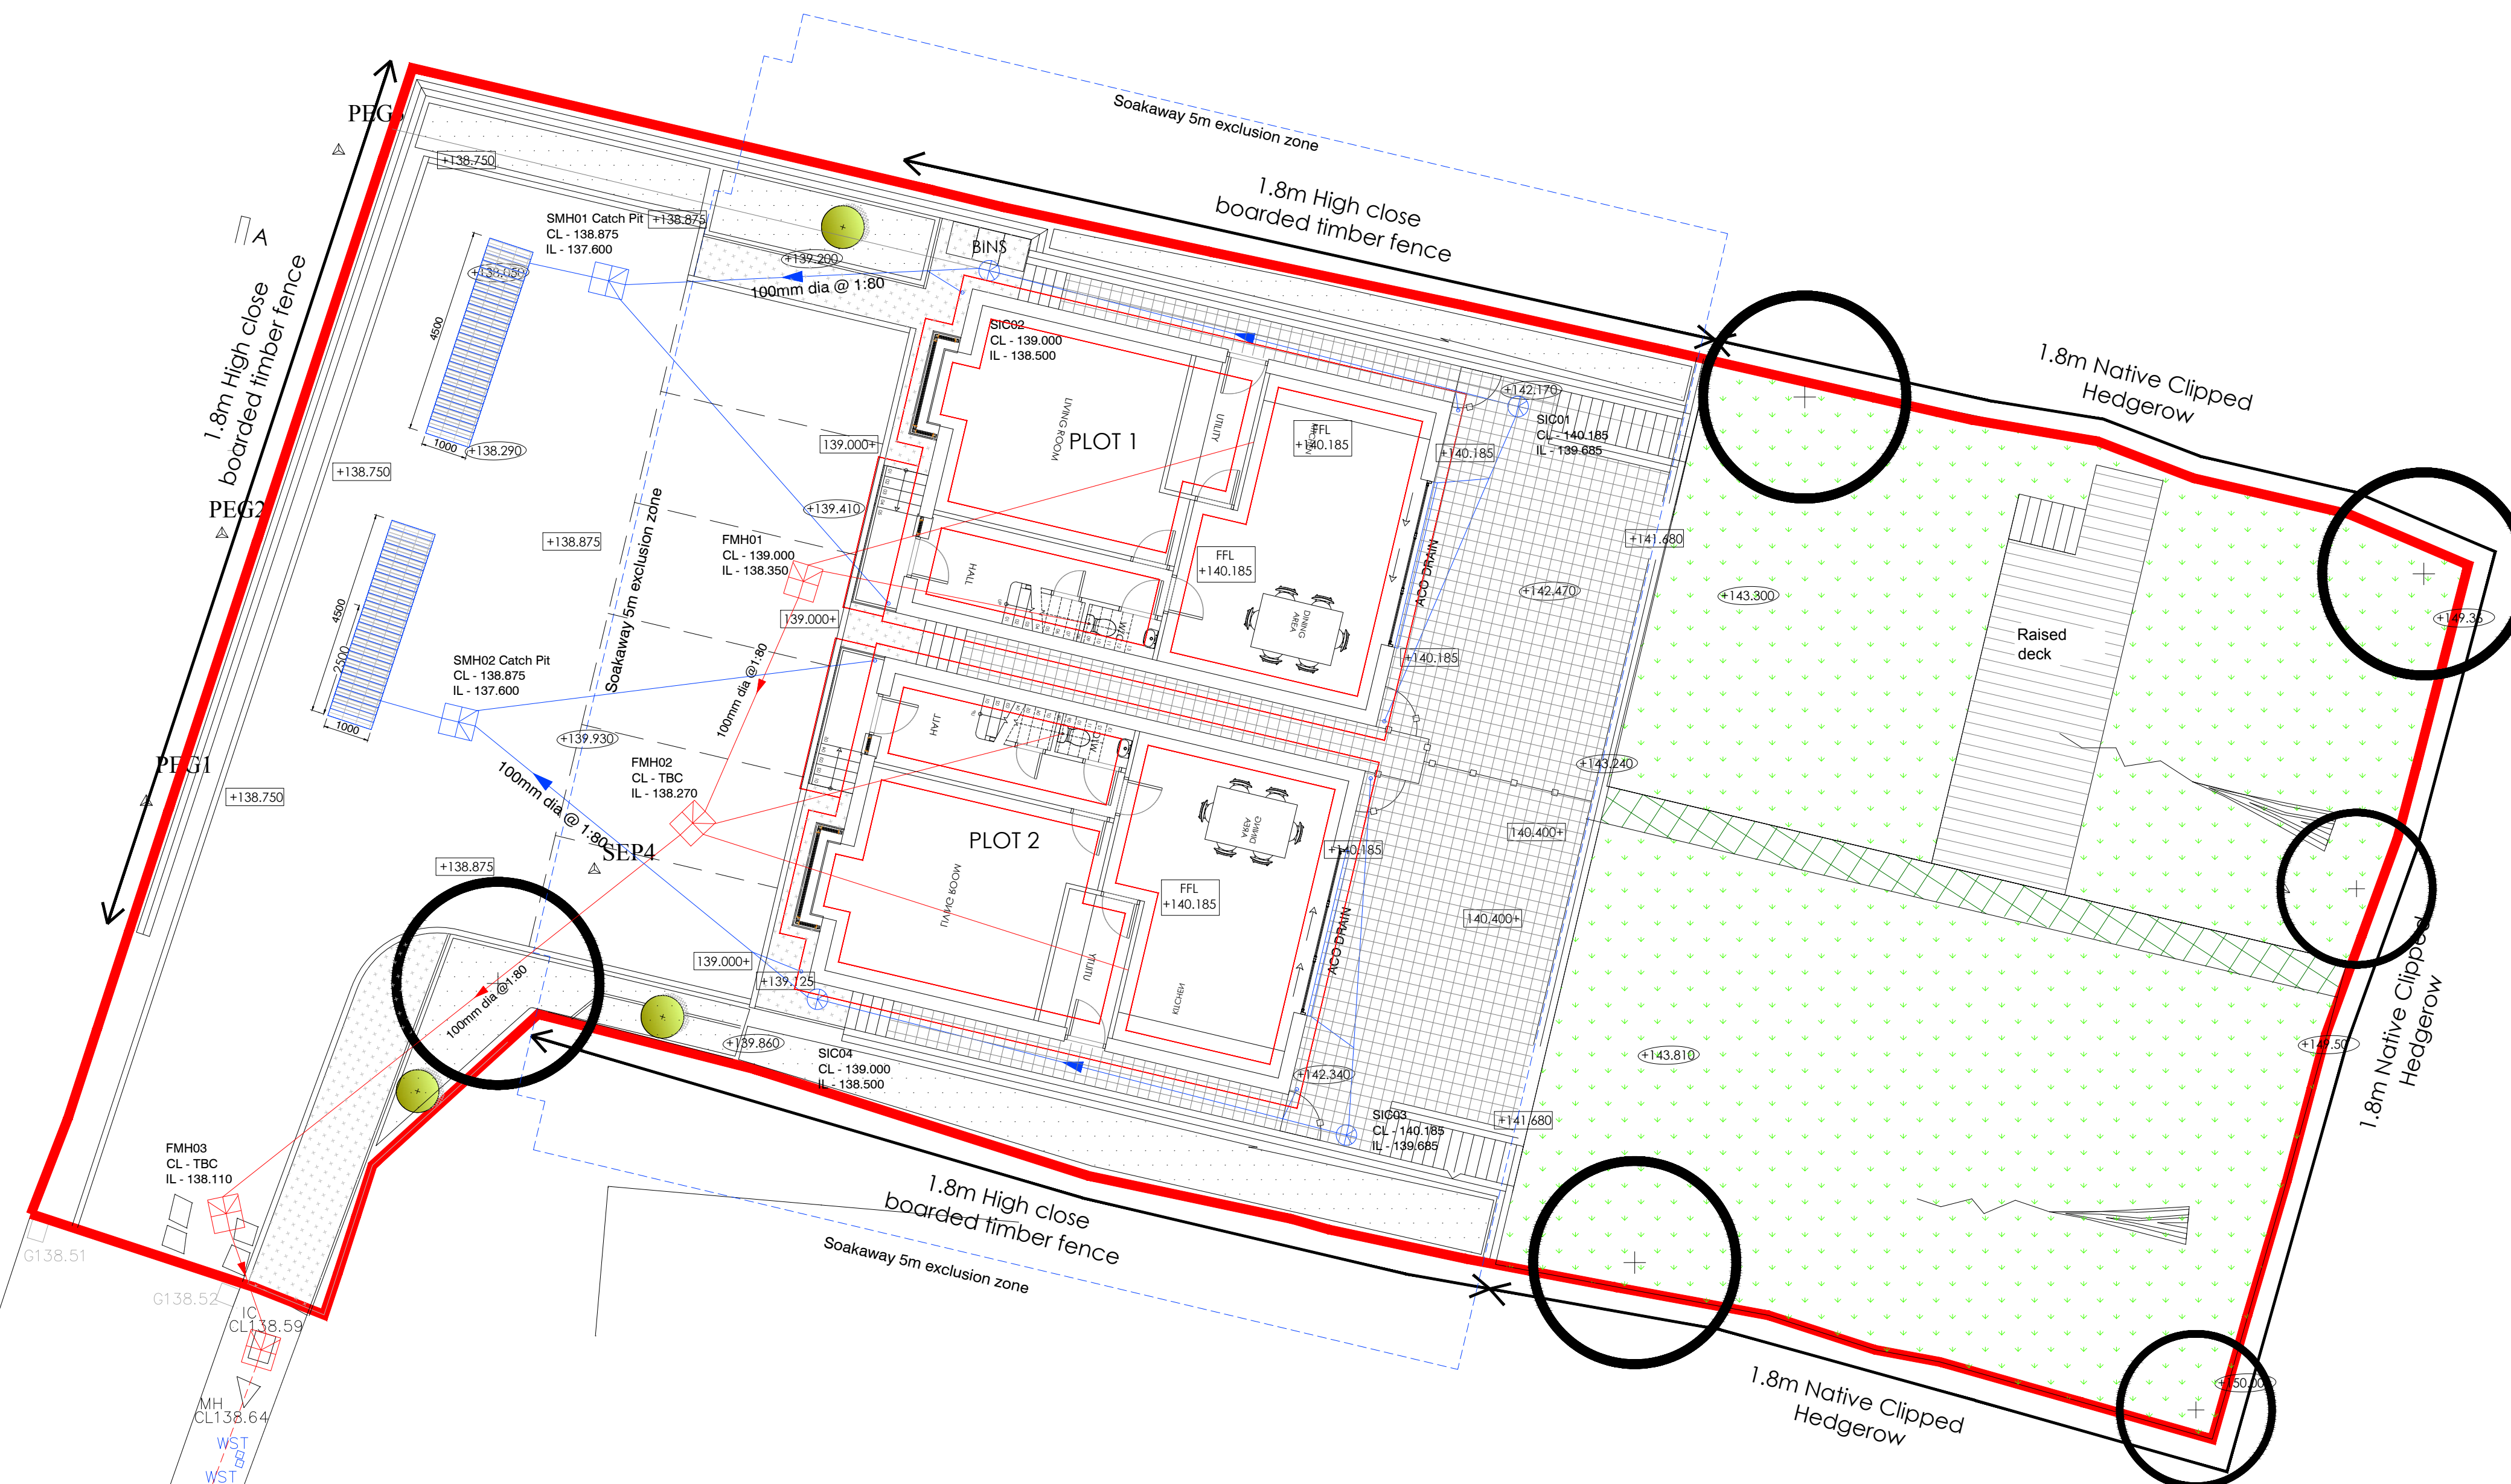

PROPOSED SITE PLAN - 1:100



D	02-03-26	Decking added and external stairs revised	JSM	JSM
C	12-04-22	Construction issue	JSM	JSM
B	15-02-22	Parking arrangement revised	JSM	JSM
A	09-02-22	Drainage and foundation setting out added.	SPW	JSM

Rev	Date	Description	Rev By	Chk'd By
-----	------	-------------	--------	----------

Project Title
PROPOSED HOUSING
38 LOTTAGE ROAD
ALDBOURNE
MARLBOROUGH

Client
MR D LIU

Status
CONSTRUCTION

Scale
1:100
Drawing Size
A1

Drawn By
SPW
Checked By
JSM
Date
09/21

Drawing Title
PROPOSED SITE PLAN

Job-Dwg No
409WIL-302D

1:0161 711 0838
E: info@abode-architecture.co.uk
www.abode-architecture.co.uk
Stoneholme, 42 High Street, Walslow, Bury, BL8 3AN

