
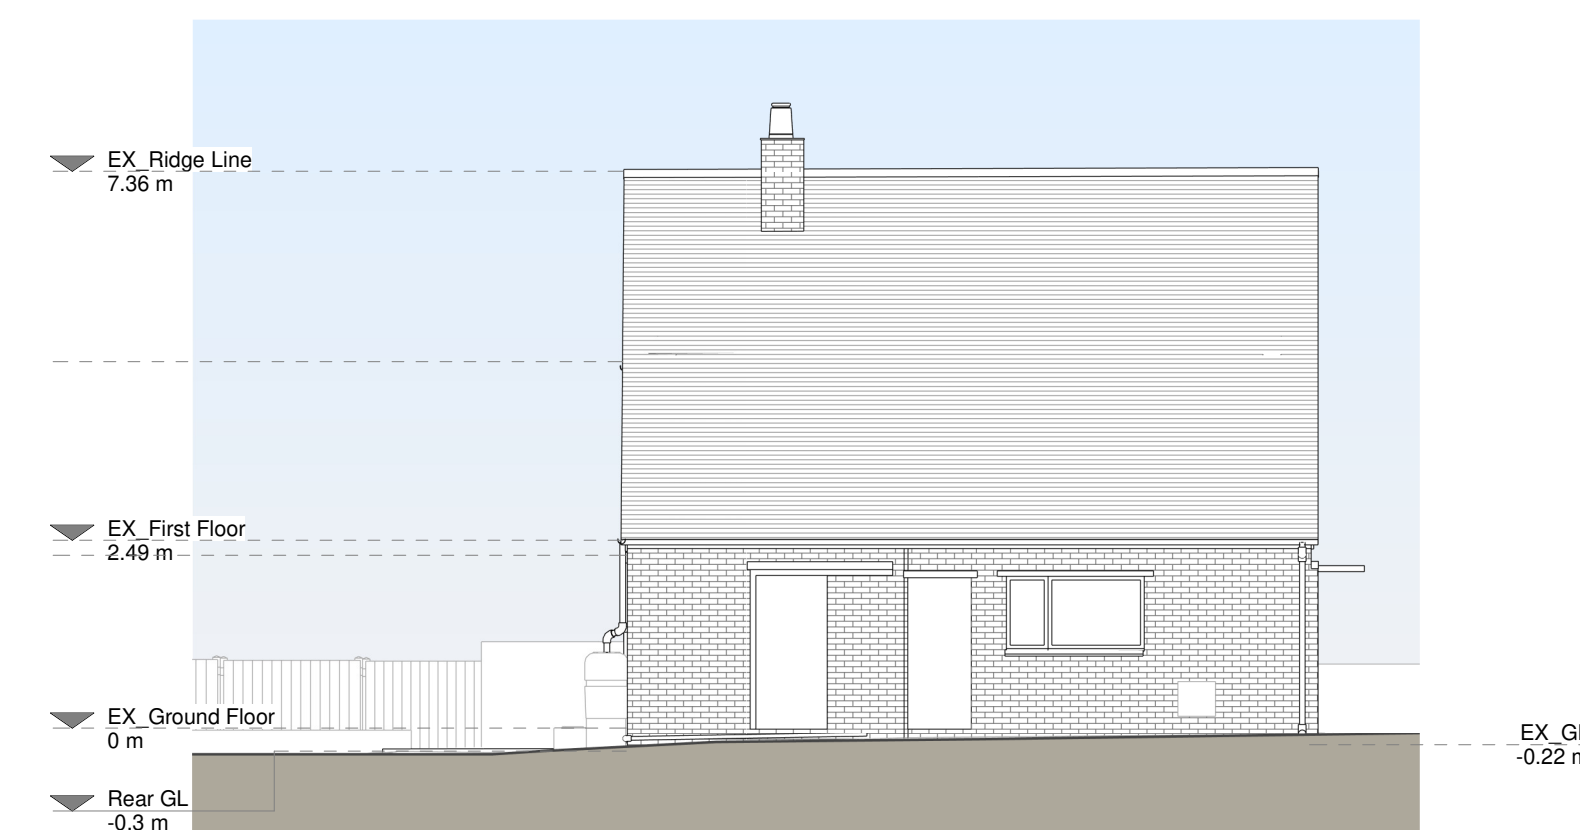
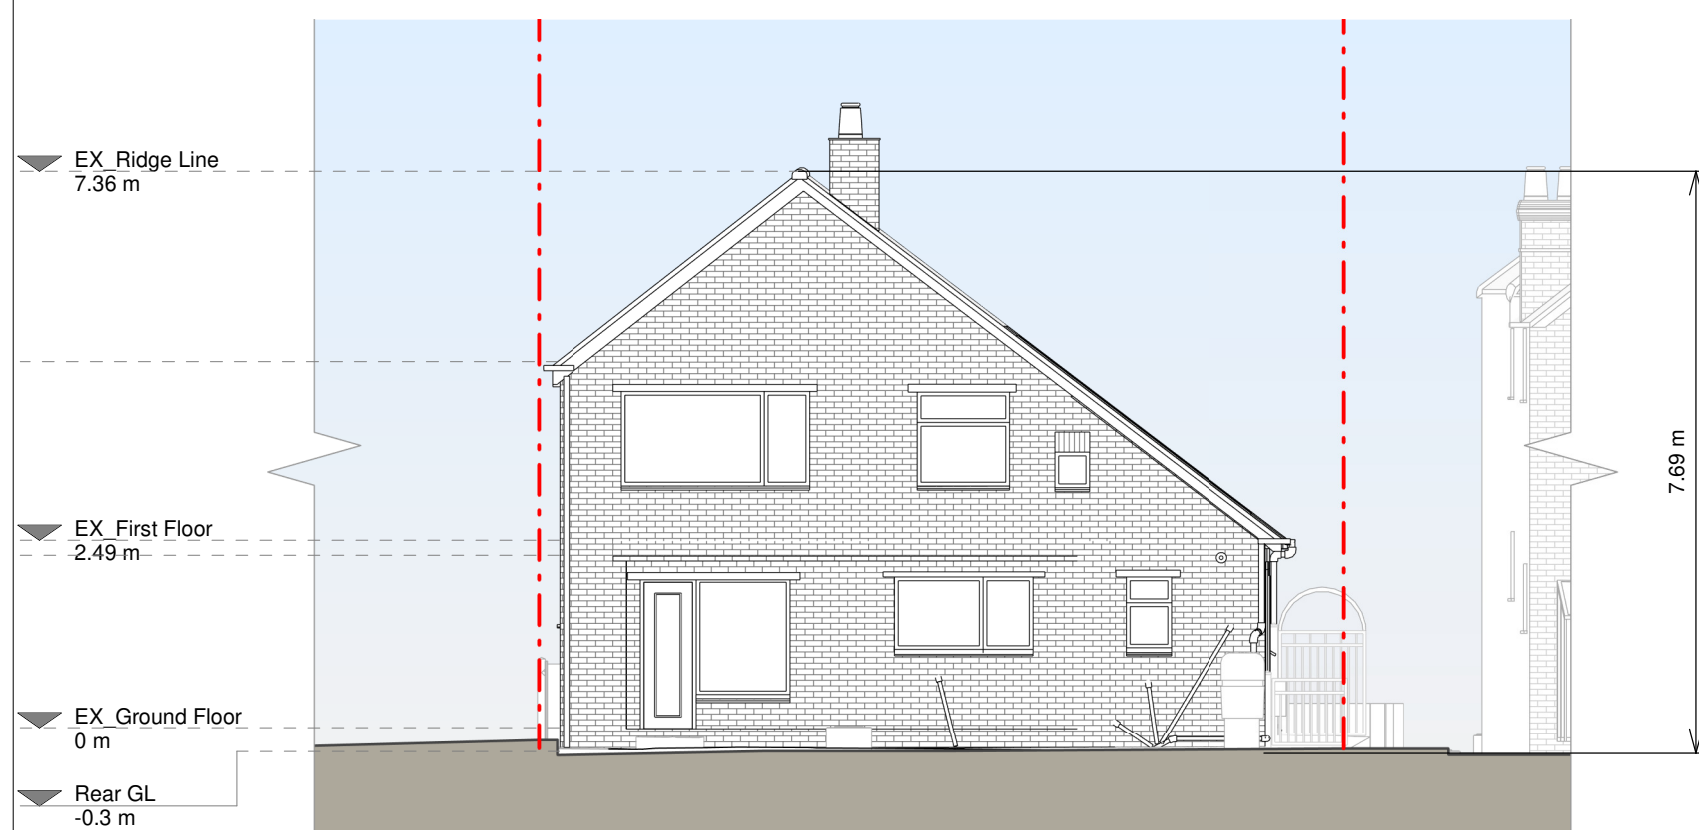
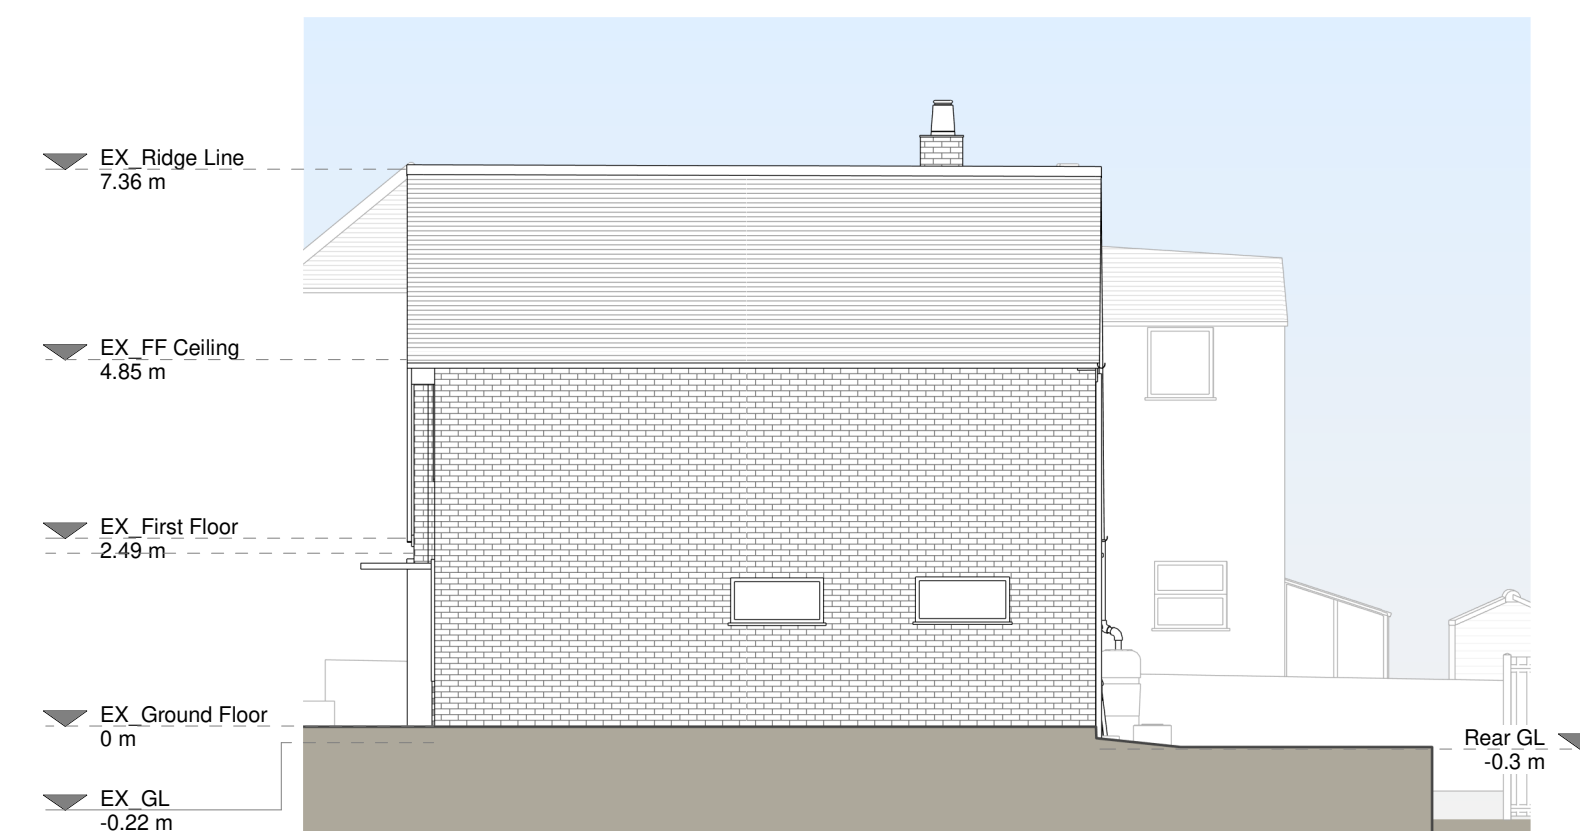
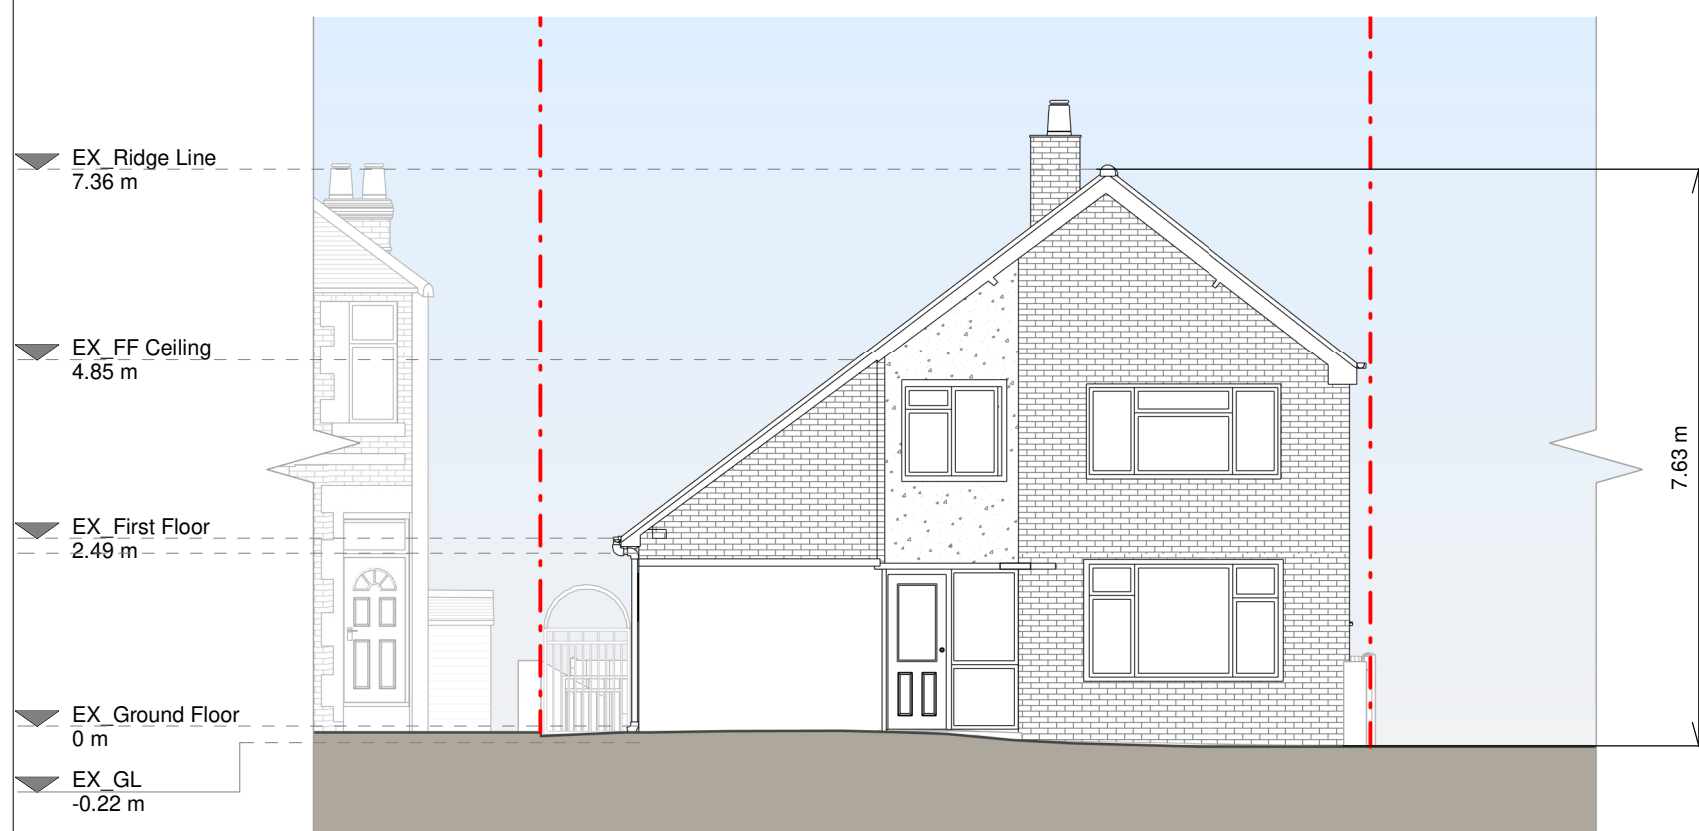
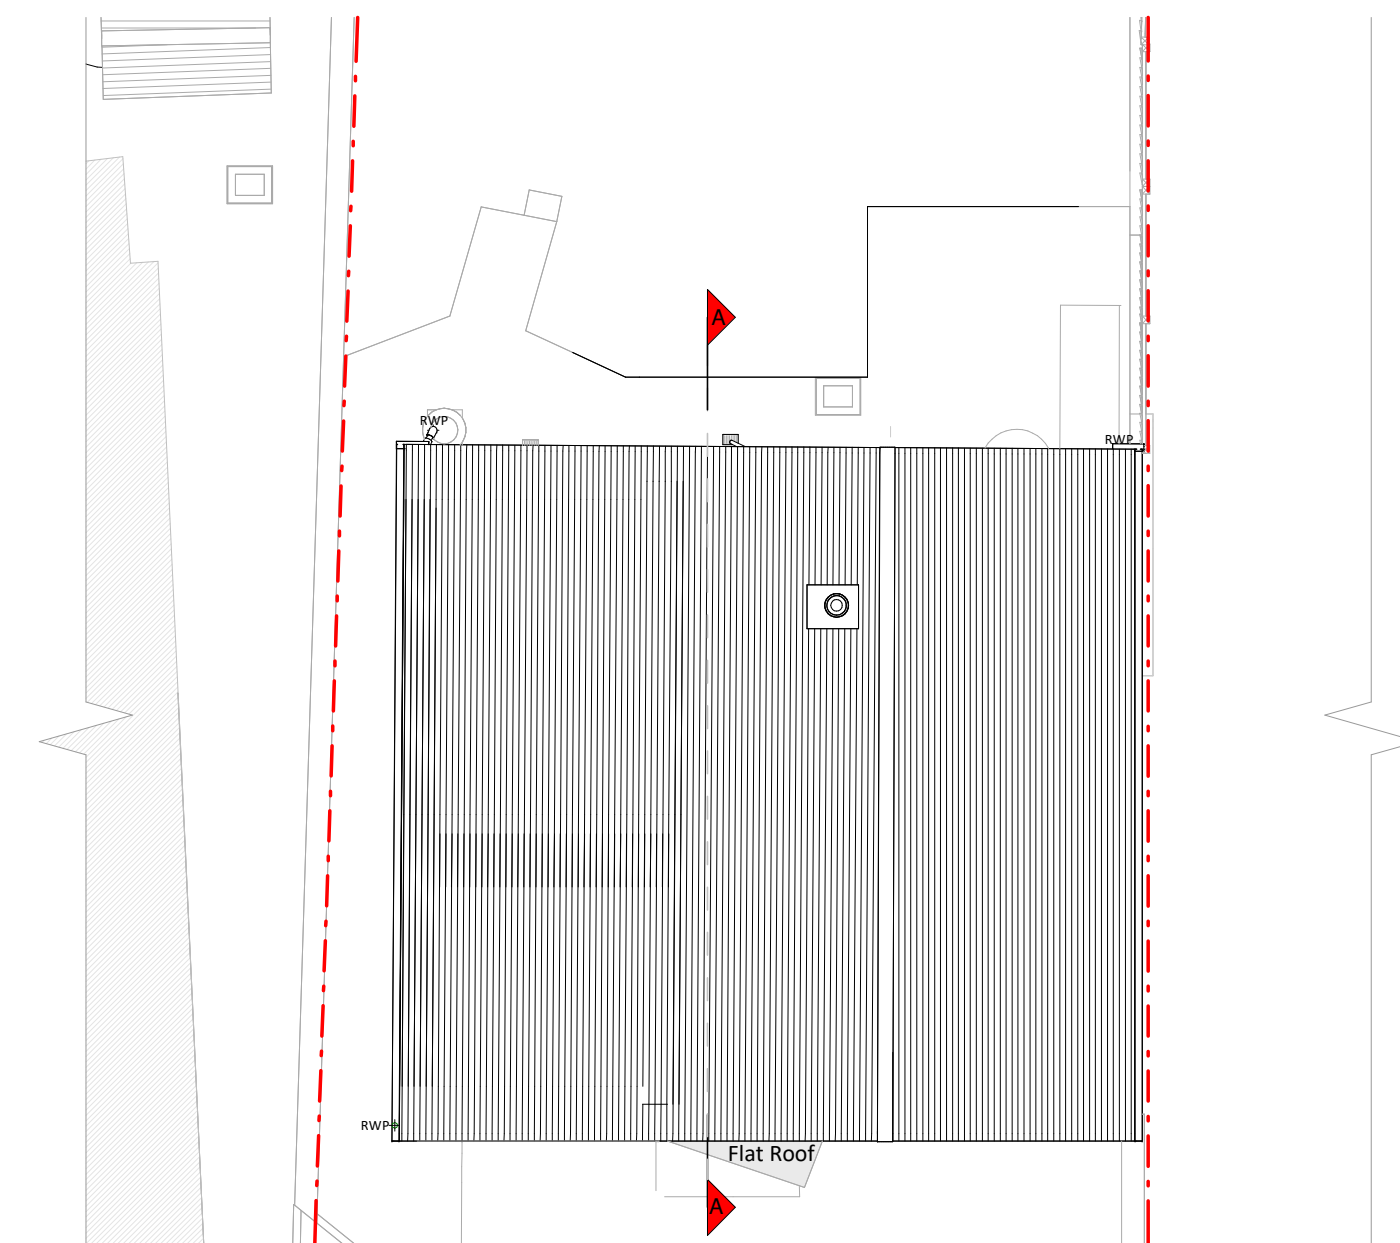
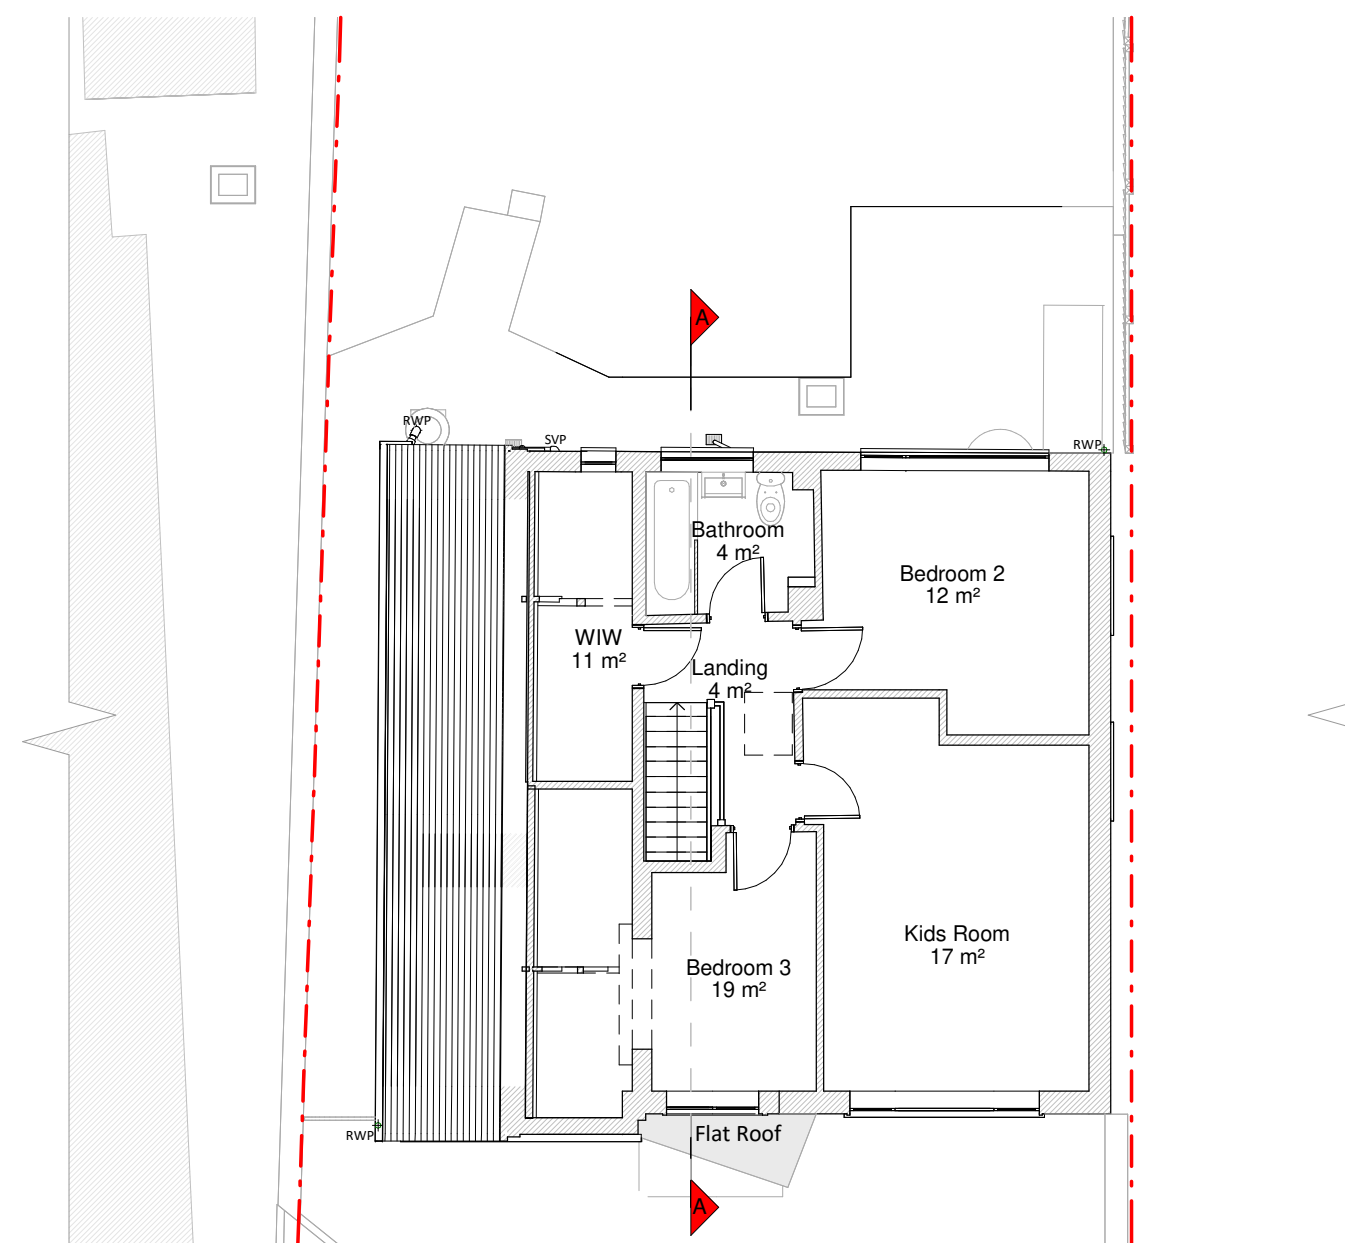


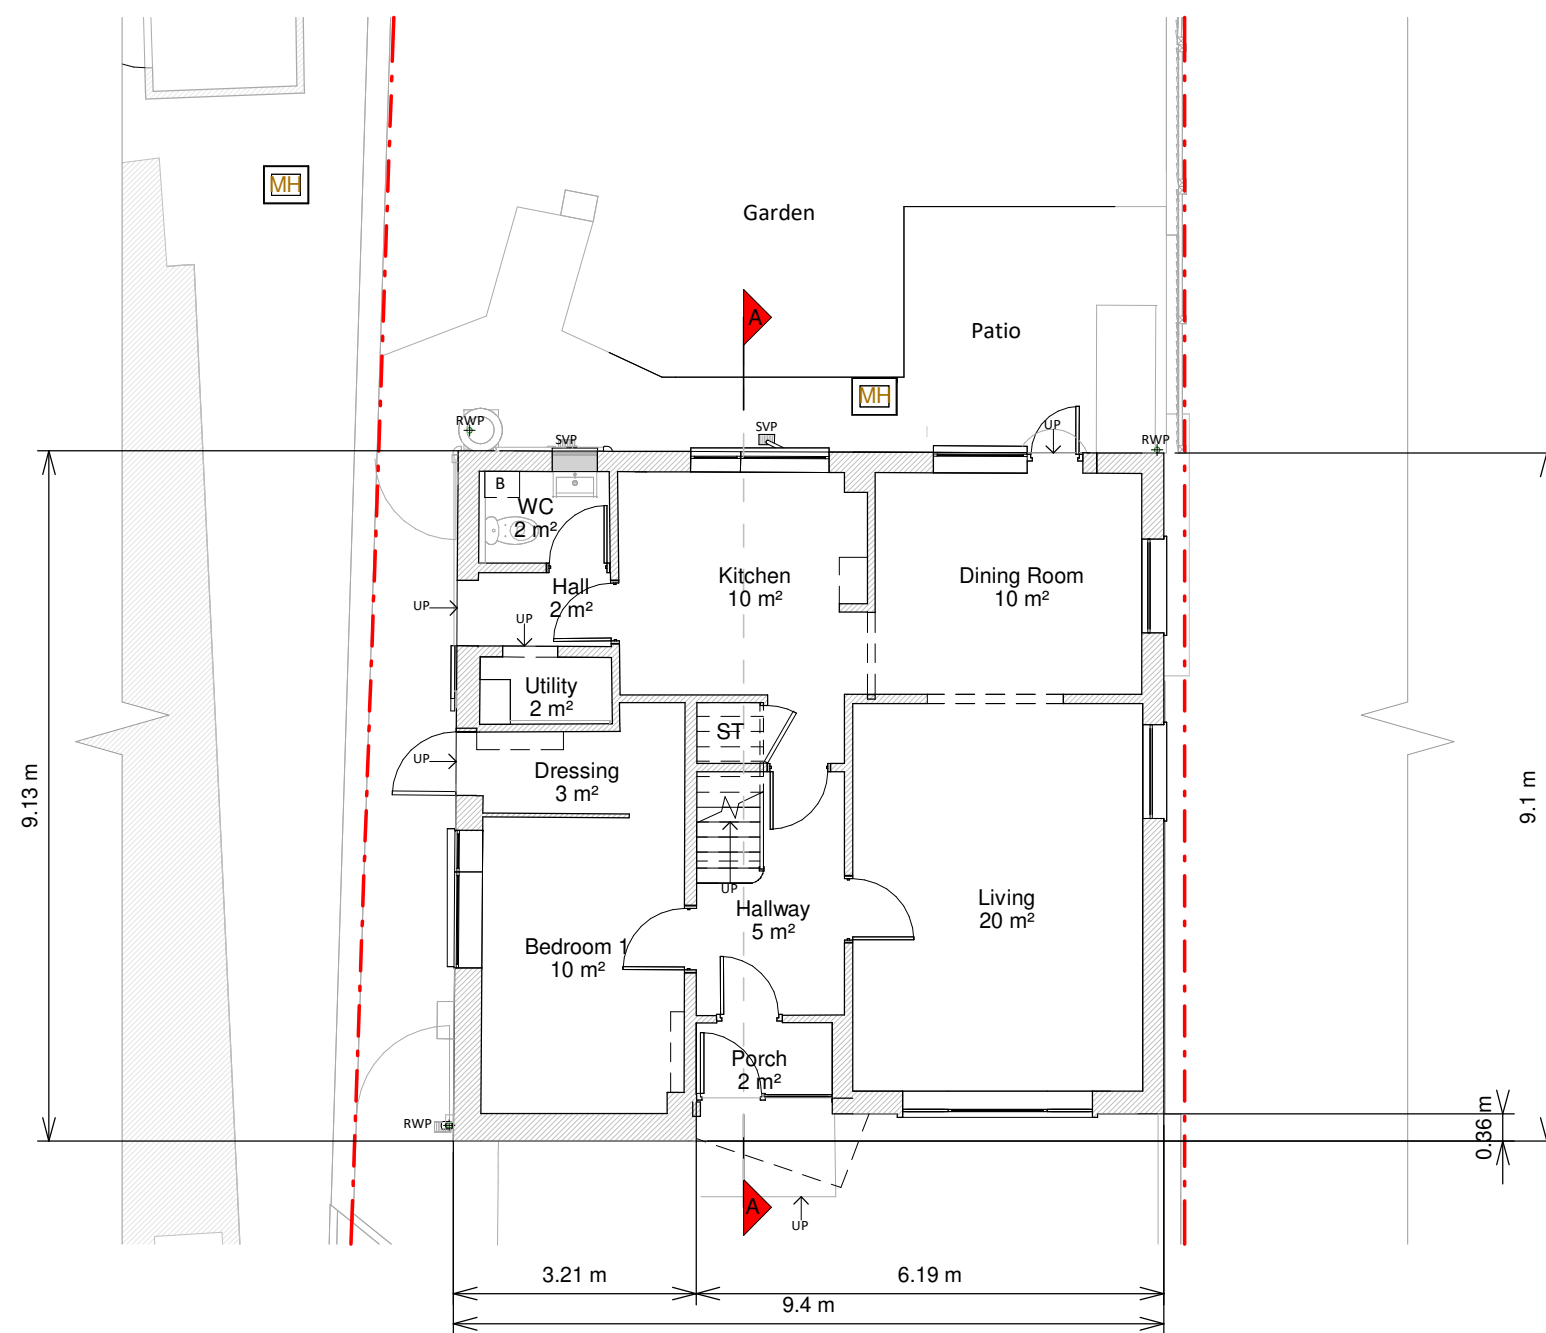

Copyright in the design and this drawing is the property of RESI. Reproduction in whole or in part is forbidden without written sanction of RESI. This drawing must be read in conjunction with all other relevant documentation and drawings.

RESI accepts no liability for any expense, loss or damage of whatever nature and however arising from any variation which has not been referred to them and their approval obtained.

Resi do not advise using planning drawings for the construction stages. All dimensions to be cross-checked on-site prior to manufacture and construction. Any discrepancies to be reported to RESI immediately.

Existing Materials:

Brickwork / walls - Red brick walls, pebbledash rendered walls

Roofs - Concrete roof tile and felt flat roofing

Windows - White uPVC framed windows

Doors - White uPVC framed glazed door

RWP / Gutters / Fascias - Black uPVC gutters, downpipes

KEY

- Existing walls
- Existing furniture
- Boundary line
- Level line
- 1.5m head height
- 1.8m head height

[illegible]

300 Tise
Proposed ground floor rear extension, new porch, first floor dormer conversion, internal alterations, floor plan redesign and all associated works at 53a Bradley Road, BA14 0QR

Drawing Status

Existing Drawings

Client
Steven Hessev

Drawing Title
Existing Drawings

Scale 1 : 100 @ A1	Drawn AR
Date Dec 2025	Checked AS
Drawing No. R347926-1100	Rev

