

A1

PLEASE NOTE:



All drawings are for the purposes of planning only unless marked for construction.

All builders to site measure to confirm measurements and layout for setting out, especially door and window positions.

Report all discrepancies to the person named below, do not proceed without instruction.

BRO take no responsibility should any drawing/s unless specified are used for building purposes and measurements should be checked on site.

All drawings remain the property of BRO Architecture

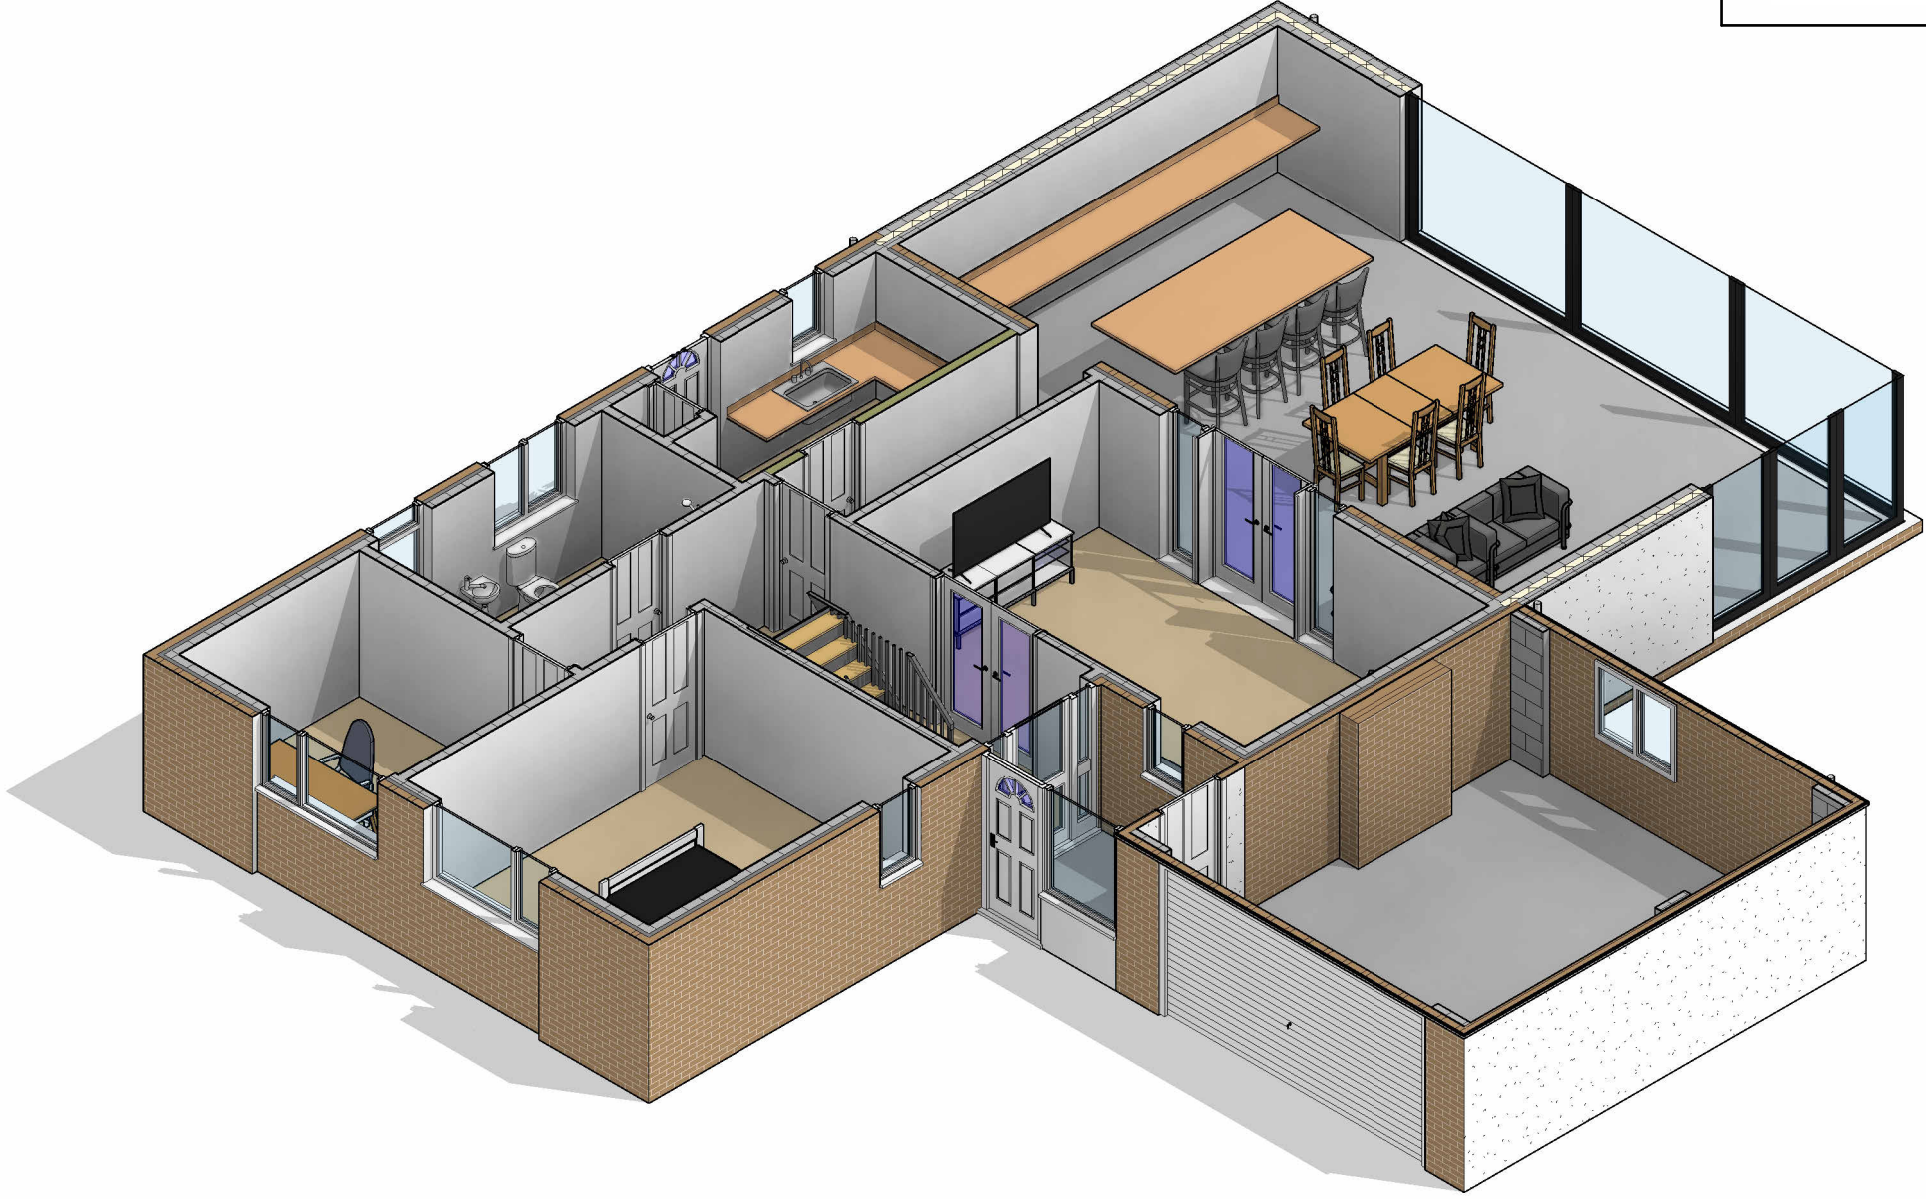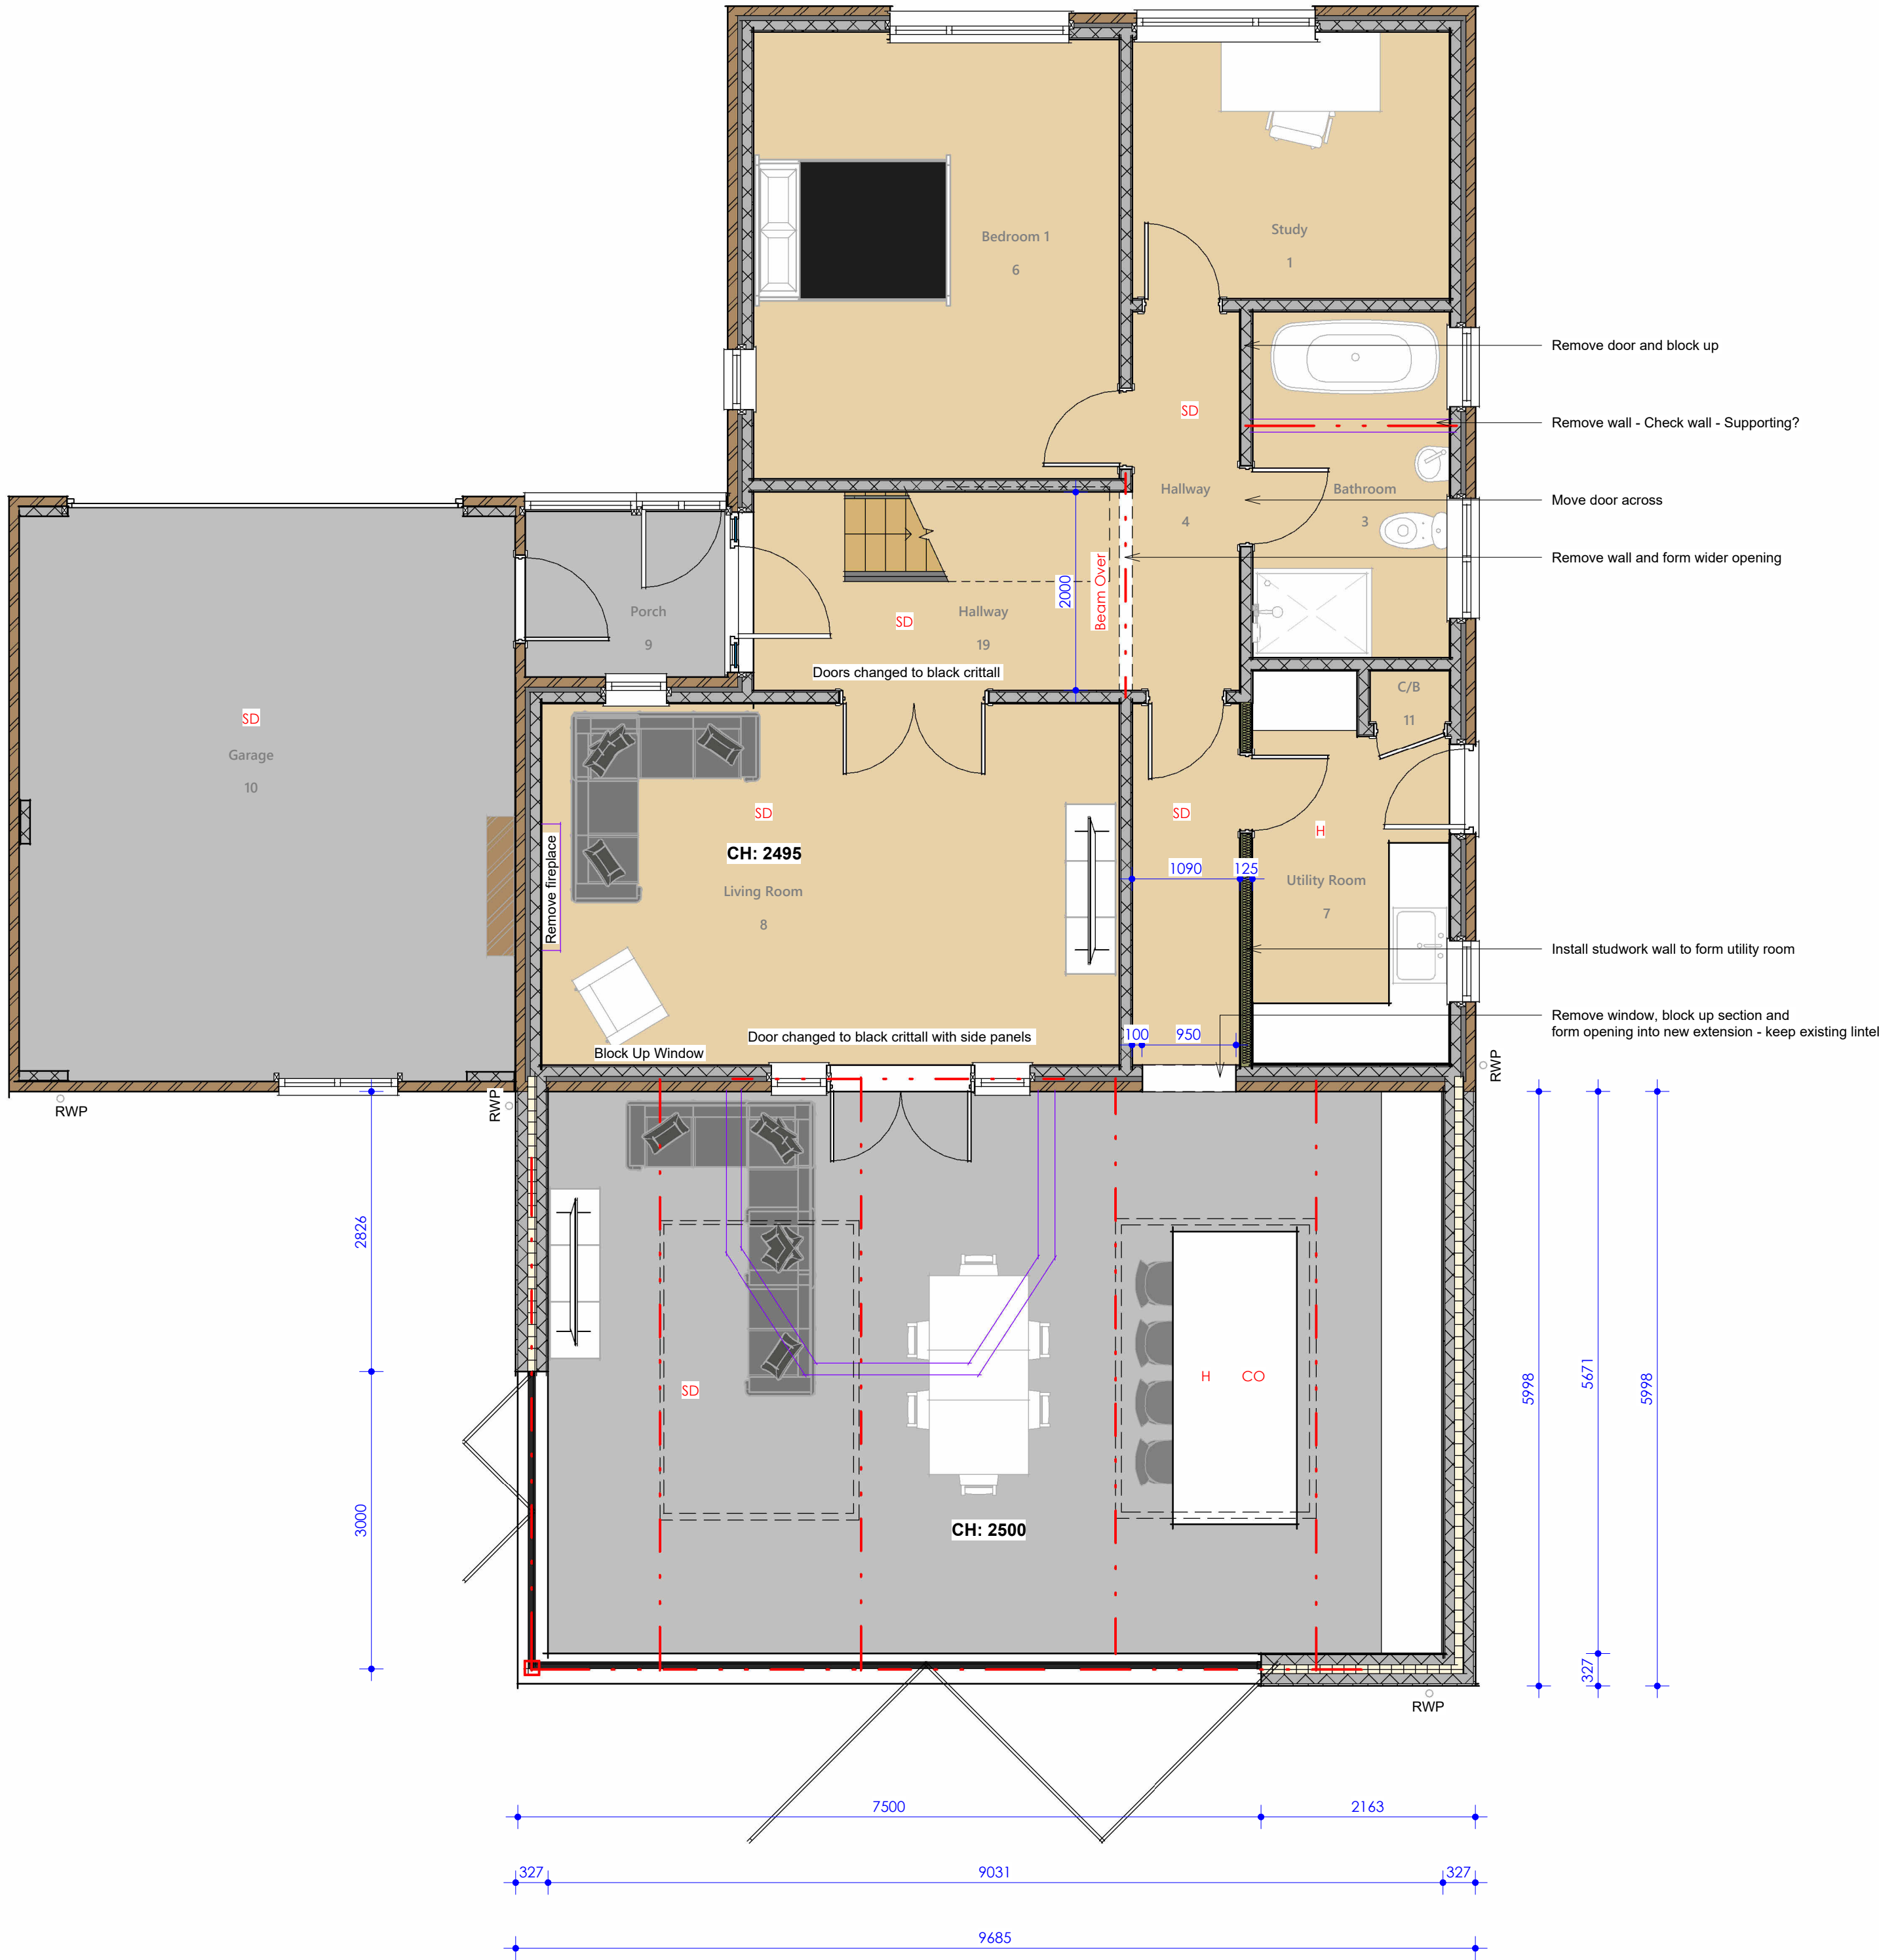

Wall Structure Key:


- Cavity Wall: Render
- Cavity Wall: Face Brick
- Block Work: 100mm
- Studwork Wall: 75mm
- Metal Frame: 70mm
- Solid Brick Wall: 215mm
- Solid Block Wall: 215mm
- Structural Opening
- Walls Removed

Ducting Colour & Use

- | | |
|--------|------------------------------|
| Red | Electric cable |
| Yellow | Gas Pipe |
| Blue | Water pipes |
| Green | Data/Comms |
| Grey | BT |
| Purple | Security - Cameras |
| Orange | Garden Lighting non Security |

Drainage Key

- | | |
|-----|----------------|
| S | Storm Drainage |
| MH | Manhole |
| FD | Foul Drainage |
| SVP | Soil Vent Pipe |
| GP | Gulley Pot |
| RWP | Rainwater Pipe |
| AD | ACO Drain |

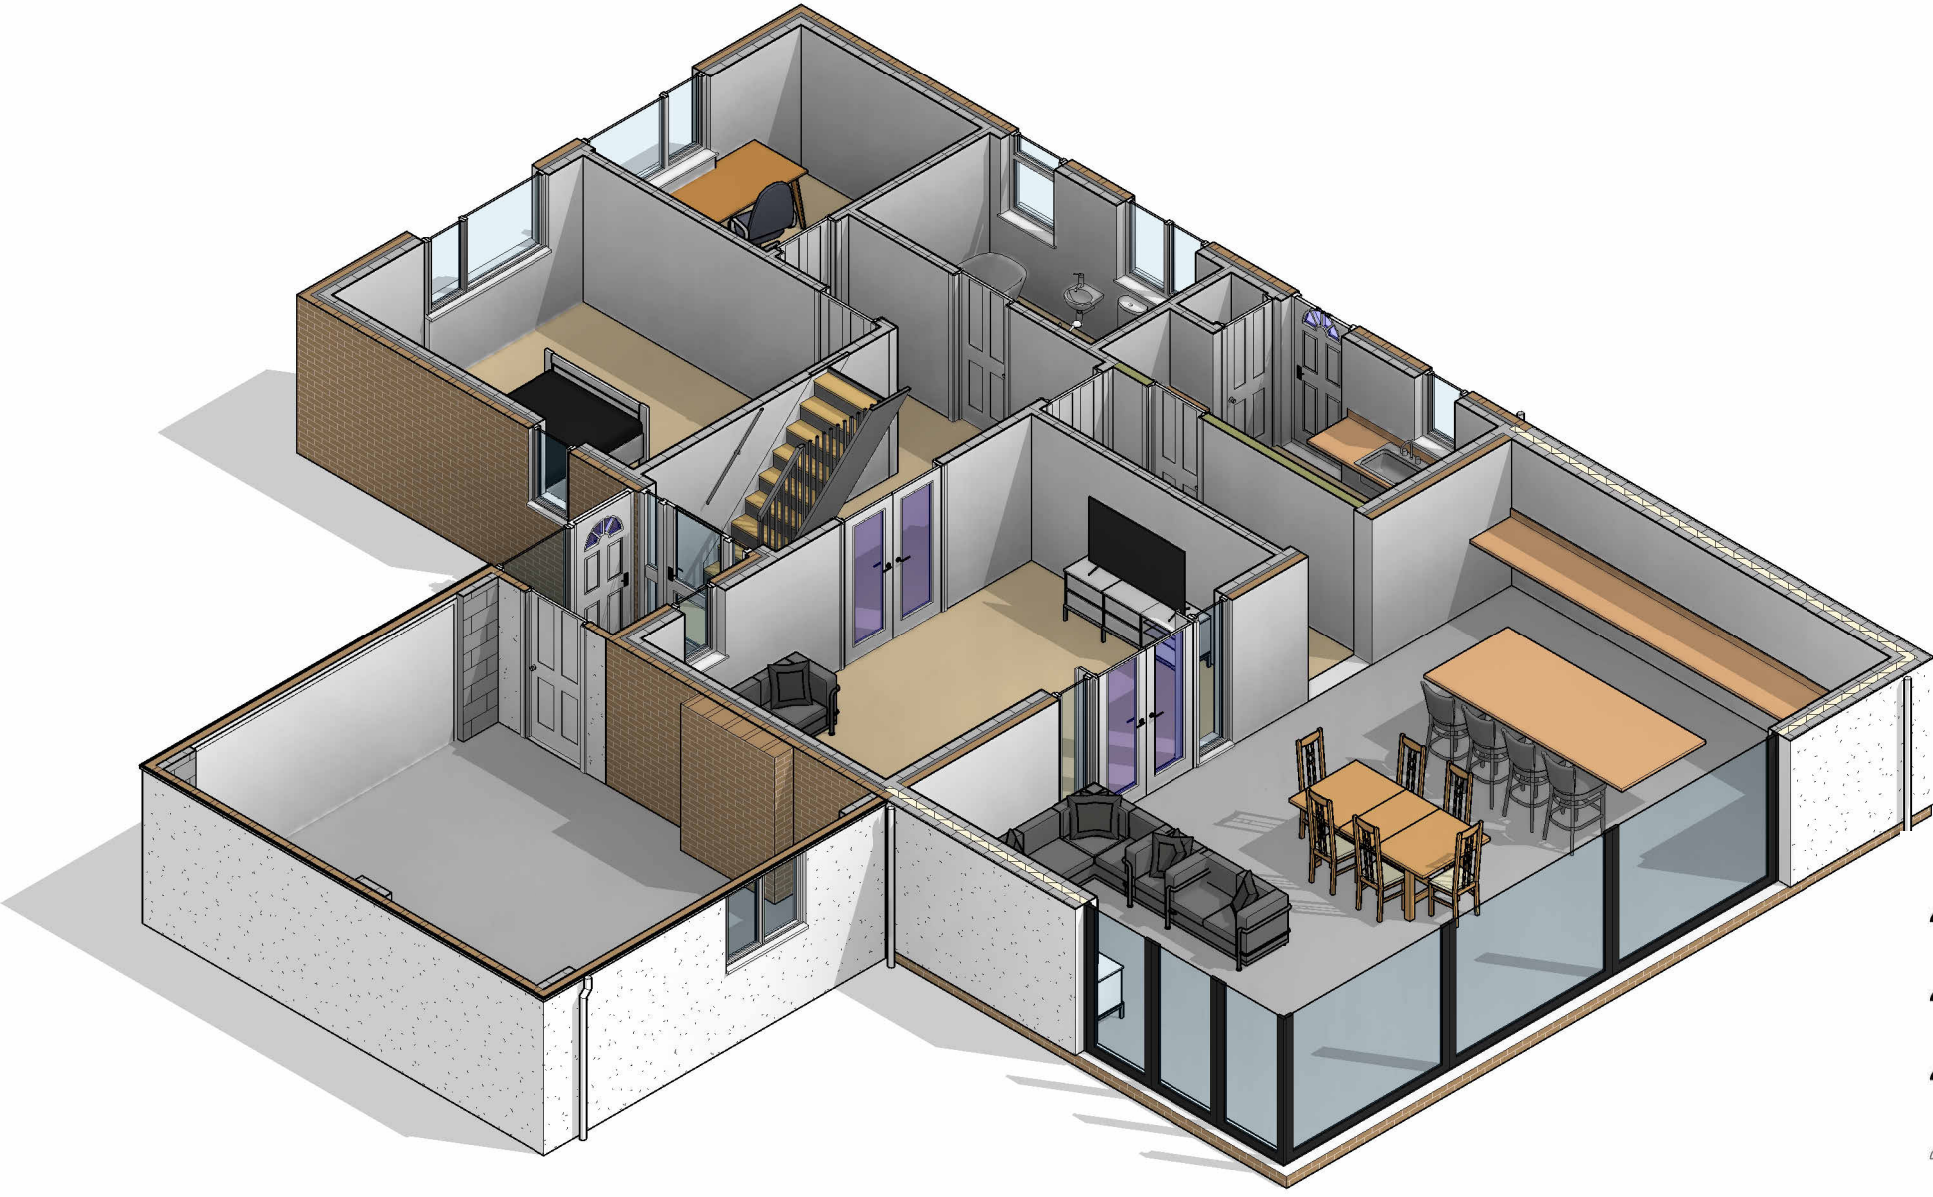


- | | | | | | |
|-----|-----------------------|------|--------------------|-----|----------------------------|
| 1 | Single Power Socket | FIRE | Fire Alarm Panel | DB | Distribution Board |
| 2 | Double Power Socket | SS | Shaver Socket | SD | Smoke Detector |
| C | Cooker Point | SP | Speaker Point | H | Heat Detector |
| UFS | Unswitched Fused Spur | TV | TV Aerial Point | CD | Carbon Monoxide Detector |
| EPS | External Power Socket | FB | Floor Box | EF | Extract fan |
| TP | Telephone Point | FS-2 | Floor Socket | UHC | Underfloor heating control |
| CDP | Cat 6 Data Point | PE | Passive Extract | | |
| EV | Extract Vent | ME | Mechanical Extract | | |

1 Ground Floor Plan
1 : 50

DRAWING NUMBER

P1-1

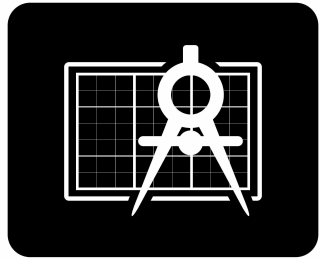

BRO ARCHITECTURE
DESIGNING YOUR DREAMS

Mobile: 07508 856621
Website: www.broarchitecture.co.uk
E-mail: info@broarchitecture.co.uk

CLIENT

Katy Davis

SITE ADDRESS

14 Storemore Dilton Marsh
Westbury BA13 4BH

PROJECT NAME

Proposed Dormer and Rear
Extension

DRAWING NAME

Proposed Ground Floor Plans

DATE
28th Feb 26

REV

DRAWN BY
SH

SCALE (@ A1)
1 : 50

CHECKED BY
Client

PROJECT NUMBER
SH/BRO/280226-KD