


* This drawing is copyright of Open plan man design©. All rights reserved. do not scale this drawing. check all dimensions on site. this drawing is only to be used on the site for which designed all materials specified are subject to confirmation on site prior to works commencing.

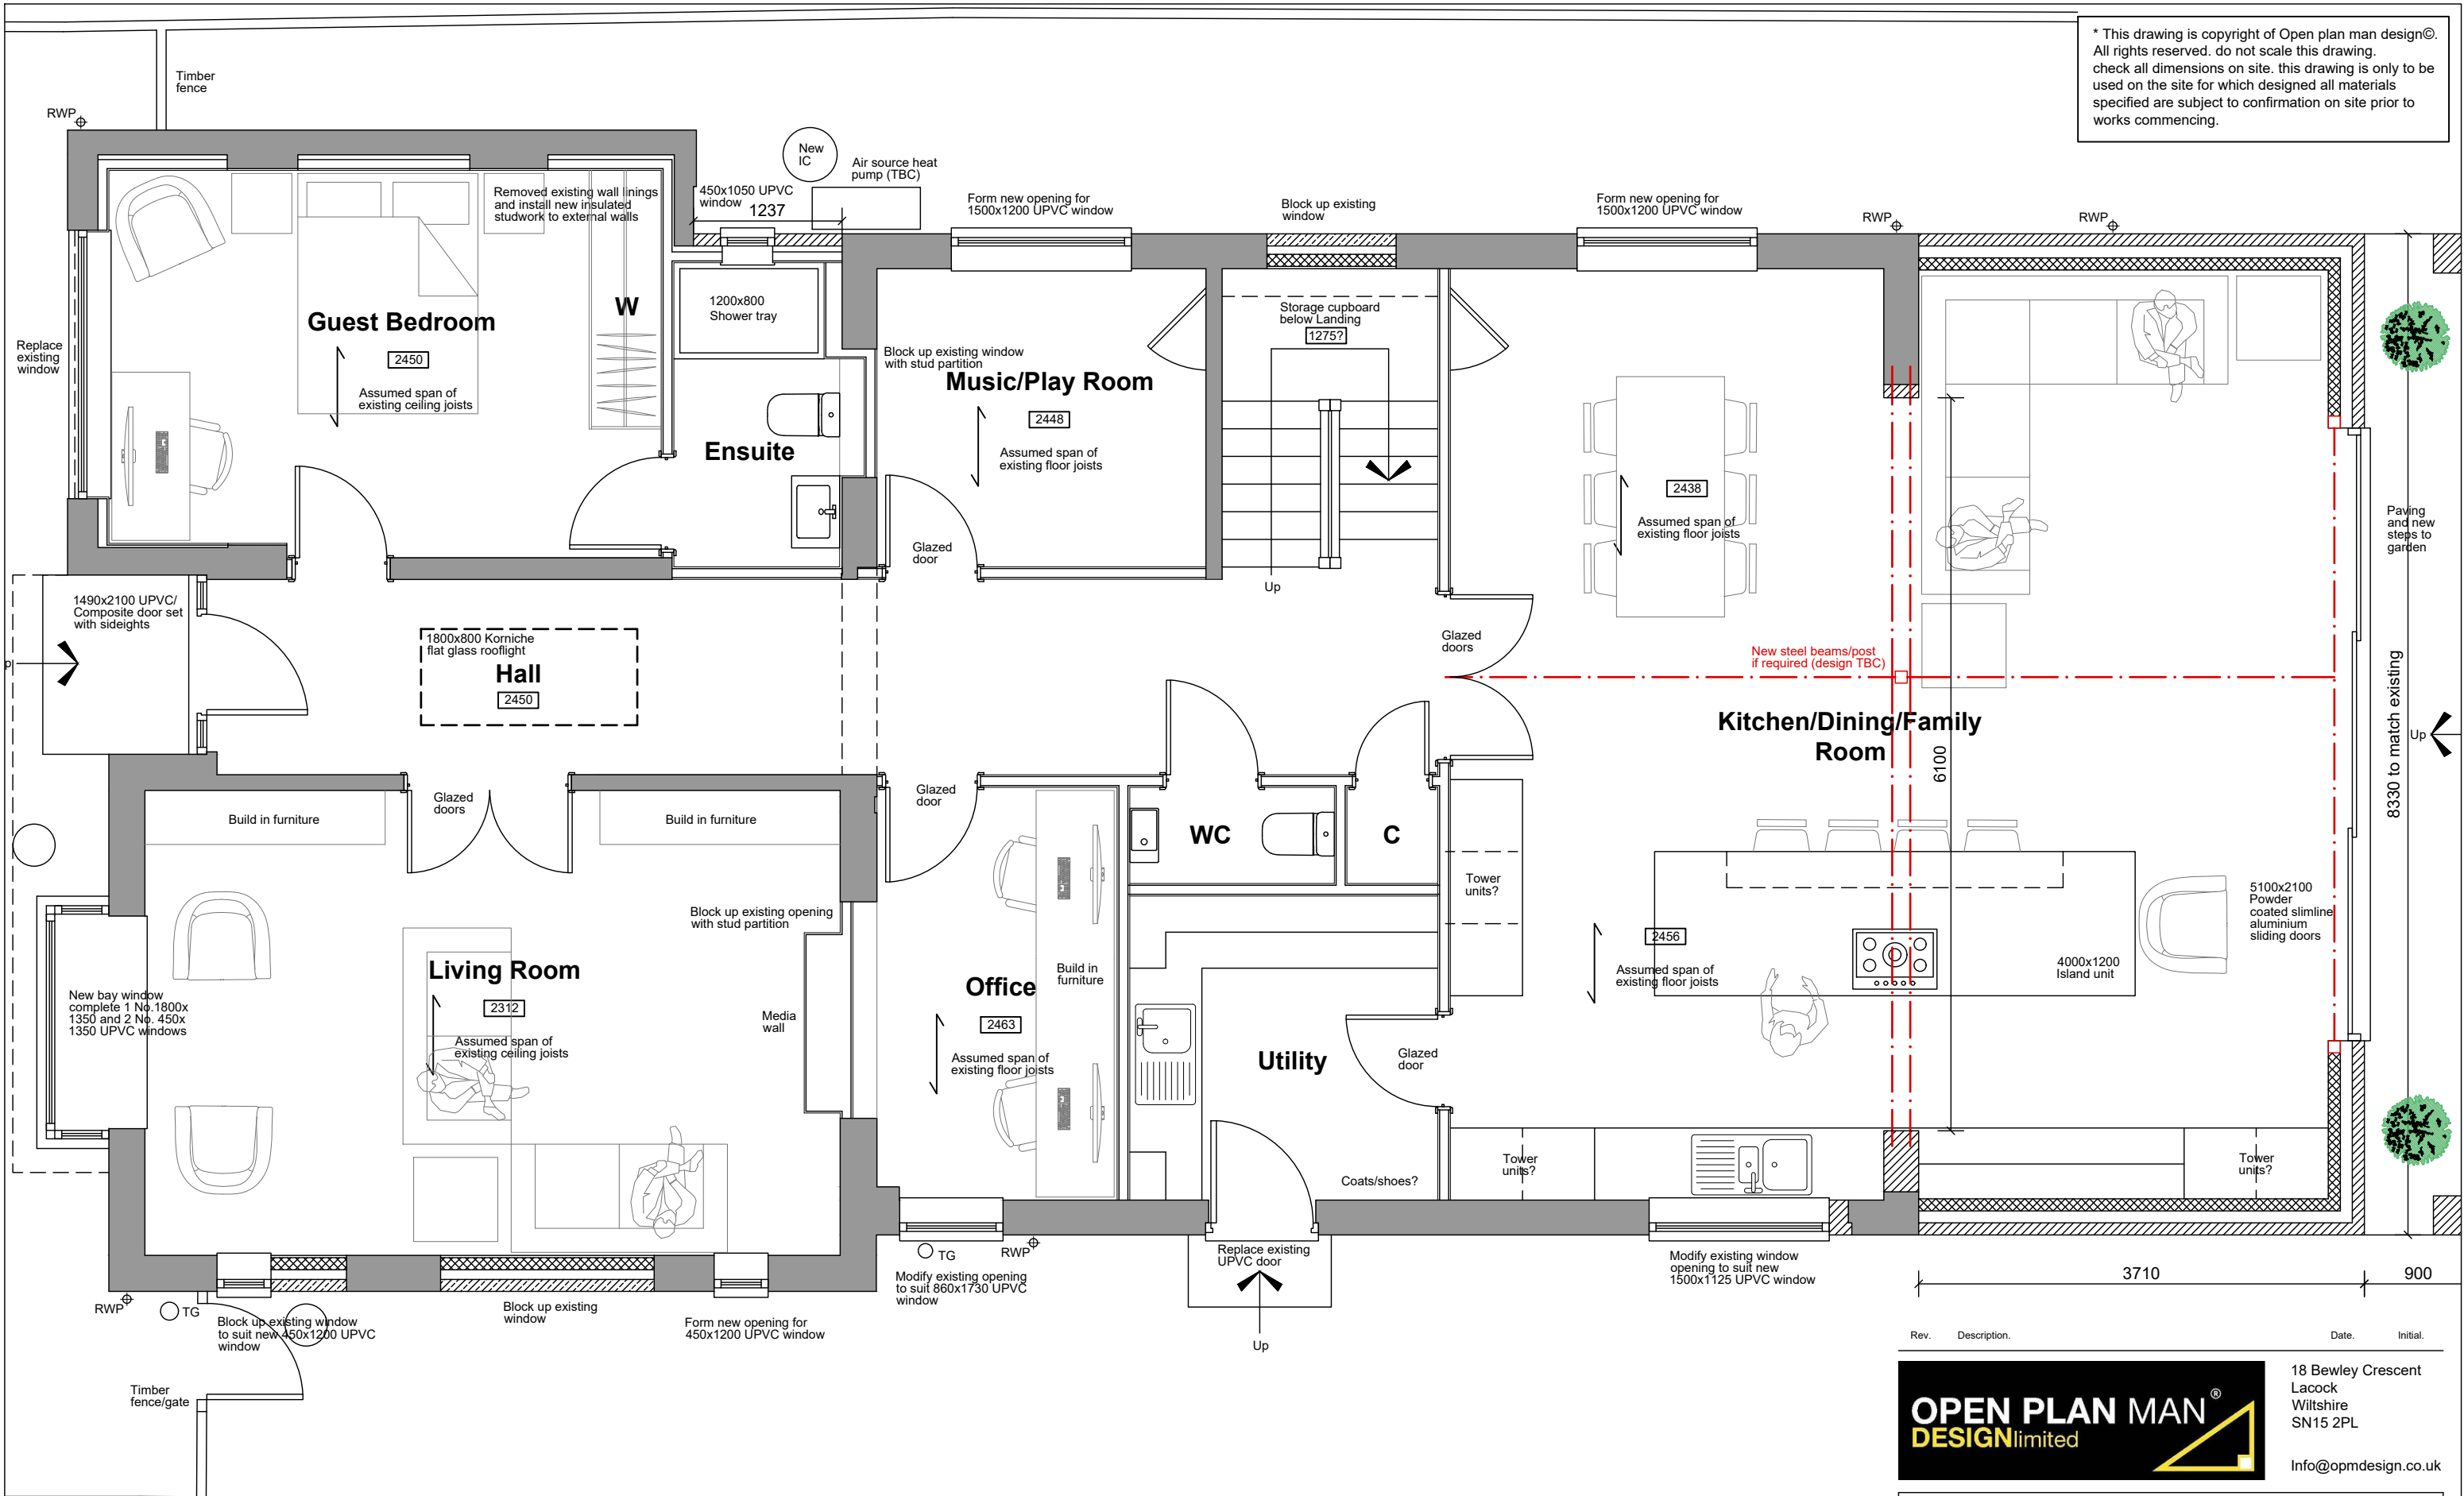

Ground Floor Plan

1:50 1m 2m 3m

For Planning

Rev.	Description.	Date.	Initial.
OPEN PLAN MAN[®] DESIGNlimited 18 Bewley Crescent Lacock Wiltshire SN15 2PL Info@opmdesign.co.uk			
Client:	Mr & Mrs Burgess		
Project:	Proposed Double Storey Rear Extension & Alterations At 3 The Wilderness, Bradford On Avon, Wilts, BA15 1RB		
Drawing Title:	Proposed Ground Floor Plan		
Scale:	1:50@A3	Date:	Jan 26
Drawn:	JLG	Checked:	JH
Drawing No:	BTW/26/1100		Revision: