


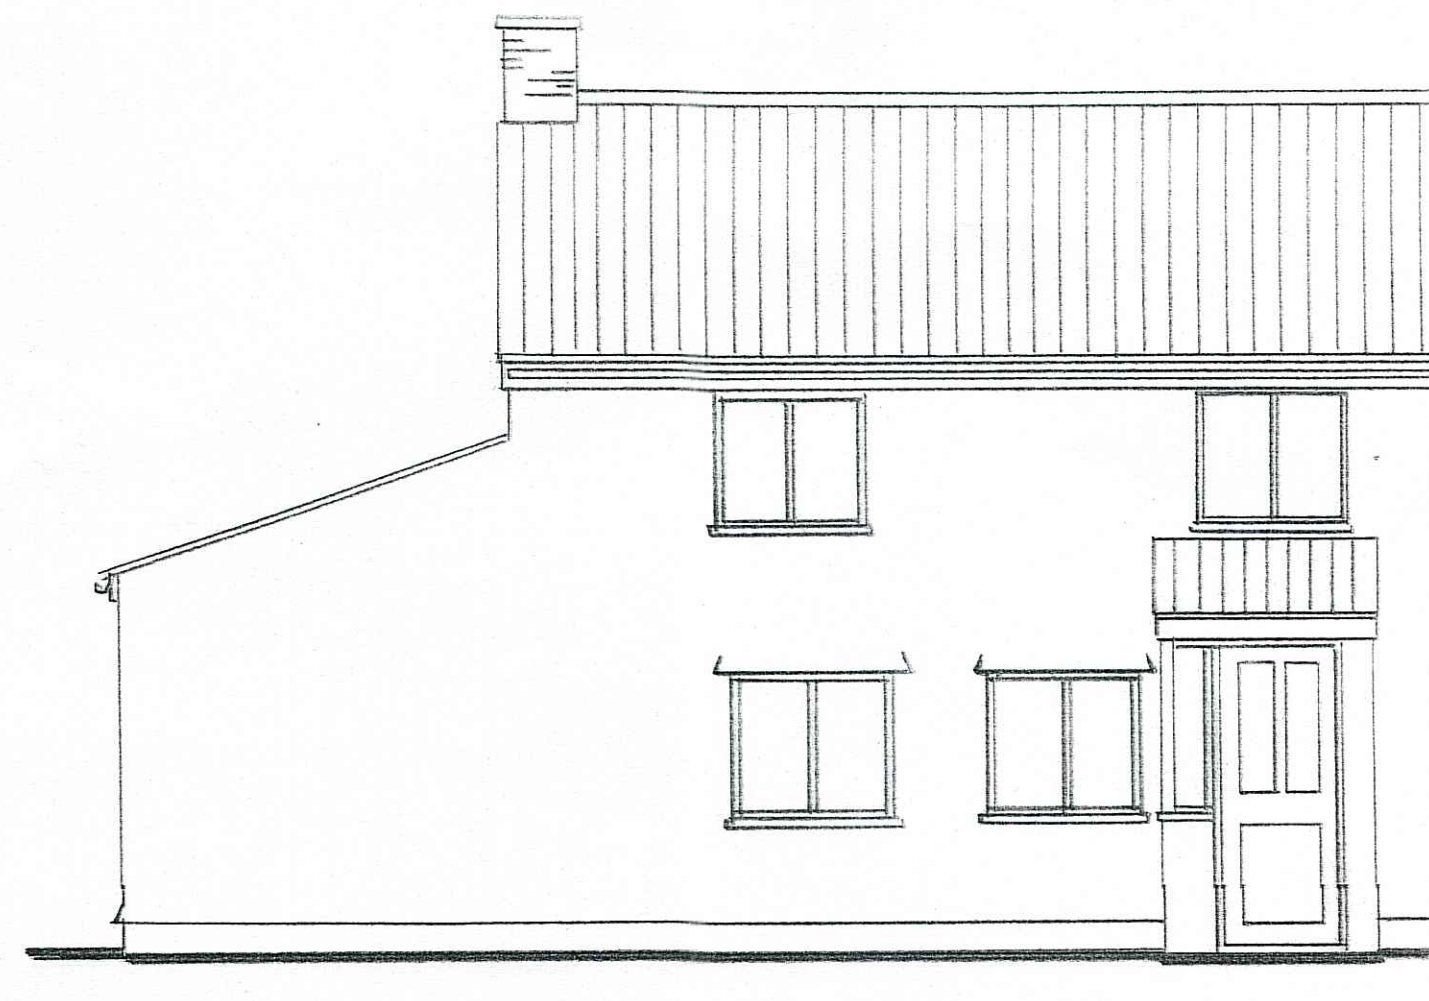


EXISTING FRONT ELEVATION




EXISTING SIDE ELEVATION



EXISTING REAR ELEVATION

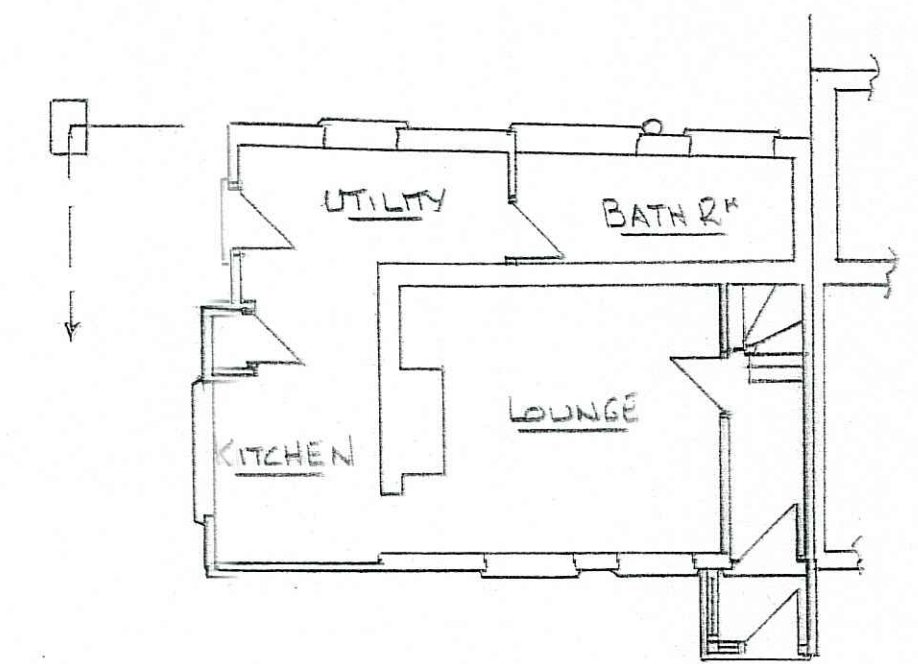


EXISTING GROUND FLOOR

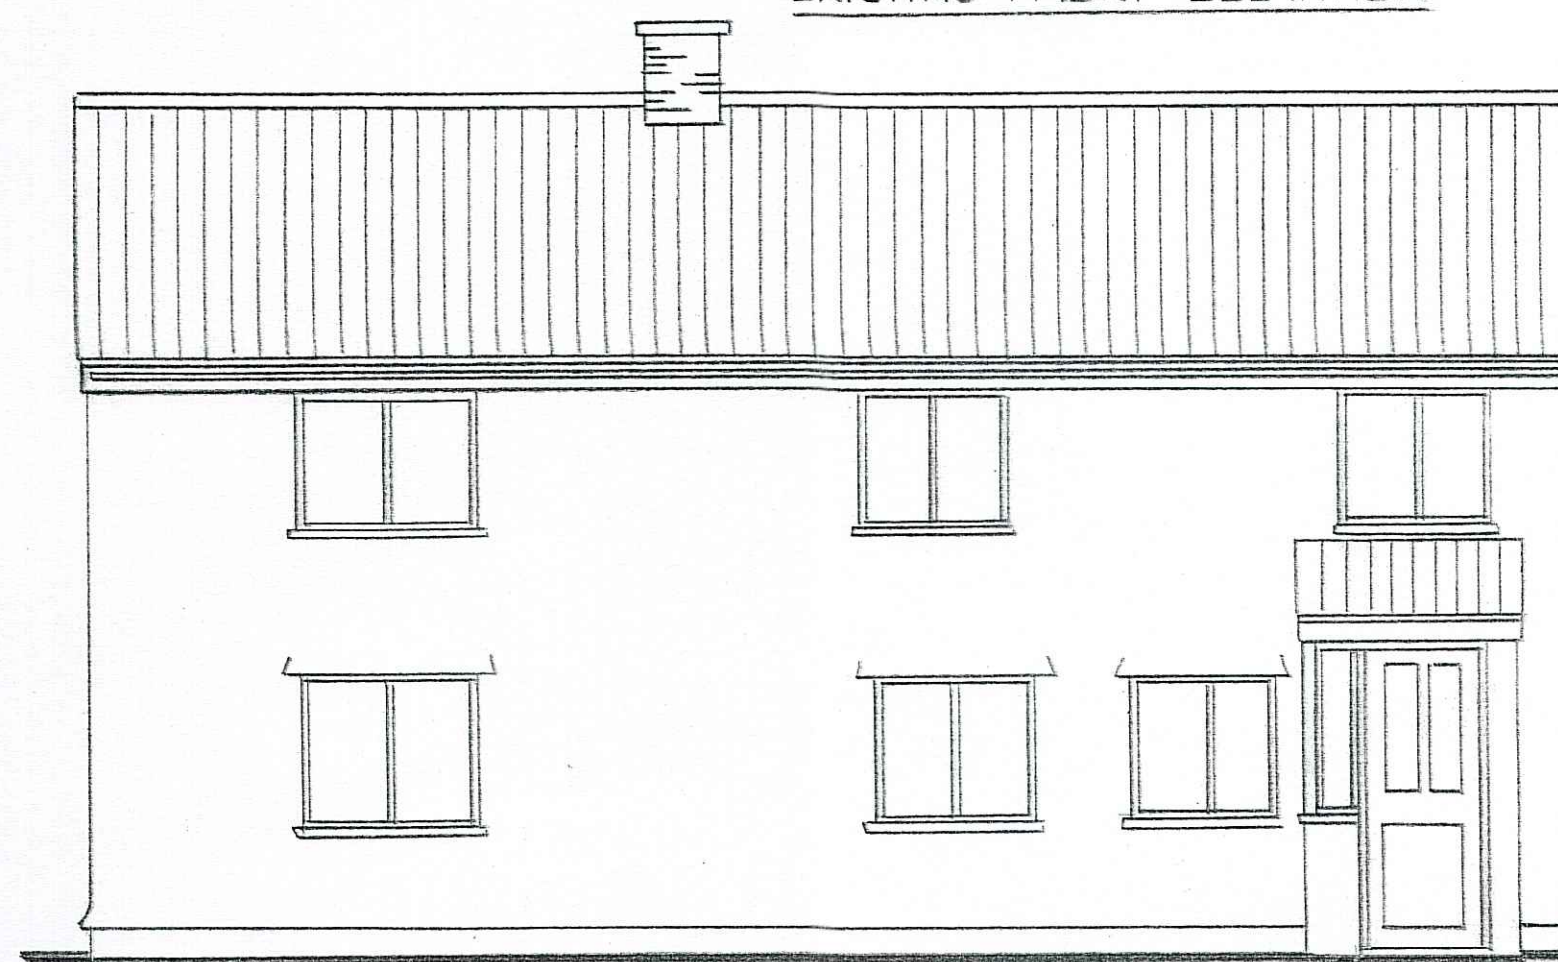


PROPOSED FRONT ELEVATION




PROPOSED SIDE ELEVATION

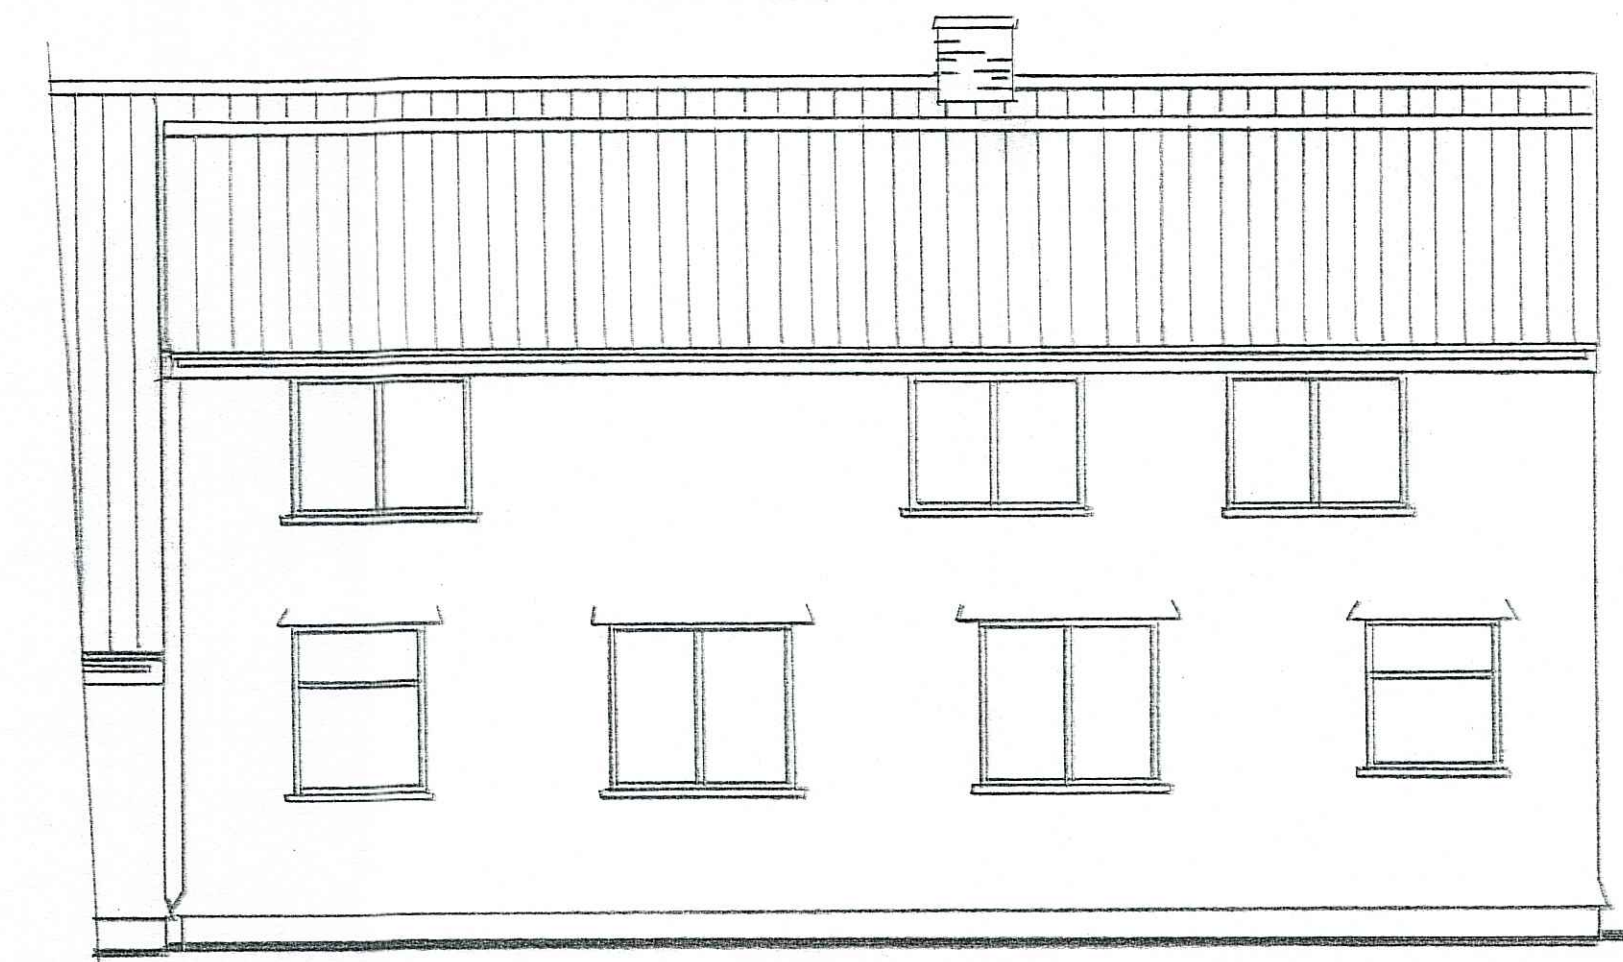


PROPOSED REAR ELEVATION

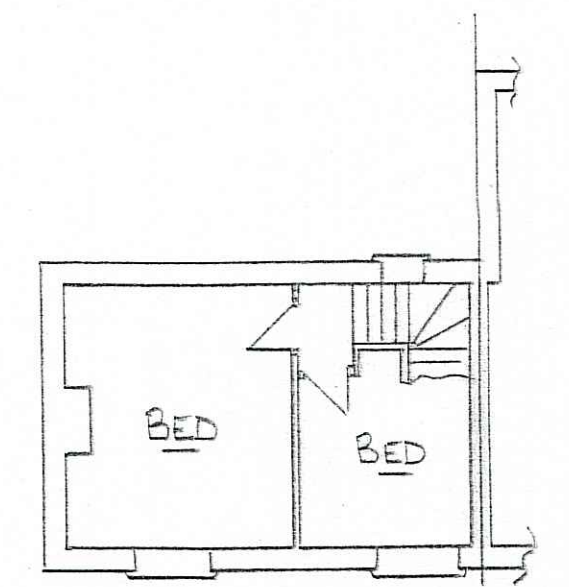


EXISTING FIRST FLOOR

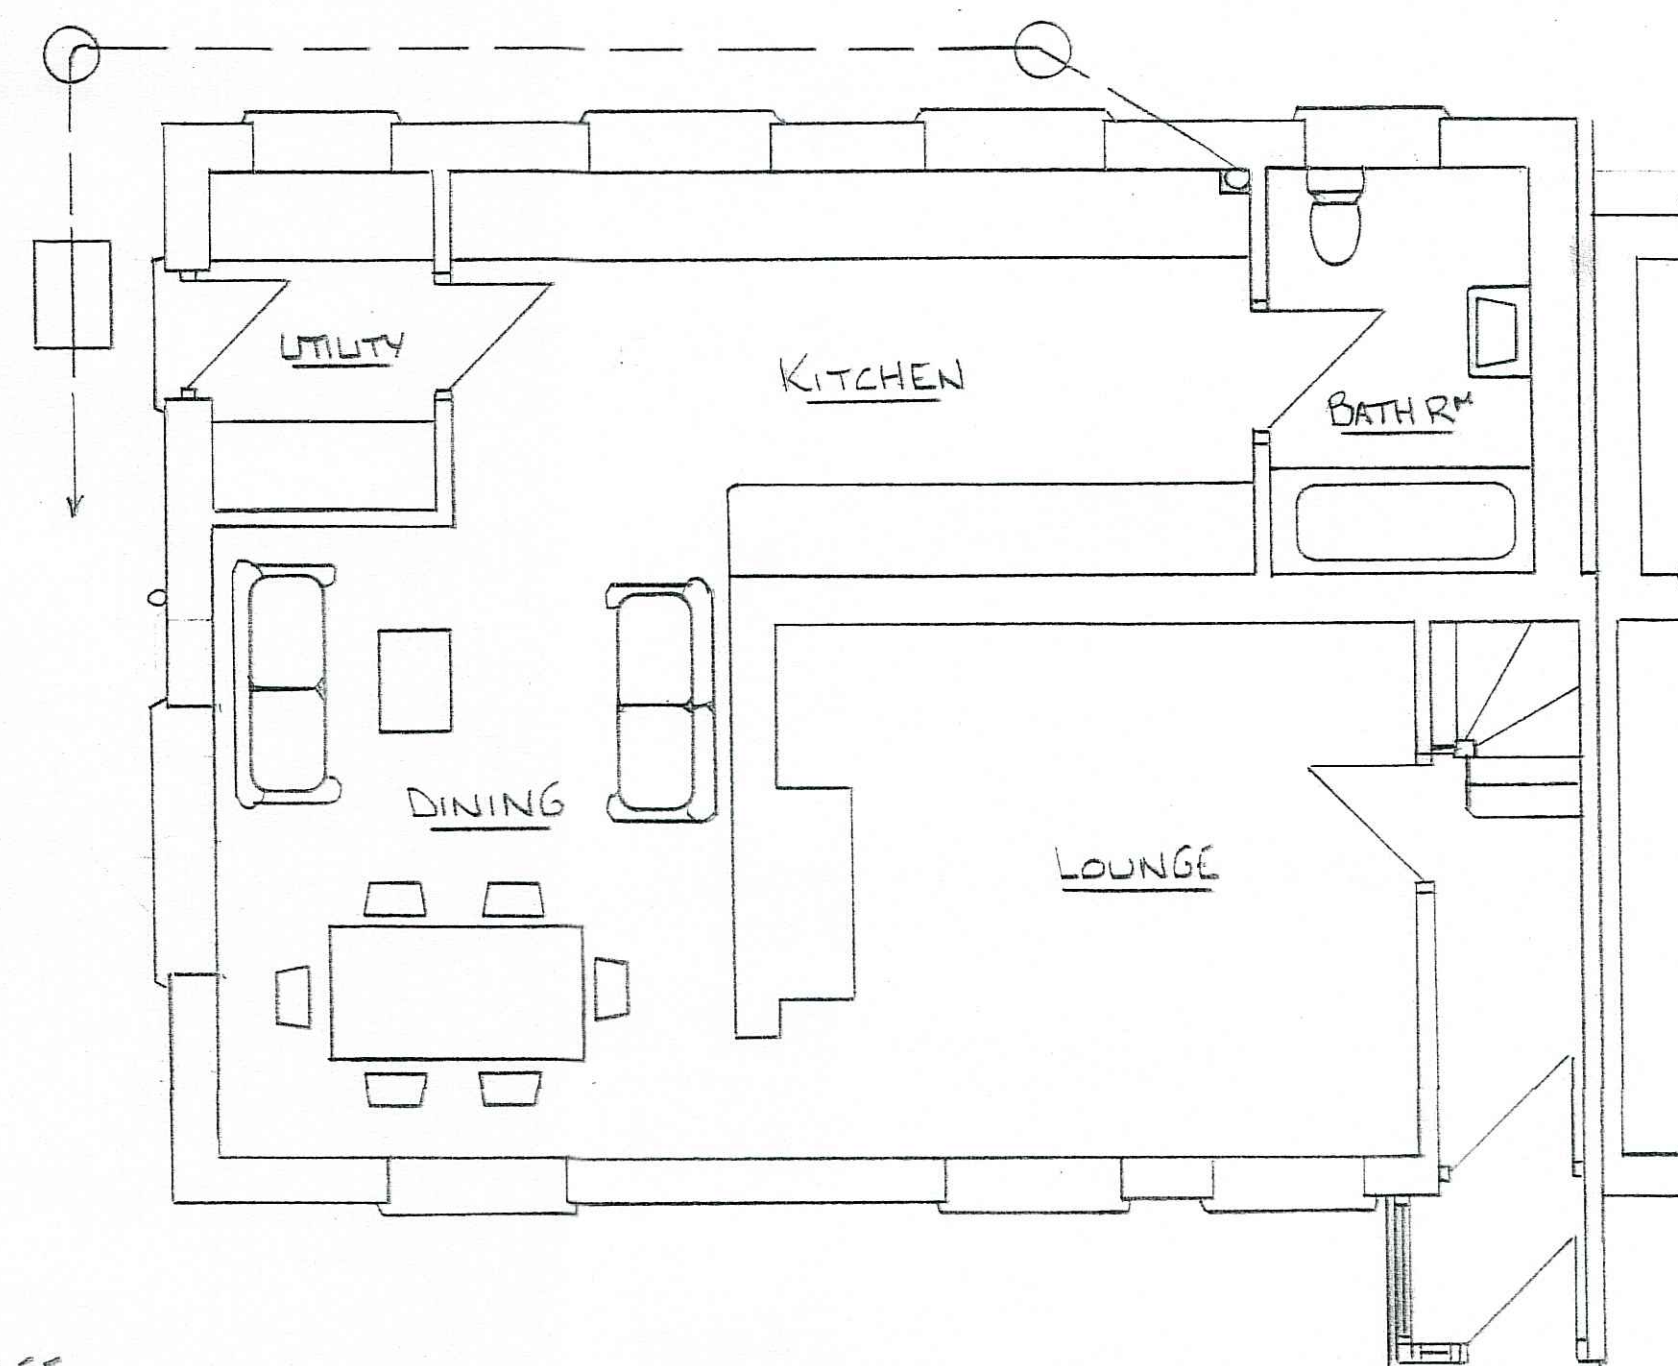

PROPOSED GROUND FLOOR

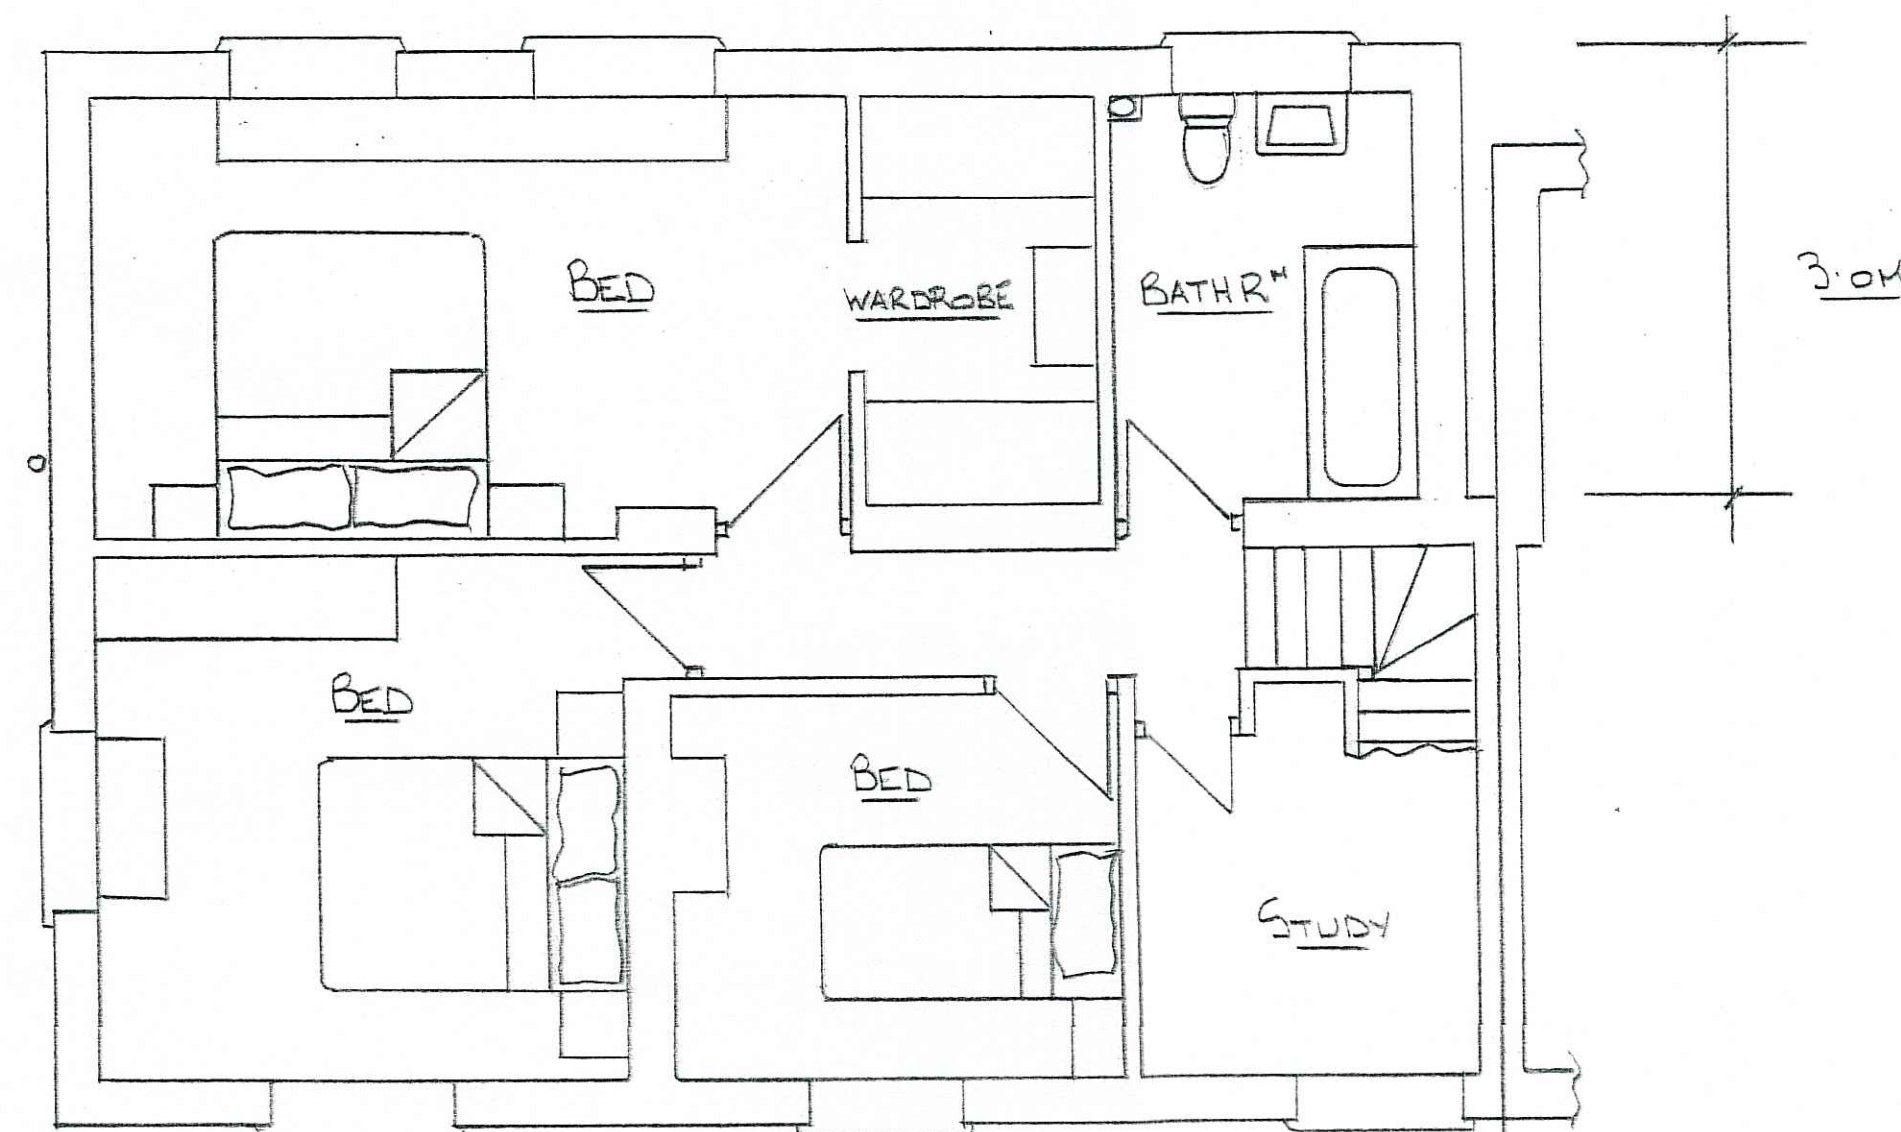

PROPOSED FIRST FLOOR


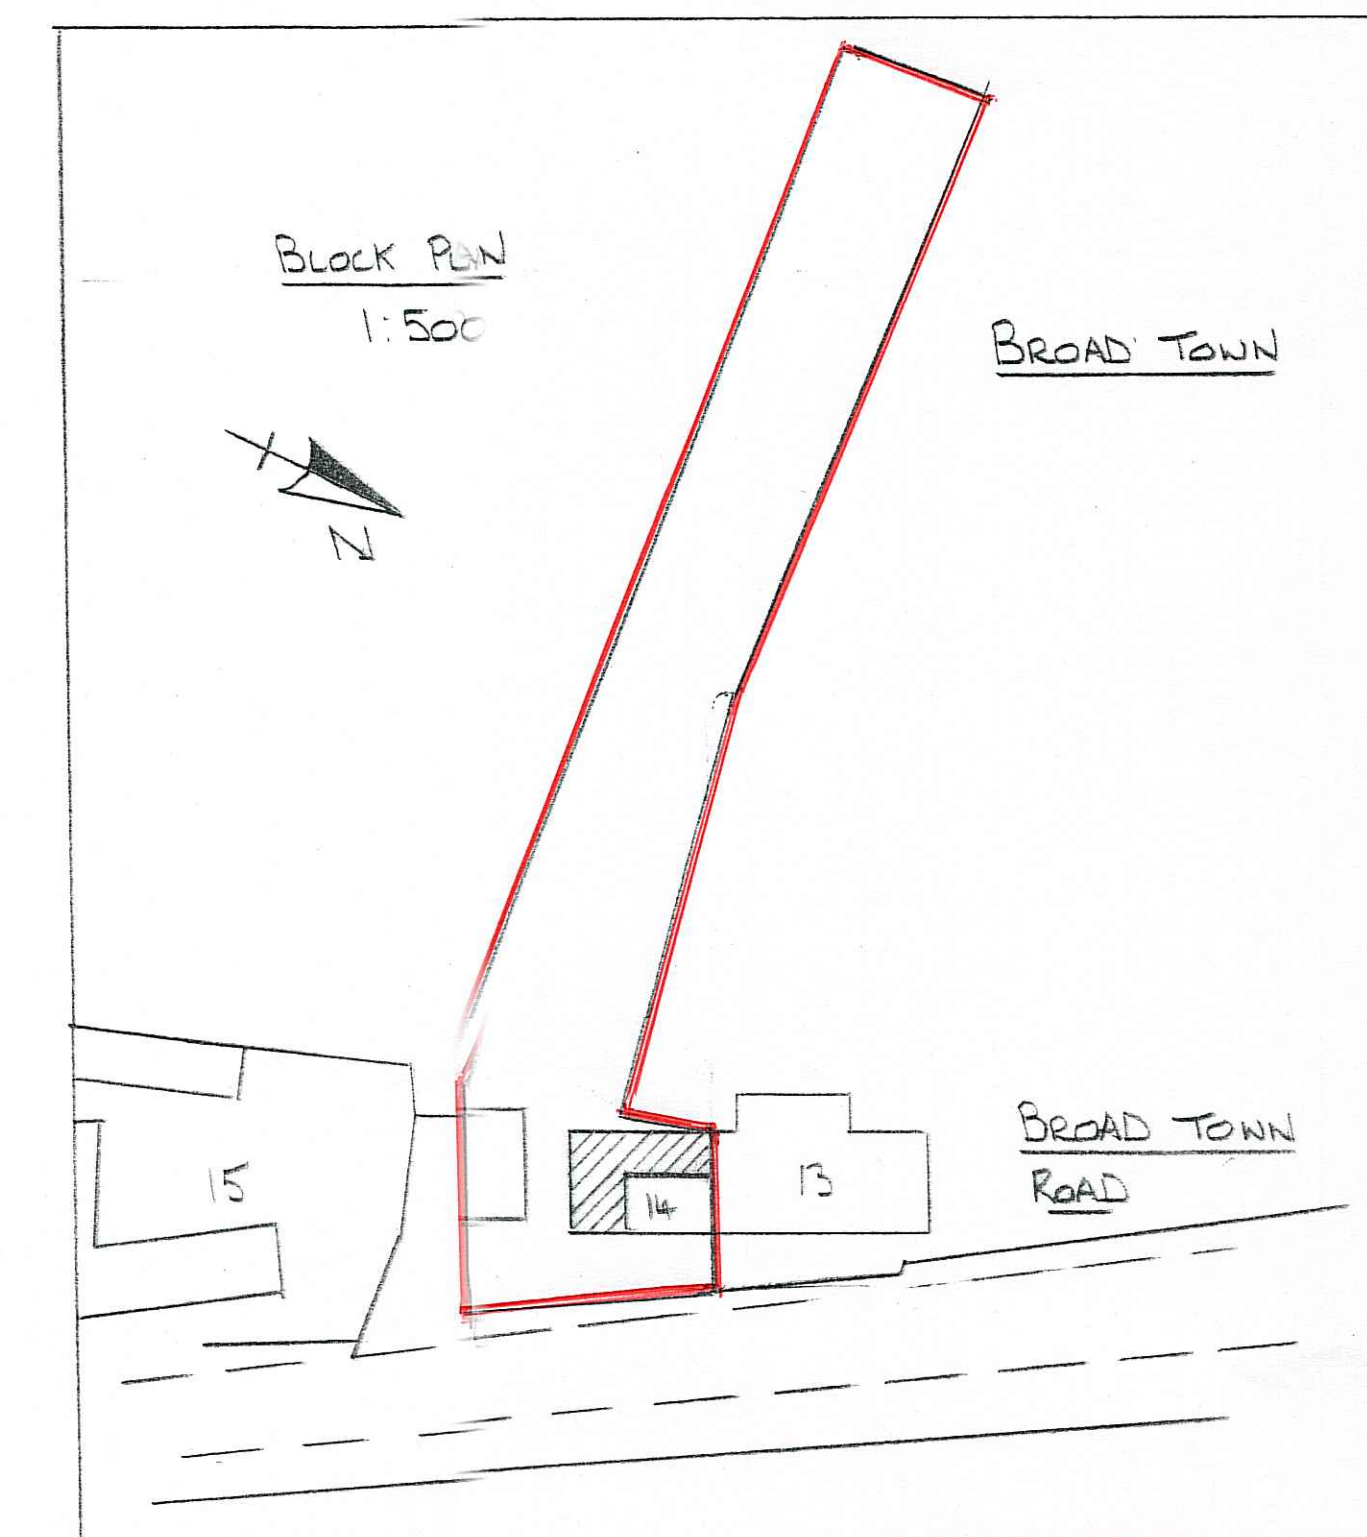


DRAINAGE

EXPOSED AND CONFIRM
EXISTING AND PROPOSED
DRAINAGE ON SITE BEFORE
BUILDING WORK COMMENCES

NOTE!

THIS DRAWING IS FOR PLANNING
APPLICATION ONLY NOT TO BE
USED FOR CONSTRUCTION
PURPOSES

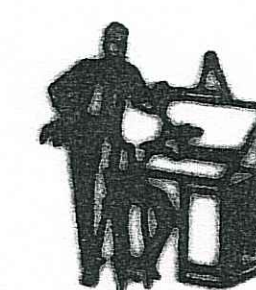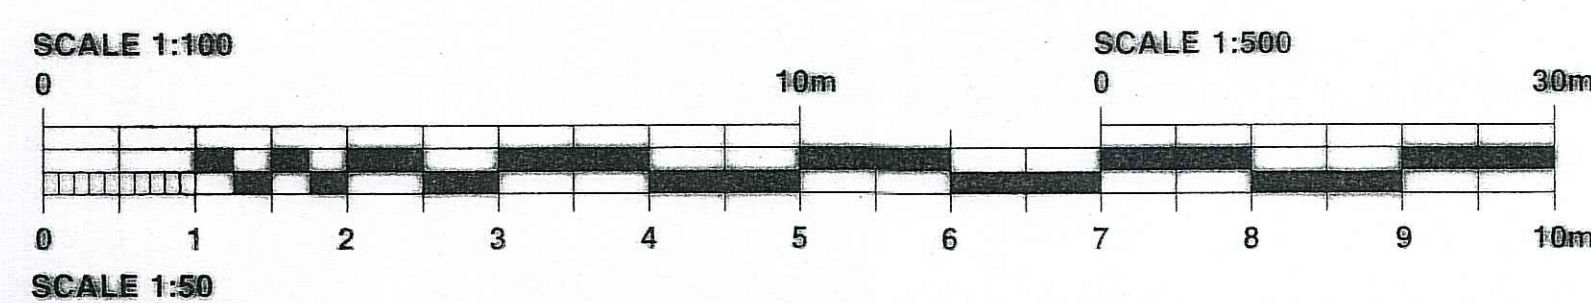

NIGEL PACKER

DESIGN TEAM

TEL. NO. 07906 141845
email: nigelpacker@gmail.com

SCALE

1:50 1:100

DATE

JAN 2026

DESCRIPTION

PROPOSED SIDE & REAR EXTENSION
AT 14 BROAD TOWN ROAD
FOR MR & MRS RICH

DRAWING NO.

2345/1

DRAWING SIZE A1