



* This drawing is copyright of Open plan man design©.
All rights reserved. do not scale this drawing.
check all dimensions on site. this drawing is only to be
used on the site for which designed all materials
specified are subject to confirmation on site prior to
works commencing.

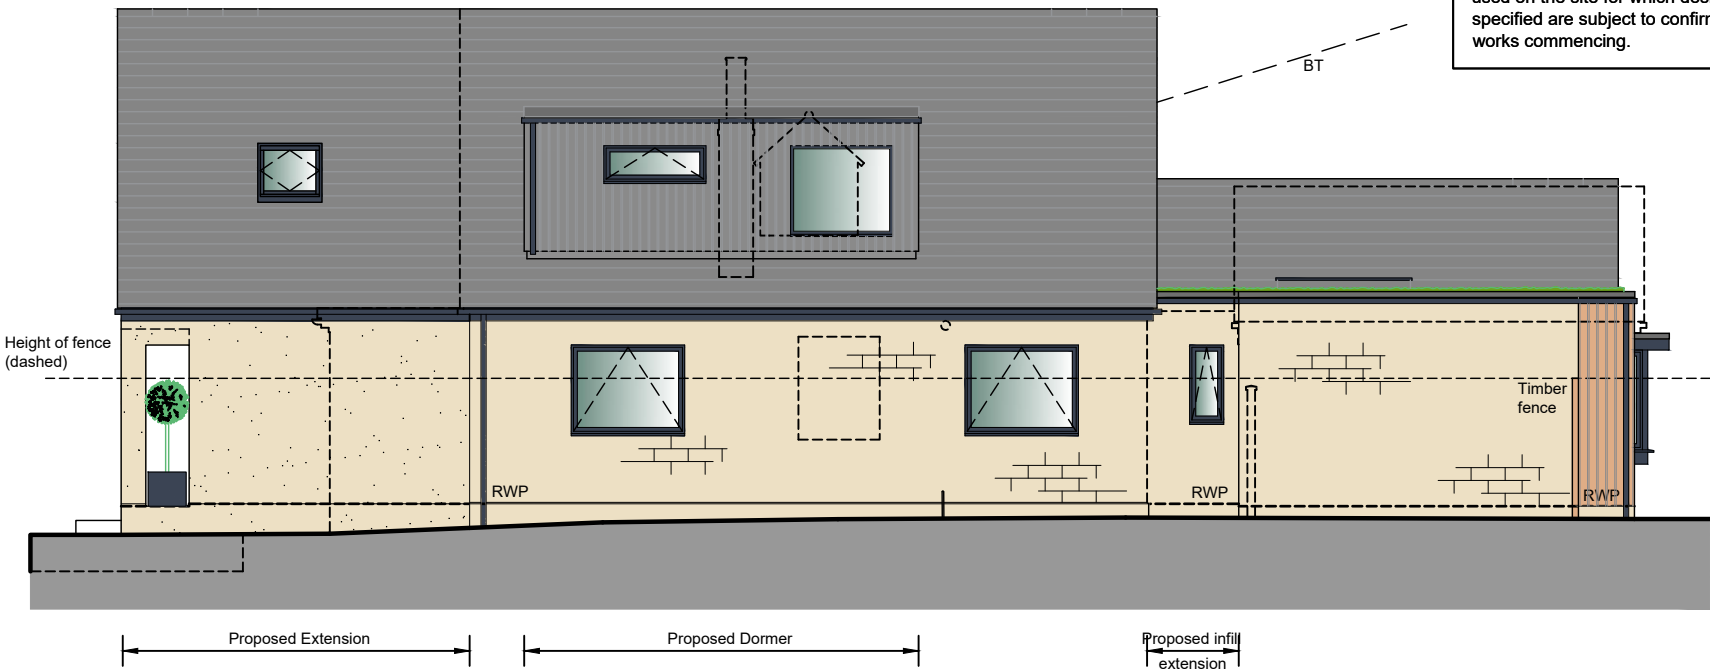


North West Elevation



North East Elevation

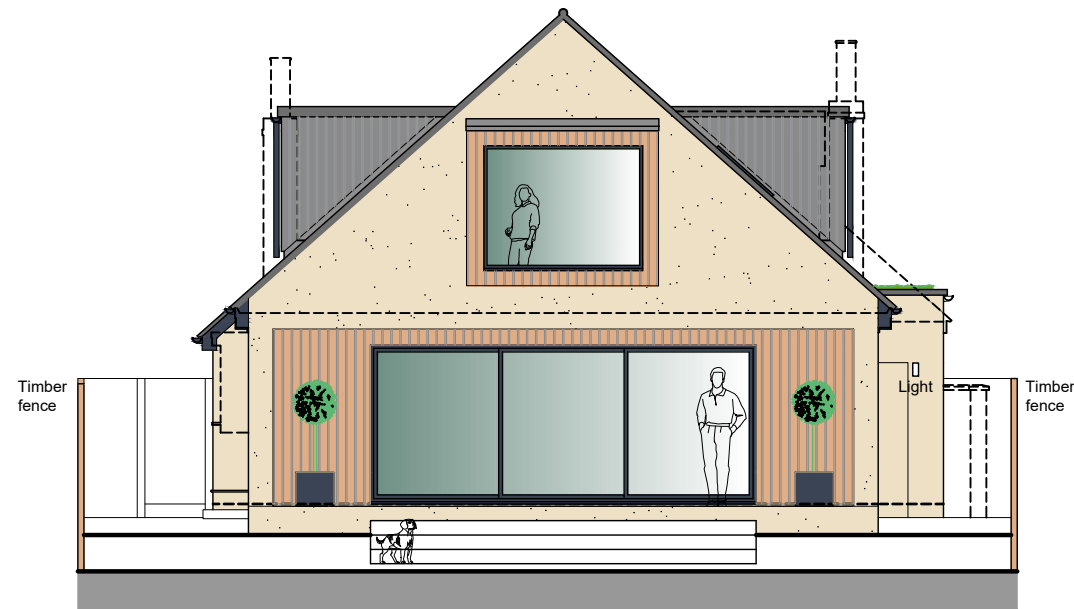

South East Elevation

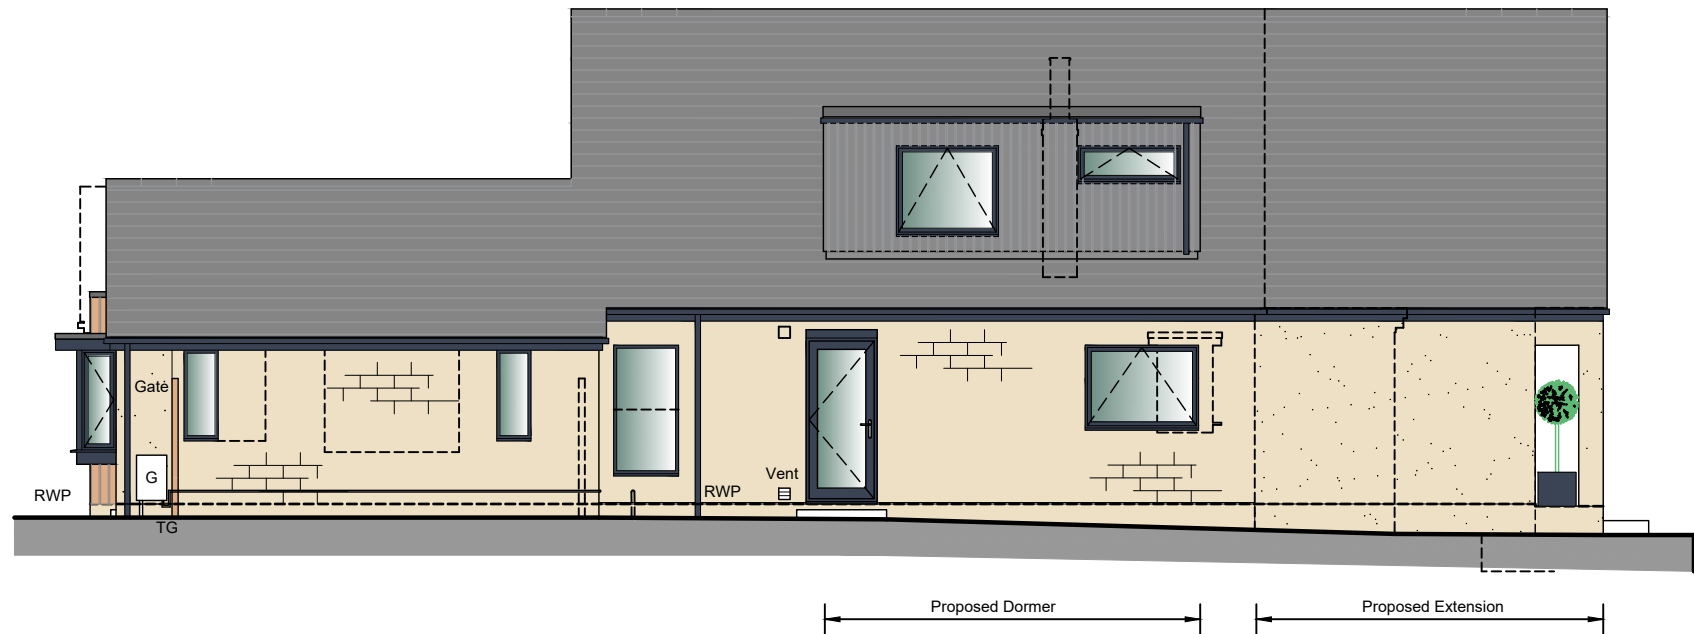

South West Elevation

Proposed Materials

Walls - Mixture of timber or powder coated aluminium style cladding with off white, cream or buff through coloured render. Dormers cladded with dark grey cladding

Roof - Fibre cement slates and flat warm roof

Windows/Doors - Dark grey uPVC/Aluminium. Double glazed.

Eaves/Rainwater goods - Dark grey UPVC fascia's and soffits with Grey uPVC gutters and downpipes

Rev.	Description.	Date.	Initial.
OPEN PLAN MAN[®] DESIGNlimited 18 Bewley Crescent Lacock Wiltshire SN15 2PL Info@opmdesign.co.uk			
Client:	Mr & Mrs Burgess		
Project:	Proposed Double Storey Rear Extension & Alterations At 3 The Wilderness, Bradford On Avon, Wilts, BA15 1RB		
Drawing Title:	Proposed Elevations		
Scale:	1:100@A3	Date:	Jan 26
Drawn:	JLG	Checked:	JH
Drawing No:	BTW/26/1200		Revision:

For Planning