





EXISTING
FRONT ELEVATION

elevation showing extended walkway as proposed

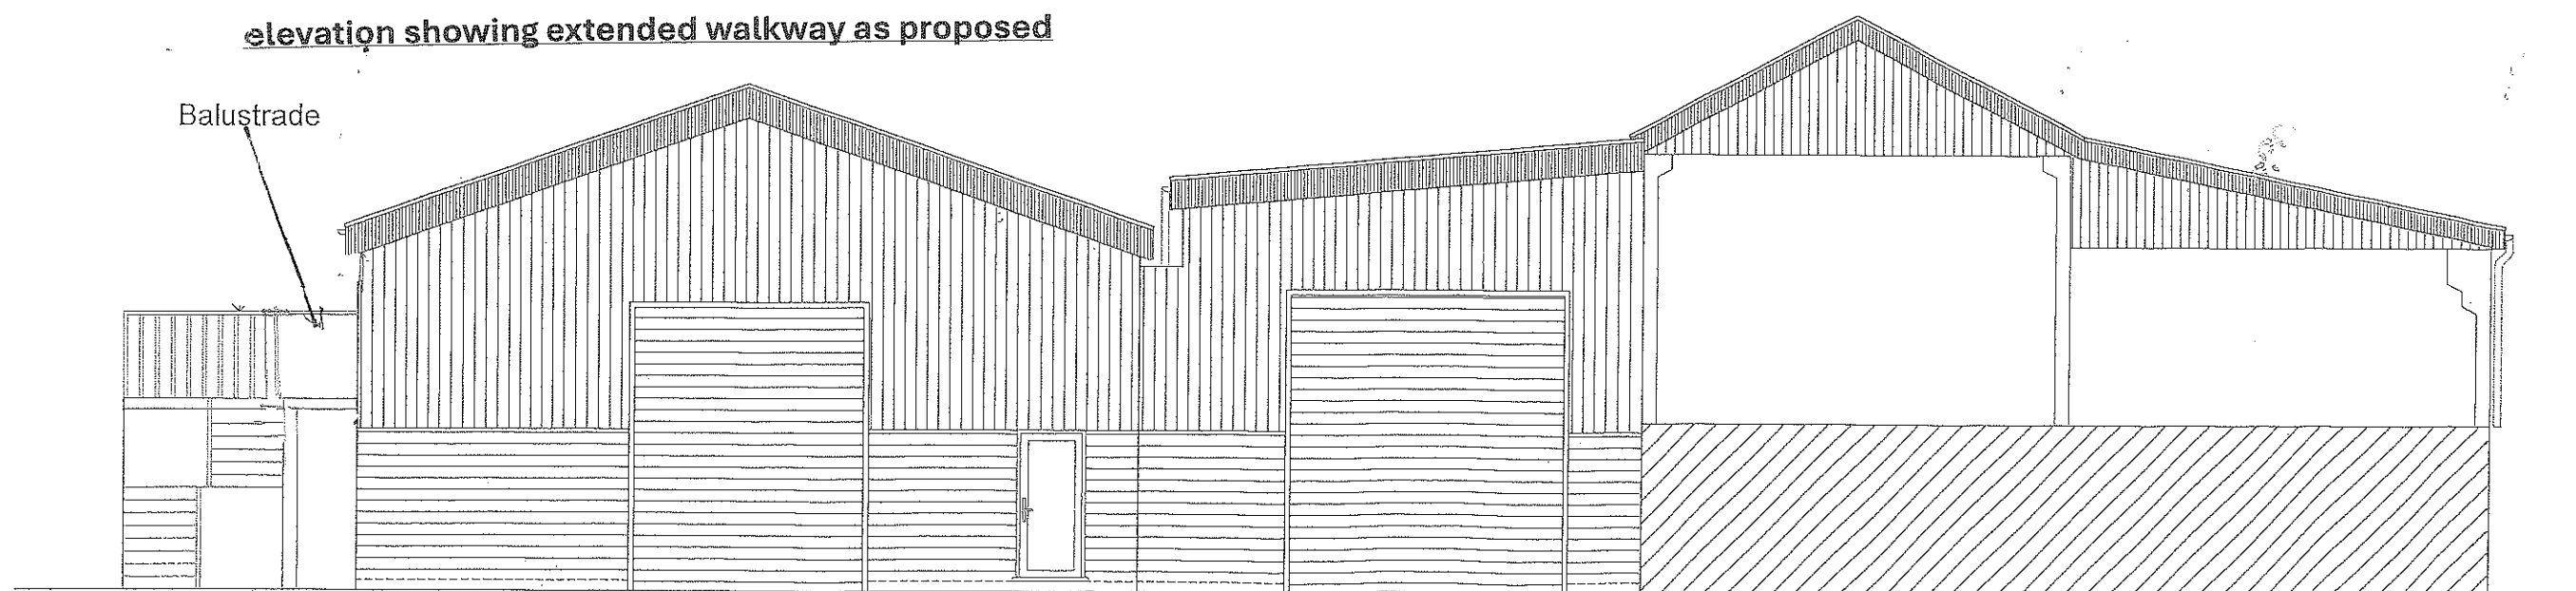

PROPOSED
REAR ELEVATION

A	28.08.23	DATE AMENDMENT	GK BY
---	----------	-------------------	----------

 

Project :
Extension to balcony with
Alternations of new door & window

Date : 28/08/23

Sheet Title :
Proposed and Existing elevations

Sheet no : 07

Address :
Coombe Down Farm Blandford Road
Coombe Bissett
SALISBURY
SP5 4LJ

Applicant :