


* This drawing is copyright of Open plan man design©.
All rights reserved. do not scale this drawing.
check all dimensions on site. this drawing is only to be
used on the site for which designed all materials
specified are subject to confirmation on site prior to
works commencing.

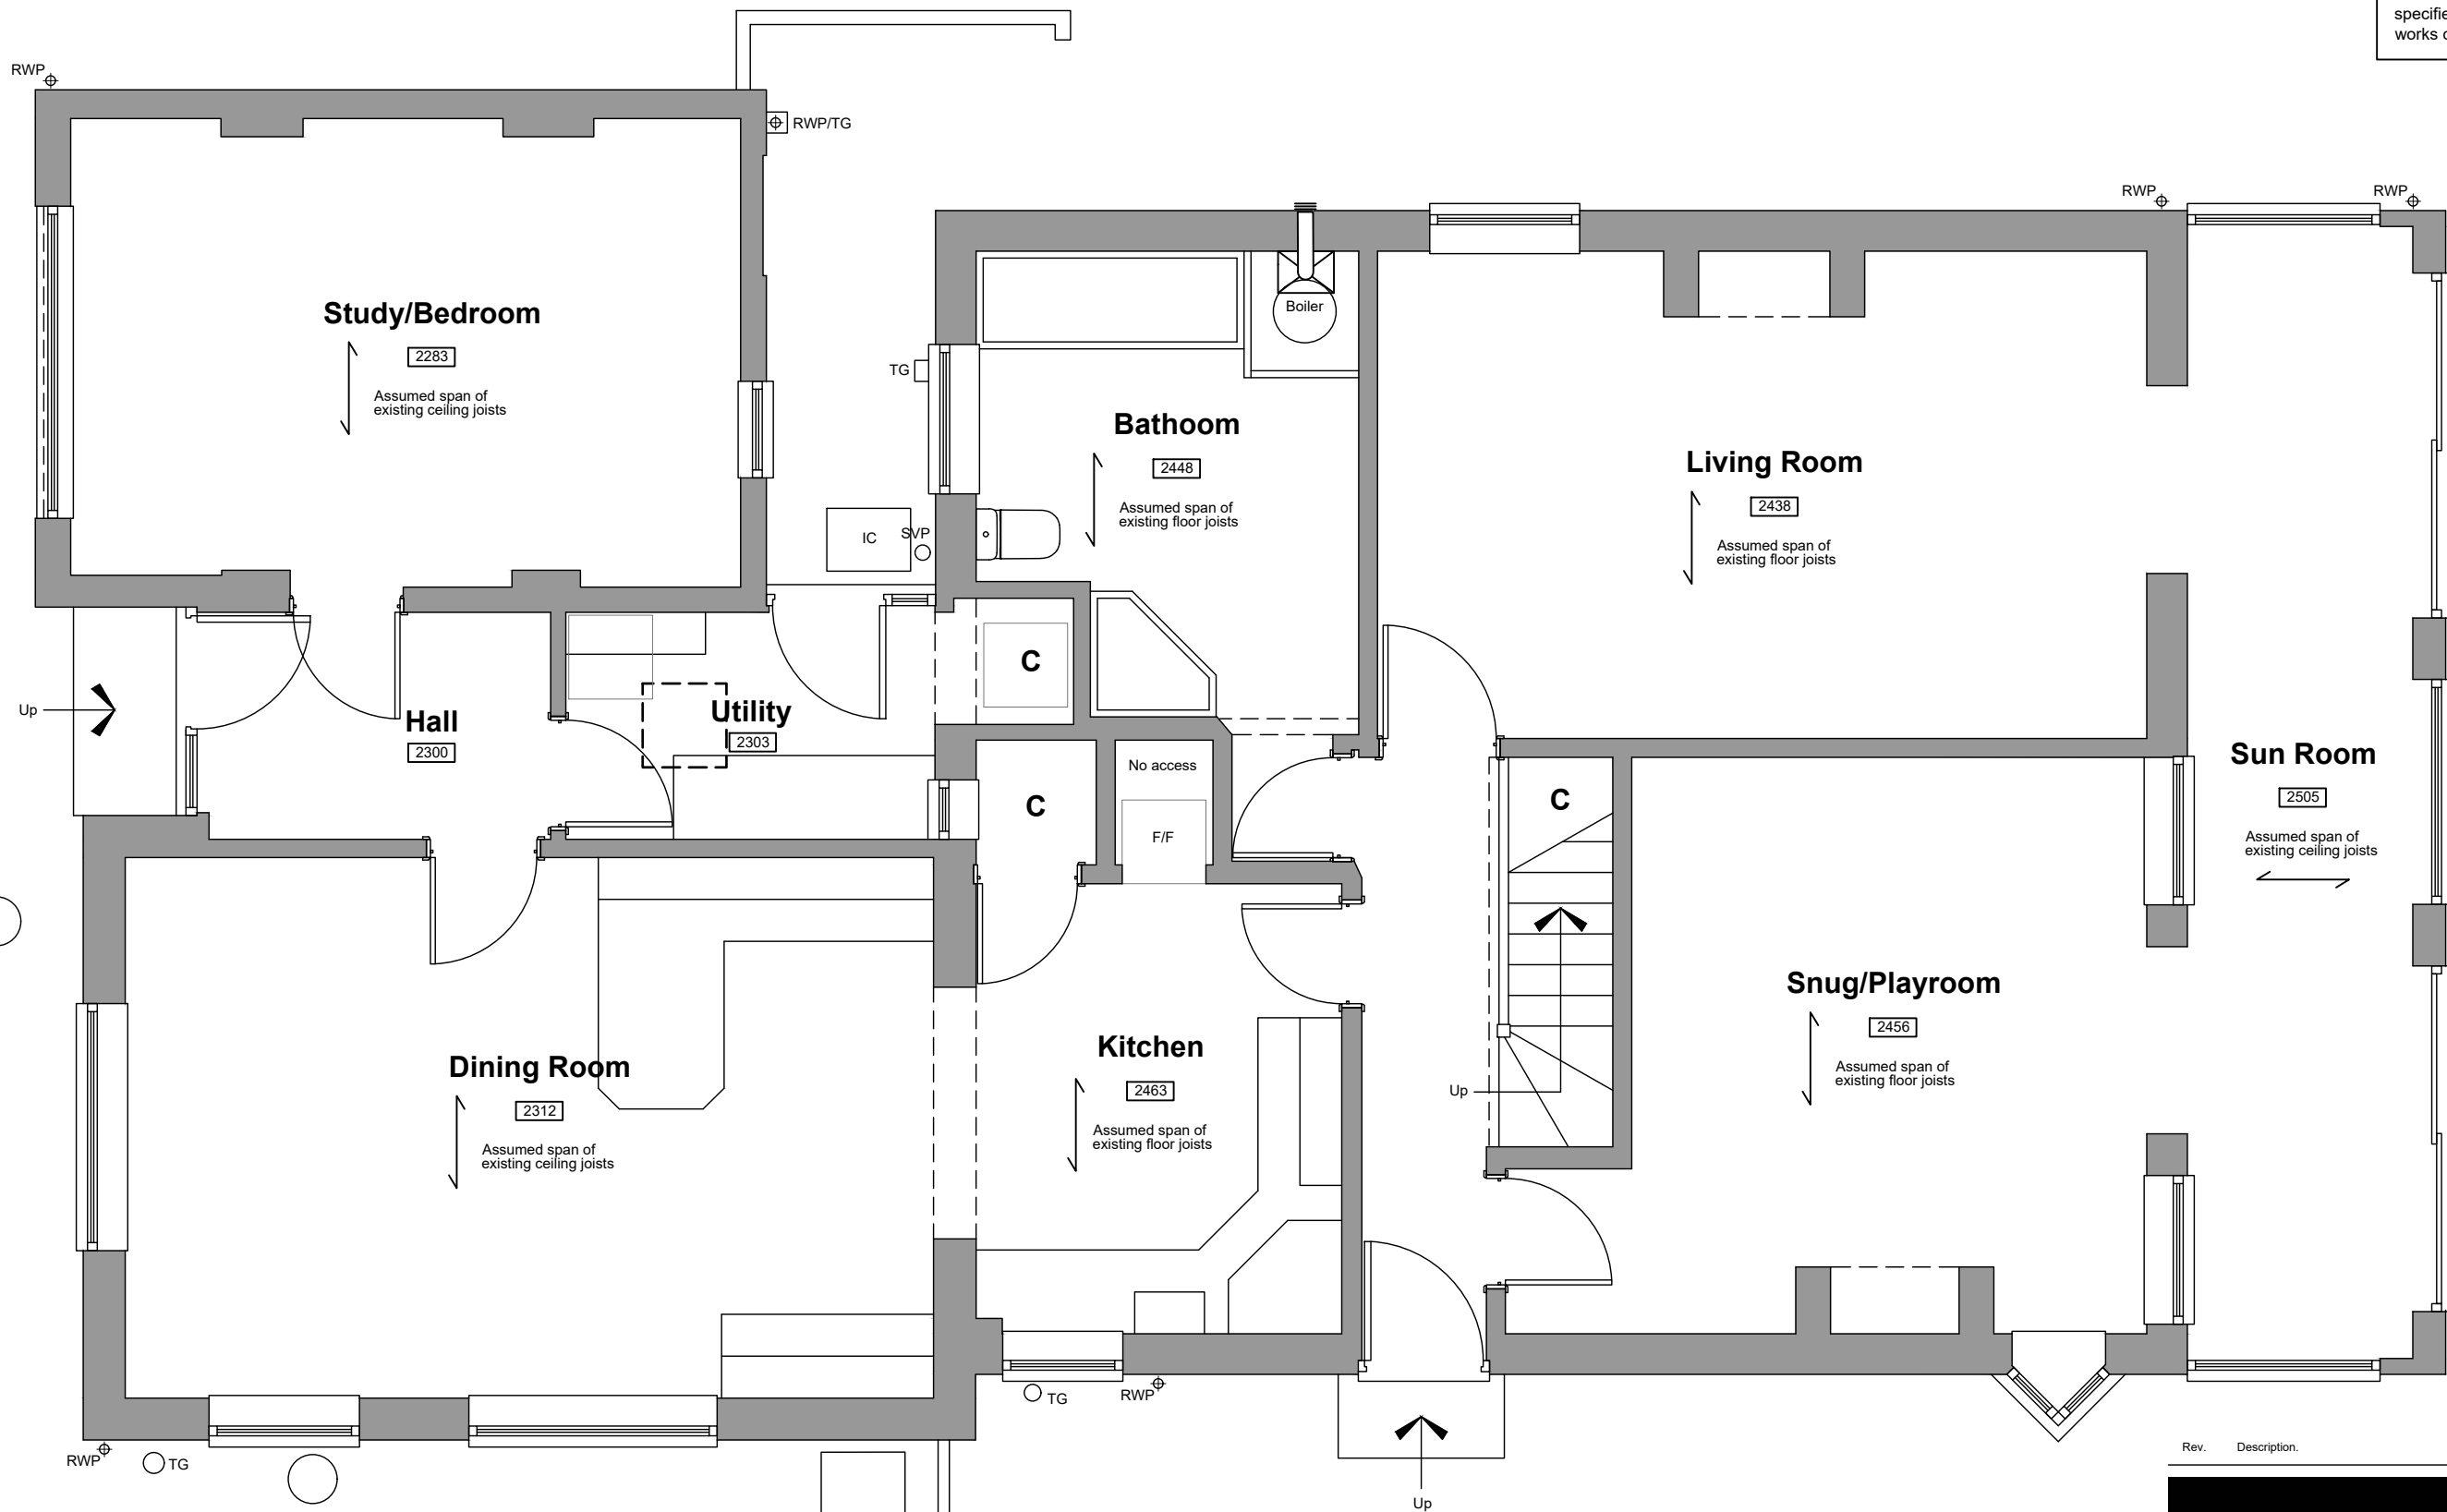

Ground Floor Plan



For Planning

Rev.	Description.	Date.	Initial.
		18 Bewley Crescent Lacock Wiltshire SN15 2PL Info@opmdesign.co.uk	
Client: Mr & Mrs Burgess			
Project: Proposed Double Storey Rear Extension & Alterations At 3 The Wilderness, Bradford On Avon, Wilts, BA15 1RB			
Drawing Title: Existing Ground Floor Plan -			
Scale: 1:50@A3	Date: Jan 26	Drawn: JLG	Checked: JH
Drawing No: BTW/26/100		Revision:	