




* This drawing is copyright of Open plan man design®. All rights reserved. do not scale this drawing. check all dimensions on site. this drawing is only to be used on the site for which designed all materials specified are subject to confirmation on site prior to works commencing.

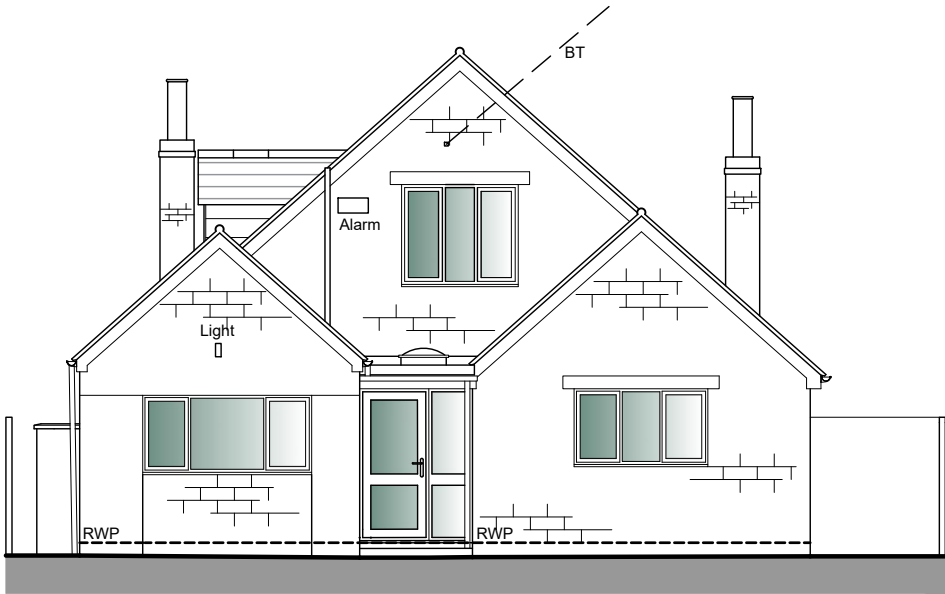


North West Elevation

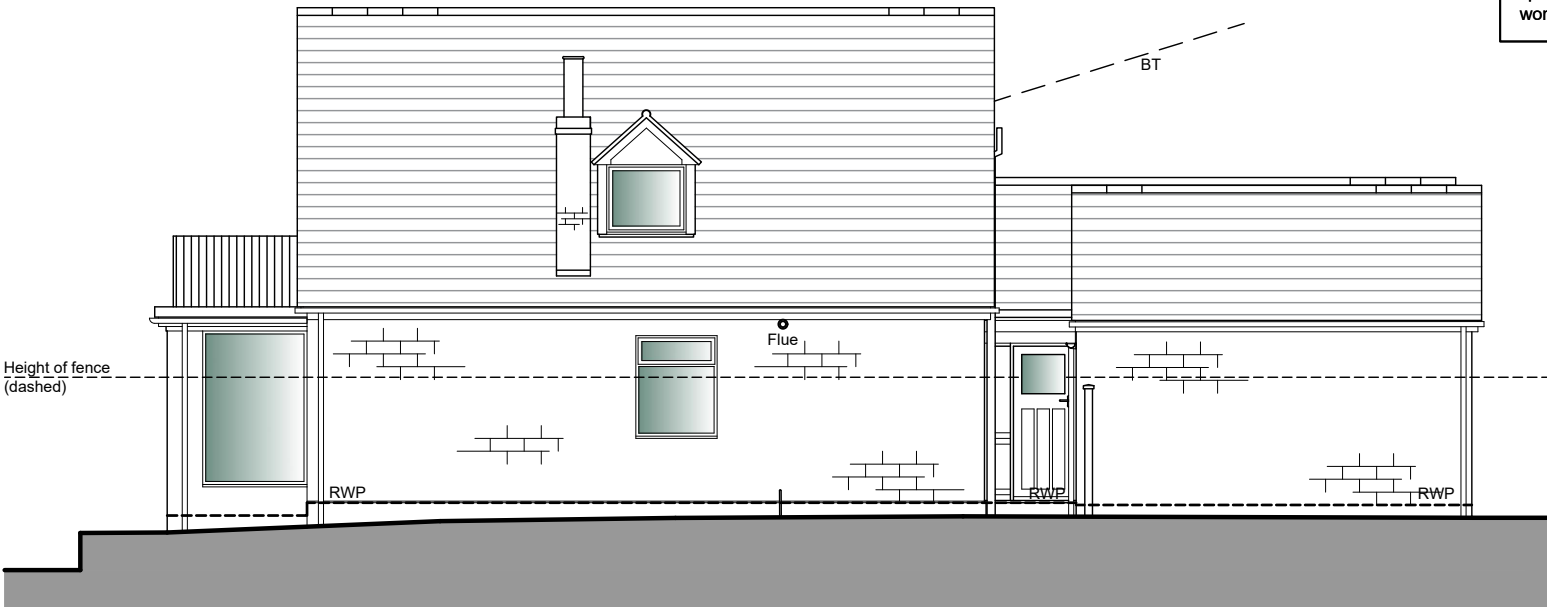

North East Elevation

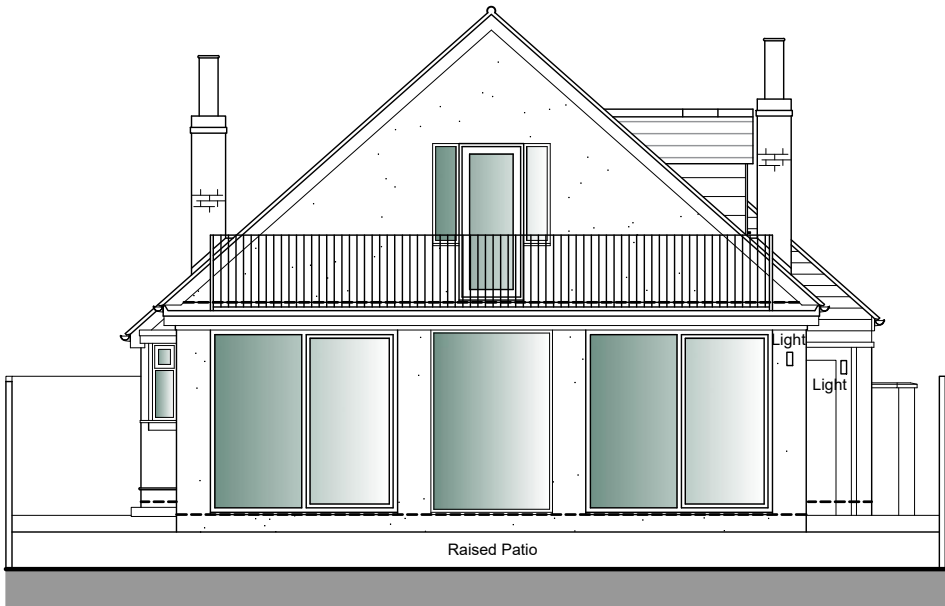

South East Elevation

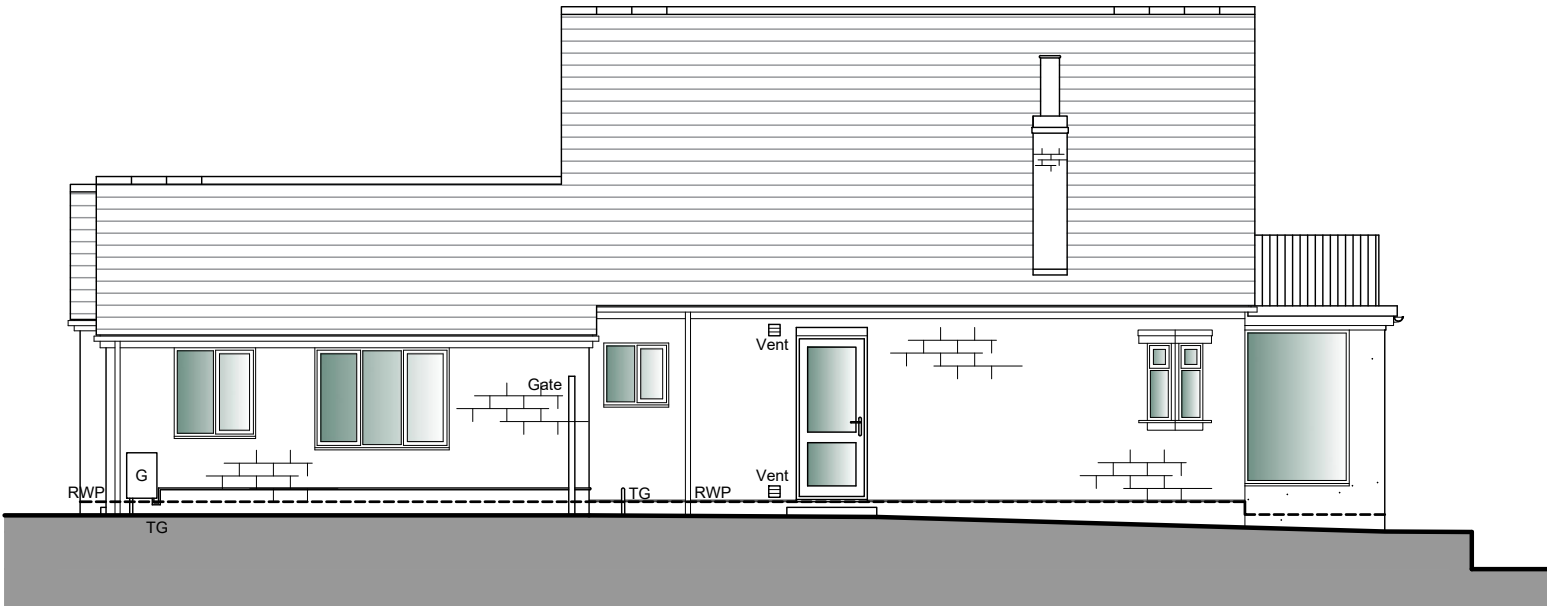

South West Elevation

Existing Materials

Walls - Drag faced bathstone blocks. Painted render to rear extension elevations and gable.

Roof - Mixture of fibre cement tiles and flat roofs

Windows/Doors - White UPVC/Aluminium. double glazed.

Eaves/Rainwater goods - Black timber fascia's and soffits and black uPVC gutters and downpipes



For Planning

Rev.	Description.	Date.	Initial.
OPEN PLAN MAN[®] DESIGNlimited 18 Bewley Crescent Lacock Wiltshire SN15 2PL Info@opmdesign.co.uk			
Client: Mr & Mrs Burgess			
Project: Proposed Double Storey Rear Extension & Alterations At 3 The Wilderness, Bradford On Avon, Wilts, BA15 1RB			
Drawing Title: Existing Elevations			
Scale: 1:100@A3	Date: Jan 26	Drawn: JLG	Checked: JH
Drawing No: BTW/26/200			Revision: