



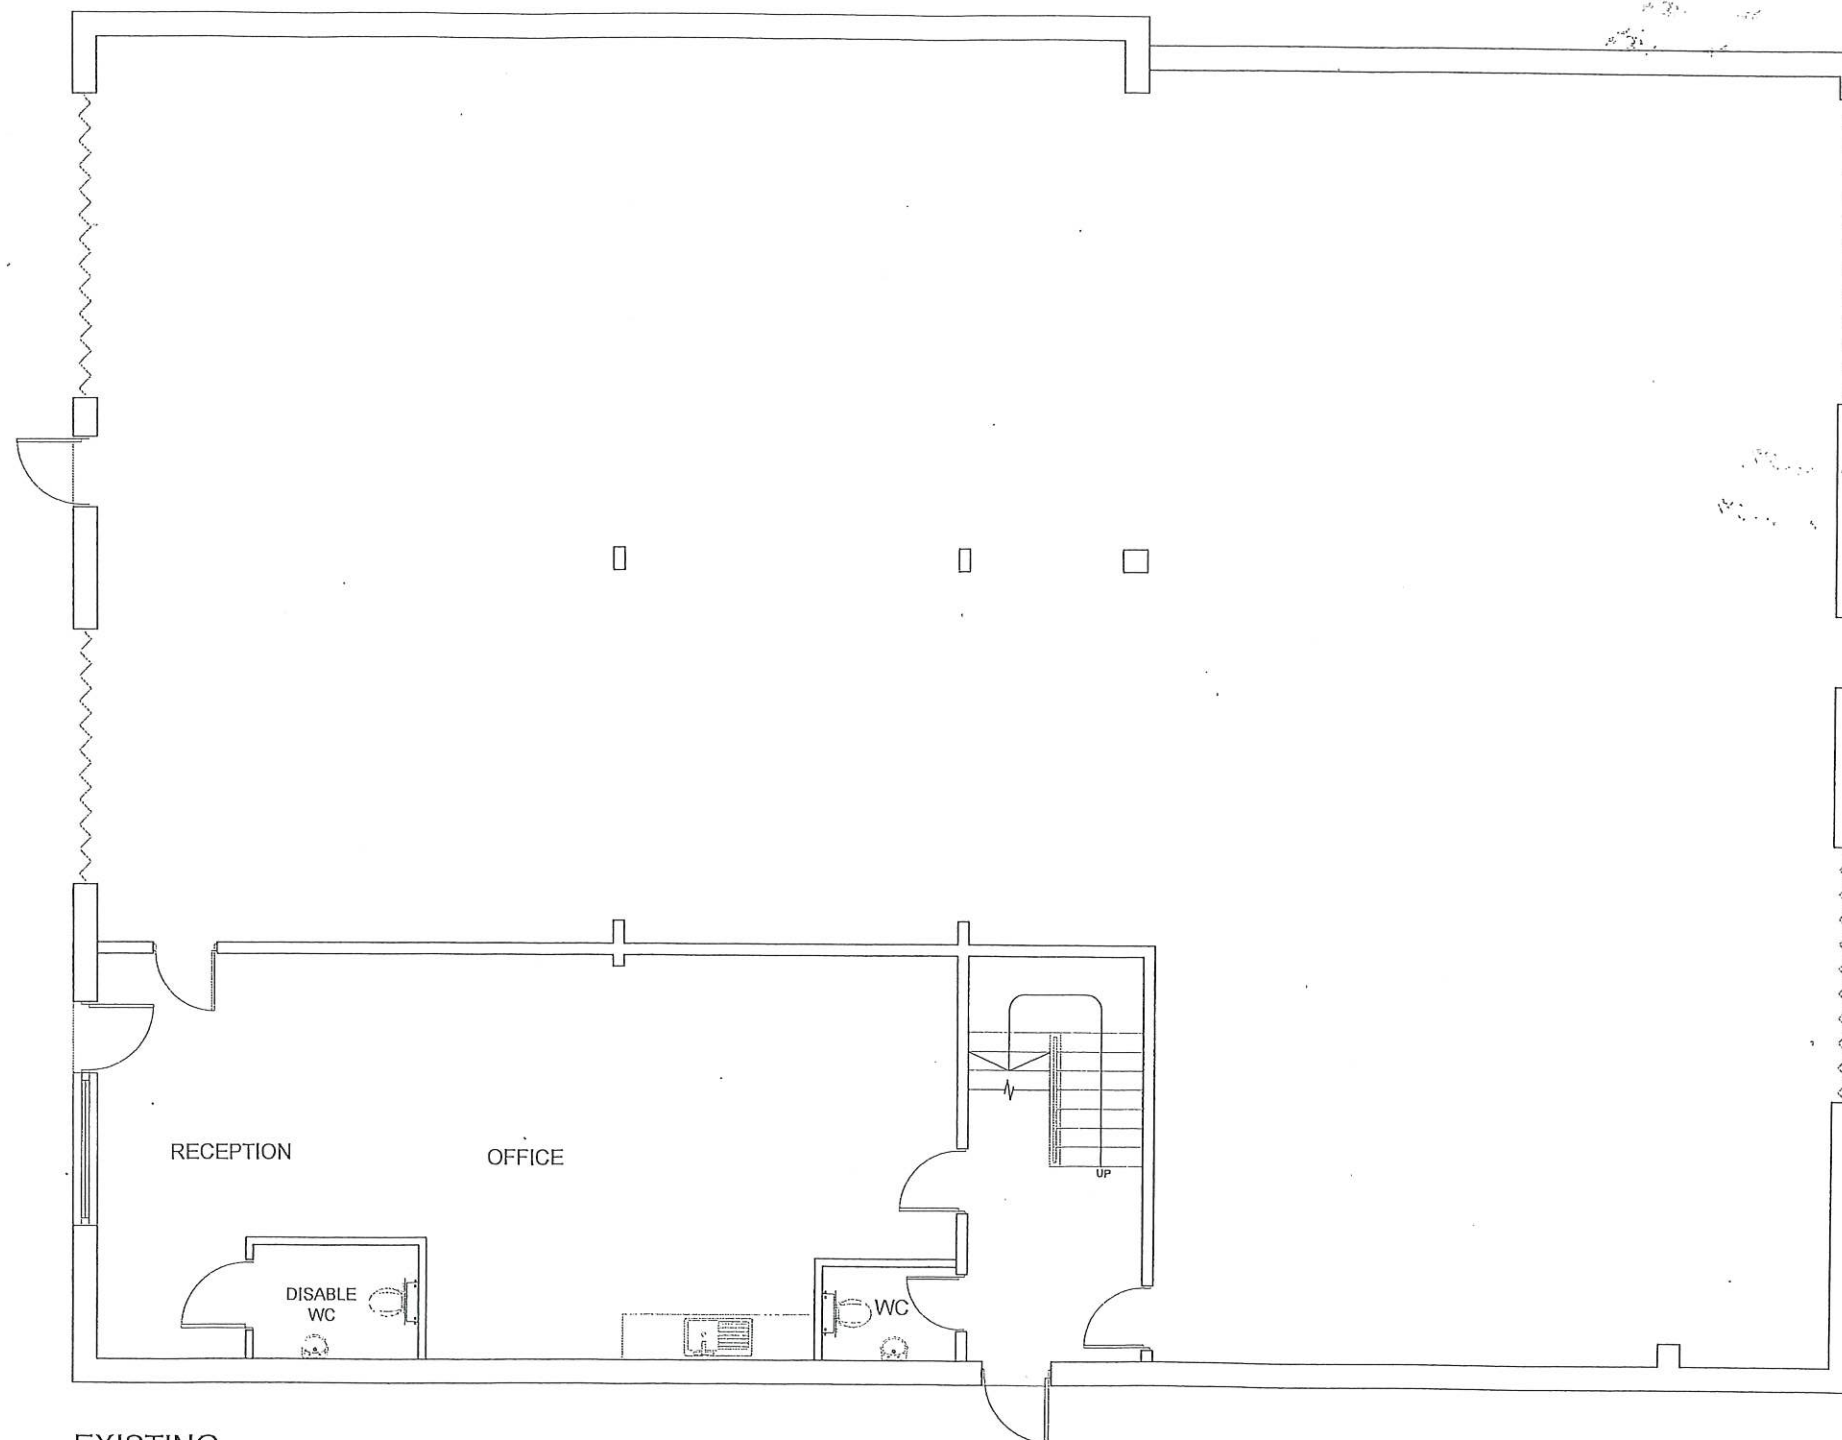

EXISTING
GROUND FLOOR PLAN

 

Project :
Proposed Extension to balcony with
Alternations of new door & window

Date : 28/08/23

Sheet Title :
Existing Plan

Sheet no : 01

Address :
Coombe Down Farm Blandford Road
Coombe Bissett
SALISBURY
SP5 4LJ

Applicant :

28.08.23	DA ISSUE	GK
	AMENDMENT	BY