
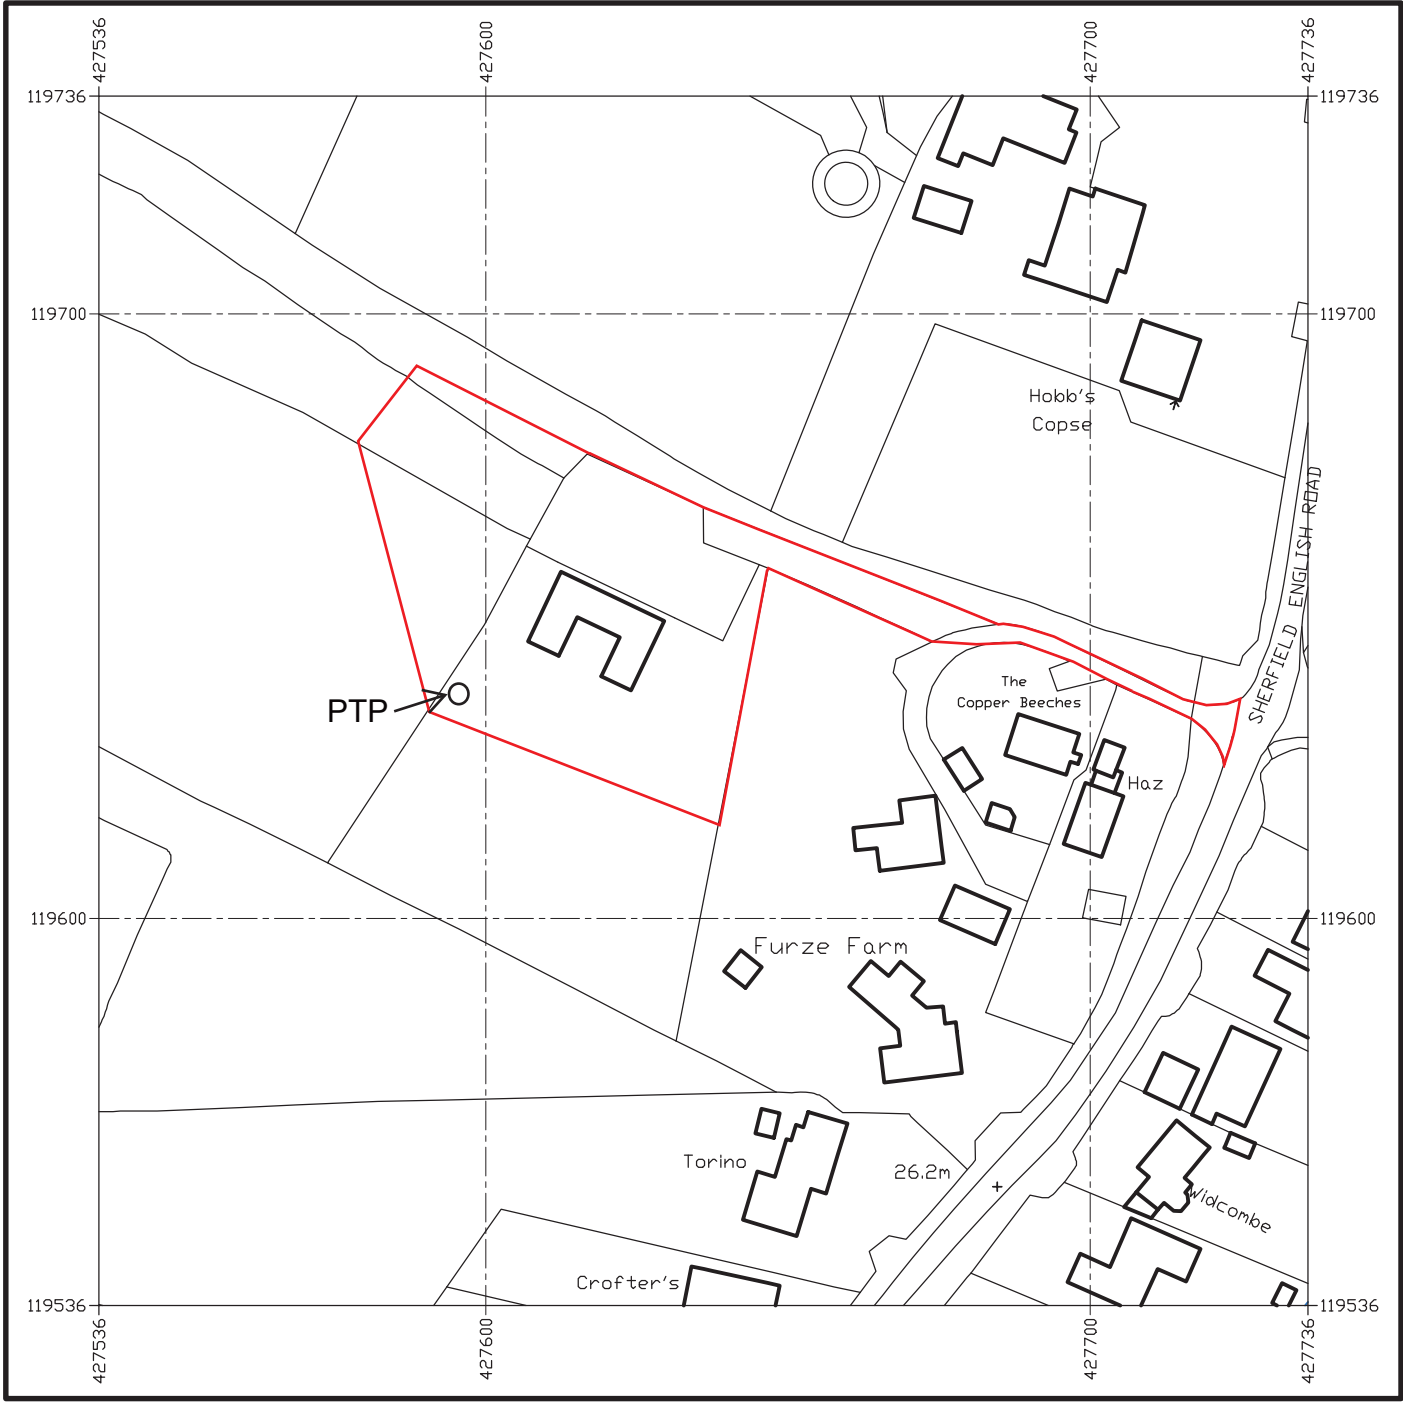
 


Scale Bar (1:1250 at A3)

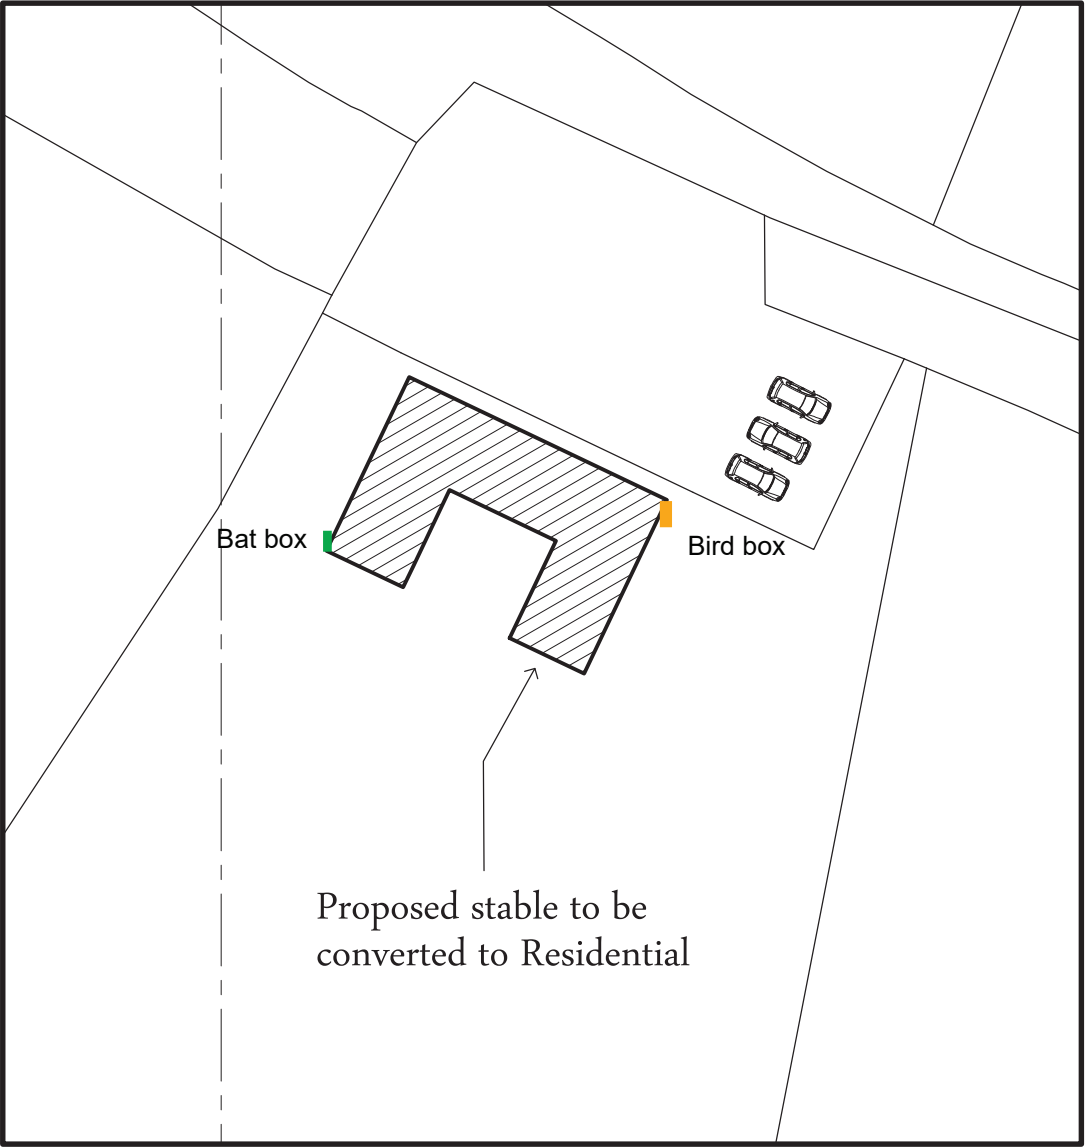

Scale Bar (1:500 at A3)

NOTES:

1. This drawing is copyright of Larkham Design Ltd and must not be used without their permission.
2. This drawing has been produced to support a planning application and should not be used for any other purpose

N

Rev	Amendment	Date

LARKHAM DESIGN LTD
ARCHITECTURAL SERVICES

Field View Barn, Longhedge, Salisbury, Wilts. SP4 6RS
Tel: 01722 322193 info@larkhamdesign.co.uk
www.larkhamdesign.co.uk

Client & Project Address:

Mr M Lucas

Furze Farm,
Sherfield English Road,
Landford, Salisbury,
Wilts. SO51 6DQ

Project Description:

Proposed change of
use to residential

Drawing Title:

Existing Location
& Site Plan

Scale:

1:500 & 1:1250 at A3

Drawing Ref:	Rev:
1027/Ex/01	B