



Notes:
This drawing is protected by copyright. No part of this document may be reproduced, altered, or transmitted in any form or by any means without permission.
Do not scale off these drawings for construction purposes. If any discrepancies are found, please contact PWCR.

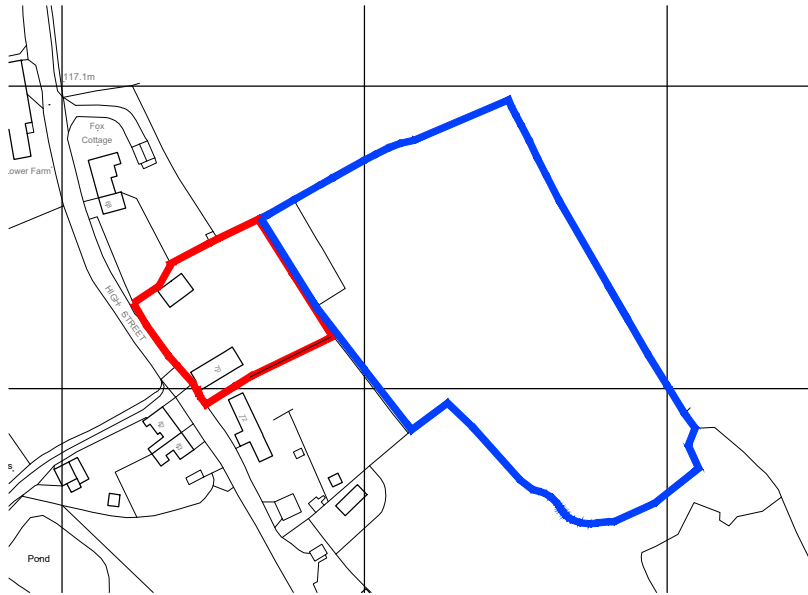

Location Plan
Scale 1:2500



Site Plan
Scale 1:500

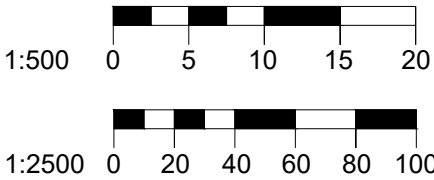

A	Boundary Amended	AS	27.02.25
Rev	Description	Drawn By	Date
Client: Ms Frater		Drawn By: AS	
Dwg Title: Site and Location Plan		Checked By: -	
Project: Deer Cottage, Ansty		Scale	A.S. @ A3
		Date:	Feb 2022
Job No.: 4746	Dwg No.: P401	Revision: A	



ARCHITECTS | TOWN PLANNERS