



Notes:
This drawing is protected by copyright. No part of this document may be reproduced, altered, or transmitted in any form or by any means without permission.
Do not scale off these drawings for construction purposes. If any discrepancies are found, please contact PWCR.

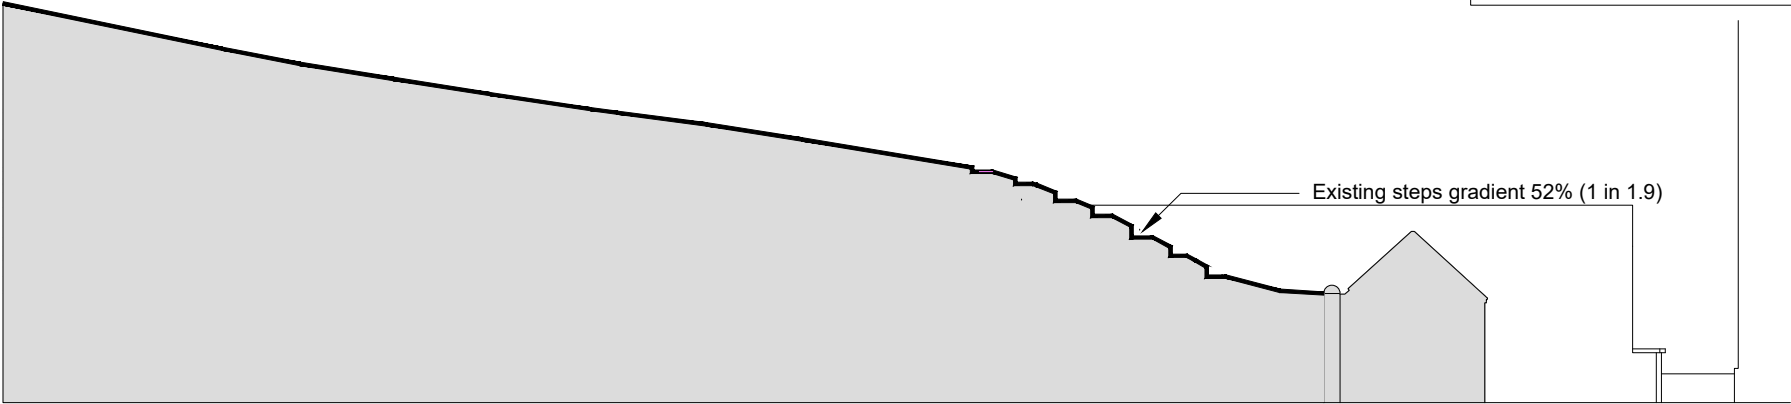


Site Section B-B

Scale 1:100

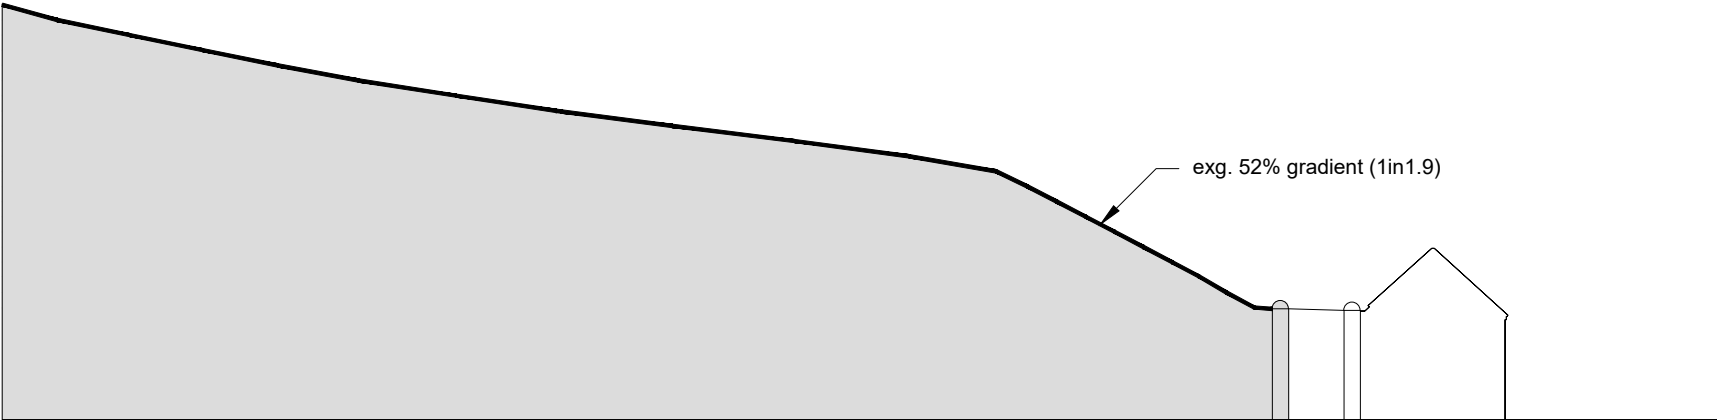

Site Section A-A


Scale 1:100

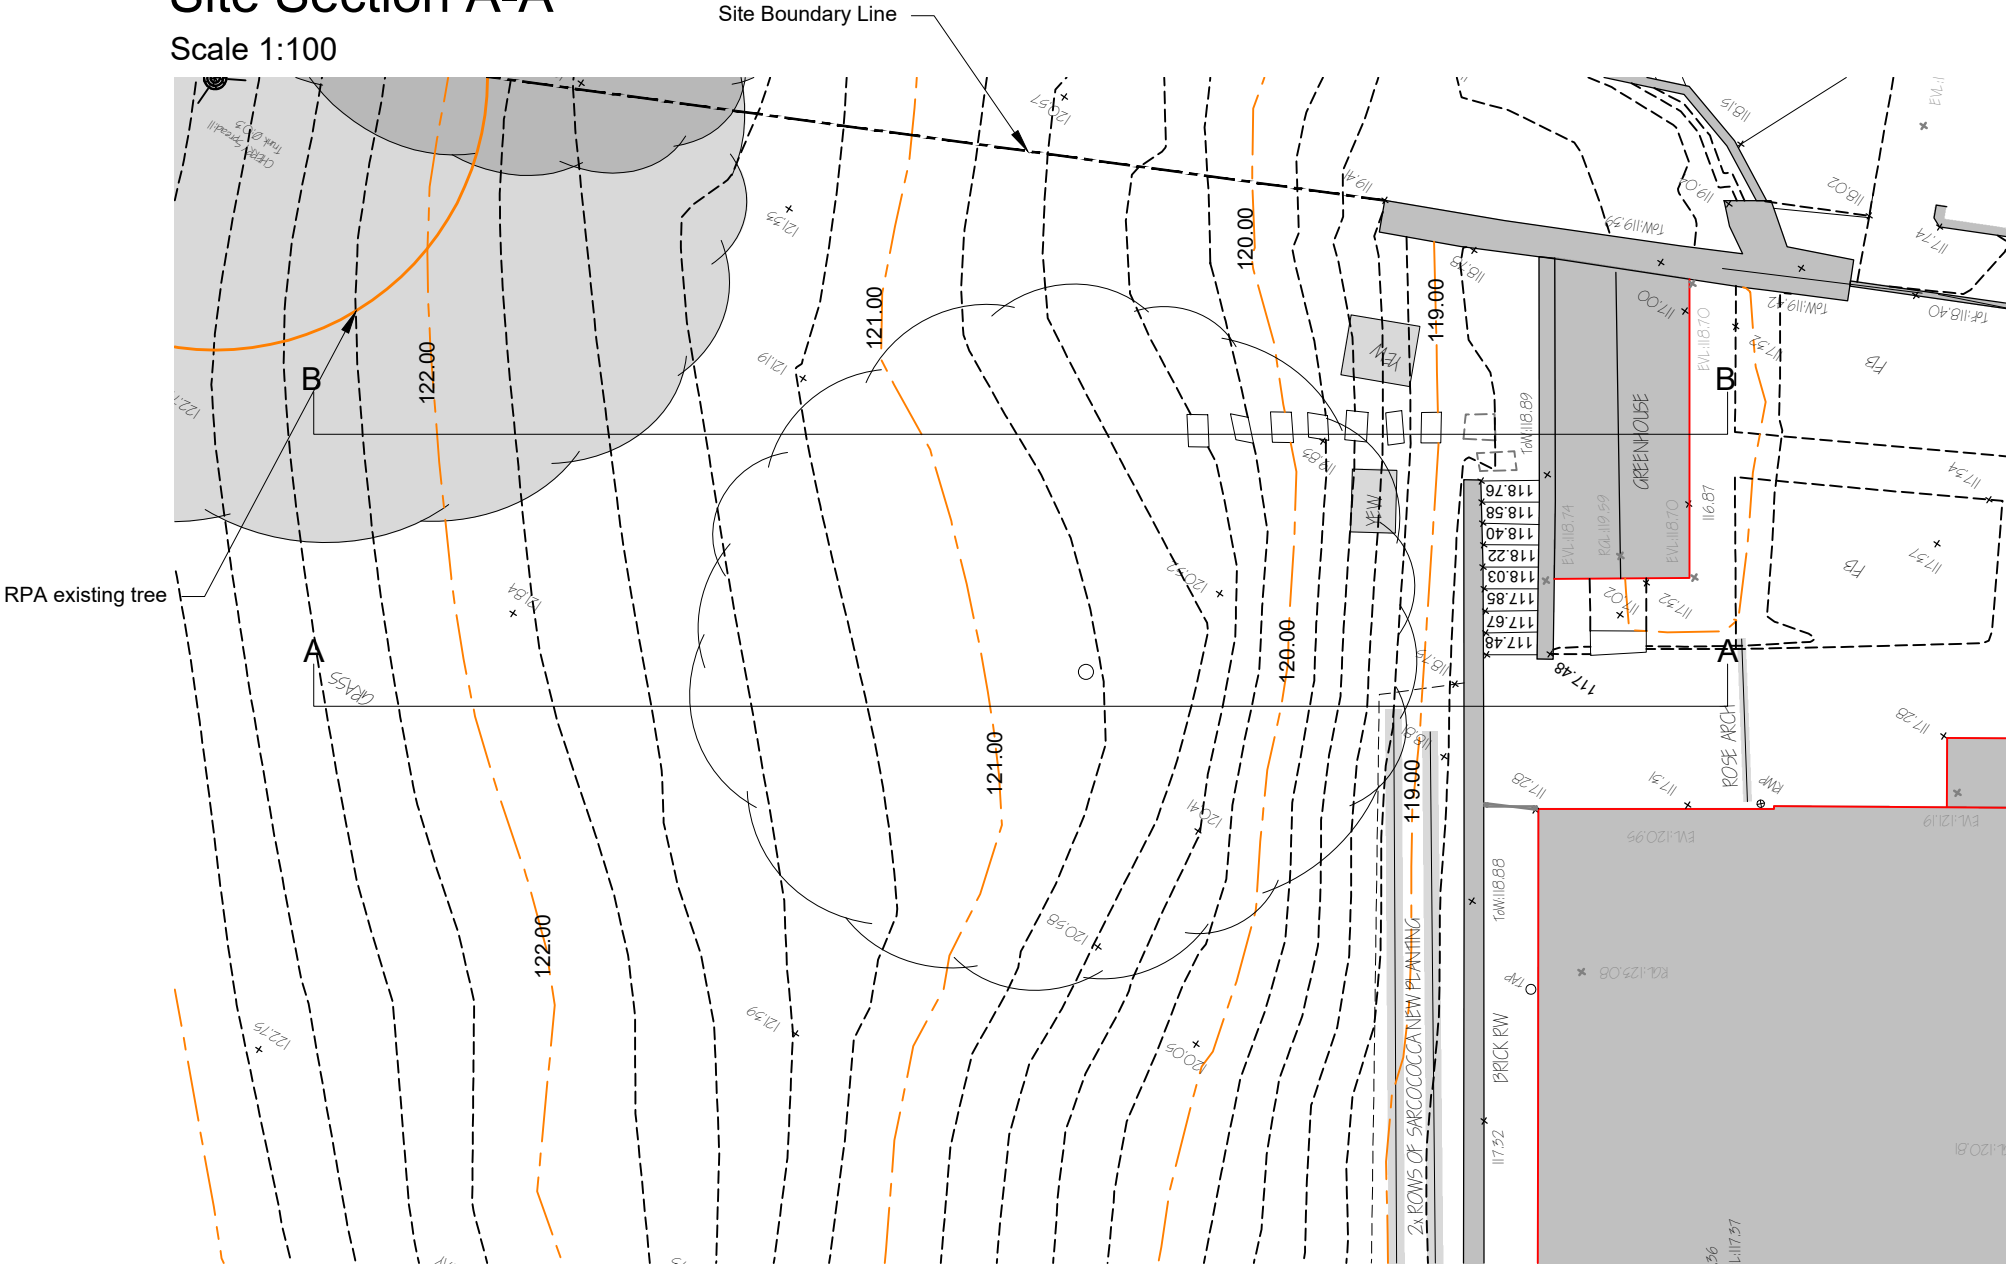

Site Plan

Scale 1:100

- Existing major contour
- Existing minor contour

 

Rev	Description	Drawn By	Date
Client:	Ms Frater	Drawn By:	AS
Dwg Title:	EXG.SITE&SECTIONS	Checked By:	-
Project:	Deer Cottage, Ansty	Scale	1:100
		Date:	NOV25
Job No.:	4746	Dwg No.:	S501
		Revision:	-



ARCHITECTS | TOWN PLANNERS