


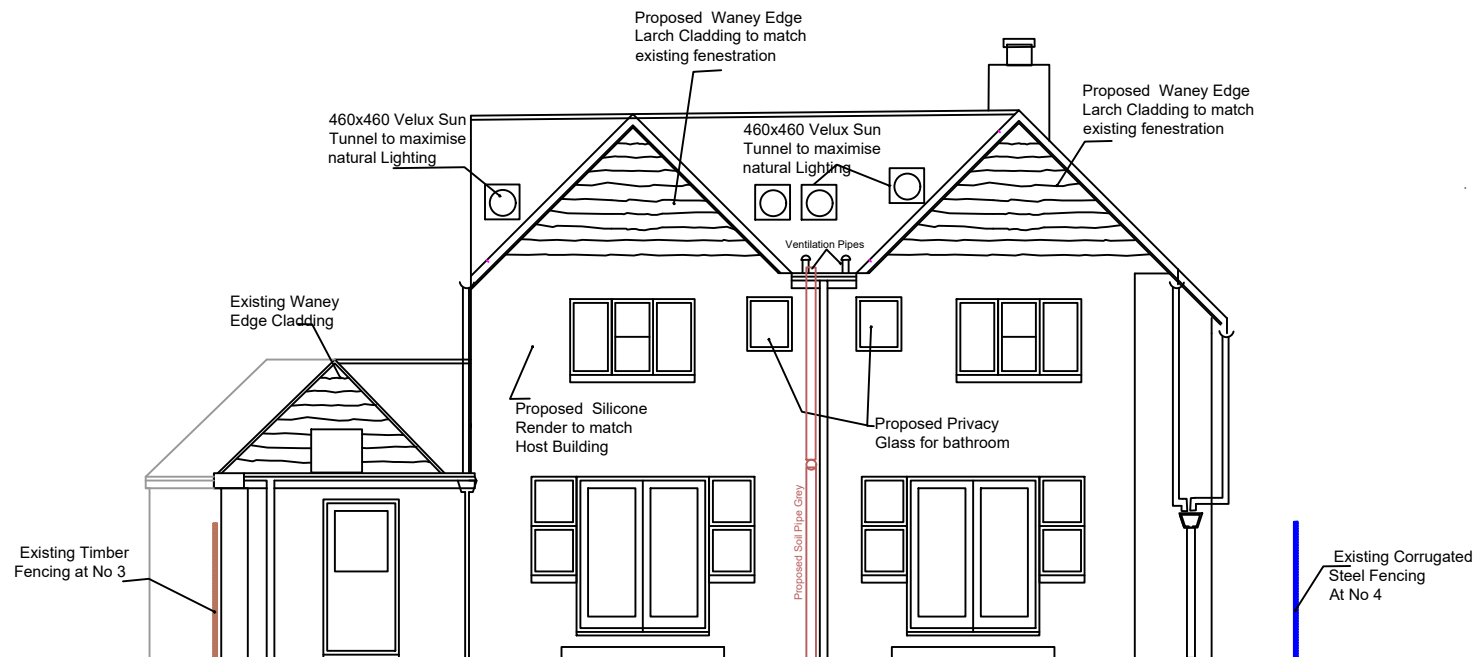

Rear Elevation- Proposed

Paper: A4

Design By: ITTESS Limited 203 WEST STREET FAREHAM HAMPSHIRE UNITED KINGDOM PO16 0EN Tel: 07721 641077	Rev:	Description of Proposed Works:	Drawn:	Date:	Client:	Postcode:	Drawing Title:		
	B	Proposed Single Storey 1st Floor Rear Extension	MS	15-11-2025	C/o Wiltshire Planning Authority	SN5 3NE	Rear Elevation- Proposed		
	Scale: 1/100 				Address:	Date:	Drawing No:	102024/ITTESS/04	
					3 Church Place, SN5 3NE, Wiltshire	15/11/2025	Drawn: MS	Option: -	Rev: D