


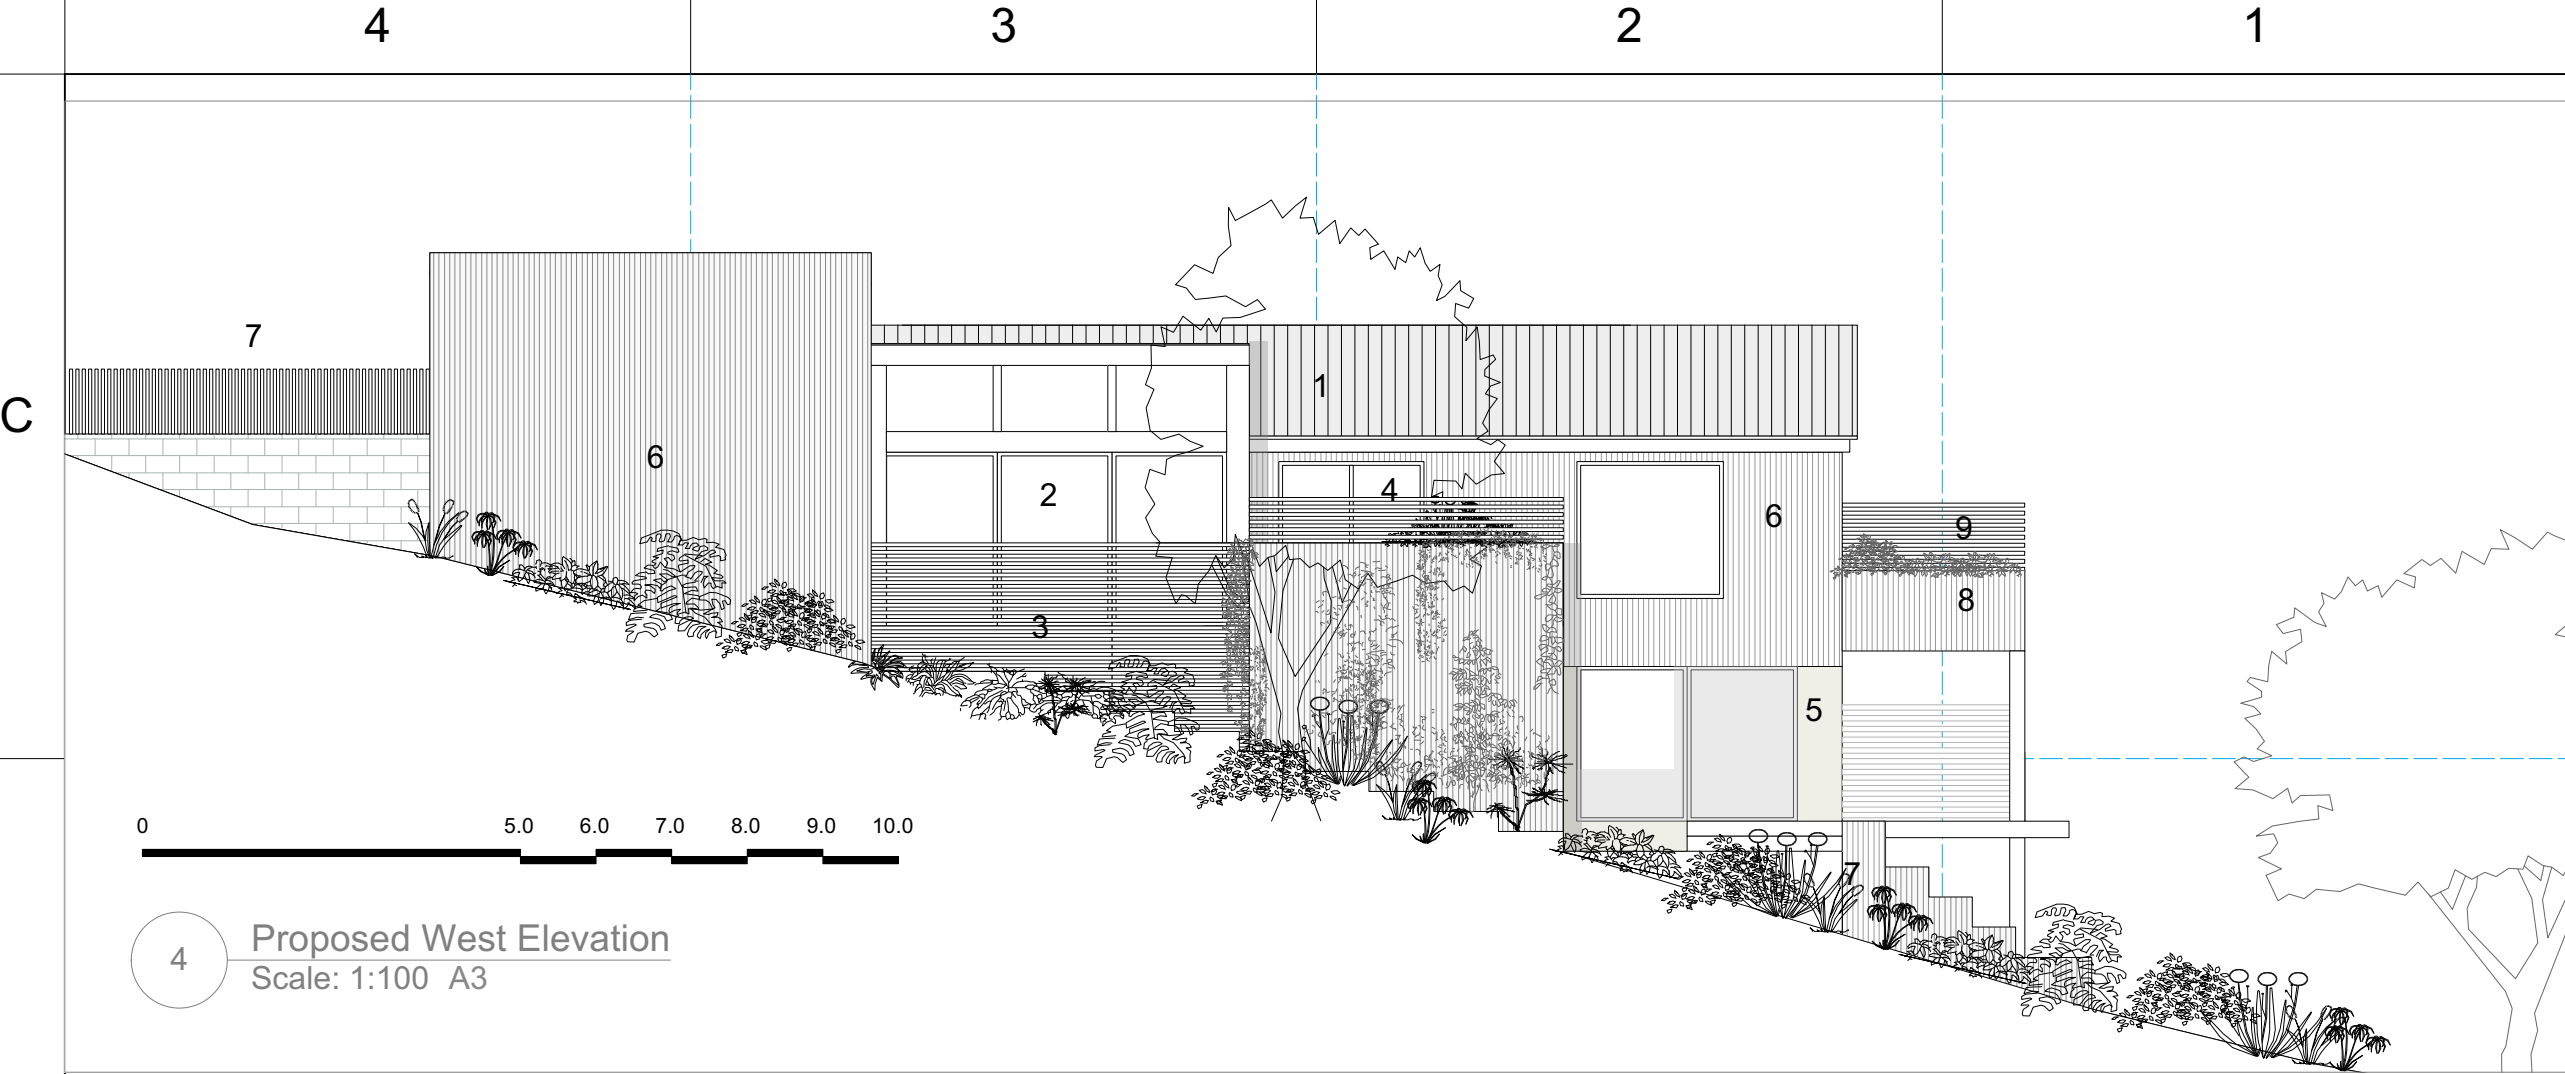

- 1 Existing concrete roof tiles replaced with metal roof
- 2.New Kitchen extension
- 3.Deck with slatted timber privacy screen to 1.8m above deck level
- 4.New deck above ground floor extension with slatted timber privacy screen to 1.8m above deck level
- 5 Lower blockwork externally insulated and rendered with natural clay plaster similar to bath stone colour
- 6. Upper blockwork externally insulated and clad with vertical timber cladding
- 7 Vertical timber slatted fence to car port.
- 8.Balcony
- 9.Timber screen to east and west sides of balcony



REV.	DATE	DESCRIPTION
NO.	DATE	ISSUE NOTE
Project Manager		Drawn By PC
Date 02 02 2026		Reviewed By FC
Project ID 18 RICKFIELD, BA15 1PP		
Sheet Title West Elevations		
Sheet No. A1.17		