


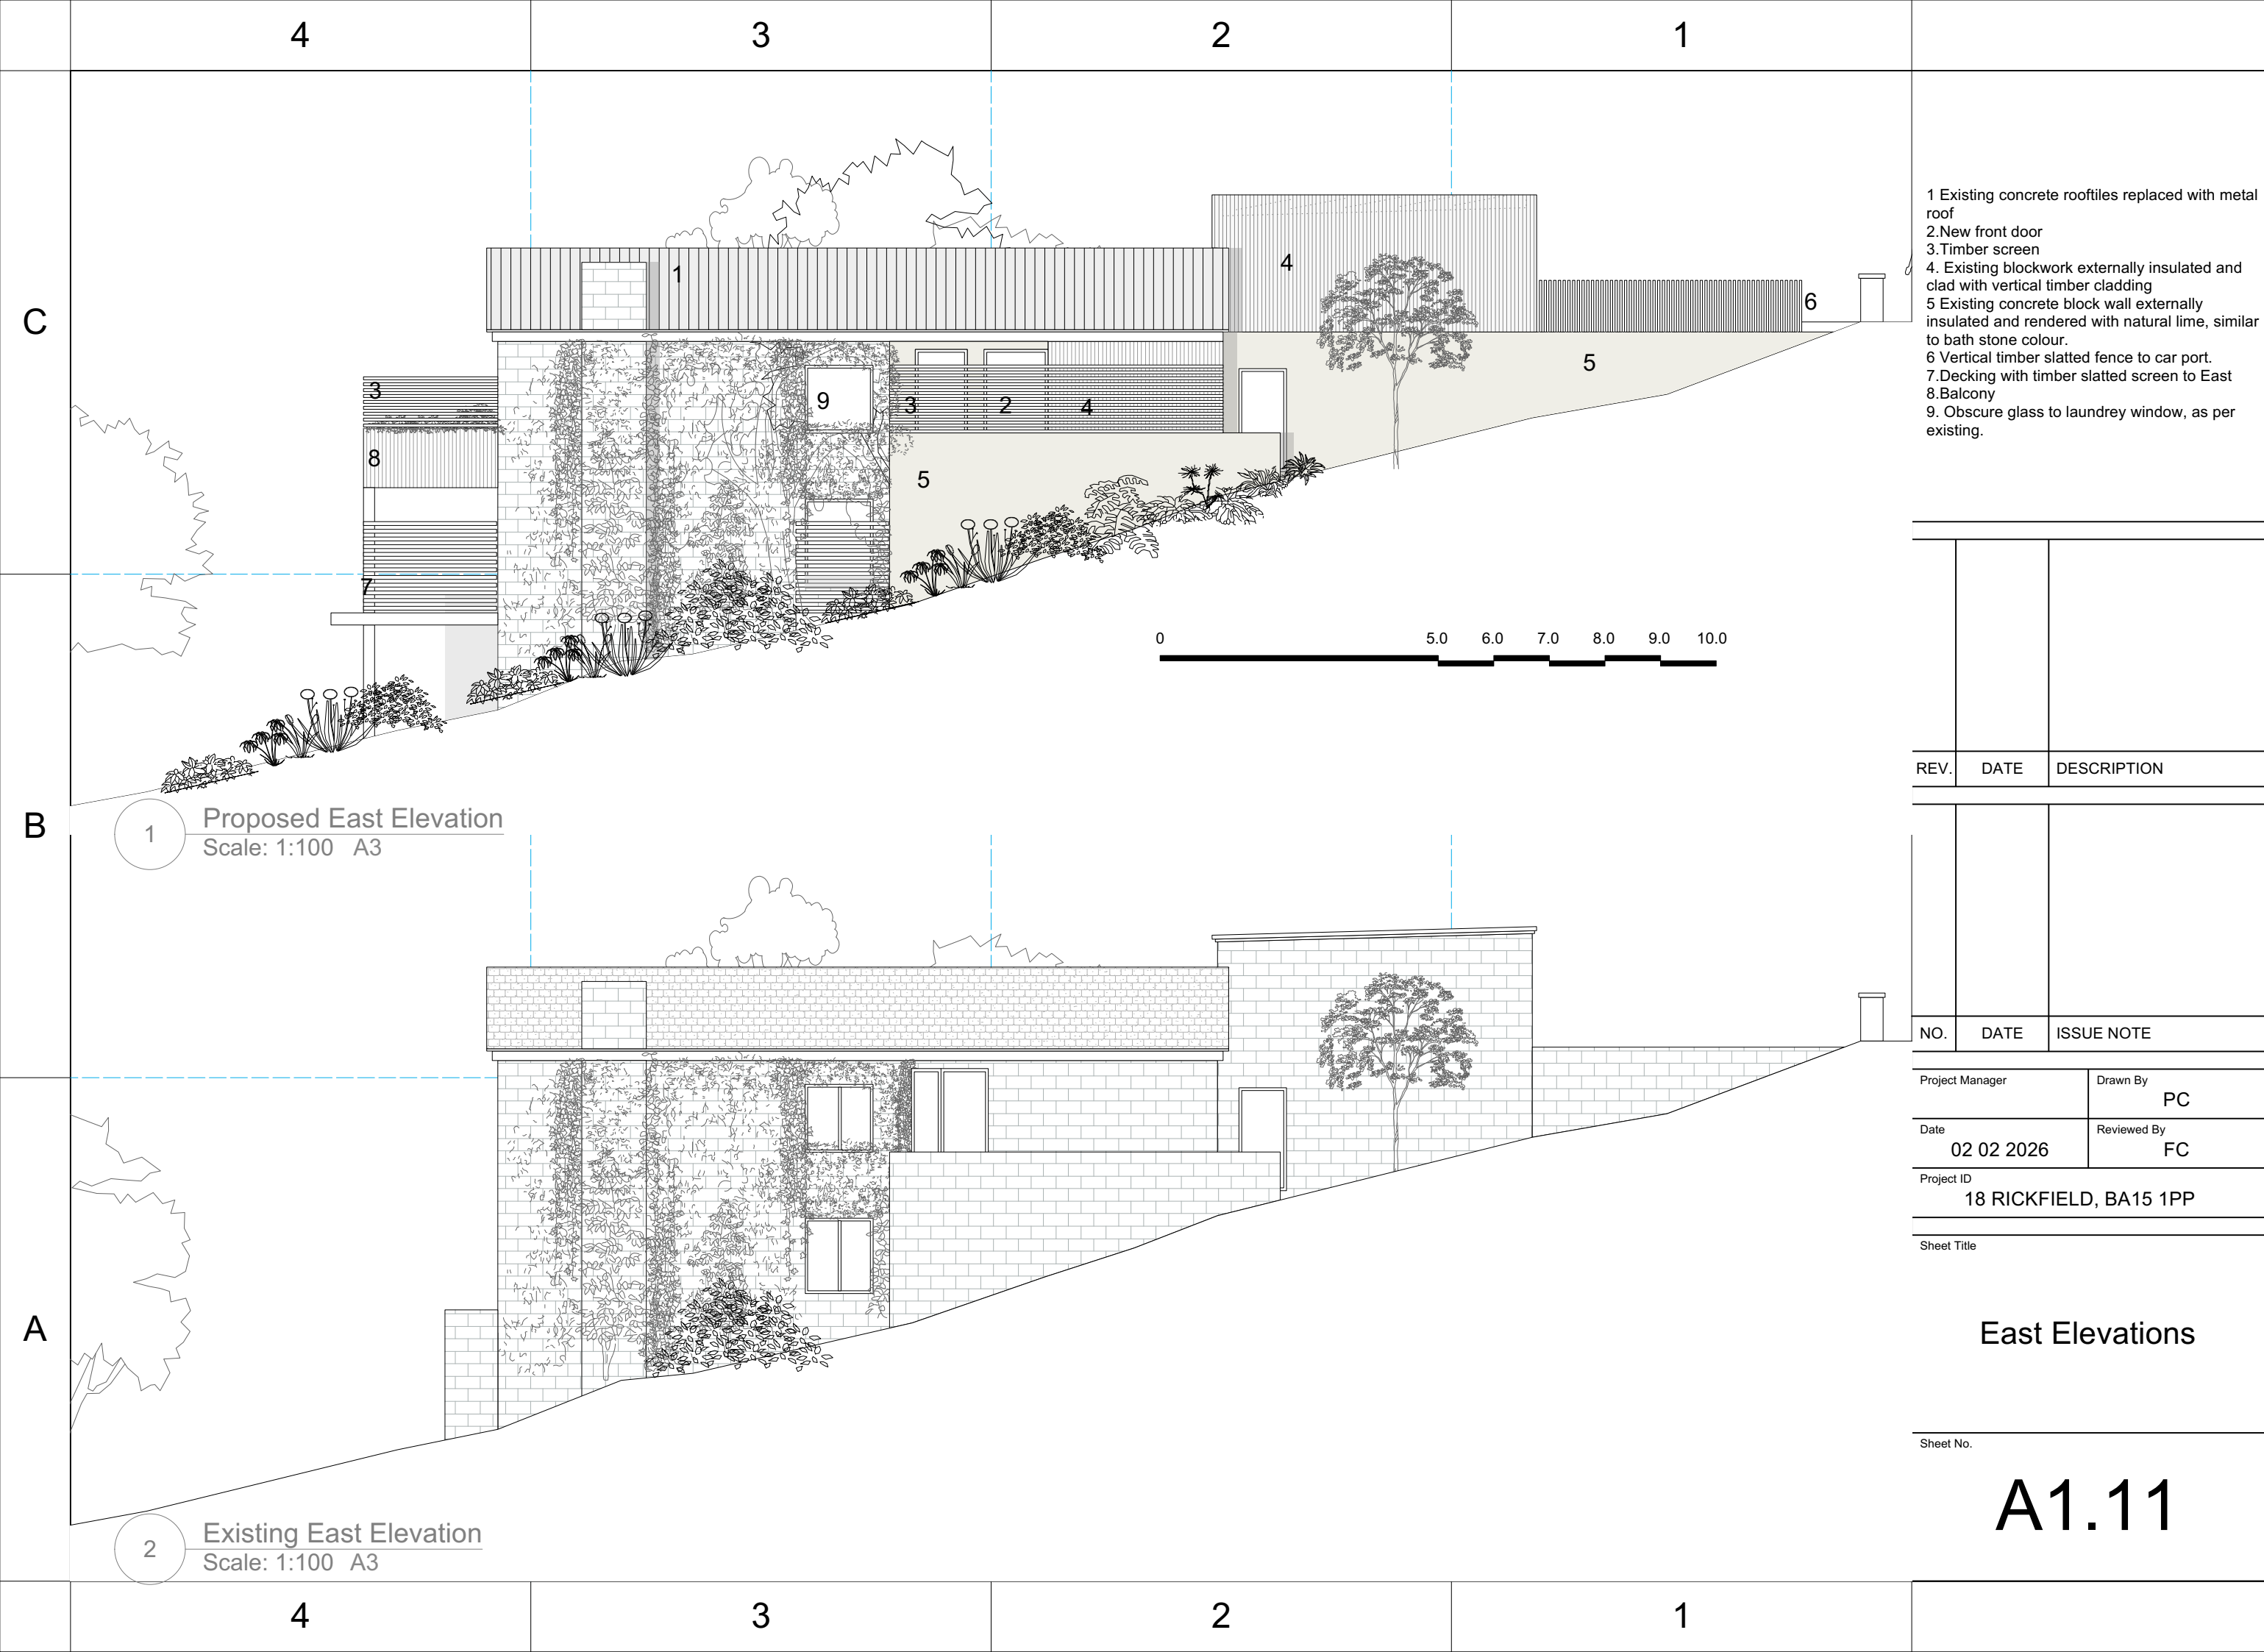

- 1 Existing concrete roof tiles replaced with metal roof
- 2.New front door
- 3.Timber screen
- 4. Existing blockwork externally insulated and clad with vertical timber cladding
- 5 Existing concrete block wall externally insulated and rendered with natural lime, similar to bath stone colour.
- 6 Vertical timber slatted fence to car port.
- 7.Decking with timber slatted screen to East
- 8.Balcony
- 9. Obscure glass to laundry window, as per existing.

REV.	DATE	DESCRIPTION
------	------	-------------

NO.	DATE	ISSUE NOTE
-----	------	------------

Project Manager	Drawn By PC
-----------------	----------------

Date 02 02 2026	Reviewed By FC
--------------------	-------------------

Project ID 18 RICKFIELD, BA15 1PP

Sheet Title

East Elevations

Sheet No.

A1.11
