




Wilcot Manor Farm
Proposed New Barn @A0

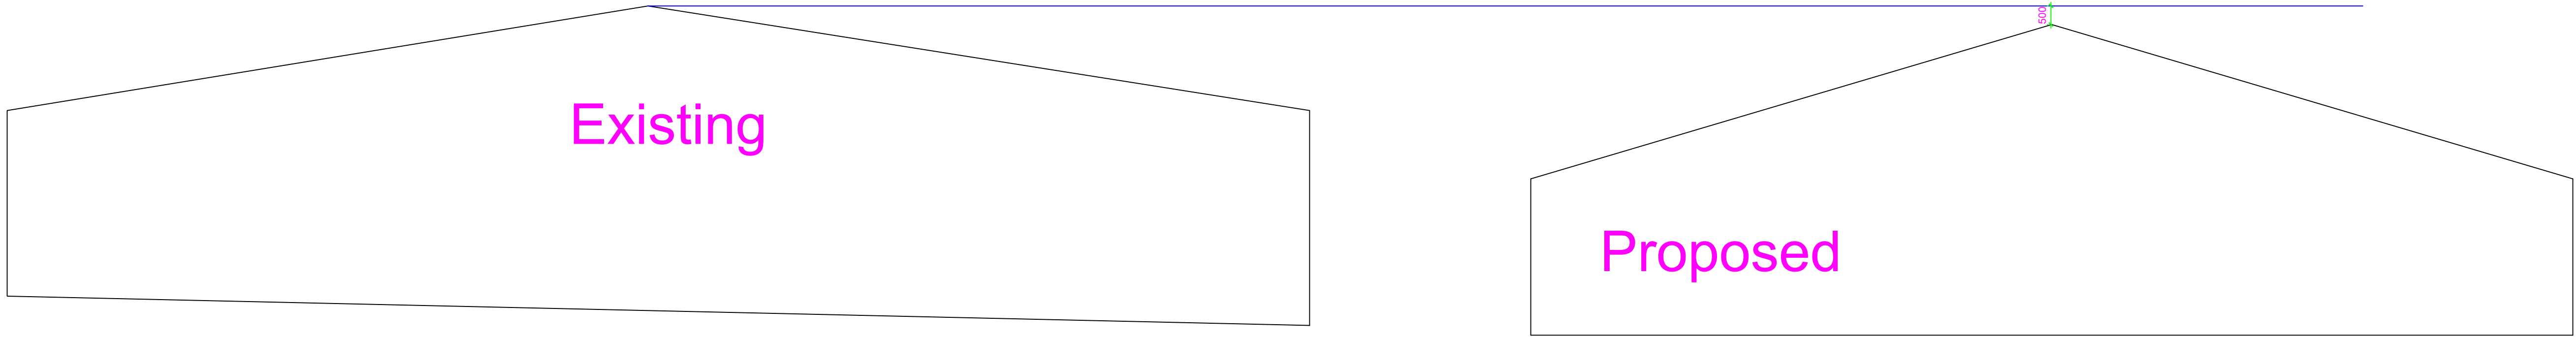


Existing Ridge Height - Proposed Ridge Height
1:100

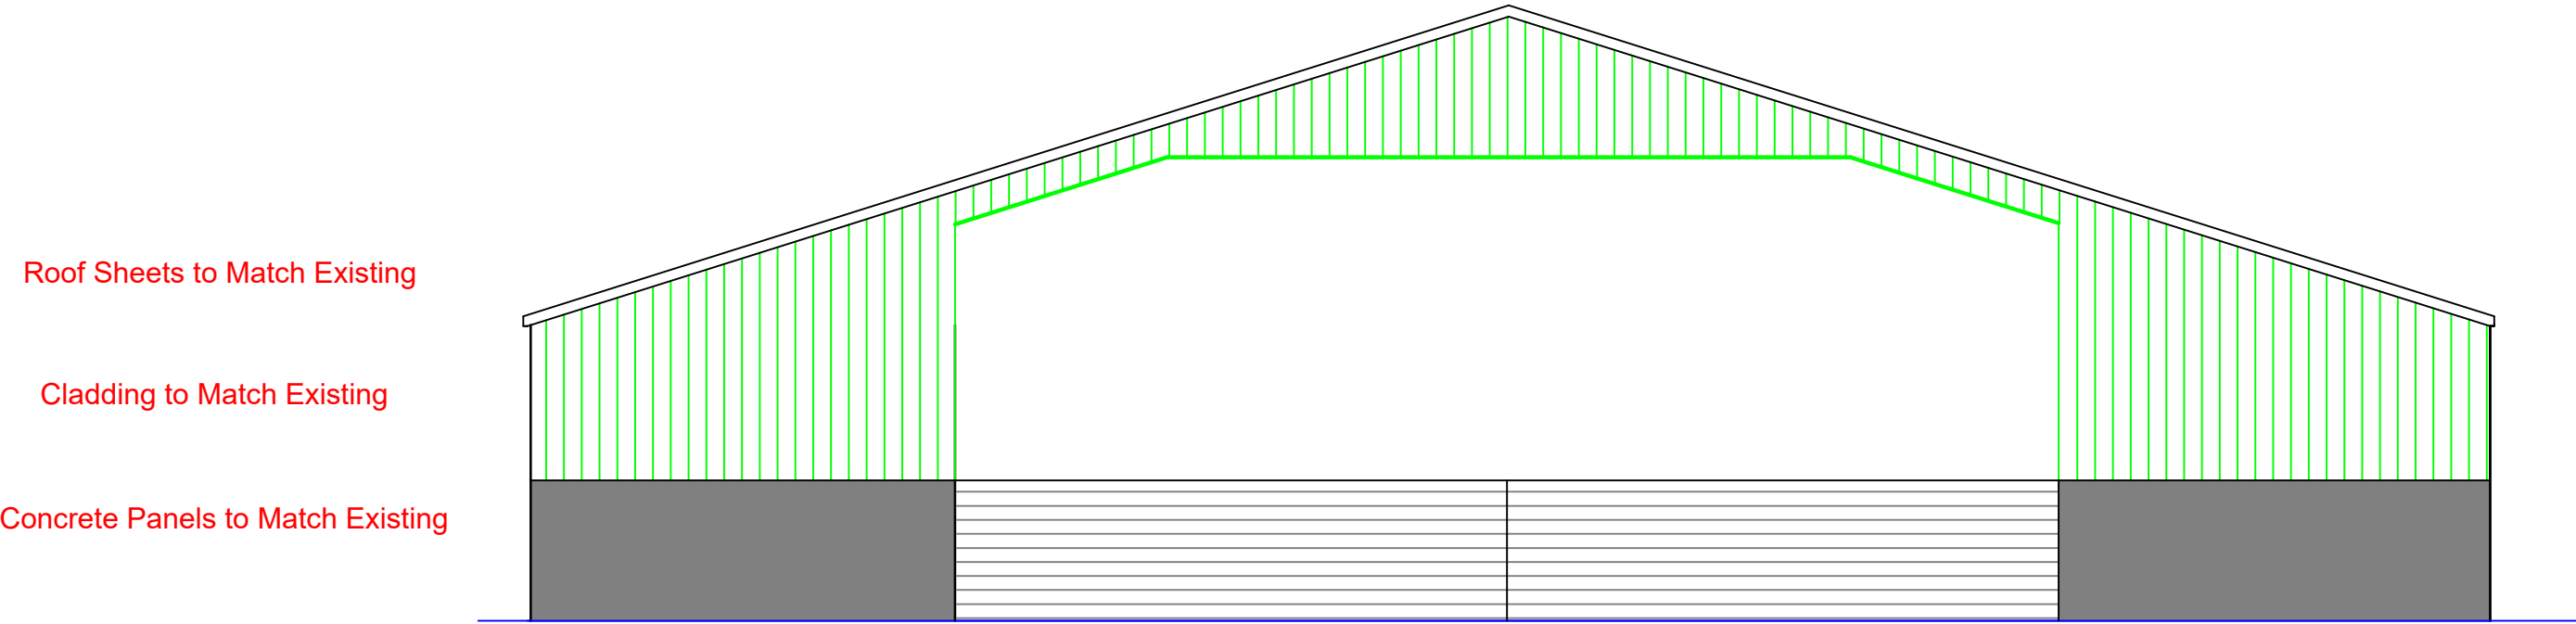


Proposed Front Elevation
1:100

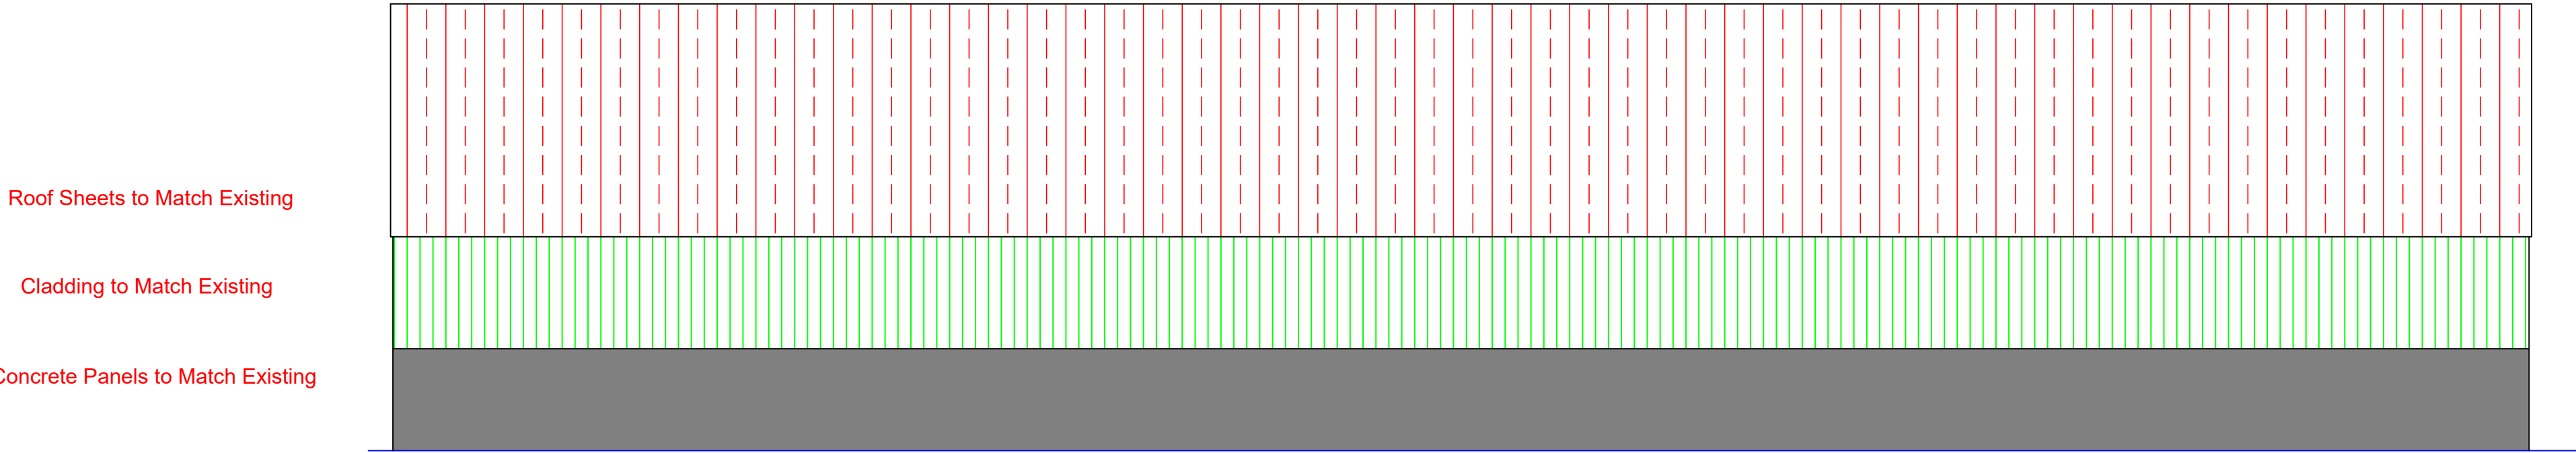


Proposed Side Elevation
1:100

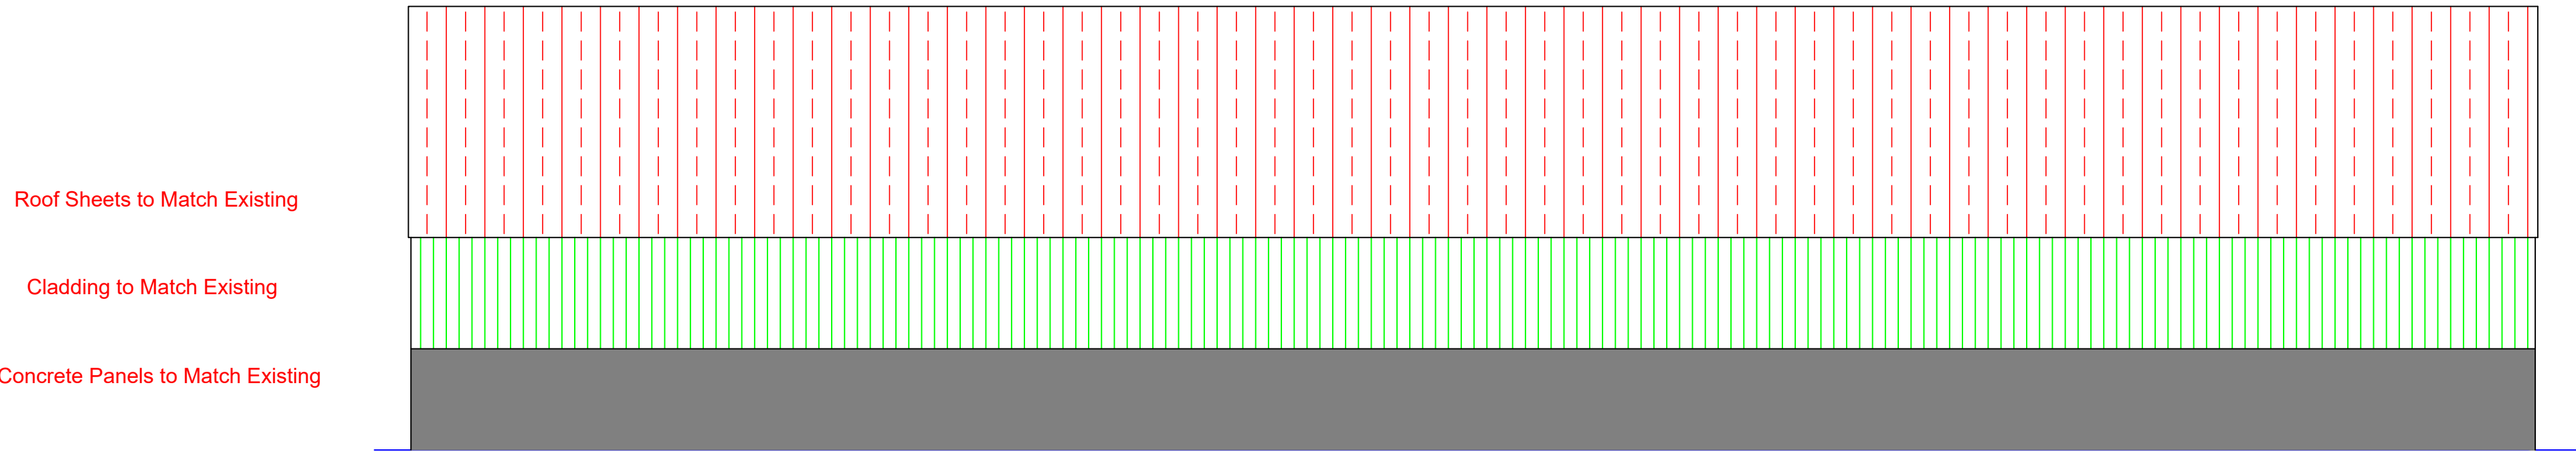


Proposed Side Elevation
1:100

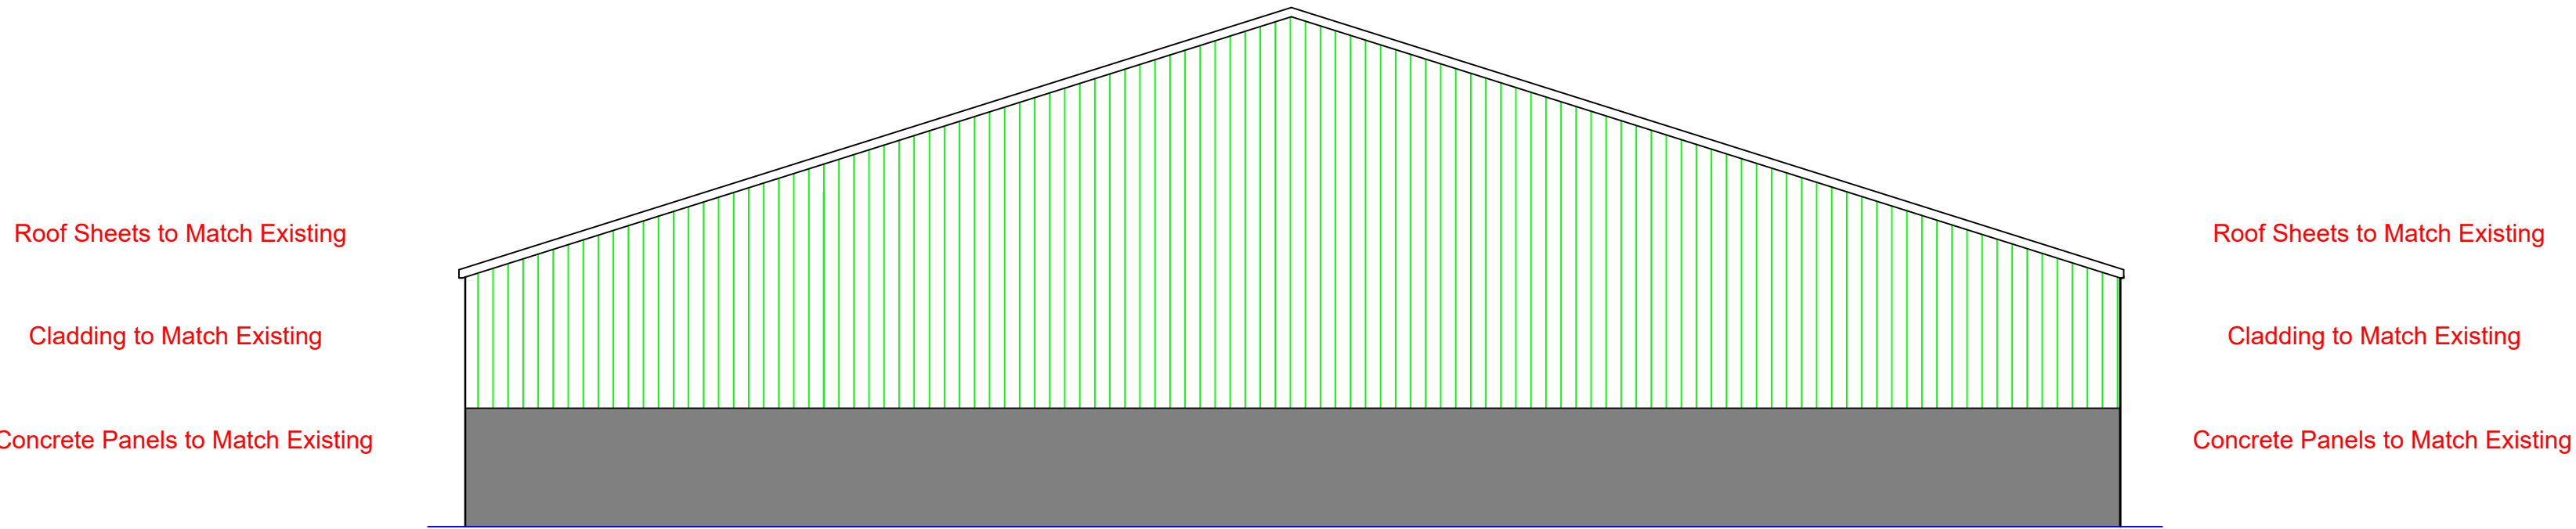

Proposed Rear Elevation
1:100

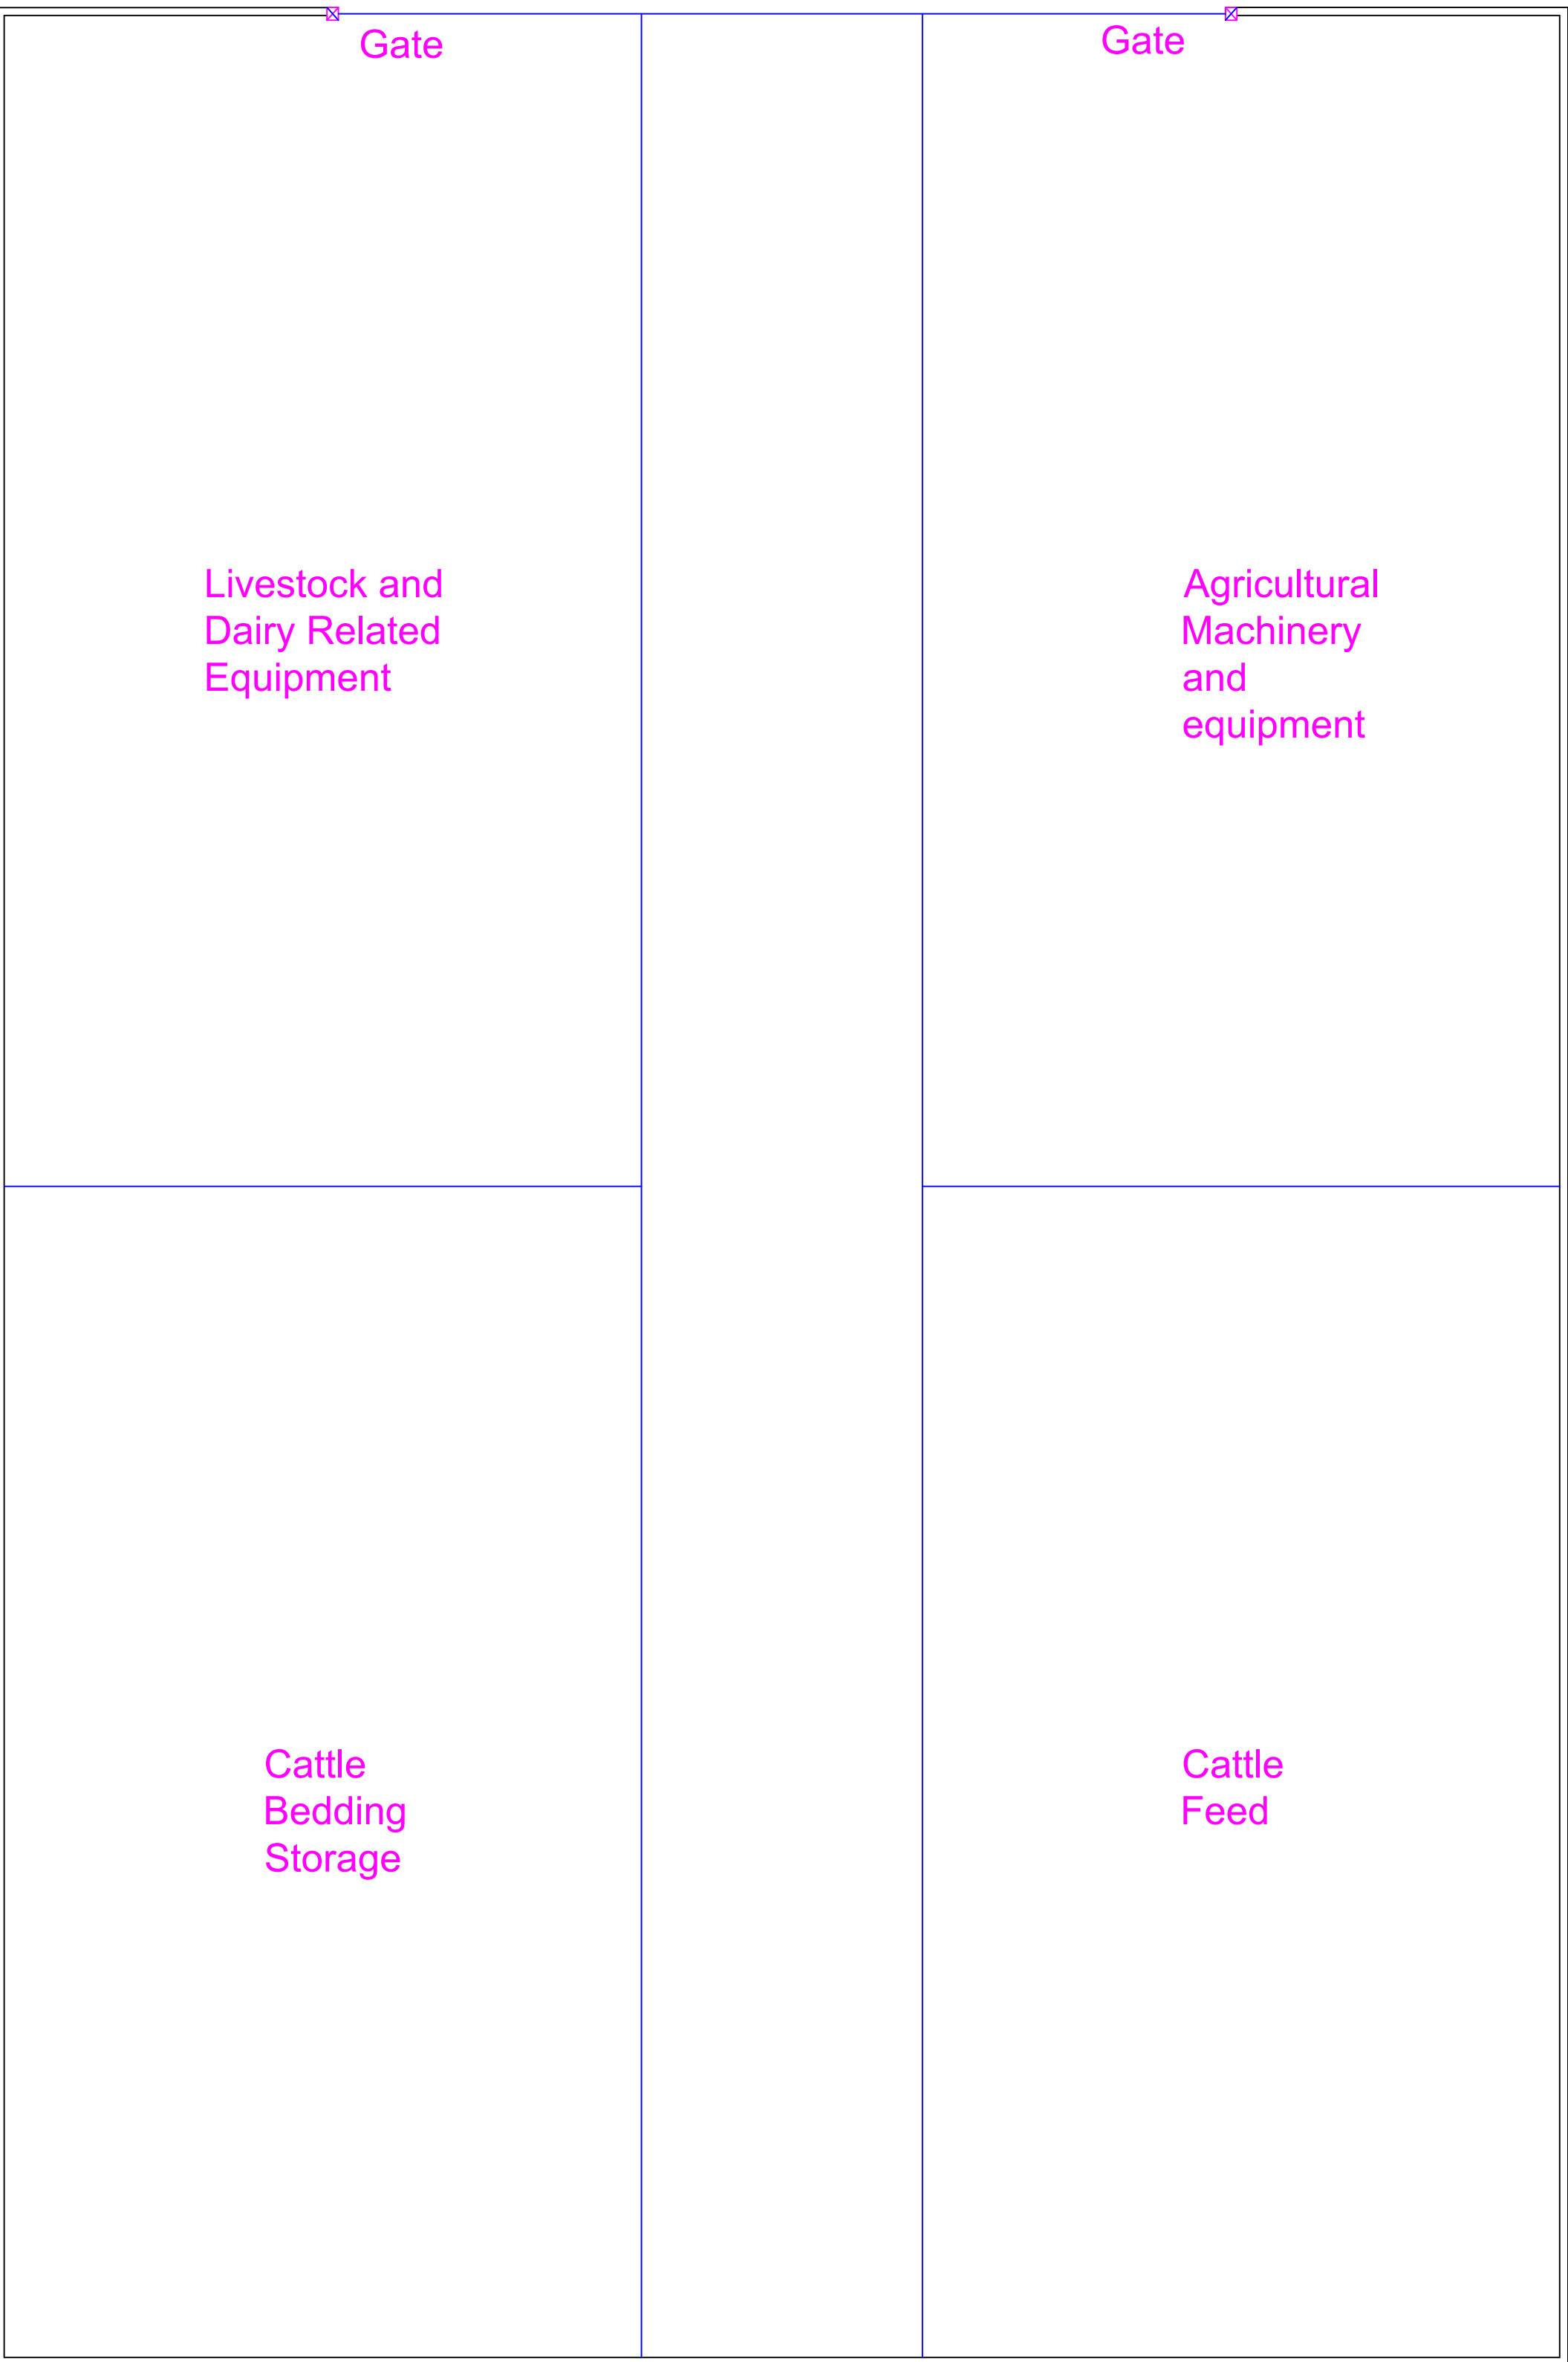

Proposed Barn Layout
1:100

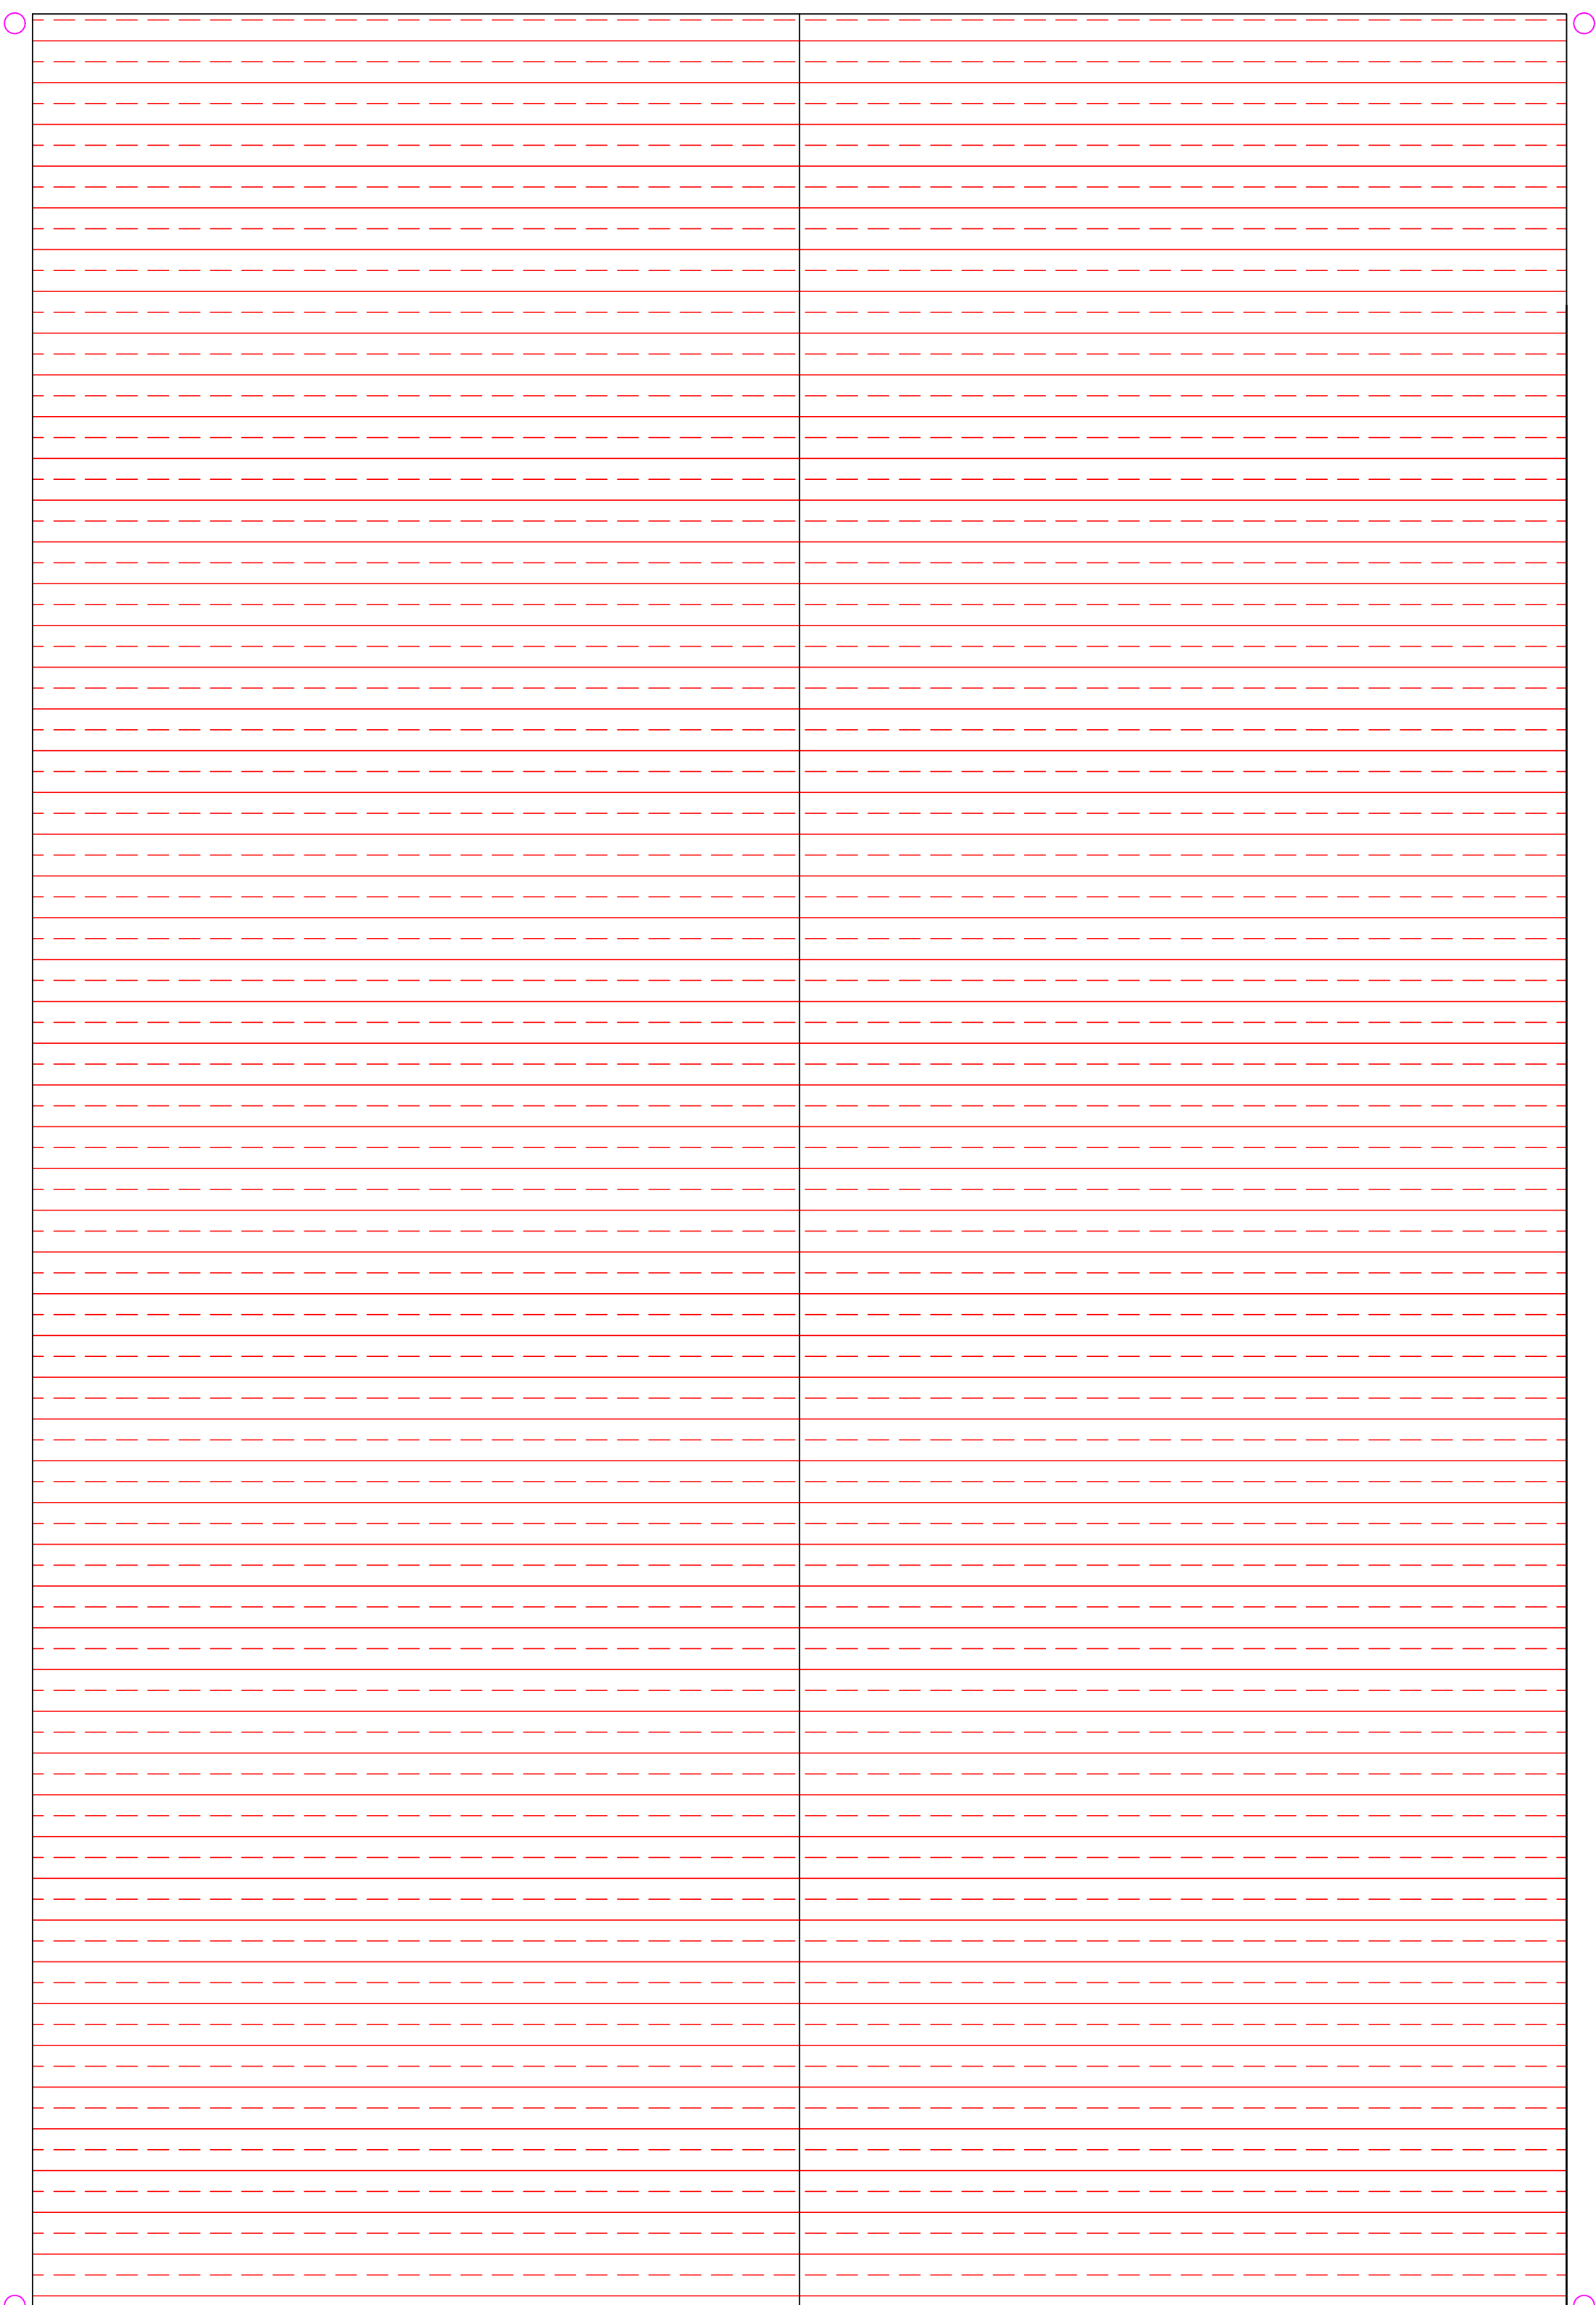

Proposed Roof Layout
1:100

1:100 [m] 012345		
STATUS	PLANNING	
PROJECT	Manor Farm Wilcot Pewsey Wiltshire SN9 5NS	
TITLE	Proposed new barn	
CLIENT	W Maidment LTD	
DRAWN BY	CHECKED BY N/A	DATE Jan 2026
SCALE (At A0) As Indicated	PROJECT NUMBER	REV: A
DRAWING NUMBER Existing Block & Location Plan		