


C

B

A

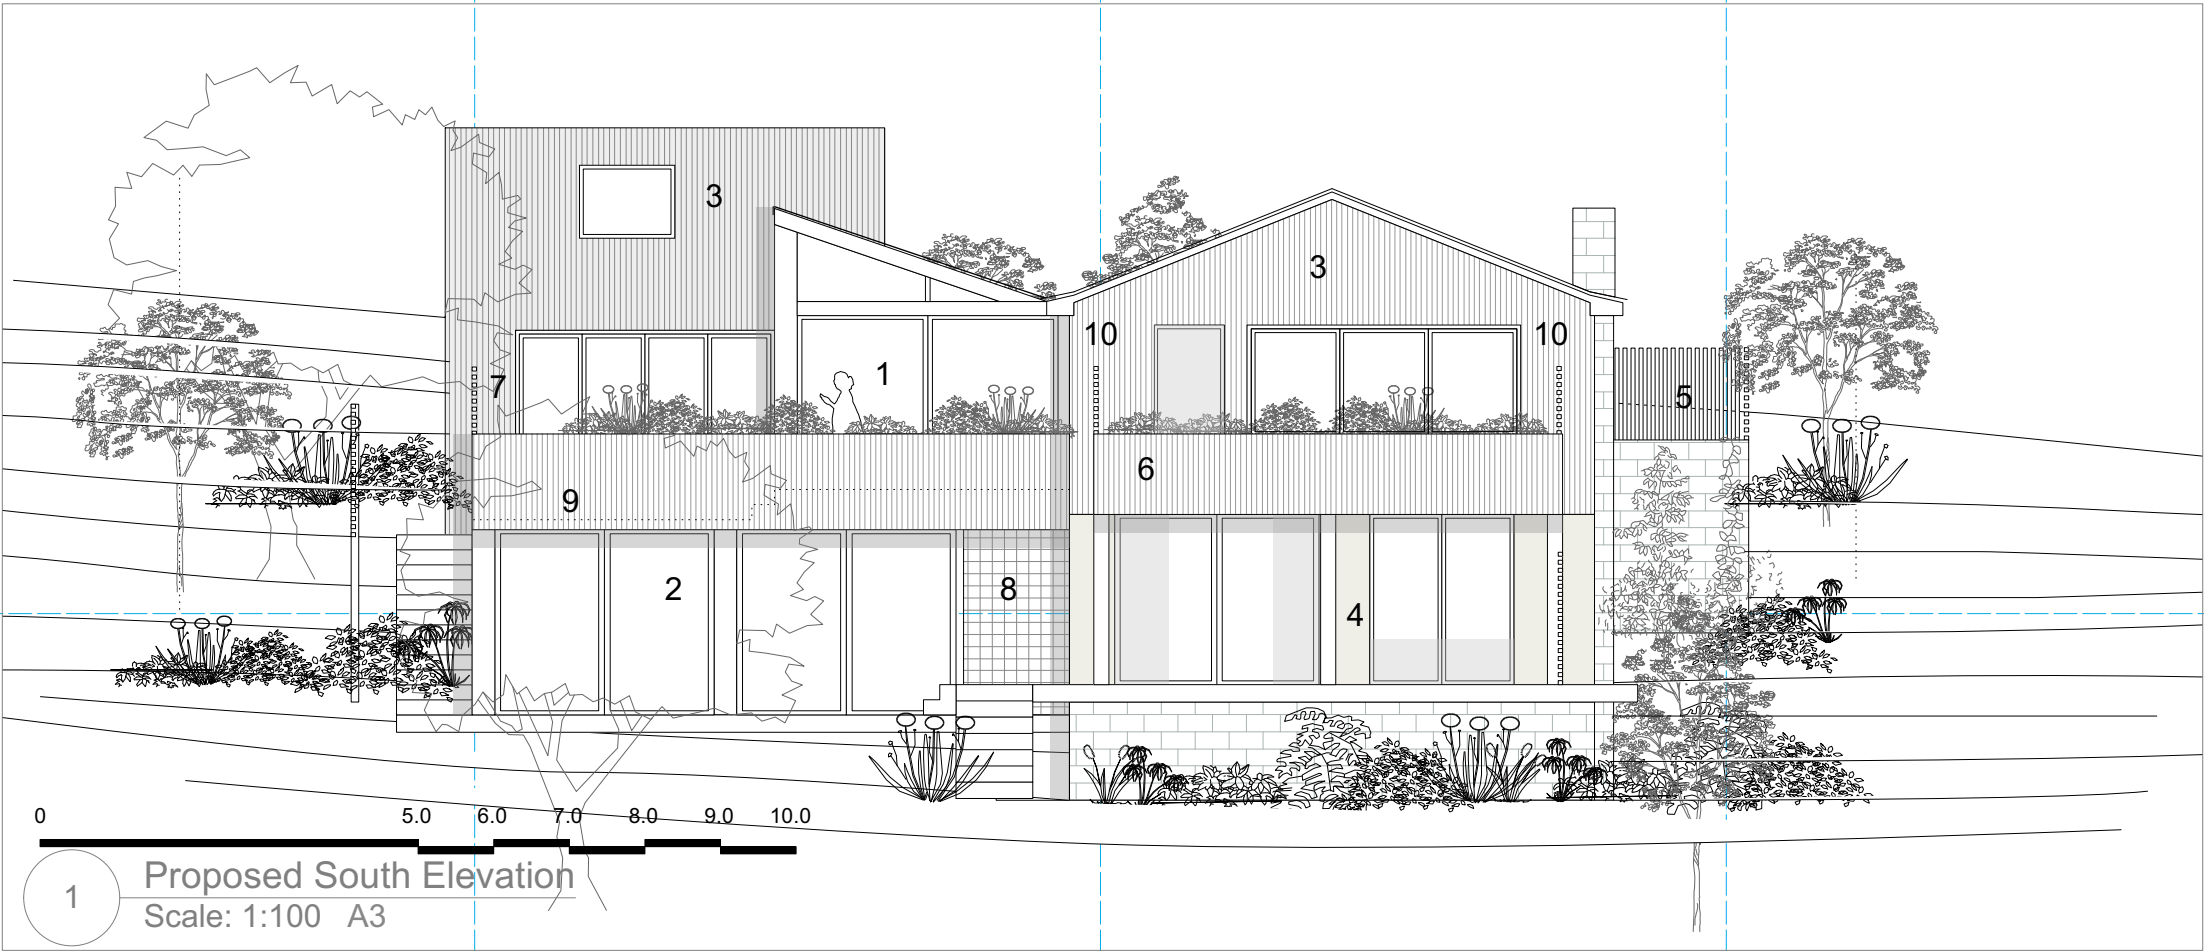

- 1. Timber framed kitchen extension
- 2. Lower ground floor extension with deck above
- 3. Upper Blockwork externally insulated and rendered with vertical timber cladding
- 4. Lower blockwork externally insulated and rendered with natural hydraulic lime, similar to bath stone in colour
- 5. New entrance with timber screen
- 6. Balcony
- 7. Timber slatted privacy screen to 1.8m above decking
- 8. Glass block wall to en suite
- 9. Level of deck steps down 400mm
- 10. Timber screens to East and West sides of balcony

REV.	DATE	DESCRIPTION

NO.	DATE	ISSUE NOTE

Project Manager	Drawn By PC
Date 02 02 2026	Reviewed By FC
Project ID 18 RICKFIELD, BA15 1PP	

Sheet Title South Elevations

Sheet No. A1.13
