


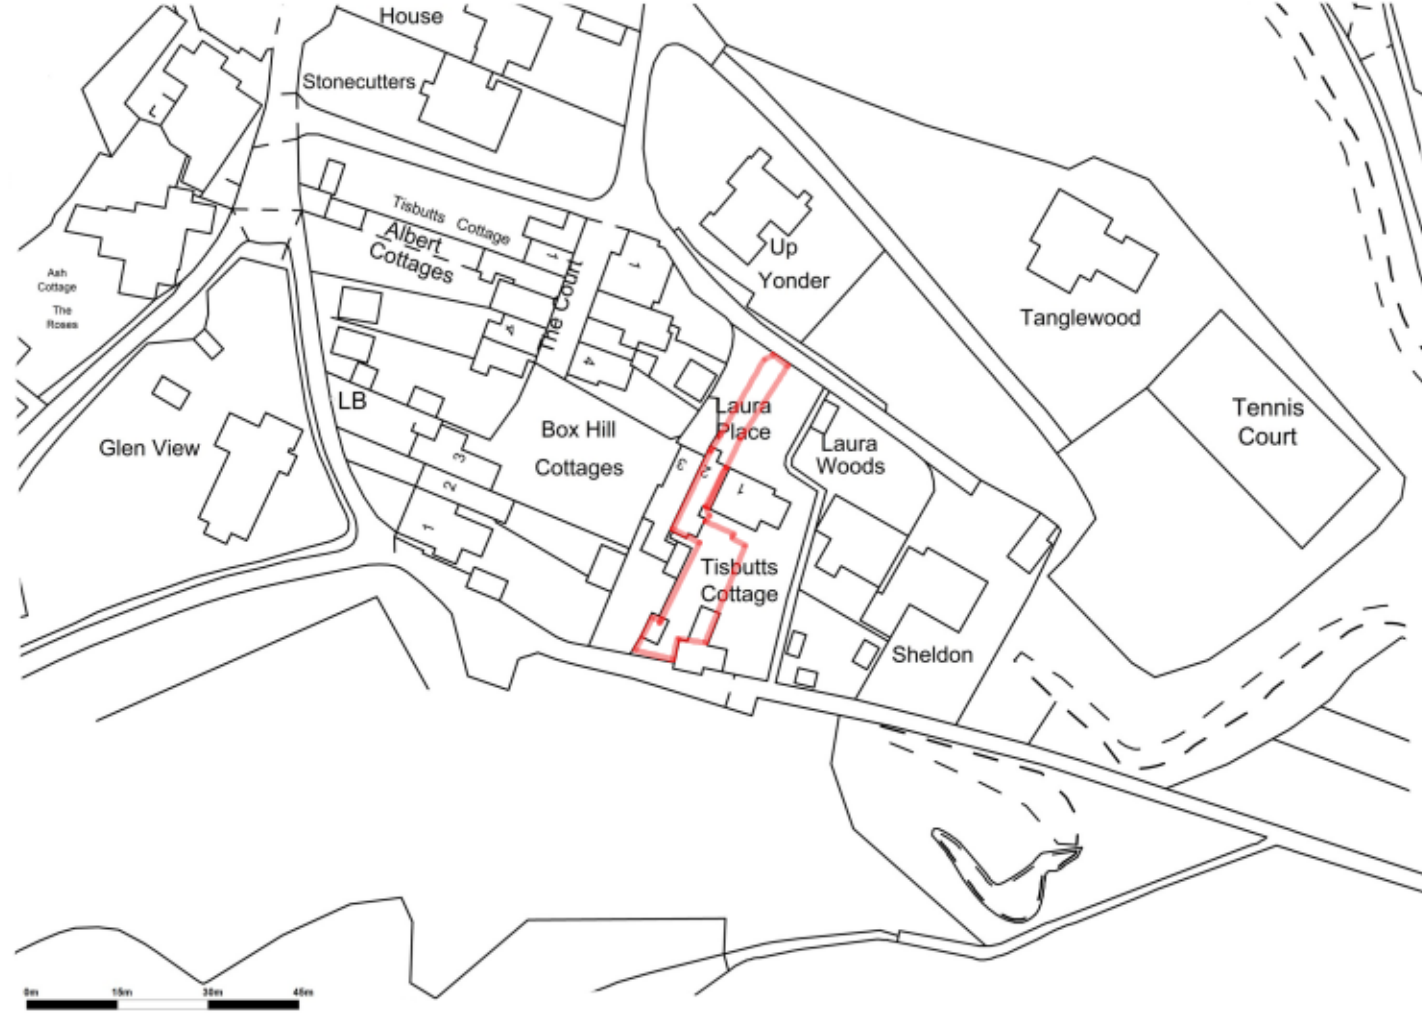

REVISION	DRAWING No.	01	PROJECT NO. LDC2526B PROJECT 2 Laura Place Box Hill, Corsham	DESCRIPTION Location Plan SCALE: 1:1250 @ A3	DATE March 2026	The Studio, 82 Broadmead, Corsham, SN13 9AP	LDPC Land, Development & Planning Consultants Ltd All dimensions to be checked on site. Drawing for planning purposes only - Not for construction. Reproduction of this drawing is prohibited without the consent in writing of Land Development & Planning Consultants Ltd. Site plans are reproduced from the Ordnance Survey sheets with the permission of The Controller of HM Stationery Office. Crown Copyright Reserved. Licence Number ALS40355.
----------	-------------	----	--	---	--------------------	--	---