




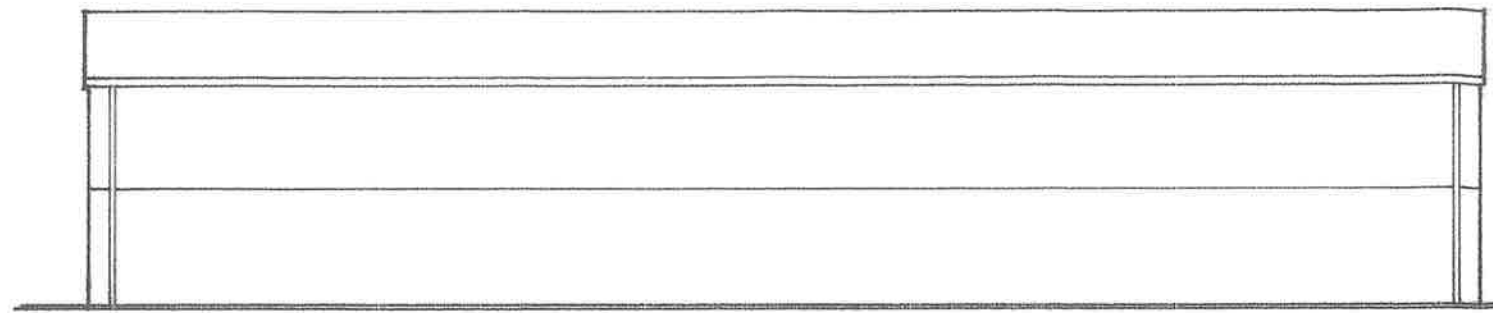


NORTH ELEVATION

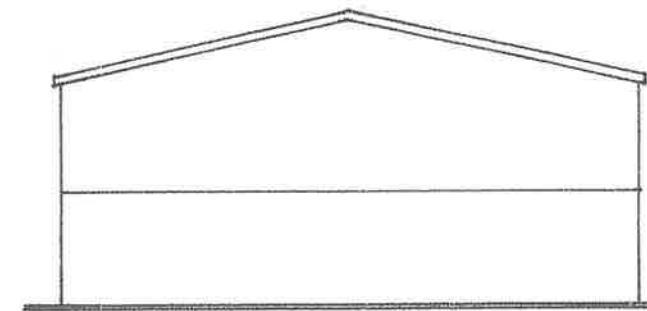

WEST ELEVATION

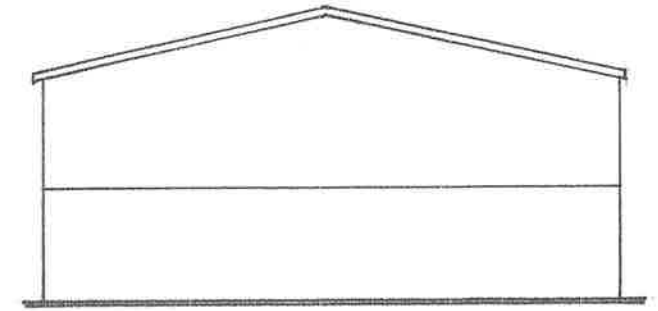

EAST ELEVATION

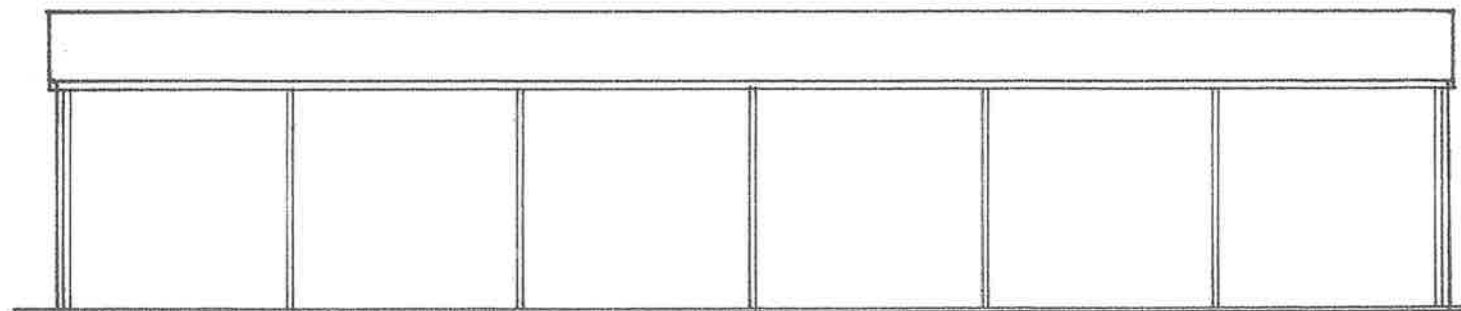

SOUTH ELEVATION (OPEN FRONTED)

EXTERNAL MATERIALS

WALLS - 3 M. HIGH CONCRETE PANELS TO LOWER SECTION
3 M. HIGH OLIVE GREEN BOX SECTION ALUMINIUM
SHEETS TO UPPER SECTION. SOUTH ELEVATION
TO BE OPEN FRONTED.

ROOF - OLIVE GREEN BOX SECTION ALUMINIUM
ROOFING SHEETS.

ALUMINIUM GUTTERING & DOWNPIPES.

CONSTRUCTION DETAILS

ROOF PITCH $12\frac{1}{2}^\circ$

STANCHION BASES 1 METRE CUBE 1:2:4 (GEN)

STANCHIONS 305 X 127 X 42 Kg.

SPANNING STEELS 305 X 127 X 42 Kg.


INCORPORATE RESTRAINERS AT THE INTERSECTIONS

INCORPORATE 'ZED' PURLINS AT 2.0 M. CENTRES

RAILS 100 X 75 MILD STEEL.

PROVIDE WIND BRACING AT BOTH ENDS

PROVIDE BASE PLATES, CLEATS & RESTRAINERS.

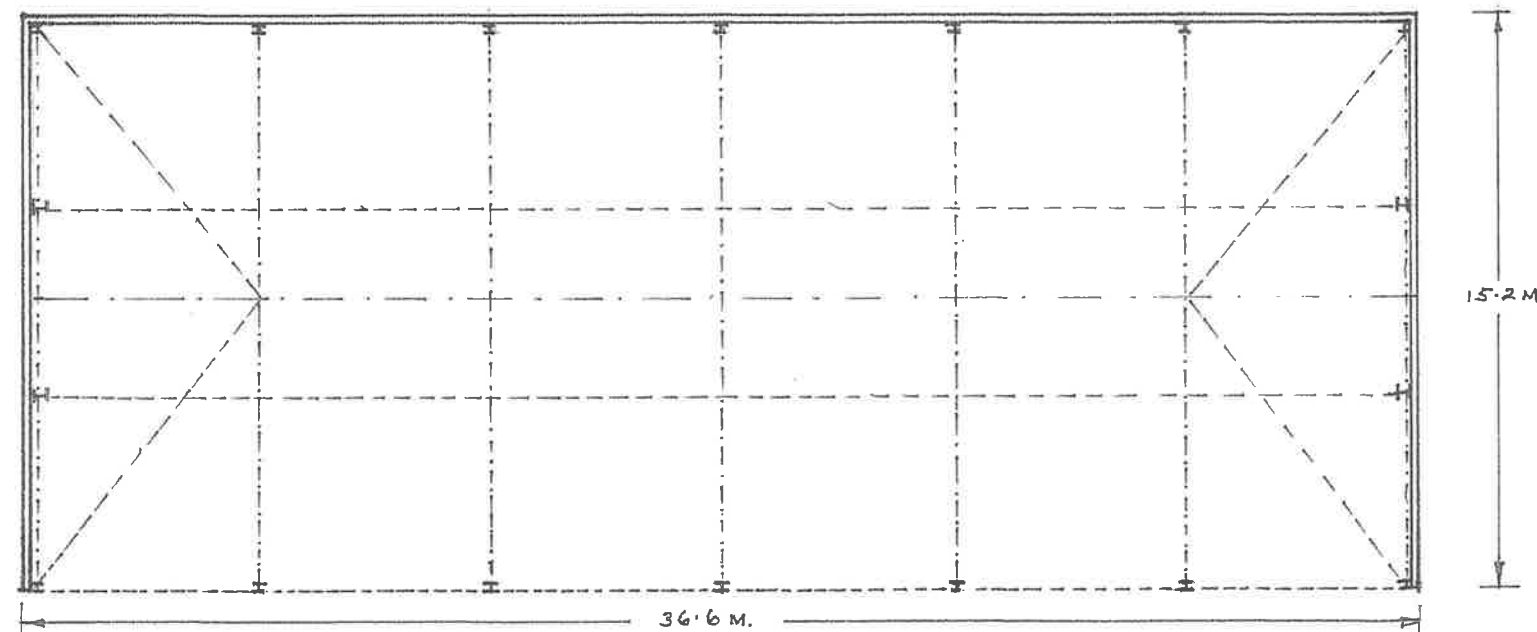

AGRICULTURAL BUILDING PLAN

BAR SCALE

0 2 4 6 8 10 METRES

PROPOSED AGRICULTURAL BUILDING FOR THE STORAGE OF HAY, STRAW
& FARM IMPLEMENTS, AT WITHEYWOOD FARM, ASHTON ROAD, TROWBRIDGE, BA14 6DU.

SCALE

1/200

DETAILED

PLANS

DWG. NO.

07/25/2/1.