
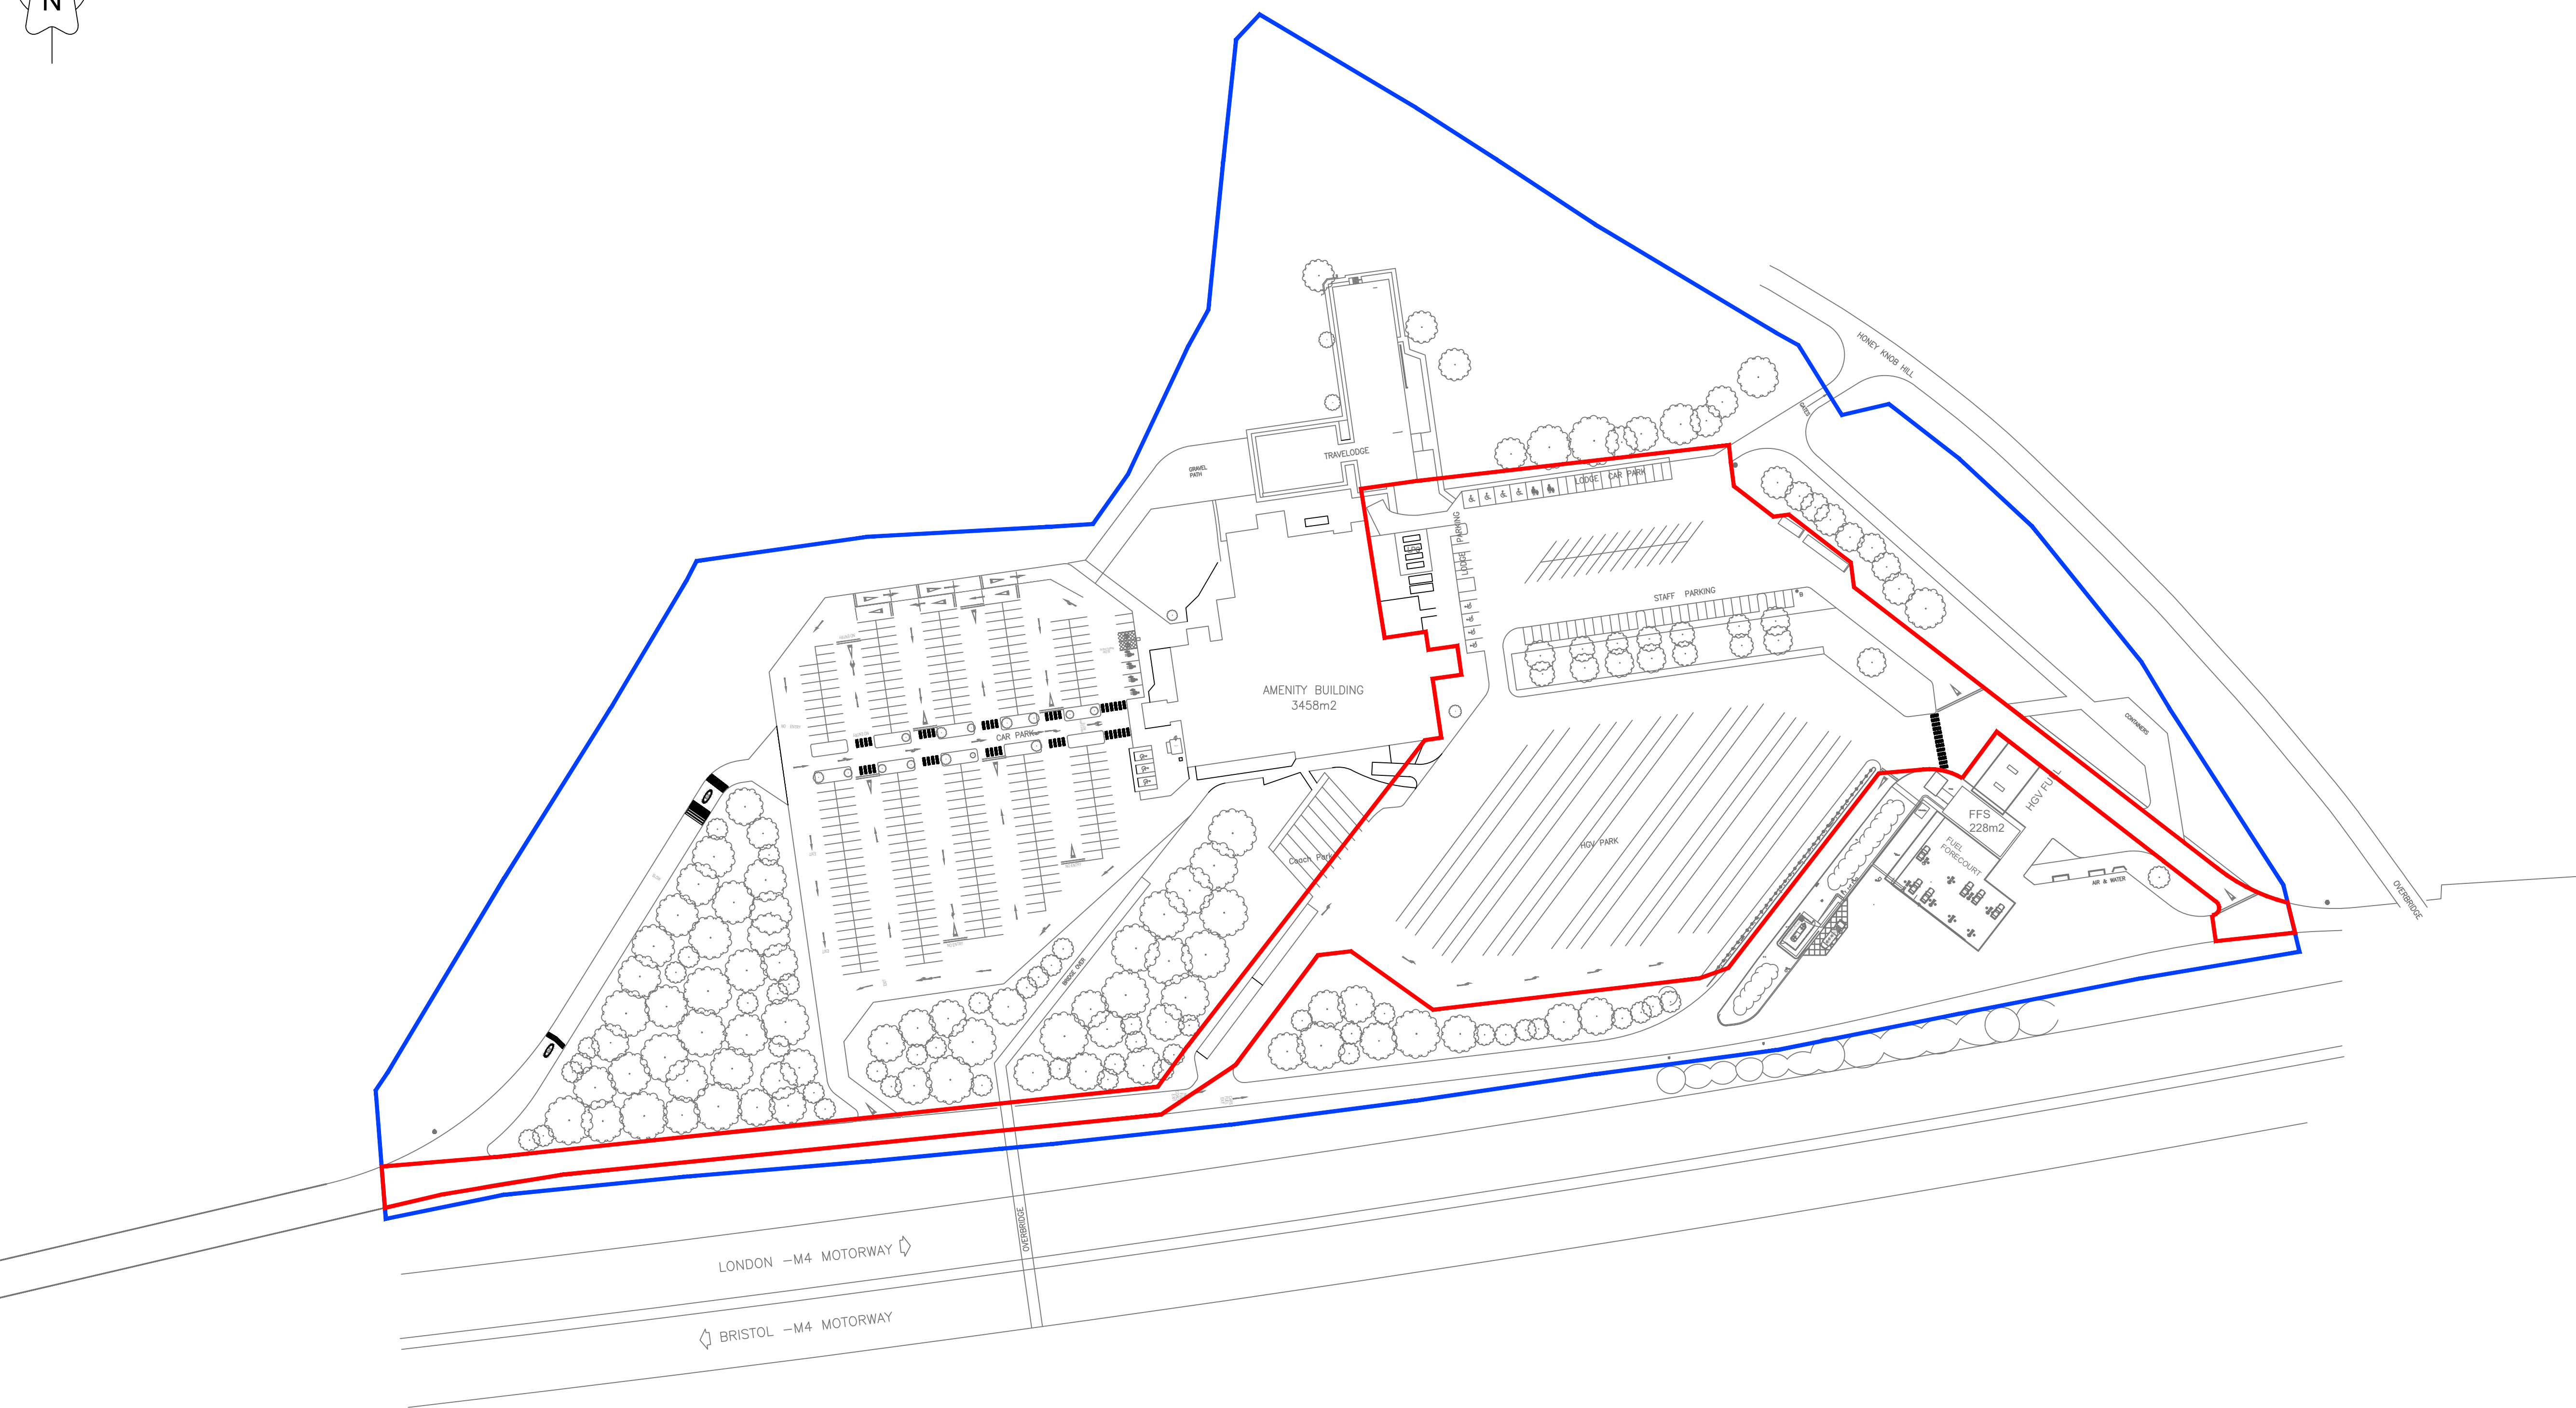


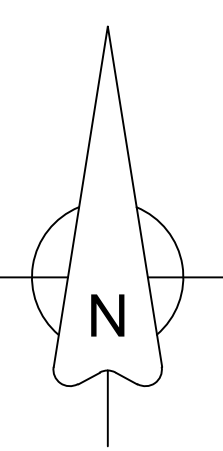

KEY

-  EXISTING SITE BOUNDARY
 PROPOSED REDLINE BOUNDARY

[illegible]

Amendments



SITE
LEIGH DELAMERE EB

PROJECT	HGV AND EV WORKS
---------	------------------

TITLE
EXISTING SITE PLAN

SCALE		DATE	
1:1000 @ A1		17/02/26	
DRAWN BY	CHECKED BY	DRAWING No.	REV
DH	MB	LEIGHEB_0100_002	*
