



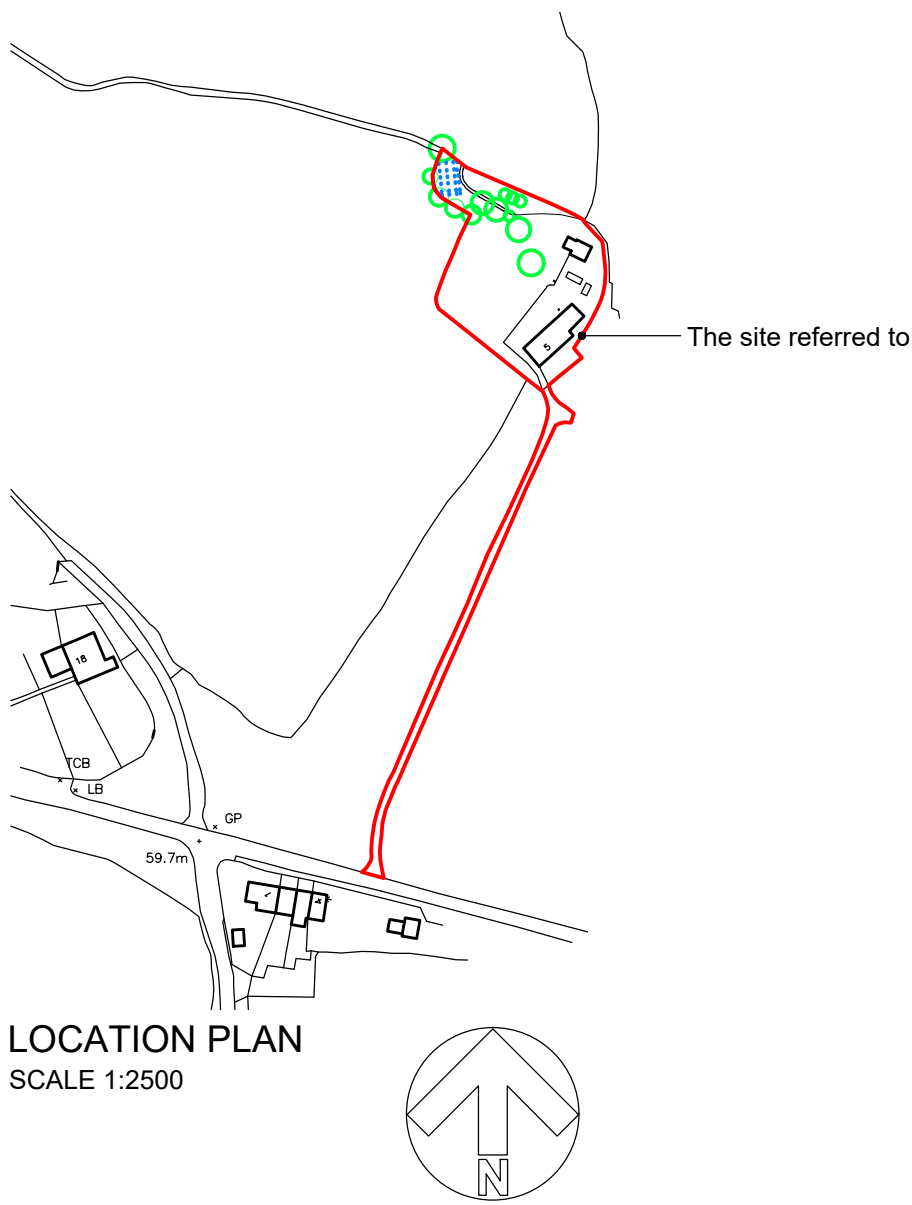


LOCATION PLAN
SCALE 1:2500

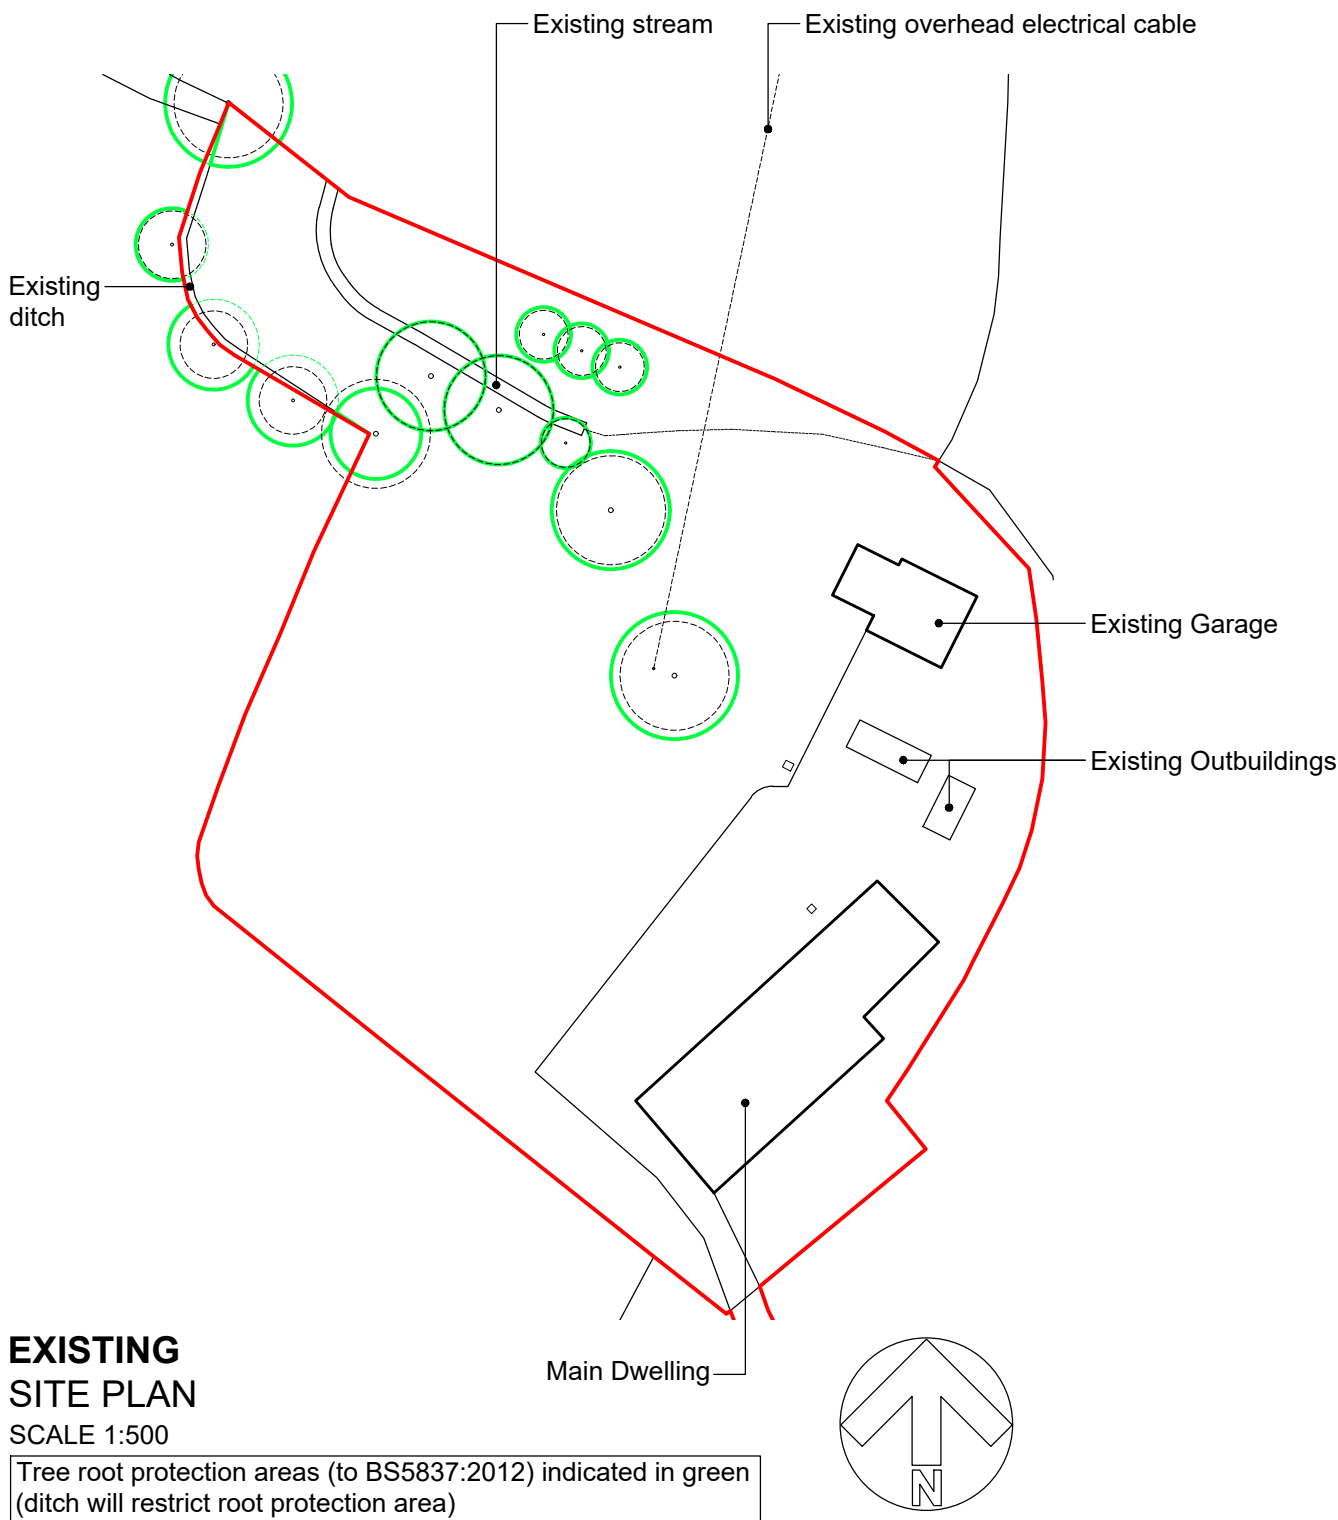

EXISTING
SITE PLAN
SCALE 1:500

Tree root protection areas (to BS5837:2012) indicated in green (ditch will restrict root protection area)

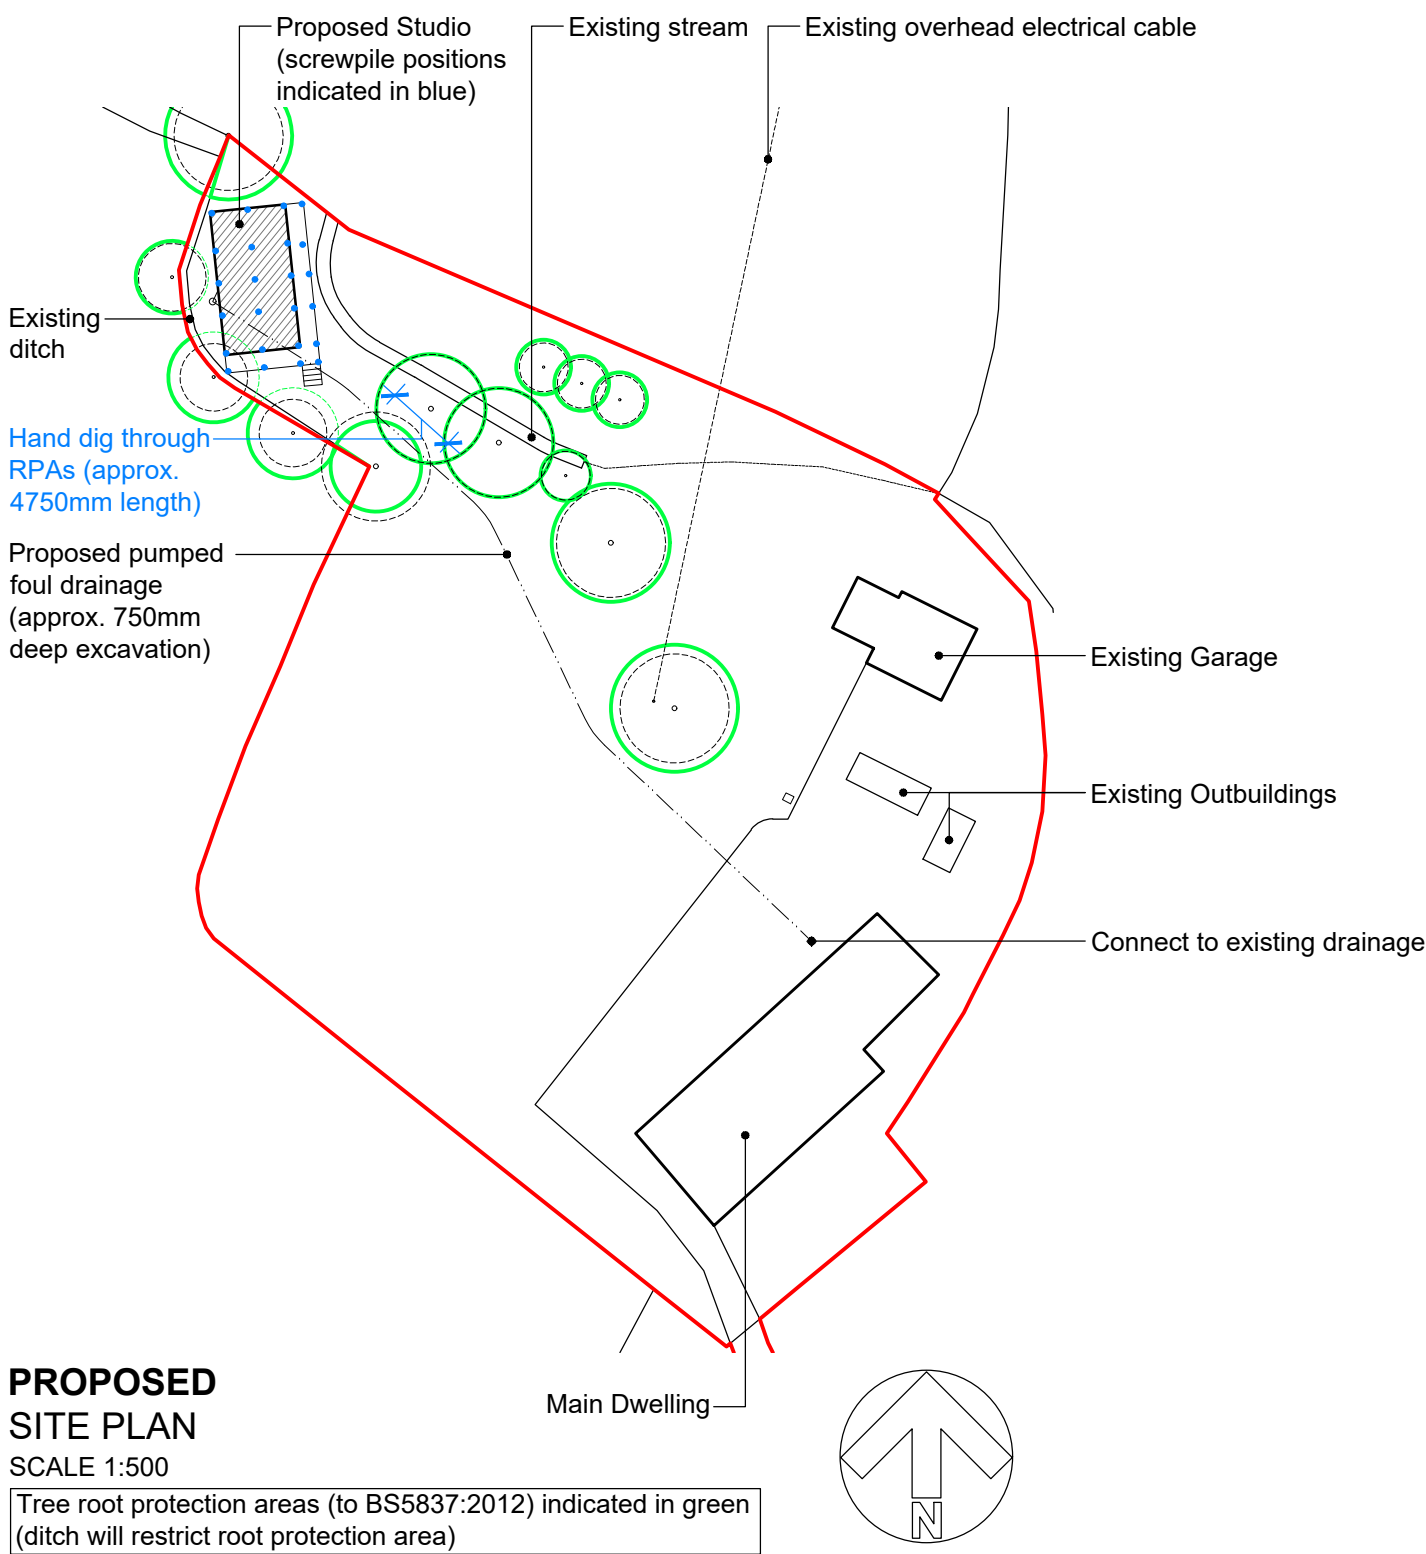


PROPOSED
SITE PLAN
SCALE 1:500


Tree root protection areas (to BS5837:2012) indicated in green (ditch will restrict root protection area)




PROPOSED
SIDE (SOUTH) ELEVATION
SCALE 1:50

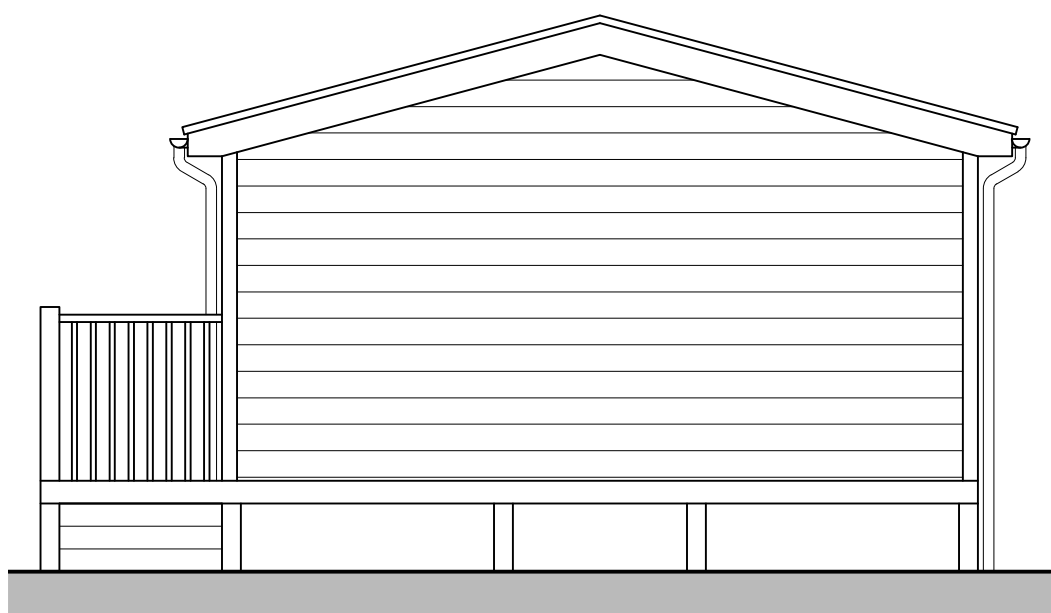


PROPOSED
SIDE (NORTH) ELEVATION
SCALE 1:50

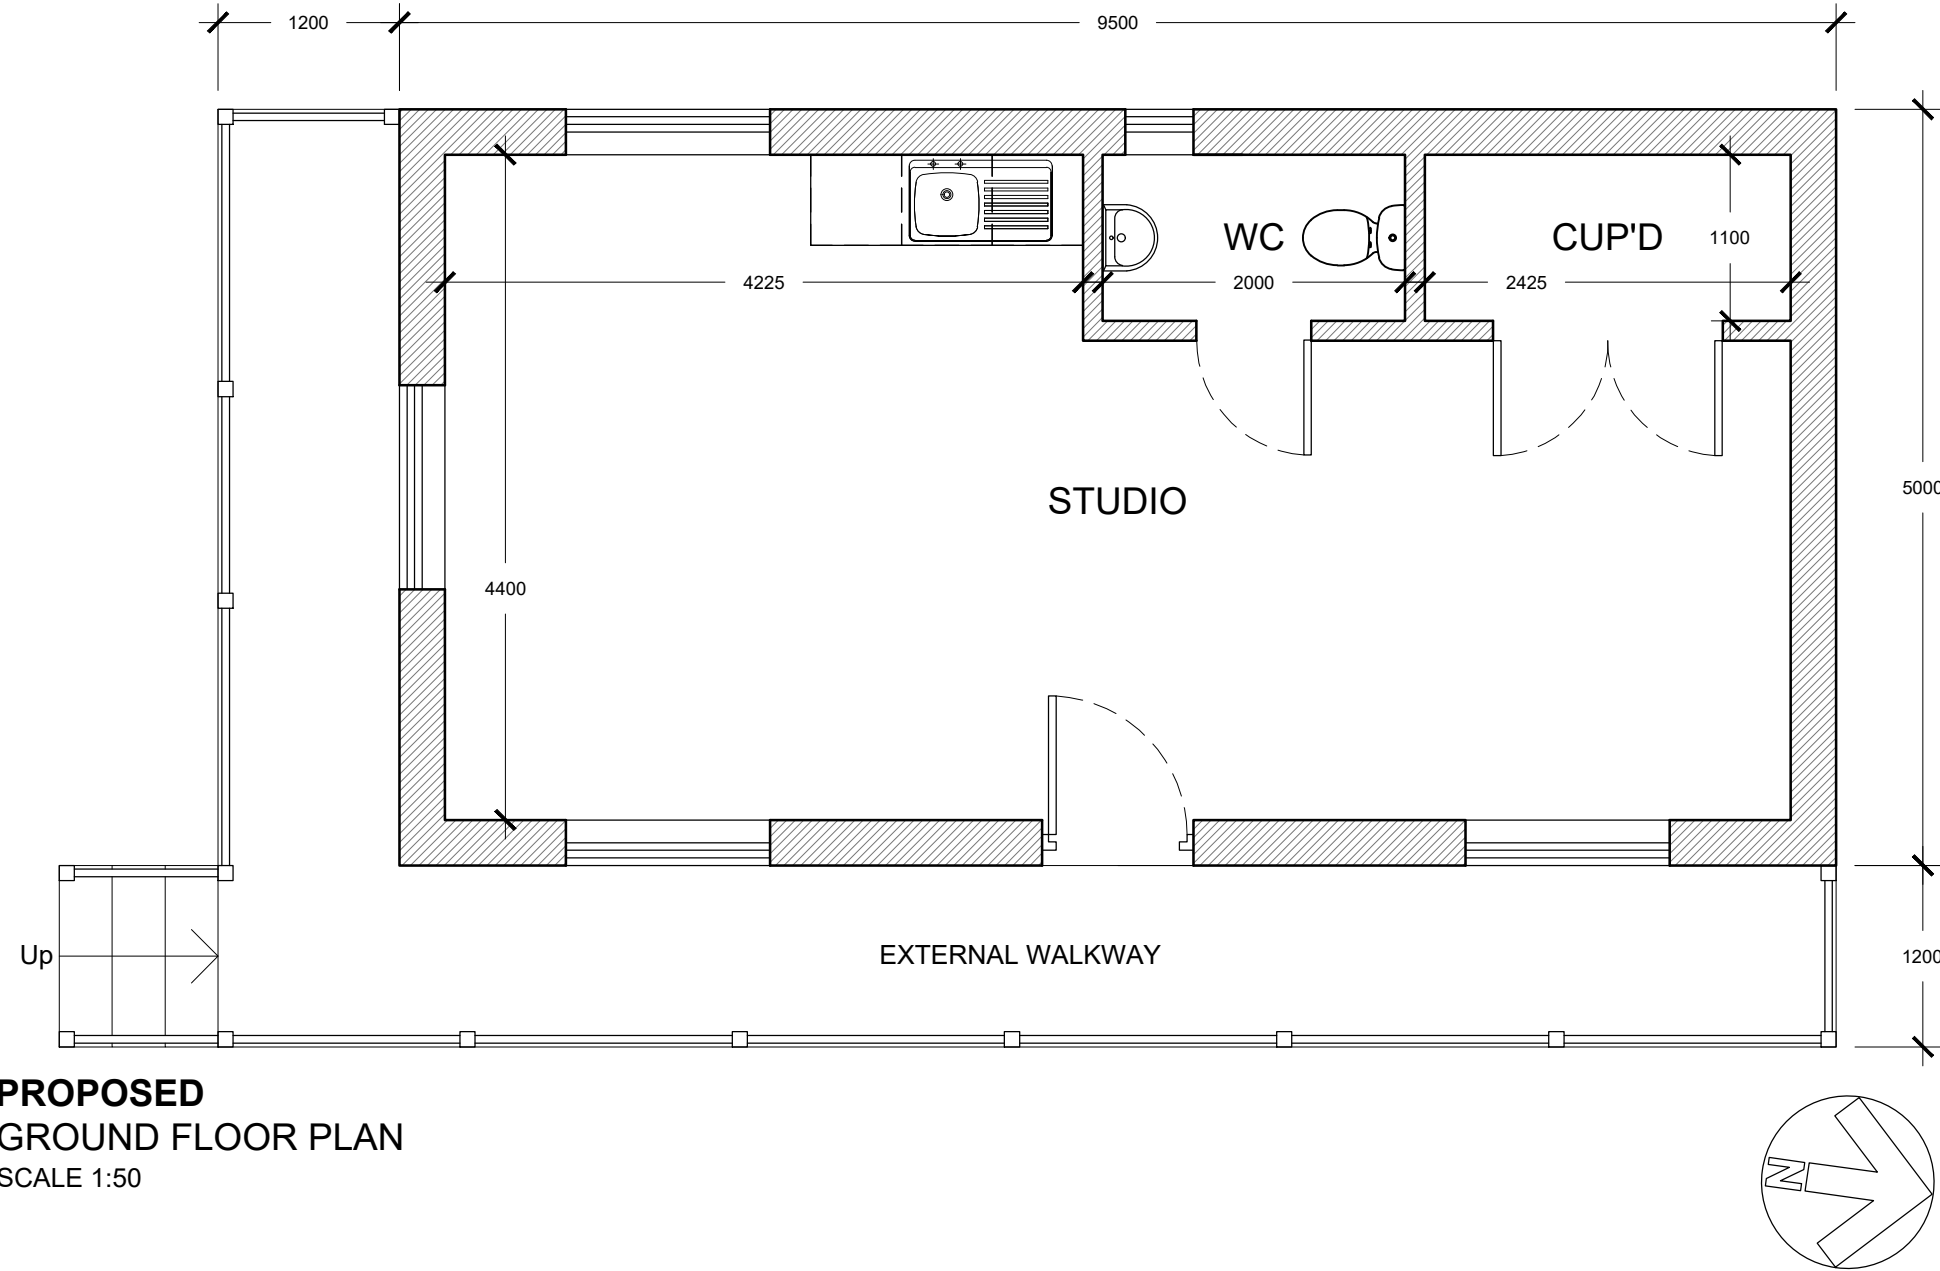

PROPOSED
GROUND FLOOR PLAN
SCALE 1:50

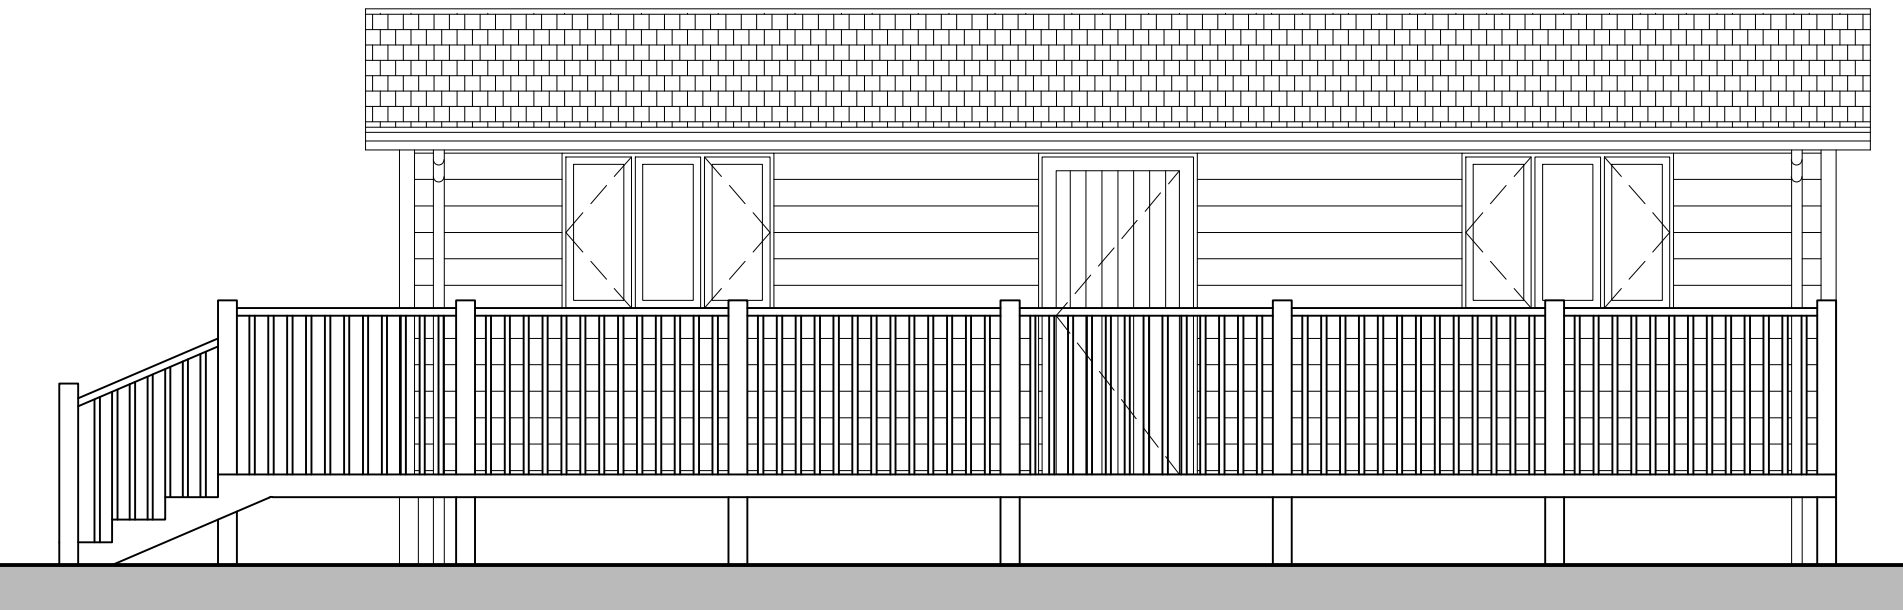

PROPOSED
FRONT (EAST) ELEVATION
SCALE 1:50

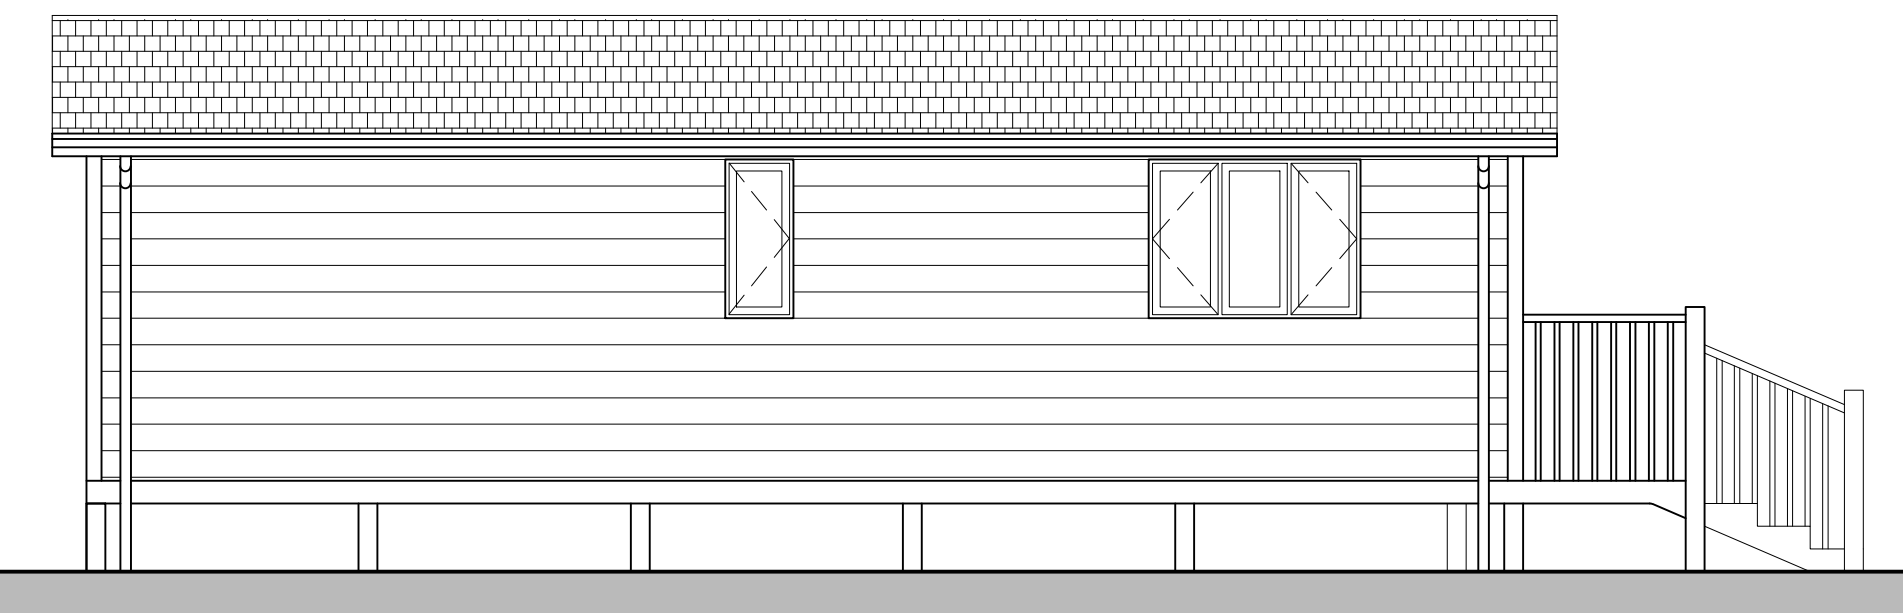

PROPOSED
REAR (WEST) ELEVATION
SCALE 1:50

THIS DRAWING IS COPYRIGHT
Contractor must take site sizes

Any discrepancies between the
drawing and site conditions
should be reported to the
Principal Designer

PROPOSED MATERIALS


Roof: Cedar shingles

Rainwater Goods: Galvanised steel


Walls: Horizontal cedar boarding

Windows and Doors: Grey aluminium


Balustrade: Oak

 

Scale bar (1:50)

 

Scale bar (1:500)

 

Scale bar (1:2500)

A	26/01/26	Addition of root protection areas, screw pile locations and alteration to drainage route	ALK
Rev.	Date		Init
CLIENT			
MR R HEATH, 5 BOWDEN HILL, LACOCK			
PROJECT			
PROPOSED STUDIO			
DRAWING			
LOCATION PLAN, EXISTING AND PROPOSED SITE PLAN, GROUND FLOOR PLAN AND ELEVATIONS			
DRAWN:	Date:	Scale:	
ALK	09/12/2025	as stated	
Drawing number:		Rev.	
	4455-01	A	
DOLMAN			
ARCHITECTURAL DESIGNERS		BUILDING SURVEYORS	
COST CONSULTANTS		CDM PRINCIPAL DESIGNERS	
Sussex House		Tolman House	
Bath Road		Tolman House	
Devizes		Wiltshire SN10 2AF	
Tel: 01380 729456		Web: www.dolmansurveyors.co.uk	
Email: info@dolmansurveyors.co.uk			