

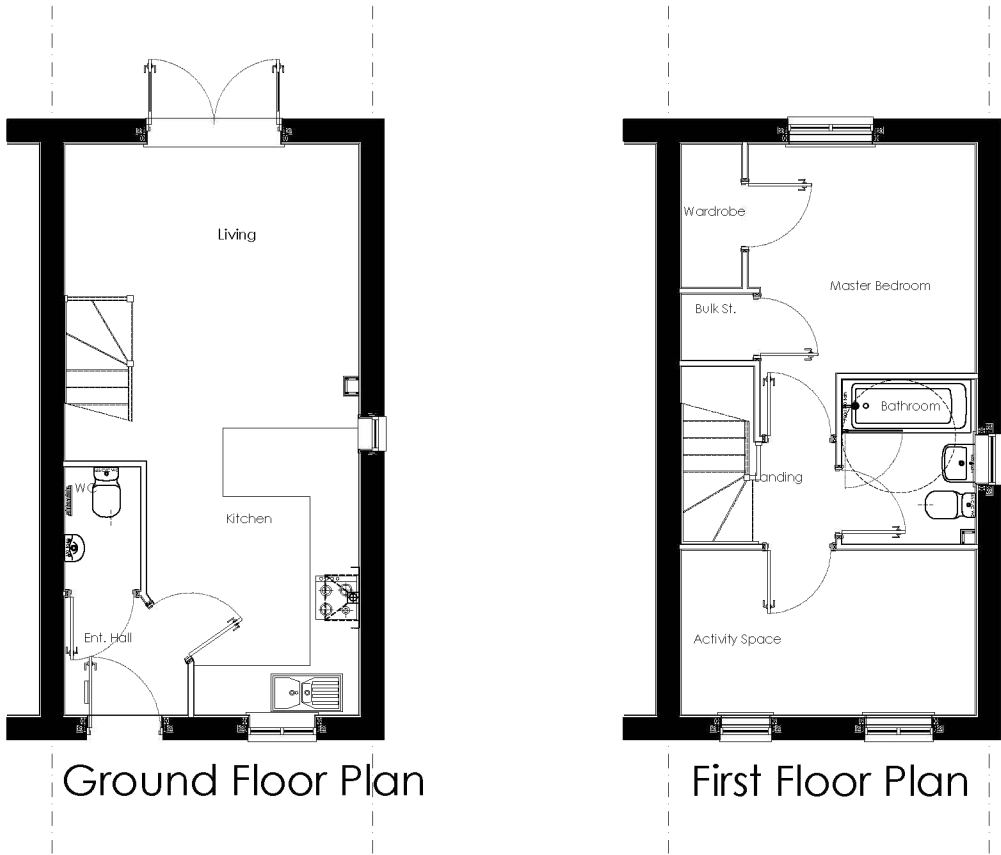


| REVISIONS                                             | DATE     | BY   |
|-------------------------------------------------------|----------|------|
| A Plot No.s updated in acc with planning layout Rev A | 14.06.24 | aglg |

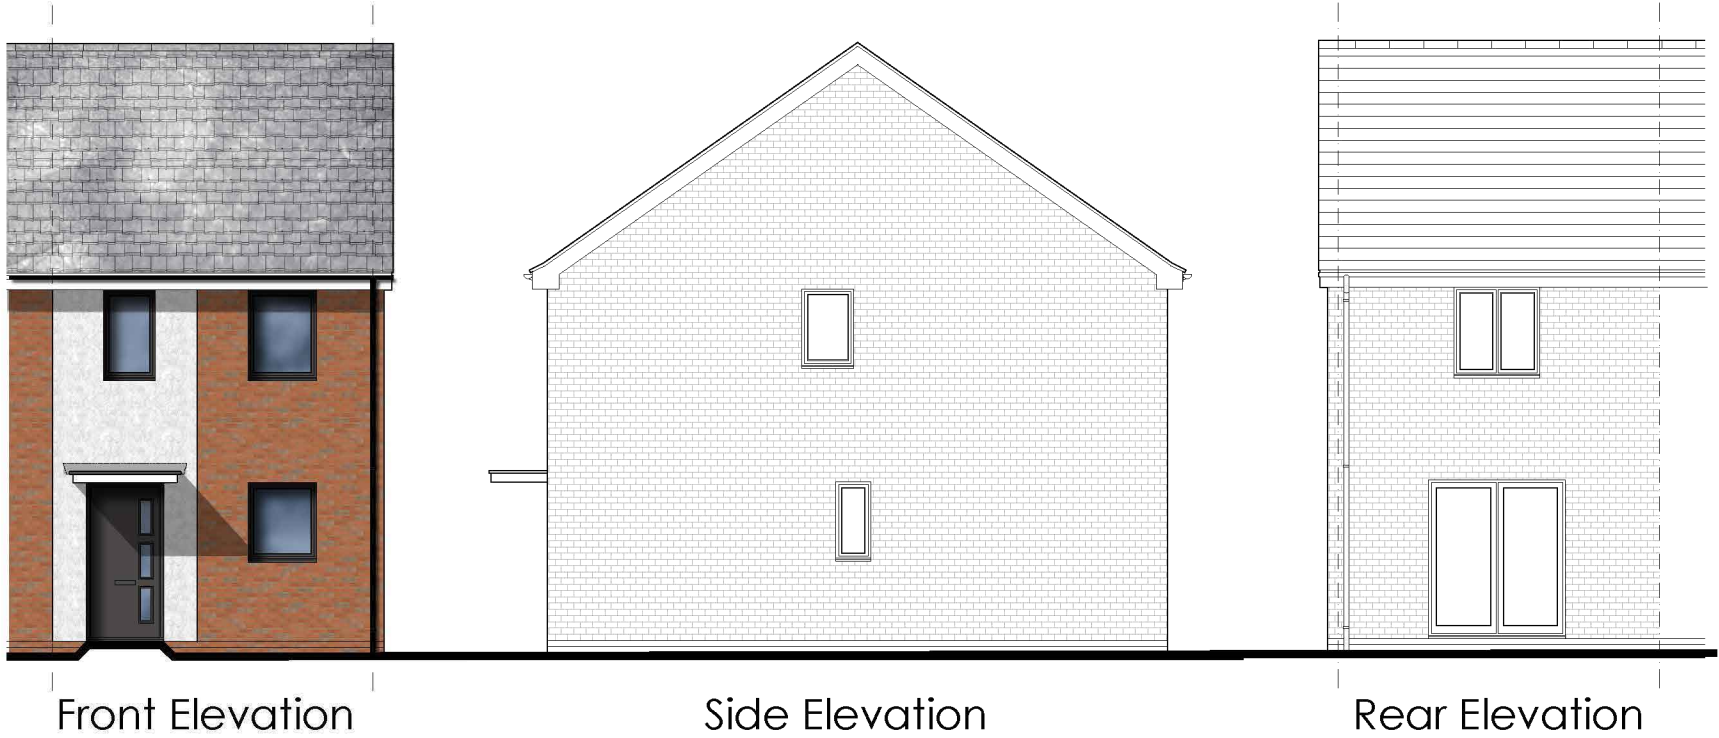


PLOTS AS: 35, Mid Terrace - 24  
PLOTS OPP: 36,

 

|                      |         |         |           |      |
|----------------------|---------|---------|-----------|------|
| DRAWING TITLE        |         |         | DWG NO.   | REV. |
| HOUSE TYPE: ALNMOUTH |         |         | 162.120.1 | A    |
| CREATED              | CHECKED | DATE    | SCALE     |      |
| KT                   | TE      | MAR '24 | 1:100@A3L |      |


THIS DRAWING IS THE COPYRIGHT OF PERSIMMON HOMES DEVELOPMENT LTD. AND IS FOR PLANNING PURPOSES ONLY. SUCH DRAWINGS CAN BE SCALED BUT ARE NOT BE USED FOR CONSTRUCTION OR SALES DOCUMENTS.

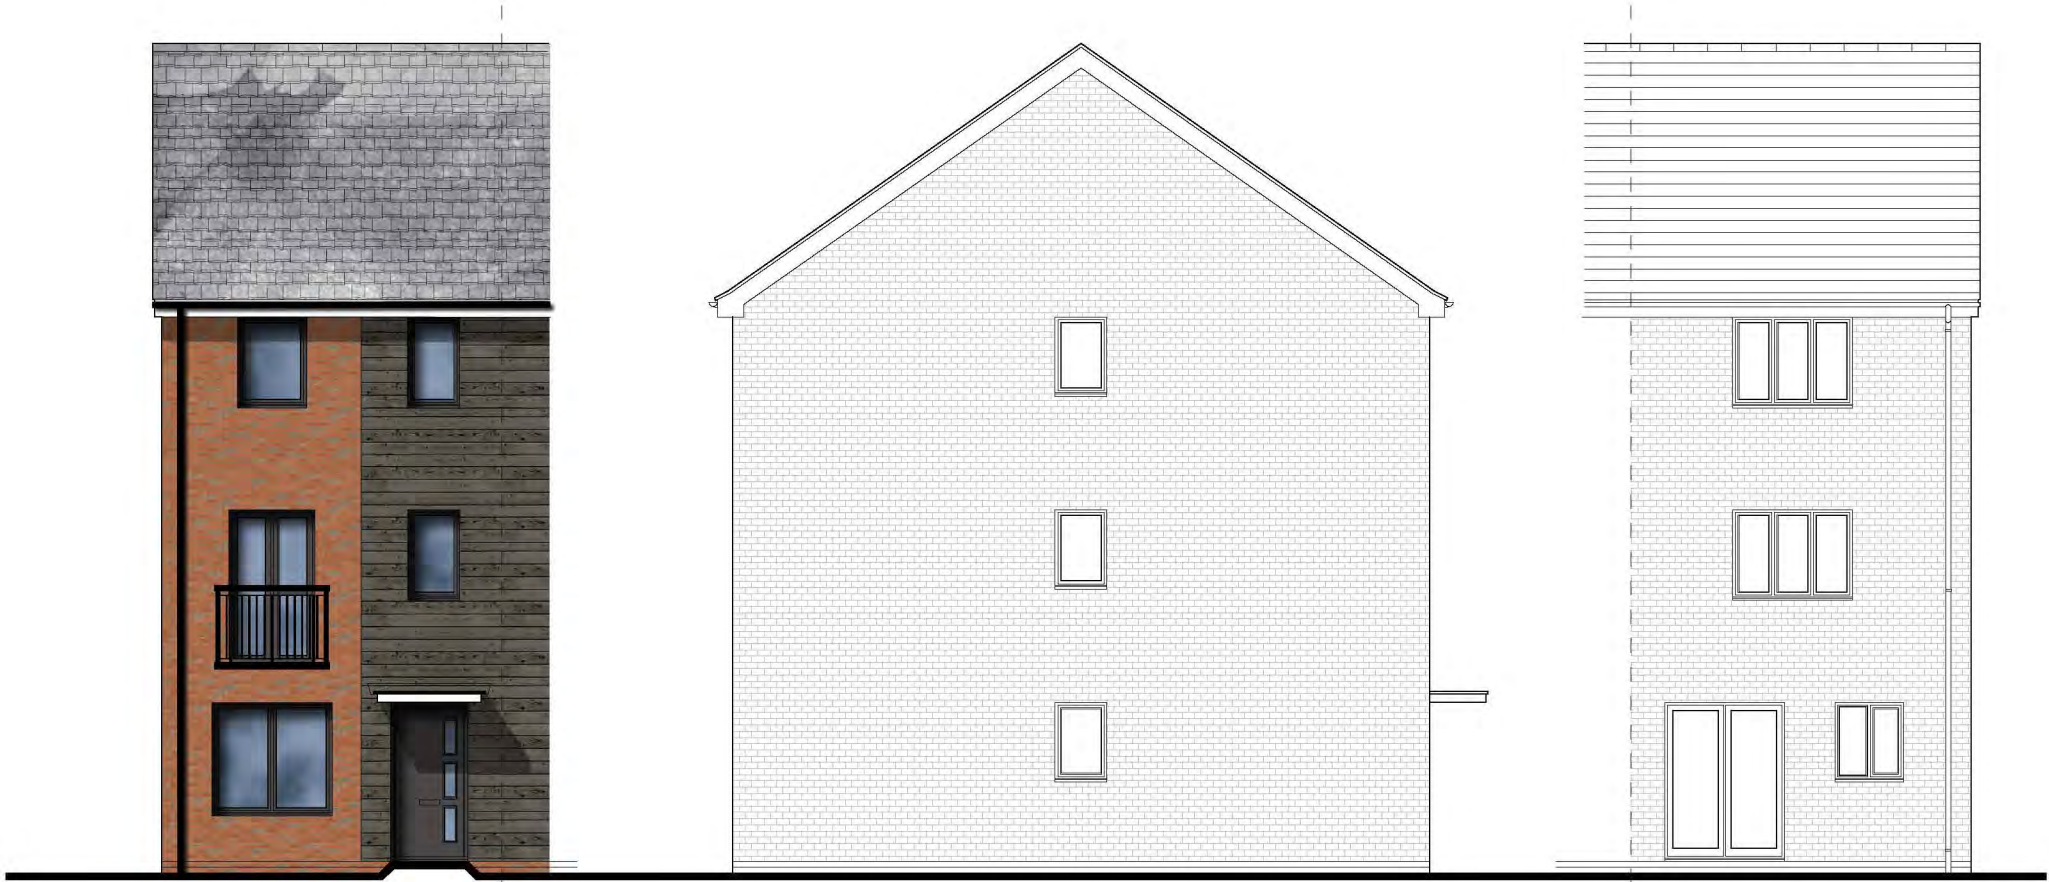


Alternate Front Elevation

Side Elevation


Rear Elevation

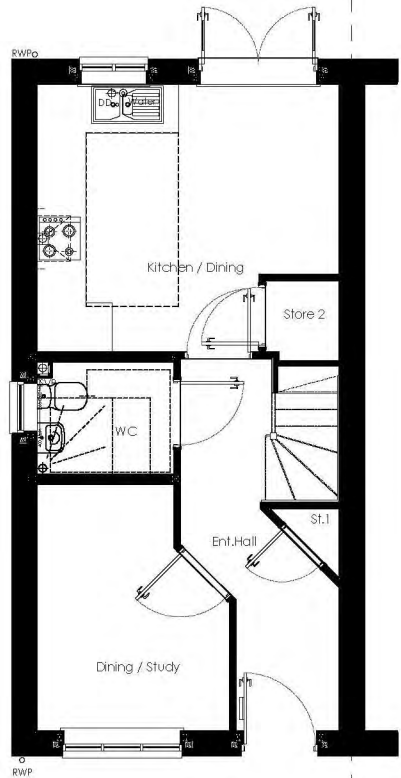

Ground Floor Plan

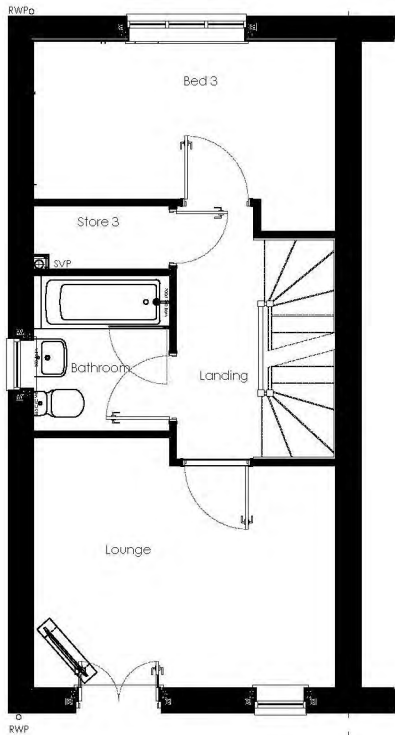


First Floor Plan

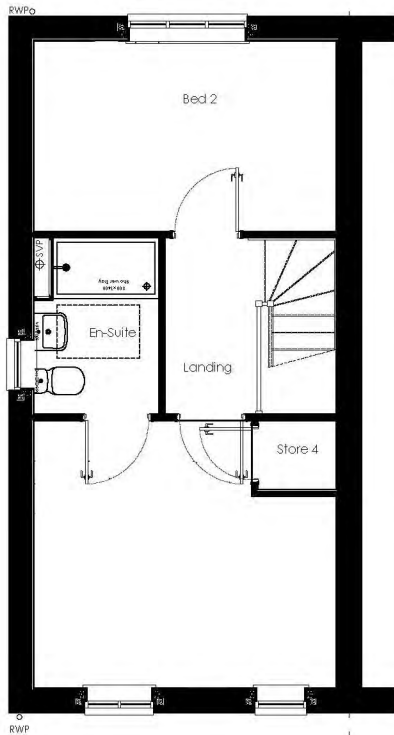


Second Floor Plan


PLOTS AS: 4  
PLOTS OPP: 5

 

|                     |         |           |           |
|---------------------|---------|-----------|-----------|
| DRAWING TITLE       |         | DWG NO.   | REV.      |
| HOUSE TYPE: ASHDOWN |         | 162.121.1 | -         |
| CREATED             | CHECKED | DATE      | SCALE     |
| KT                  | TE      | MAR '24   | 1:100@A3L |

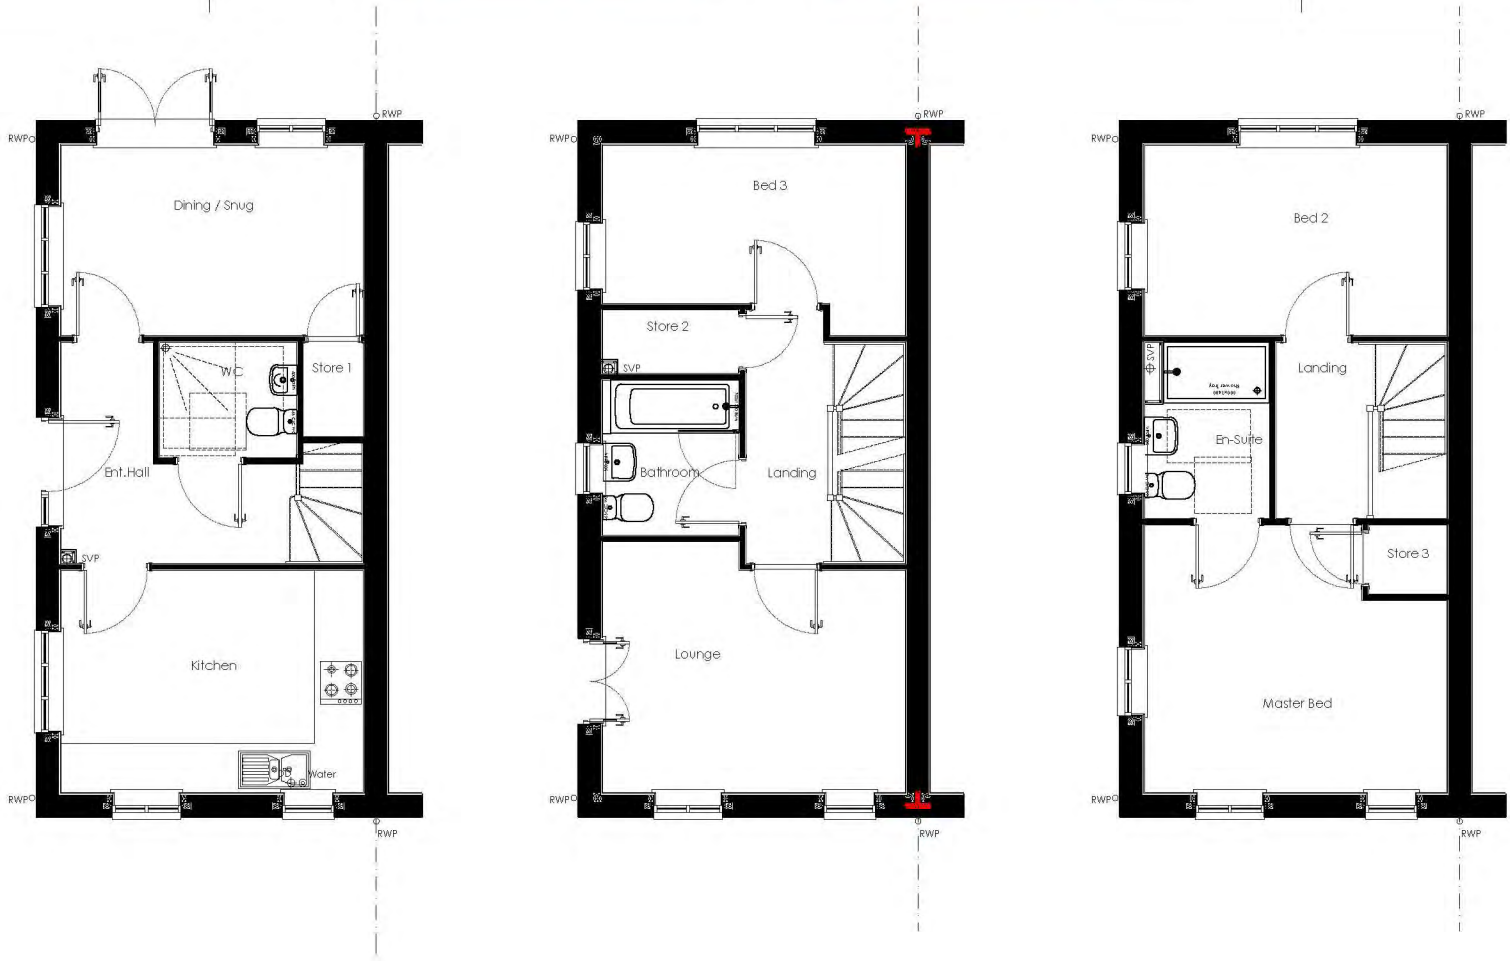


PLOTS AS: 6  
PLOTS OPP:

 


|                          |  |  |  |         |           |         |           |
|--------------------------|--|--|--|---------|-----------|---------|-----------|
| DRAWING TITLE            |  |  |  | DWG NO. | 162.122.1 | REV.    | -         |
| HOUSE TYPE: ASHDOWN CNR  |  |  |  | CREATED | KT        | CHECKED | TE        |
| FLOOR PLANS & ELEVATIONS |  |  |  | DATE    | MAR '24   | SCALE   | 1:100@A3L |

THIS DRAWING IS THE COPYRIGHT OF PERSIMMON HOMES DEVELOPMENT LTD. AND IS FOR PLANNING PURPOSES ONLY. SUCH DRAWINGS CAN BE SCALED BUT ARE NOT BE USED FOR CONSTRUCTION OR SALES DOCUMENTS.




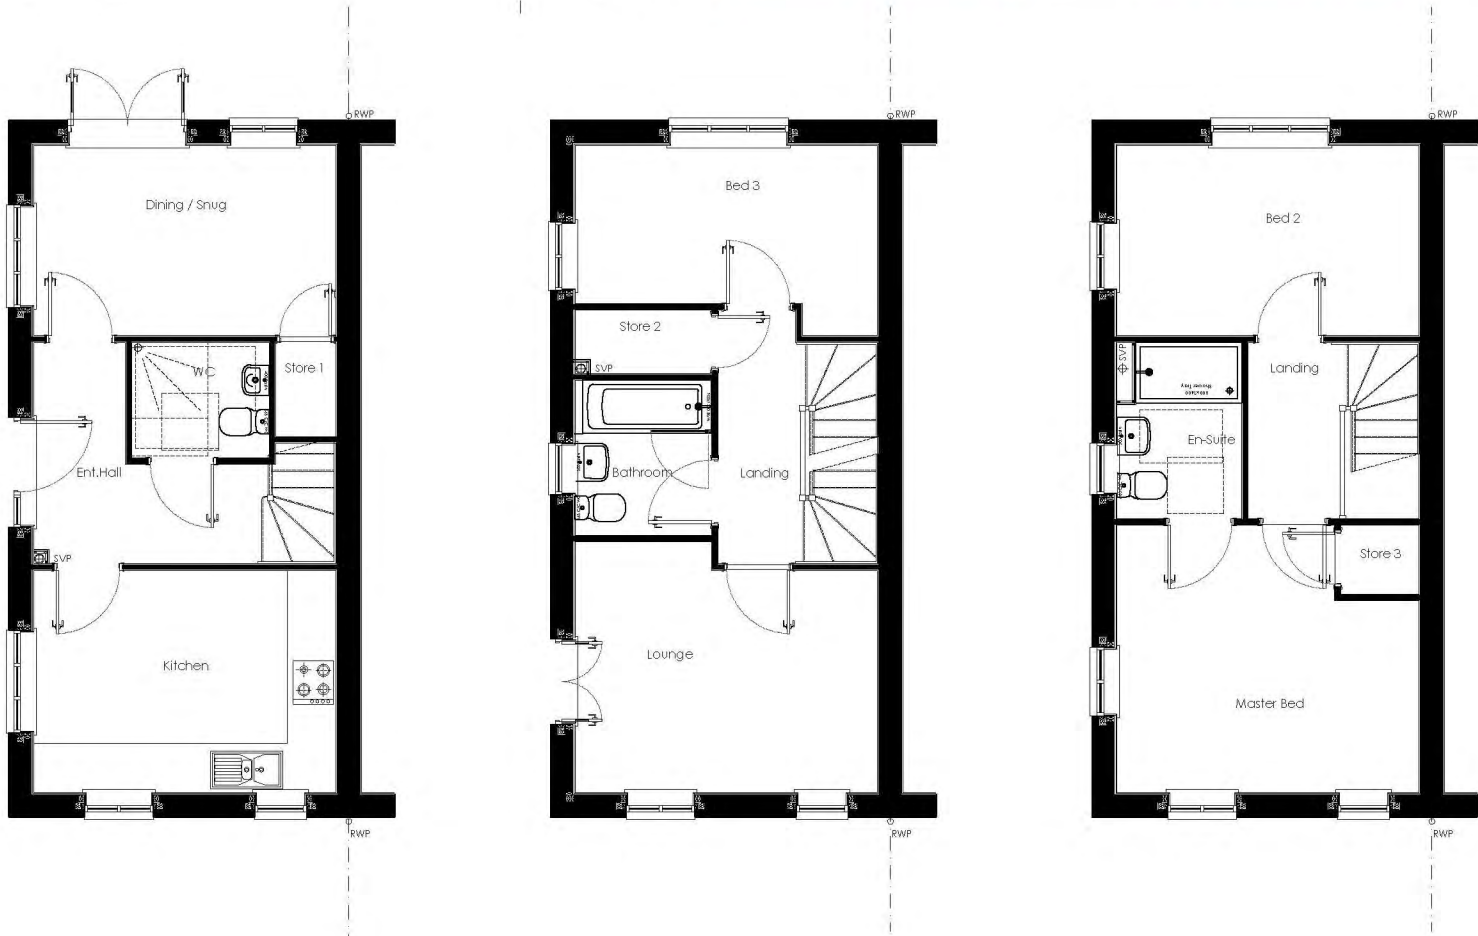

PLOTS AS: 2  
PLOTS OPP: 3

 


|                         |         |           |           |
|-------------------------|---------|-----------|-----------|
| DRAWING TITLE           |         | DWG NO.   | REV.      |
| HOUSE TYPE: ASHDOWN CNR |         | 162.122.2 | -         |
| CREATED                 | CHECKED | DATE      | SCALE     |
| KT                      | TE      | MAR '24   | 1:100@A3L |

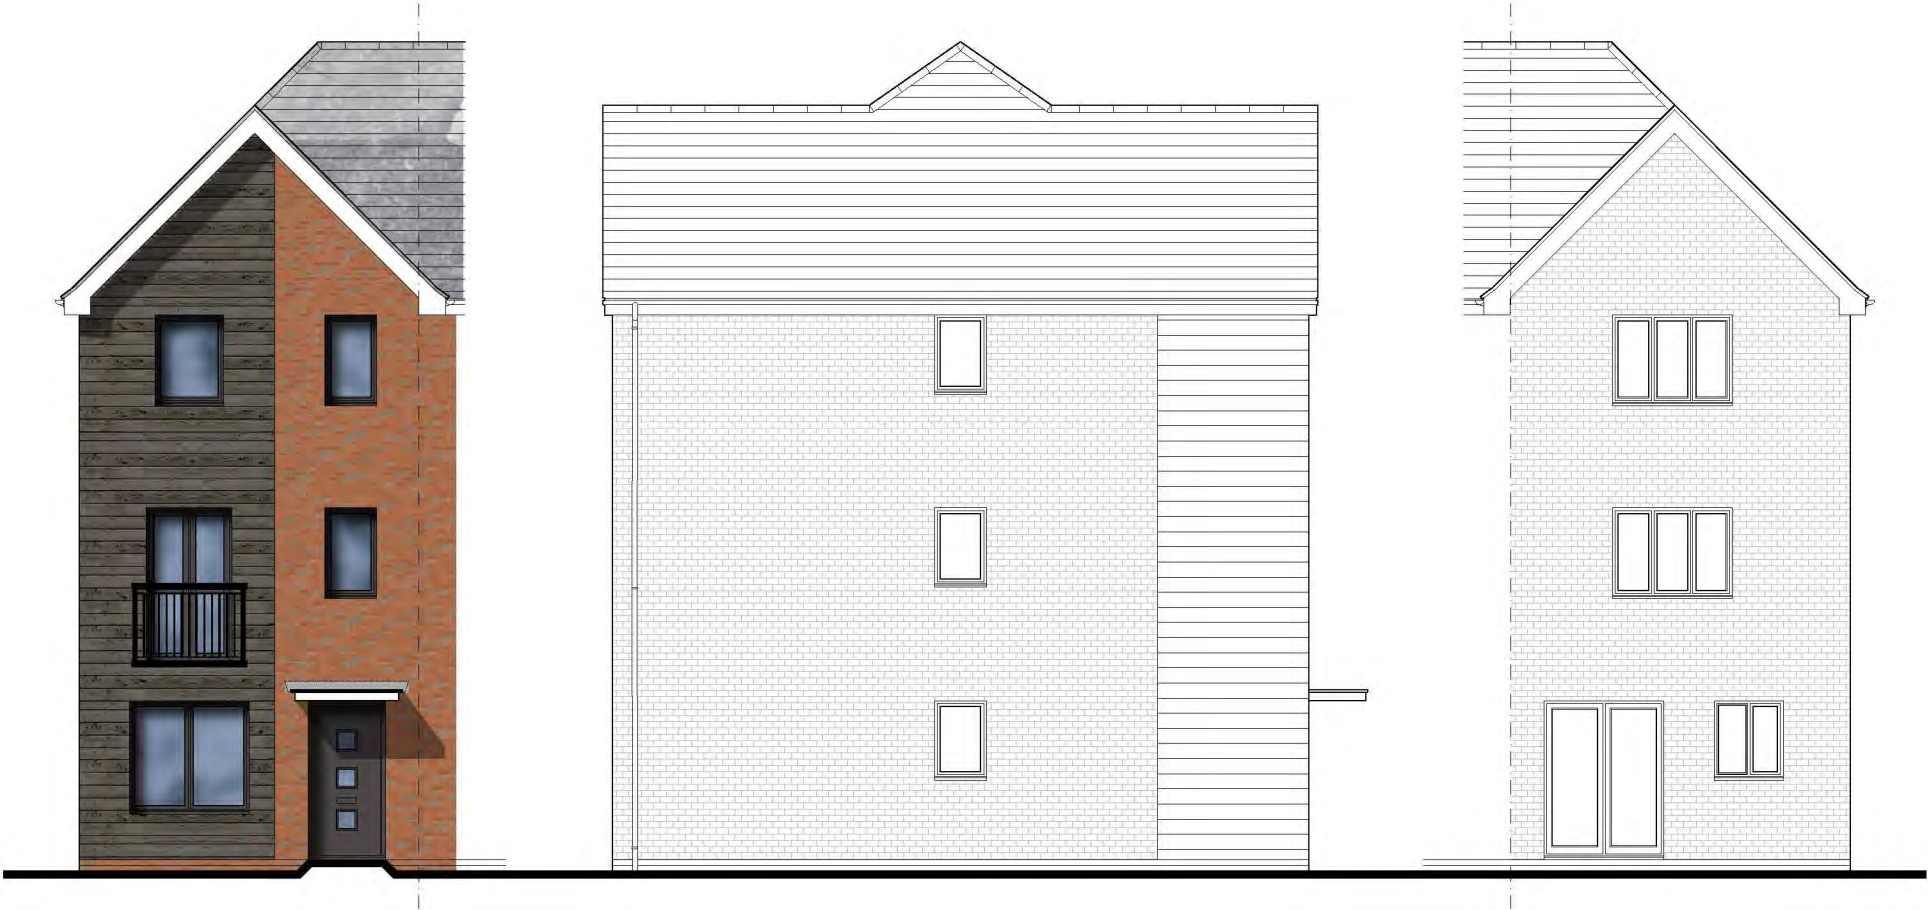


Front Elevation

Side Elevation


Rear Elevation

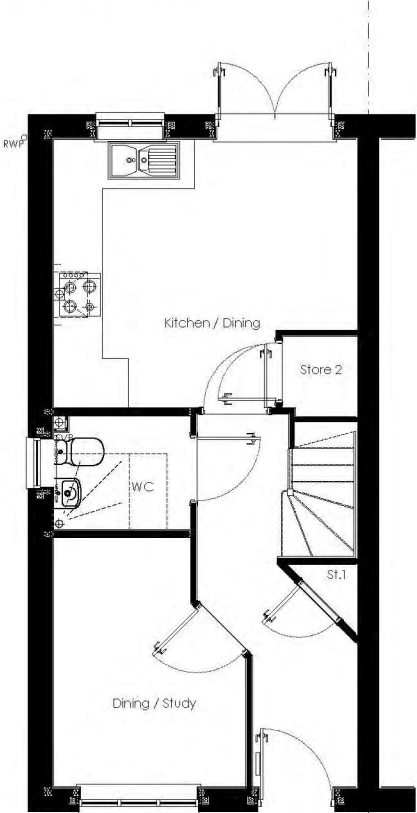

Ground Floor Plan

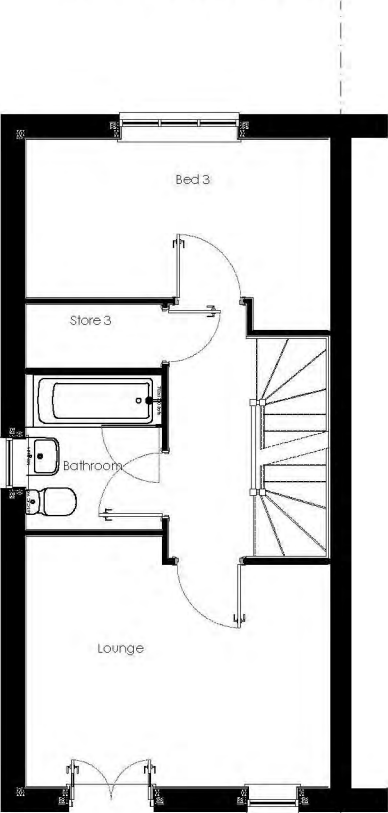


First Floor Plan

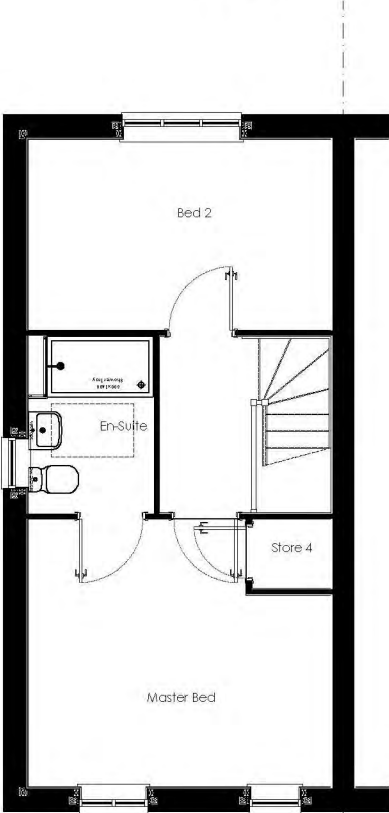

Second Floor Plan


PLOTS AS:  
PLOTS OPP: 1

 


|                          |  |  |  |         |           |
|--------------------------|--|--|--|---------|-----------|
| DRAWING TITLE            |  |  |  | DWG NO. | REV.      |
| HOUSE TYPE: ASHDOWN FG   |  |  |  | 162.123 | -         |
| FLOOR PLANS & ELEVATIONS |  |  |  | CREATED | CHECKED   |
|                          |  |  |  | KT      | TE        |
|                          |  |  |  | DATE    | SCALE     |
|                          |  |  |  | MAR '24 | 1:100@A3L |




Front Elevation

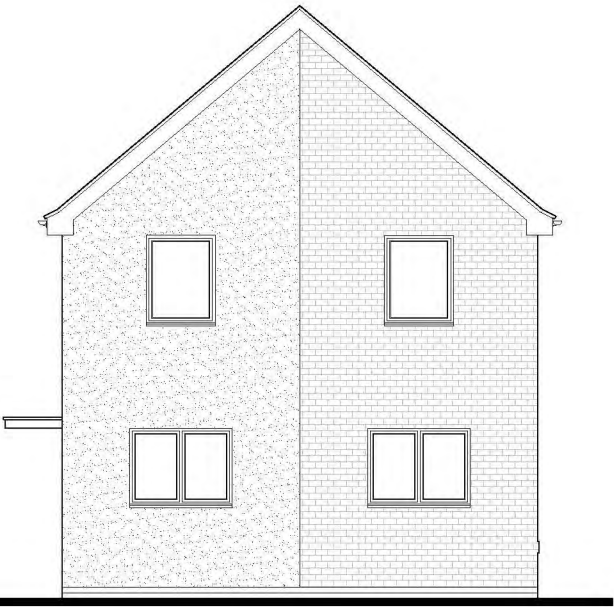


Side Elevation

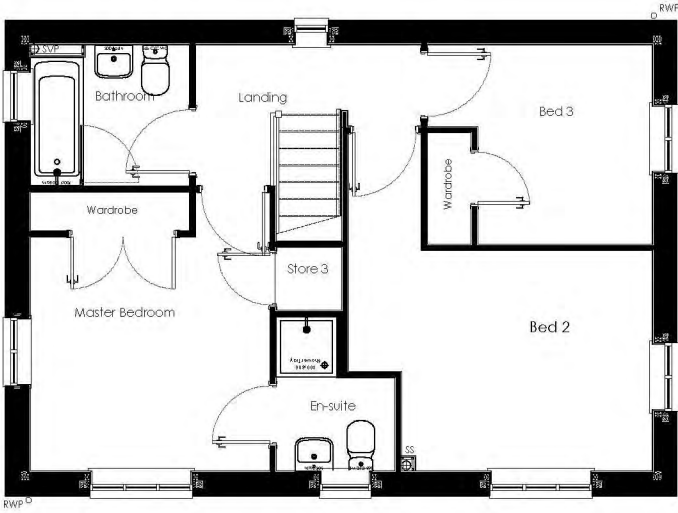


First Floor Plan

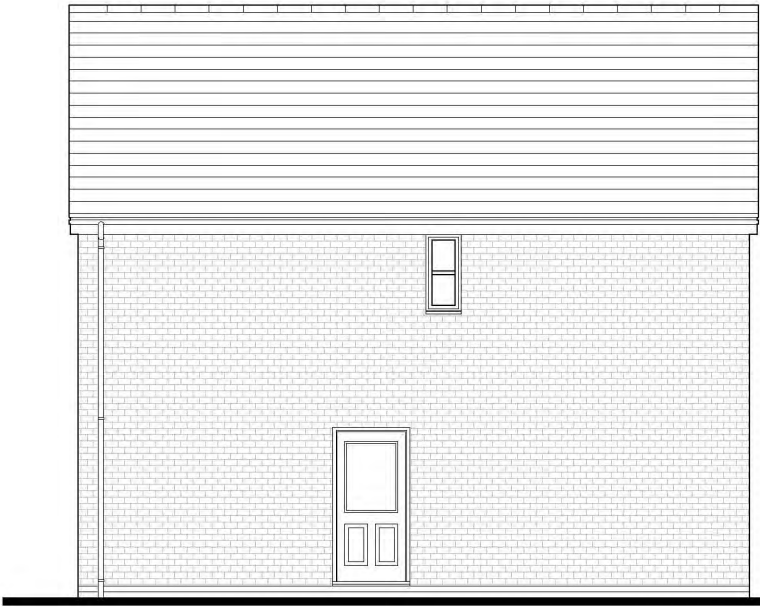

Rear Elevation

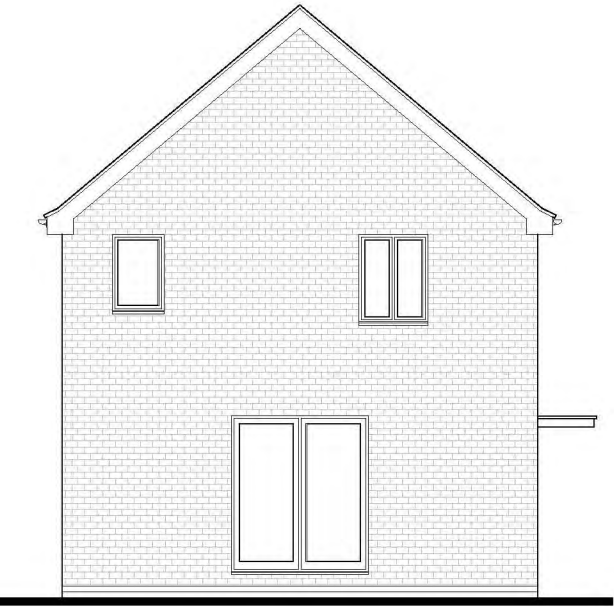


Side Elevation

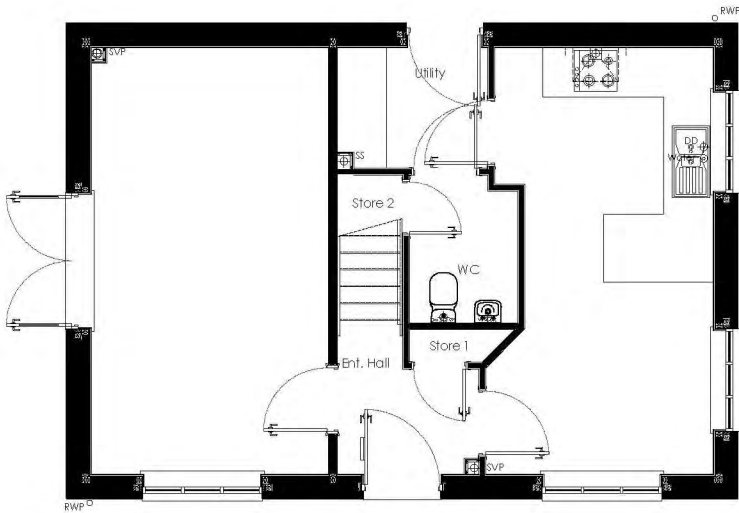

Ground Floor Plan

PLOTS AS:  
PLOTS OPP: 33

 


|                      |         |         |           |           |  |
|----------------------|---------|---------|-----------|-----------|--|
| DRAWING TITLE        |         | DWG NO. |           | REV.      |  |
| HOUSE TYPE: BARNWOOD |         | 162.124 |           | -         |  |
| CREATED              | CHECKED | DATE    | SCALE     | PERSIMMON |  |
| KT                   | TE      | MAR '24 | 1:100@A3L |           |  |


THIS DRAWING IS THE COPYRIGHT OF PERSIMMON HOMES DEVELOPMENT LTD. AND IS FOR PLANNING PURPOSES ONLY. SUCH DRAWINGS CAN BE SCALED BUT ARE NOT BE USED FOR CONSTRUCTION OR SALES DOCUMENTS.



Front Elevation

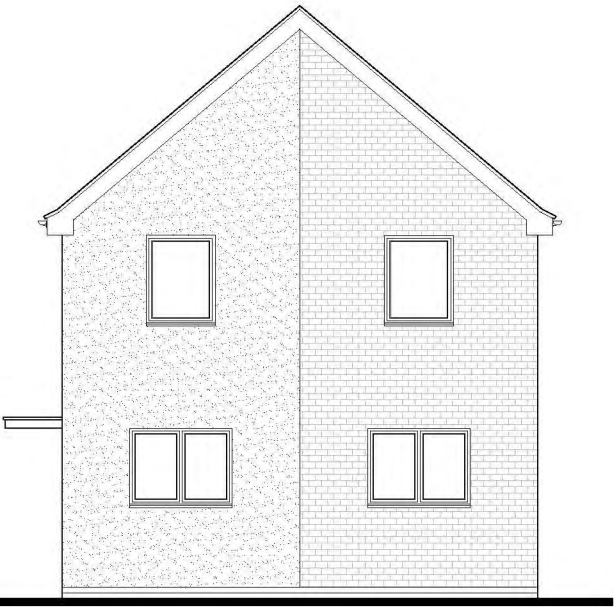


Side Elevation

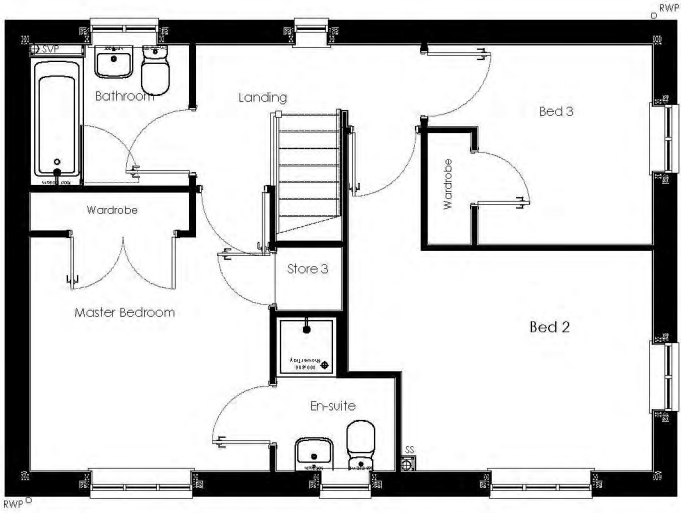


First Floor Plan



Rear Elevation

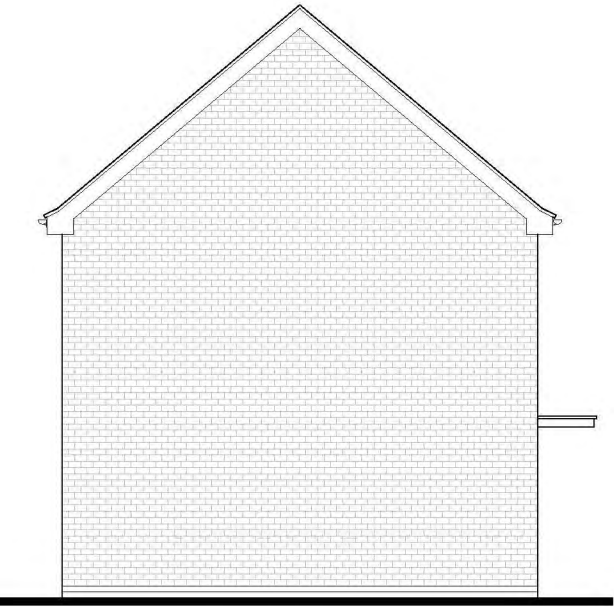


Side Elevation

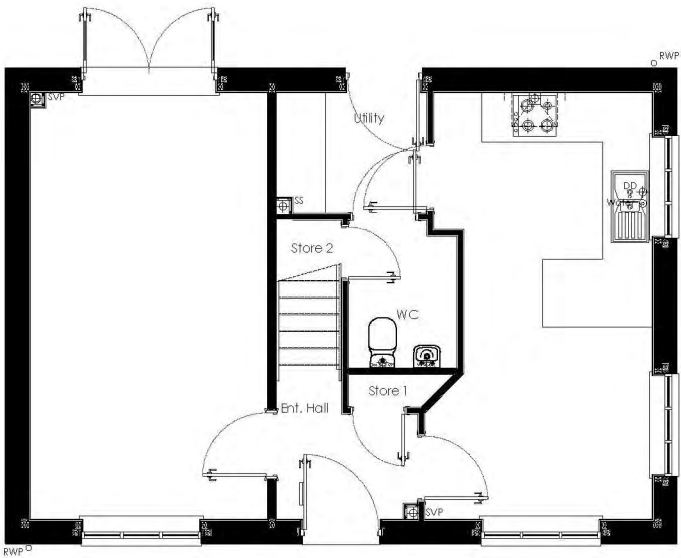

Ground Floor Plan


PLOTS AS: 7  
PLOTS OPP:

 


|                          |  |  |           |           |
|--------------------------|--|--|-----------|-----------|
| DRAWING TITLE            |  |  | DWG NO.   | REV.      |
| HOUSE TYPE: BARNWOOD ALT |  |  | 162.124-2 | -         |
| FLOOR PLANS & ELEVATIONS |  |  | CREATED   | CHECKED   |
|                          |  |  | AGTG      | BH        |
|                          |  |  | DATE      | SCALE     |
|                          |  |  | MAR '24   | 1:100@A3L |



Front Elevation

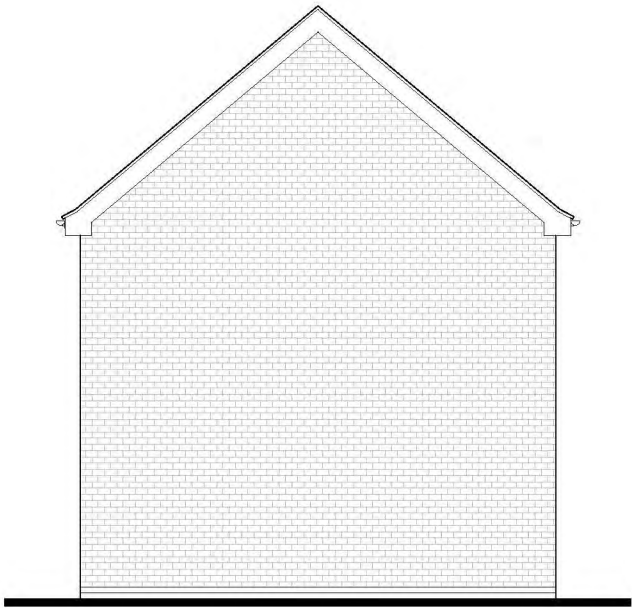


Side Elevation

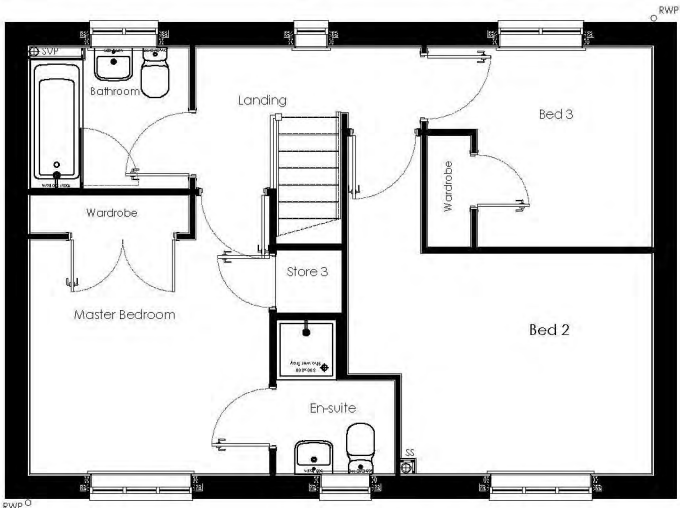

First Floor Plan



Rear Elevation

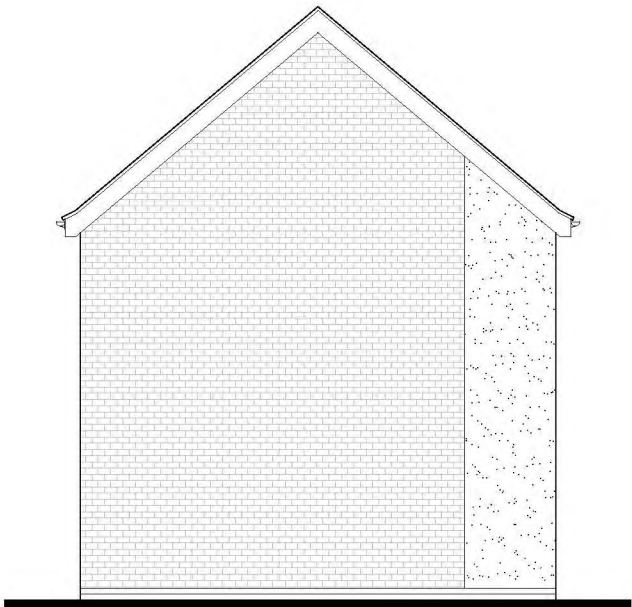


Side Elevation



Ground Floor Plan


PLOTS AS: 31 & 32

 


|                       |         |           |           |      |  |
|-----------------------|---------|-----------|-----------|------|--|
| DRAWING TITLE         |         | DWG NO.   |           | REV. |  |
| HOUSE TYPE: CHARNWOOD |         | 162.125.1 |           | -    |  |
| CREATED               | CHECKED | DATE      | SCALE     |      |  |
| KT                    | TE      | MAR '24   | 1:100@A3L |      |  |



Front Elevation

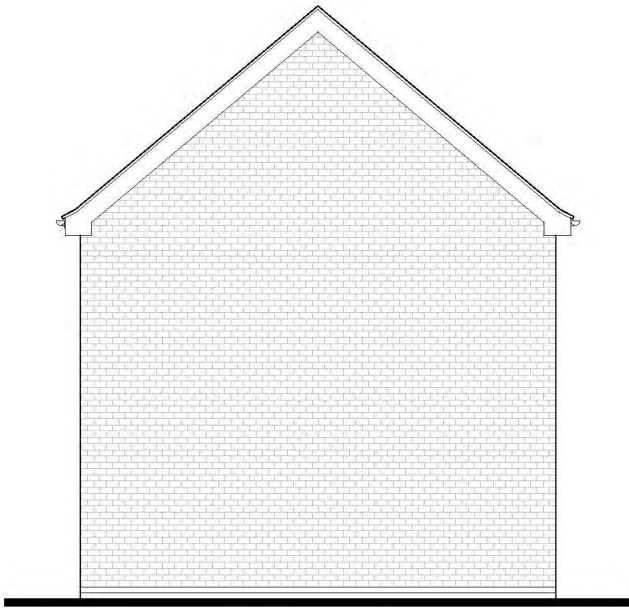


Side Elevation

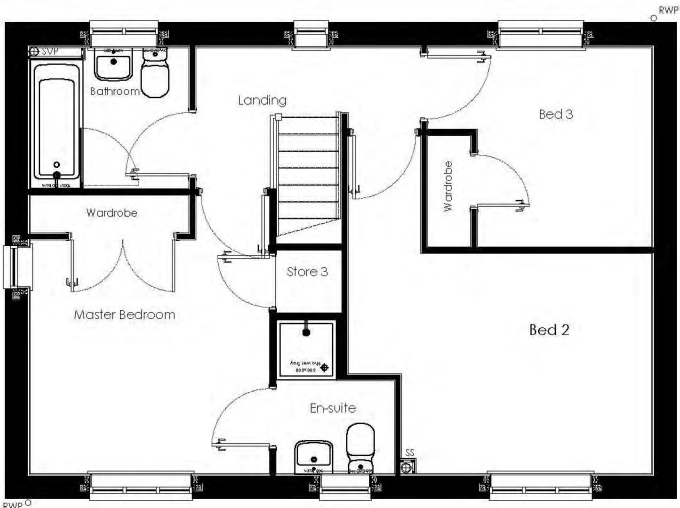


First Floor Plan



Rear Elevation

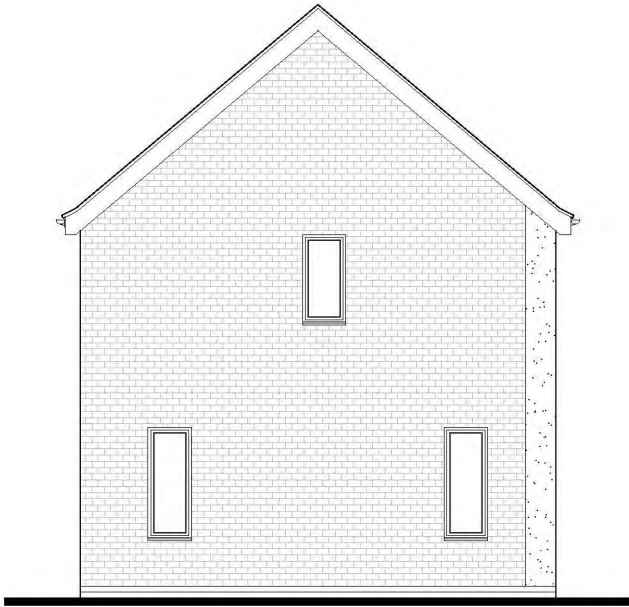


Side Elevation

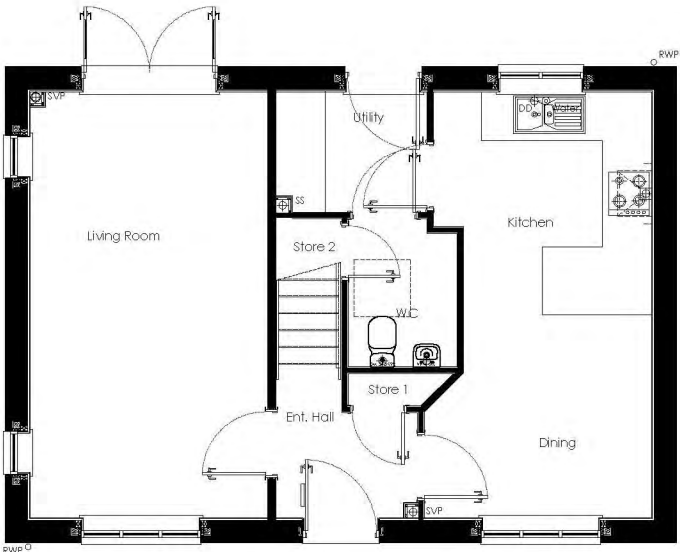

Ground Floor Plan




PLOTS AS: 8  
PLOTS OPP:

 

|                       |         |           |           |      |  |
|-----------------------|---------|-----------|-----------|------|--|
| DRAWING TITLE         |         | DWG NO.   |           | REV. |  |
| HOUSE TYPE: CHARNWOOD |         | 162.125.1 |           | -    |  |
| CREATED               | CHECKED | DATE      | SCALE     |      |  |
| KT                    | TE      | MAR '24   | 1:100@A3L |      |  |

THIS DRAWING IS THE COPYRIGHT OF PERSIMMON HOMES DEVELOPMENT LTD. AND IS FOR PLANNING PURPOSES ONLY. SUCH DRAWINGS CAN BE SCALED BUT ARE NOT BE USED FOR CONSTRUCTION OR SALES DOCUMENTS.


| REVISIONS                                             | DATE     | BY  |
|-------------------------------------------------------|----------|-----|
| A Plot no.s updated in acc with planning layout Rev A | 14.06.24 | agg |

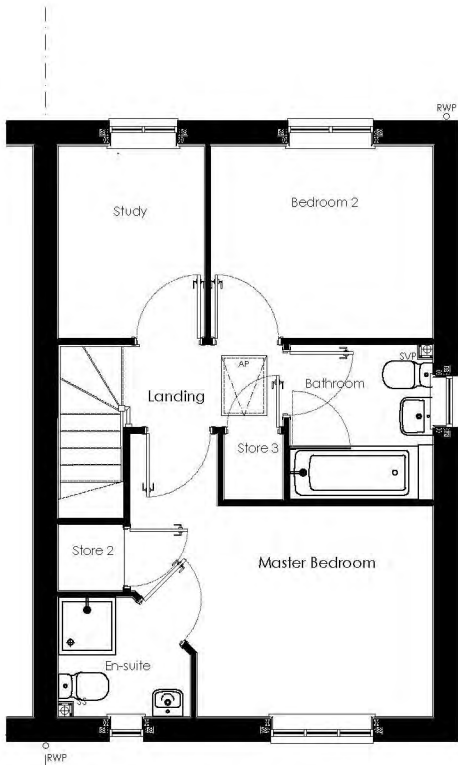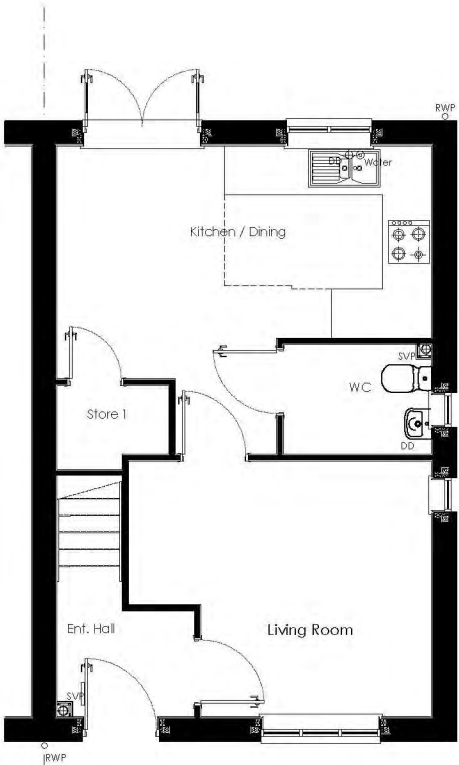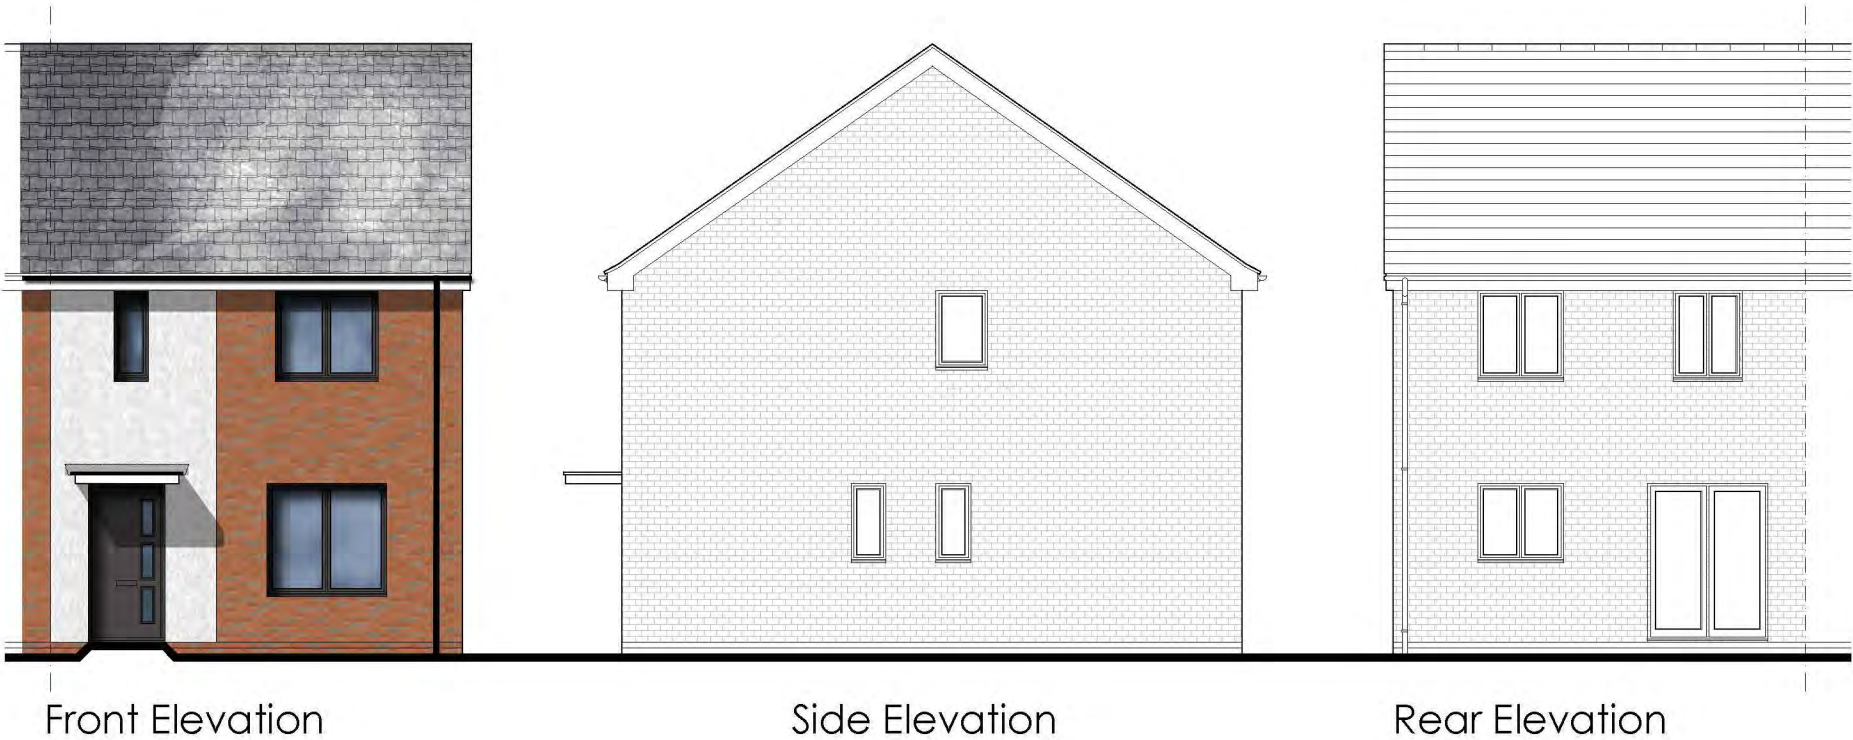

PLOTS AS: 23 & 25MT  
PLOTS OPP: 16MT, 17 & 20


Ground Floor Plan

First Floor Plan

 

|                                                 |         |           |           |
|-------------------------------------------------|---------|-----------|-----------|
| DRAWING TITLE                                   |         | DWG NO.   | REV.      |
| HOUSE TYPE: DANBURY<br>FLOOR PLANS & ELEVATIONS |         | 162.126.1 | A         |
| CREATED                                         | CHECKED | DATE      | SCALE     |
| KT                                              | TE      | MAR'24    | 1:100@A3L |

THIS DRAWING IS THE COPYRIGHT OF PERSIMMON HOMES DEVELOPMENT LTD. AND IS FOR PLANNING PURPOSES ONLY. SUCH DRAWINGS CAN BE SCALED BUT ARE NOT BE USED FOR CONSTRUCTION OR SALES DOCUMENTS.

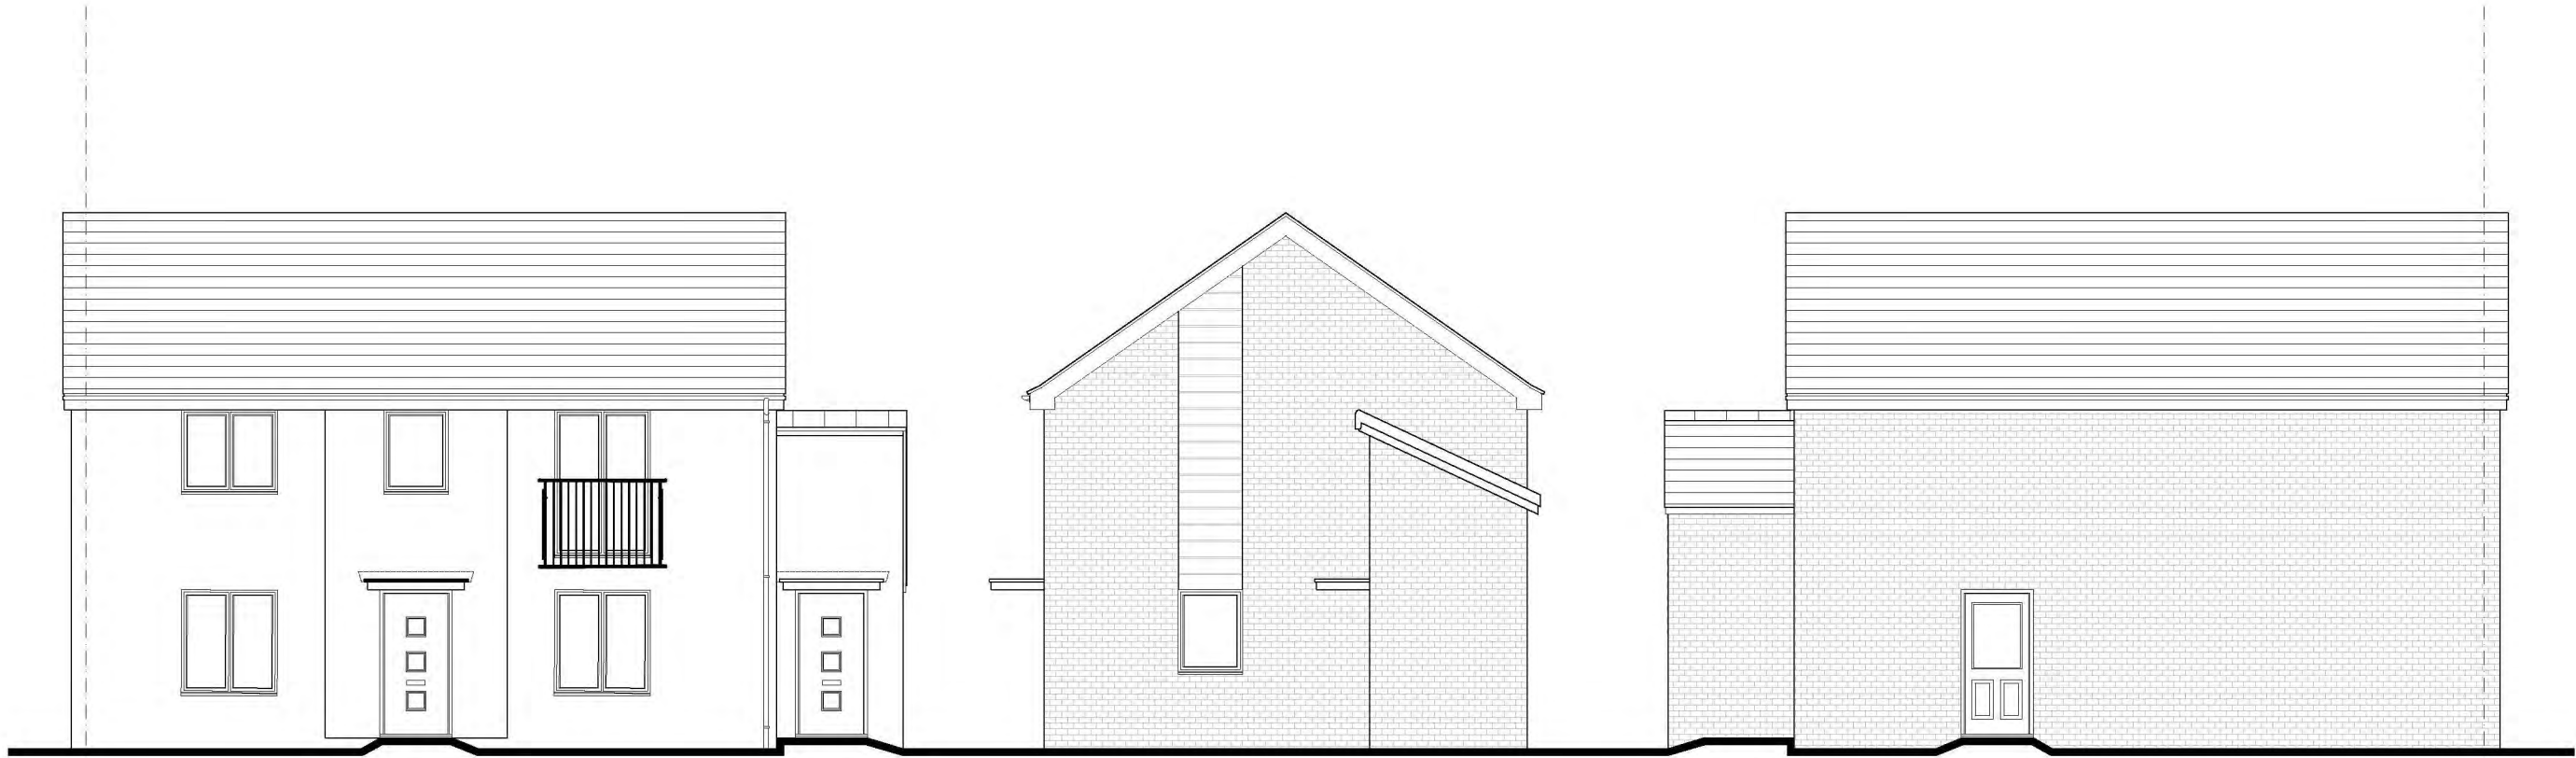

Front Elevation

Side Elevation

Rear Elevation




Ground Floor Plan



First Floor Plan

PLOTS AS: 29/30  
PLOTS OPP:

 


REFER TO MATERIALS KEY PLAN FOR SPECIFIC PLOT FACADE FINISH

THIS DRAWING IS THE COPYRIGHT OF PERSIMMON HOMES DEVELOPMENT LTD. AND IS FOR PLANNING PURPOSES ONLY. SUCH DRAWINGS CAN BE SCALED BUT ARE NOT BE USED FOR CONSTRUCTION OR SALES DOCUMENTS.

|                          |  |           |           |
|--------------------------|--|-----------|-----------|
| DRAWING TITLE            |  | DWG NO.   | REV.      |
| HOUSE TYPE : WU1BF       |  | 162.128.2 | -         |
| FLOOR PLANS & ELEVATIONS |  | CREATED   | CHECKED   |
|                          |  | AGTG      | TE        |
|                          |  | DATE      | SCALE     |
|                          |  | SEPT 2023 | 1:100@A3L |



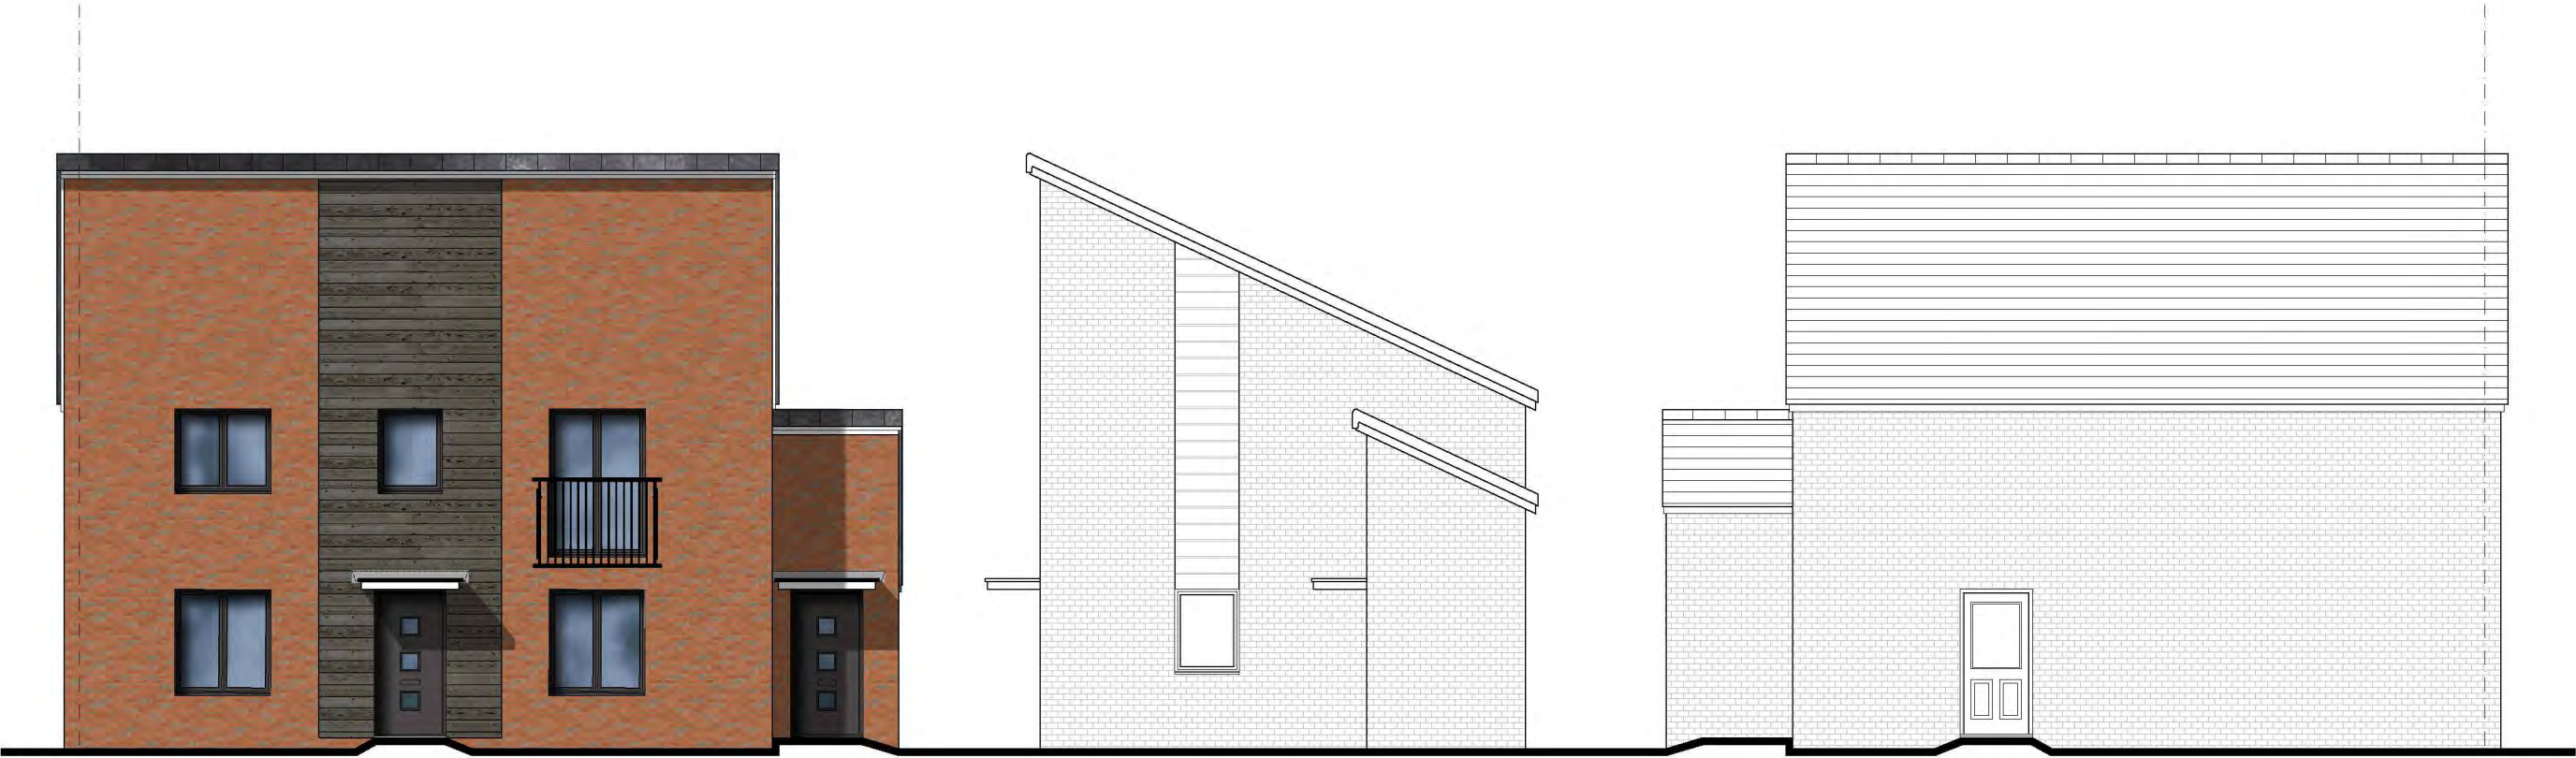


Front Elevation

Side Elevation

Rear Elevation




Ground Floor Plan

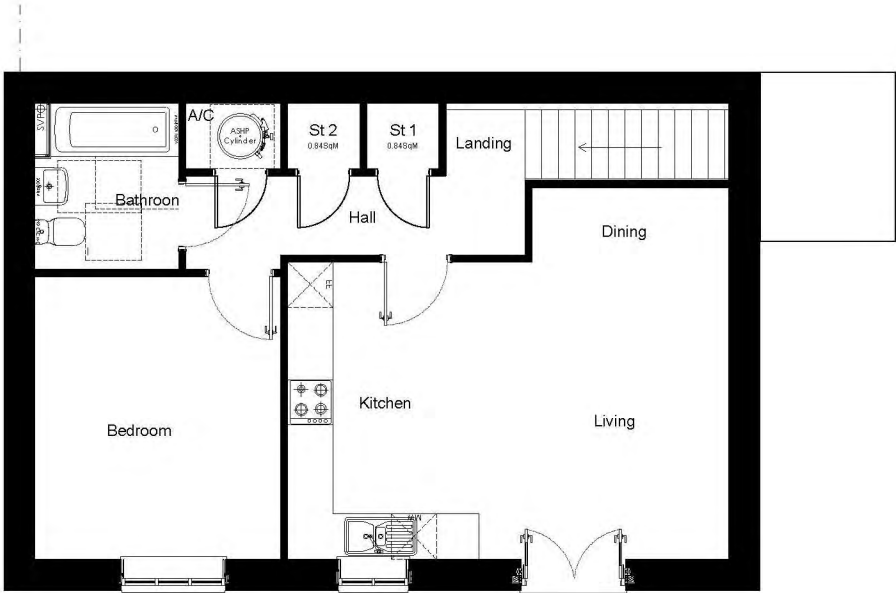

First Floor Plan


PLOTS AS: 9/10 & 27/28  
PLOTS OPP: 13/14

 

REFER TO MATERIALS KEY PLAN FOR SPECIFIC PLOT FACADE FINISH  
THIS DRAWING IS THE COPYRIGHT OF PERSIMMON HOMES DEVELOPMENT LTD. AND IS FOR PLANNING PURPOSES ONLY. SUCH DRAWINGS CAN BE SCALED BUT ARE NOT BE USED FOR CONSTRUCTION OR SALES DOCUMENTS.

|                          |  |           |           |
|--------------------------|--|-----------|-----------|
| DRAWING TITLE            |  | DWG NO.   | REV.      |
| HOUSE TYPE : WU1BF       |  | 162.128.1 | -         |
| FLOOR PLANS & ELEVATIONS |  | CREATED   | CHECKED   |
|                          |  | AGTG      | TE        |
|                          |  | DATE      | SCALE     |
|                          |  | SEPT 2023 | 1:100@A3L |



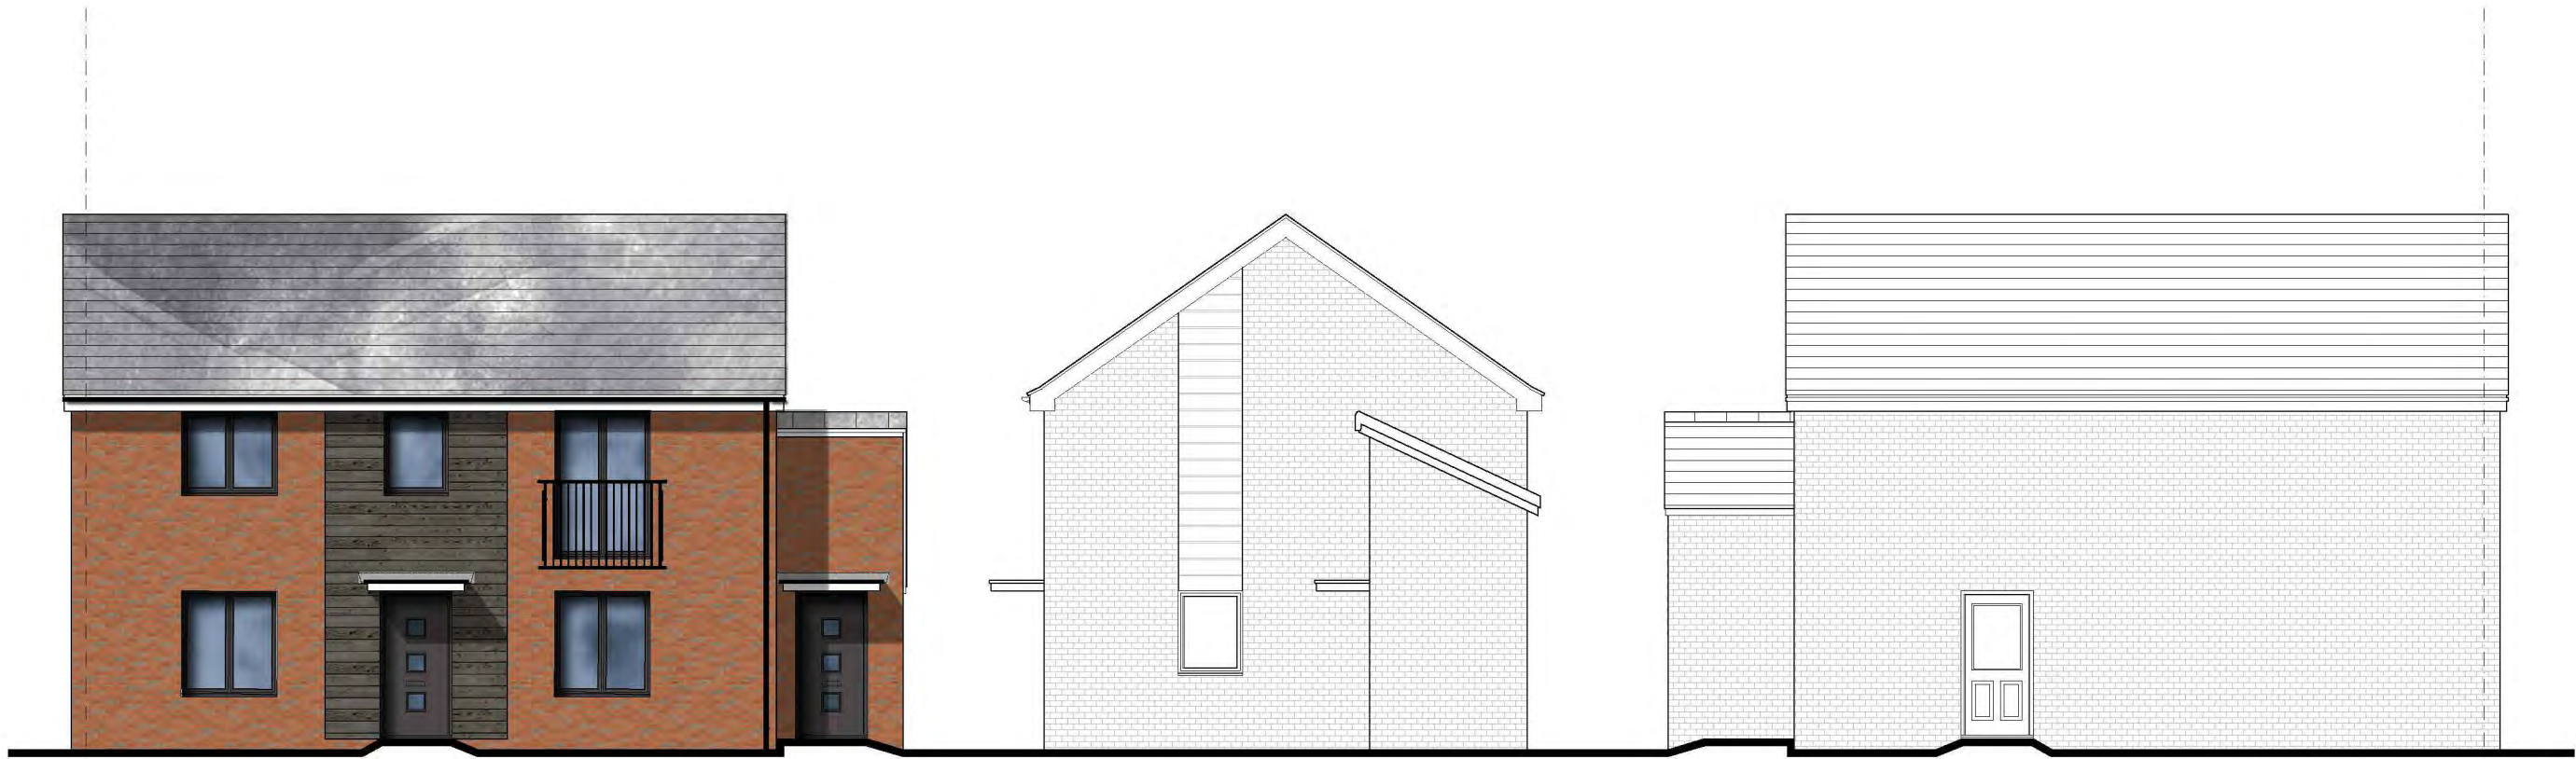

Front Elevation

Side Elevation

Rear Elevation




Ground Floor Plan



First Floor Plan


PLOTS AS: 29/30  
PLOTS OPP:

 


REFER TO MATERIALS KEY PLAN FOR SPECIFIC PLOT FACADE FINISH  
THIS DRAWING IS THE COPYRIGHT OF PERSIMMON HOMES DEVELOPMENT LTD. AND IS FOR PLANNING PURPOSES ONLY. SUCH DRAWINGS CAN BE SCALED BUT ARE NOT BE USED FOR CONSTRUCTION OR SALES DOCUMENTS.

|                          |  |           |           |
|--------------------------|--|-----------|-----------|
| DRAWING TITLE            |  | DWG NO.   | REV.      |
| HOUSE TYPE : WU1BF       |  | 162.128.2 | -         |
| FLOOR PLANS & ELEVATIONS |  | CREATED   | CHECKED   |
|                          |  | AGTG      | TE        |
|                          |  | DATE      | SCALE     |
|                          |  | SEPT 2023 | 1:100@A3L |



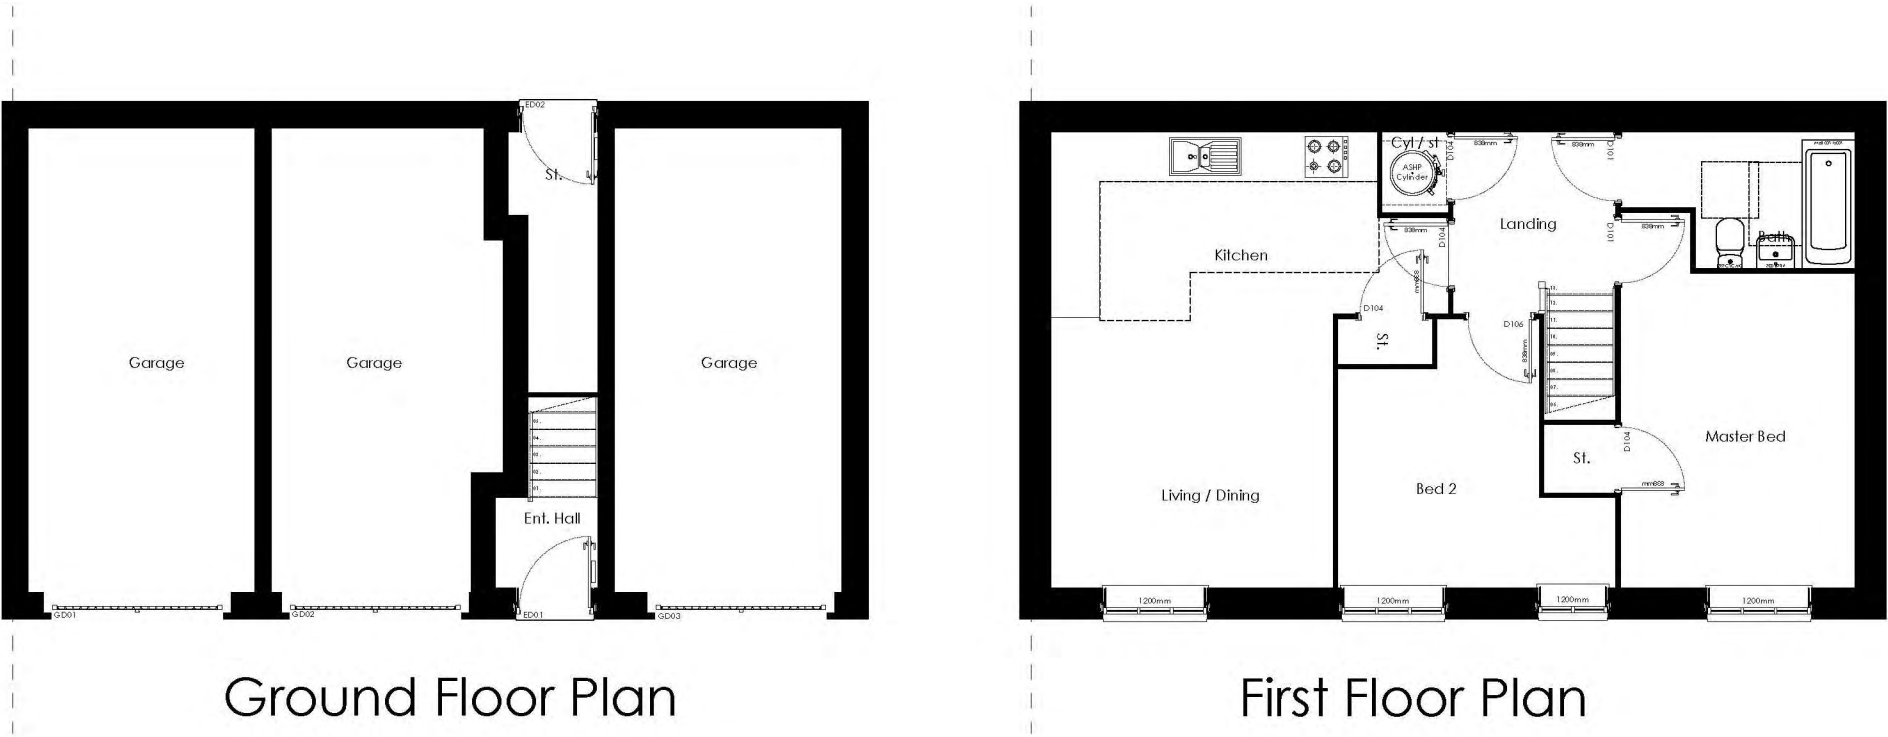


PLOTS AS: 12  
PLOTS OPP: 11

 





Front Elevation

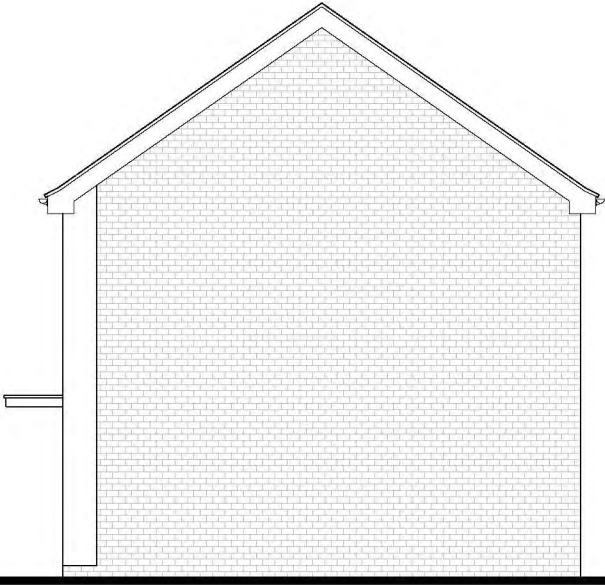


Side Elevation

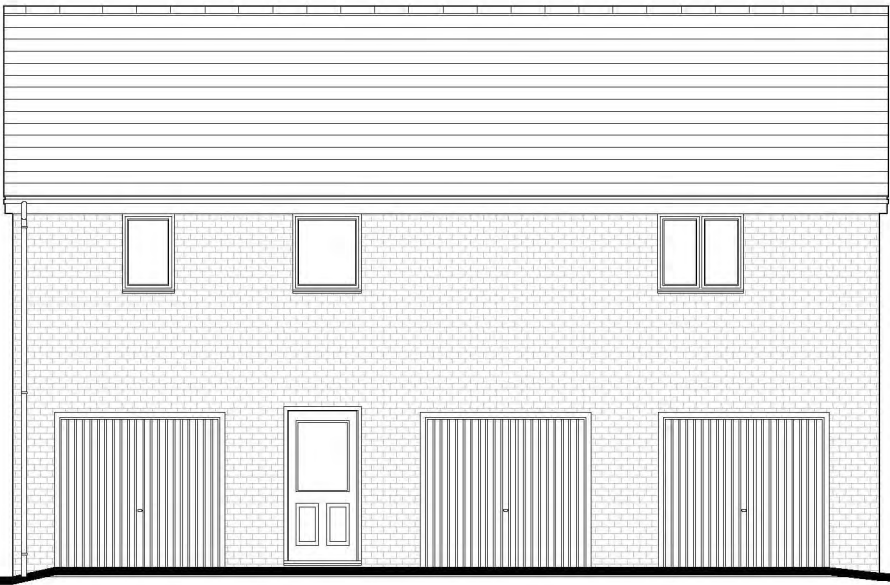


Rear Elevation

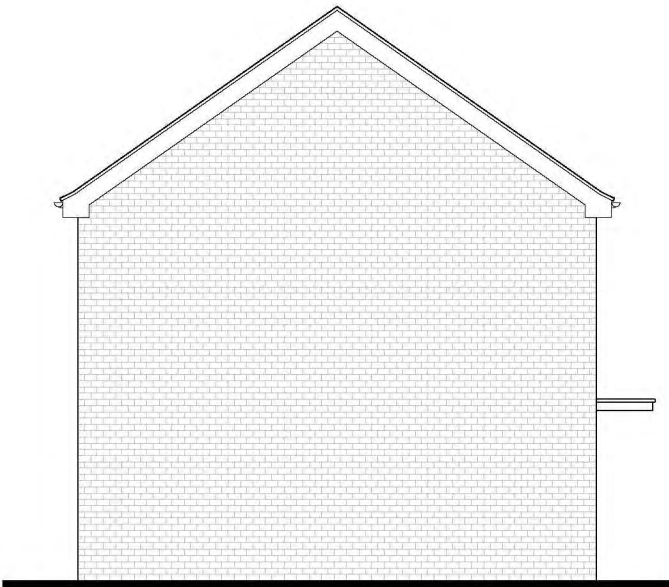

Side Elevation

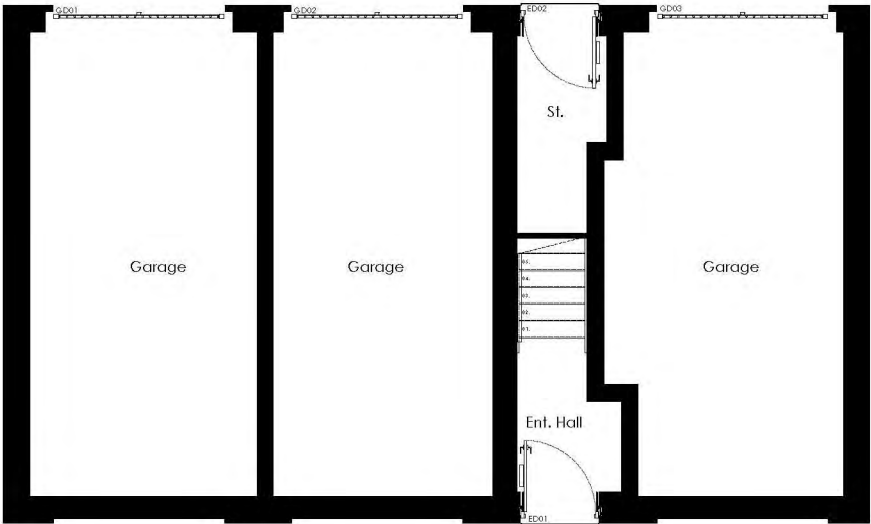




Ground Floor Plan

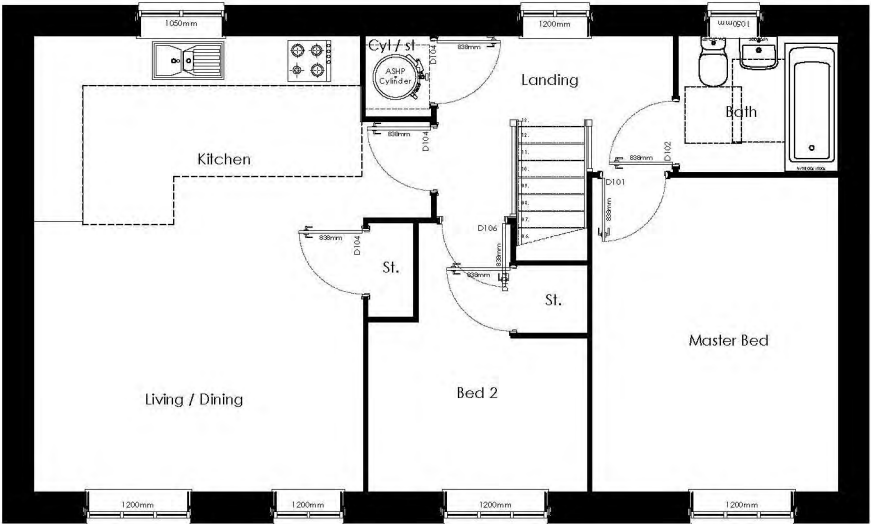


First Floor Plan

PLOTS AS: 34  
PLOTS OPP:


 


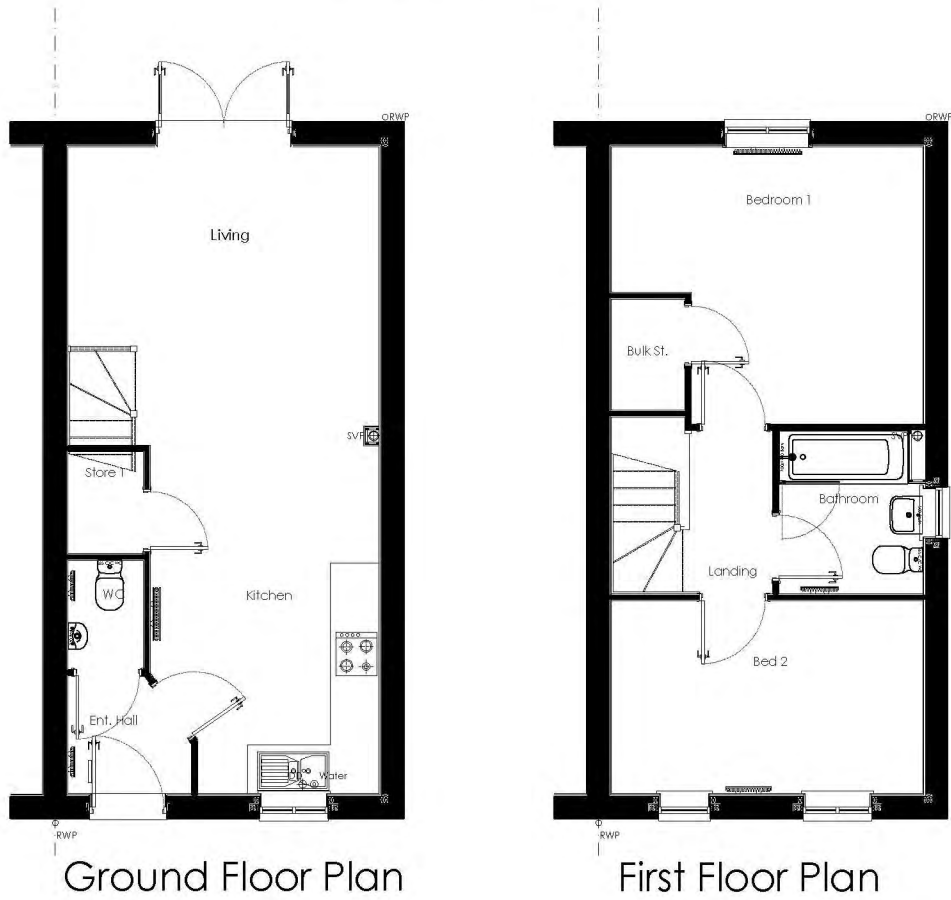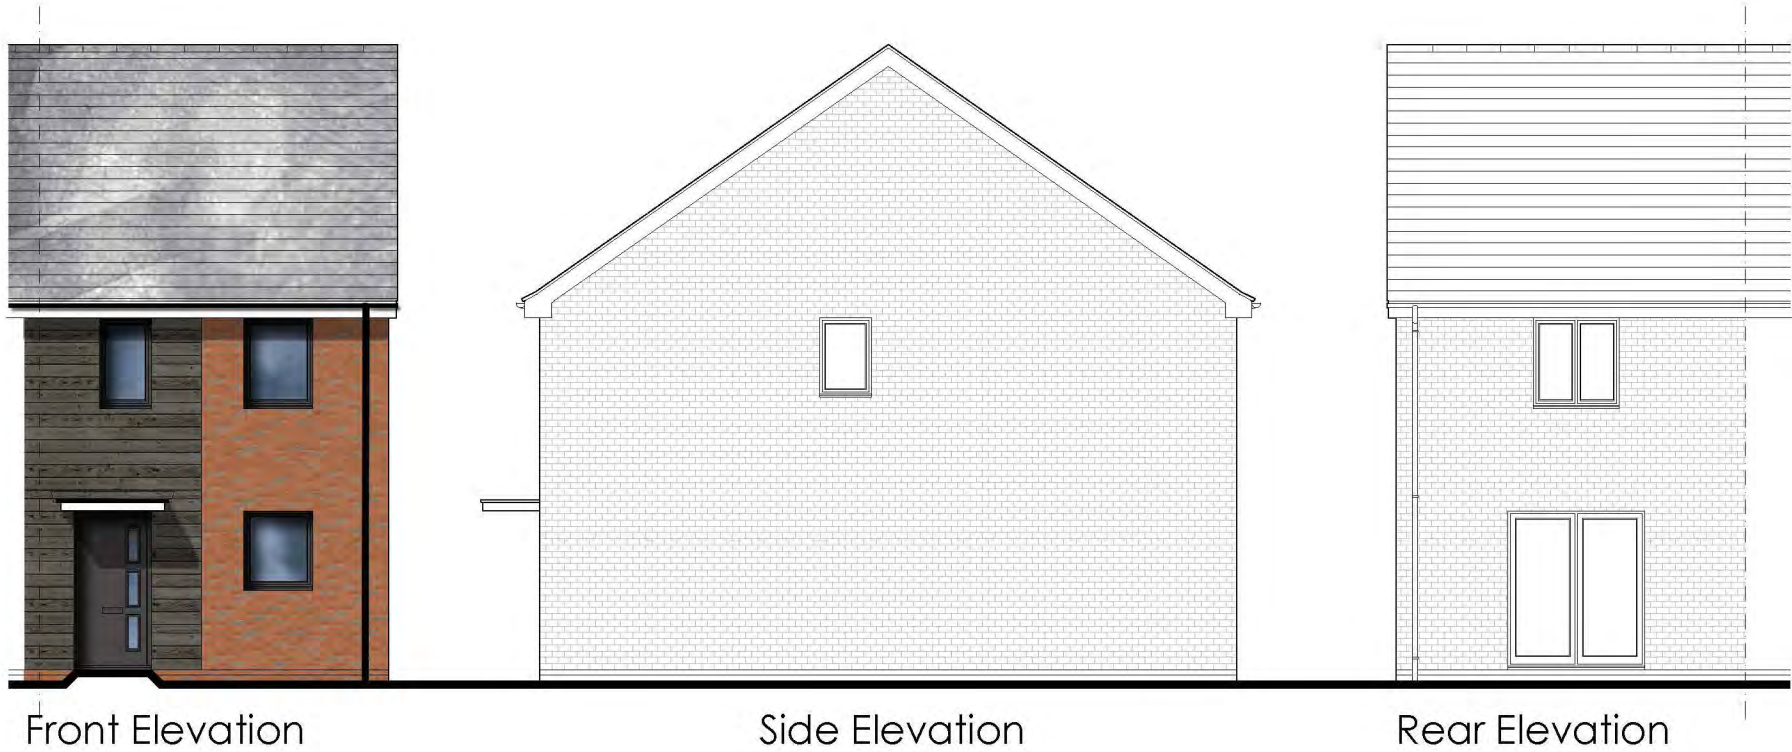


PLOTS AS: 18, 37, 39 (MT)  
PLOTS OPP: 19 (MT), 20, 38 (MT), 40

 

|                          |  |  |  |         |           |
|--------------------------|--|--|--|---------|-----------|
| DRAWING TITLE            |  |  |  | DWG NO. | REV.      |
| HOUSE TYPE: HALDON       |  |  |  | 162.130 | -         |
| FLOOR PLANS & ELEVATIONS |  |  |  | CREATED | CHECKED   |
|                          |  |  |  | KT      | TE        |
|                          |  |  |  | DATE    | SCALE     |
|                          |  |  |  | MAR '24 | 1:100@A3L |

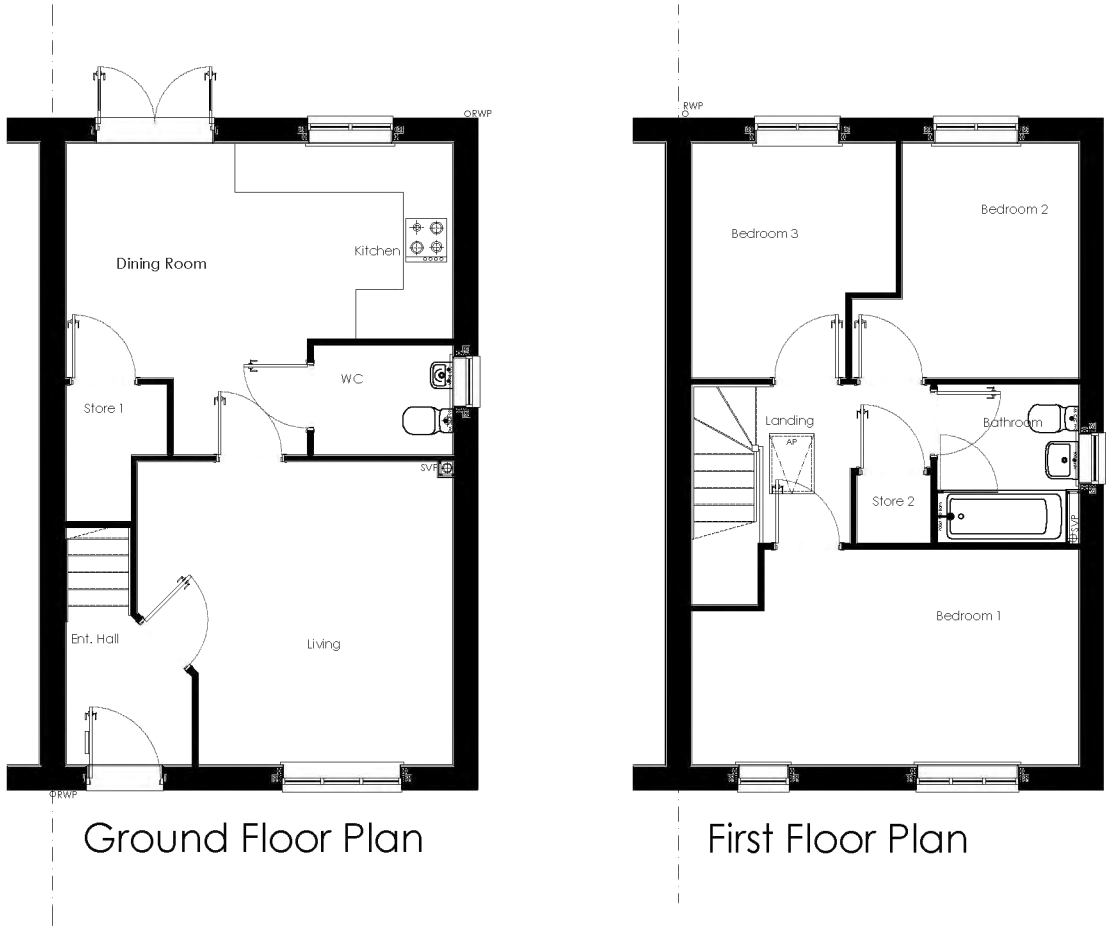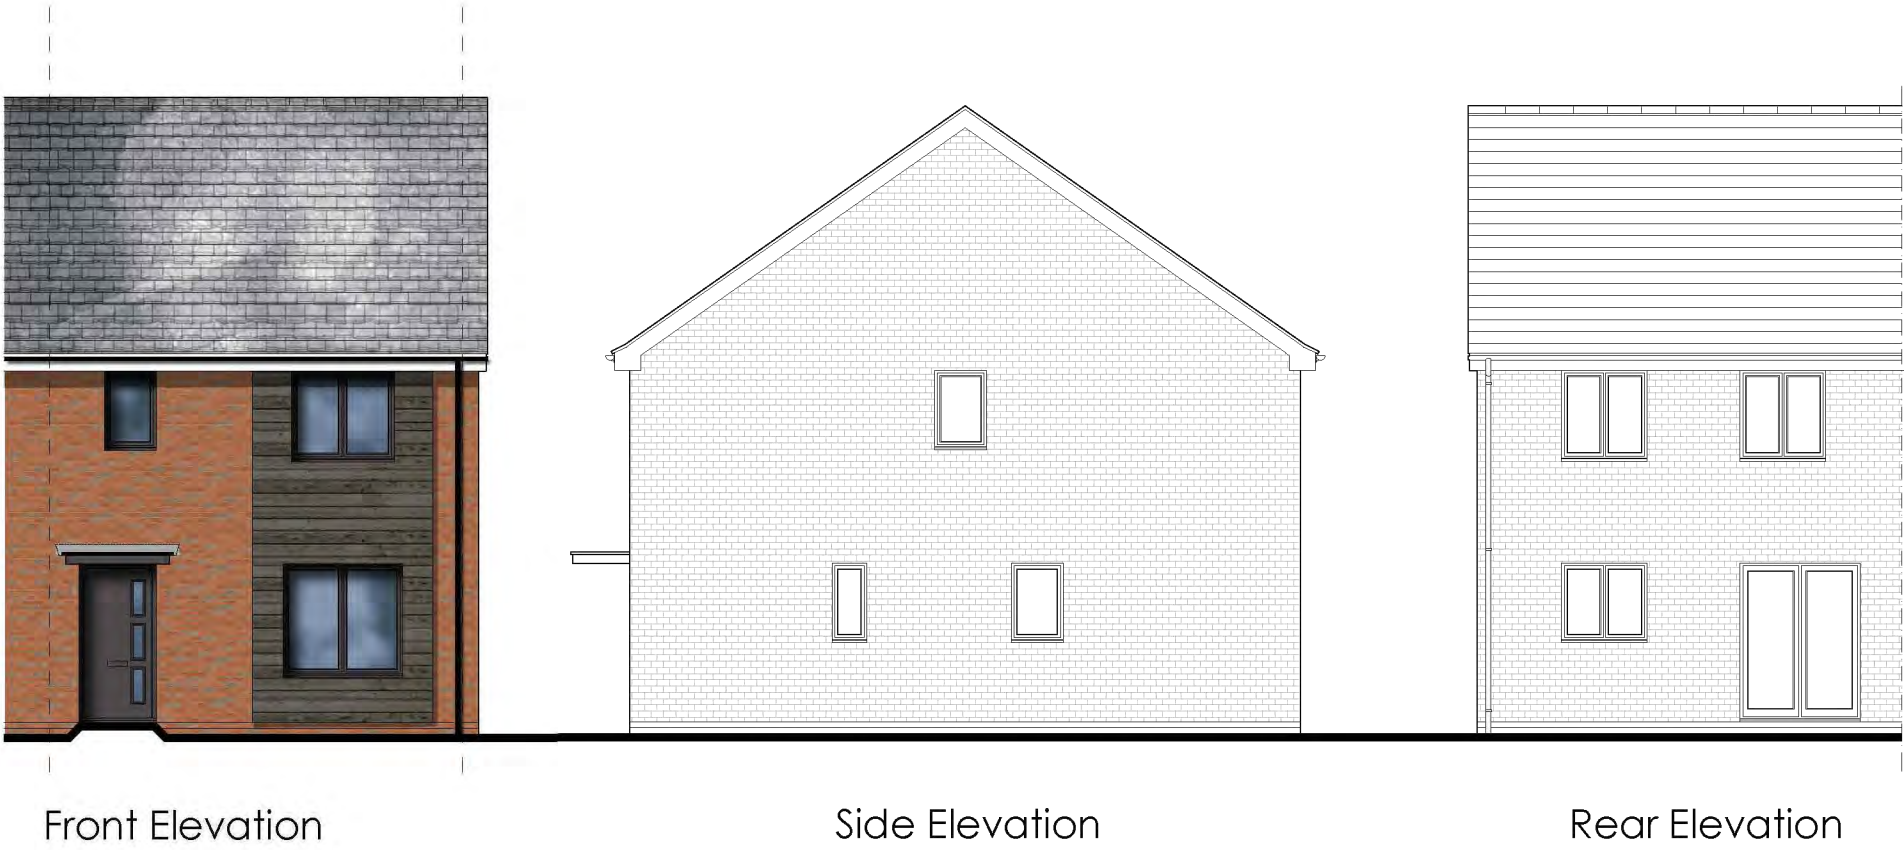

PLOTS AS: 21 & 41  
PLOTS OPP: 22

 


|                          |  |  |         |         |         |           |
|--------------------------|--|--|---------|---------|---------|-----------|
| DRAWING TITLE            |  |  | DWG NO. | 162.131 | REV.    | -         |
| HOUSE TYPE: RENDLESHAM   |  |  | CREATED | KT      | CHECKED | TE        |
| FLOOR PLANS & ELEVATIONS |  |  | DATE    | MAR '24 | SCALE   | 1:100@A3L |




Front Elevation

Rear Elevation

Side Elevation

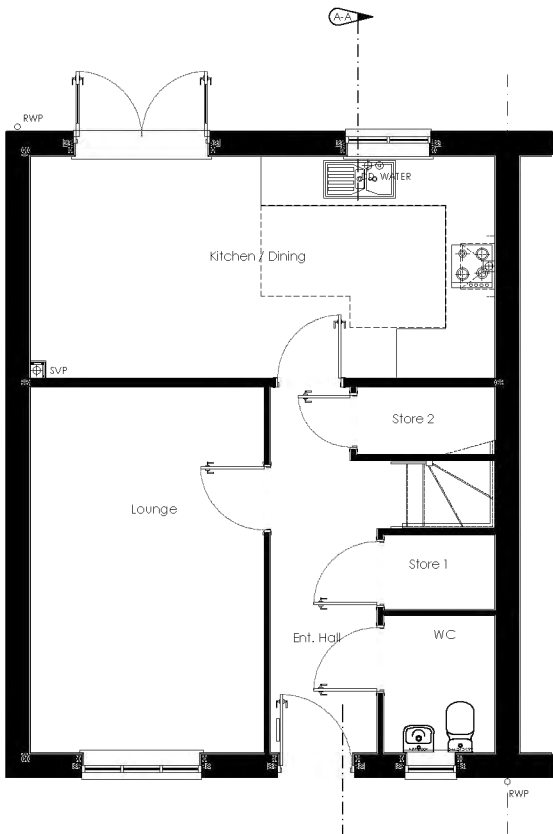


Ground Floor Plan


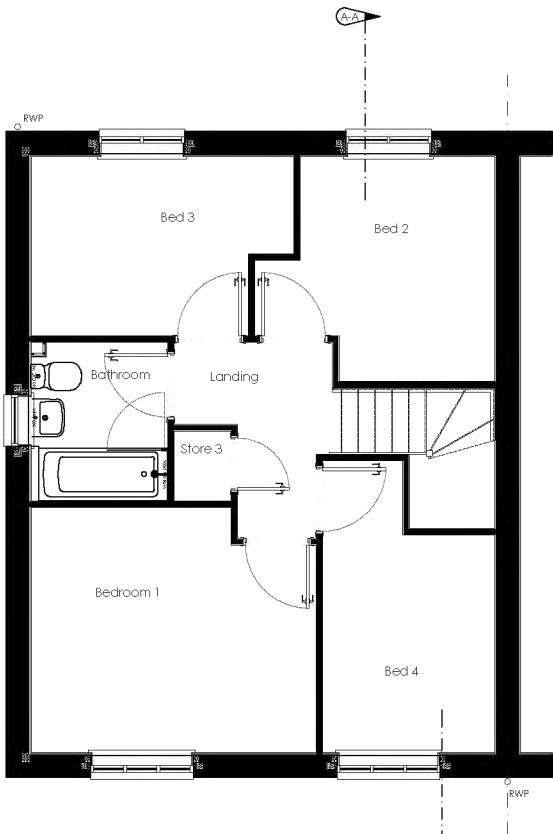


First Floor Plan

PLOTS AS: 42  
PLOTS OPP:

 

|                       |         |         |           |
|-----------------------|---------|---------|-----------|
| DRAWING TITLE         |         | DWG NO. | REV.      |
| HOUSE TYPE: ENNERDALE |         | 162.132 | -         |
| CREATED               | CHECKED | DATE    | SCALE     |
| KT                    | TE      | MAR '24 | 1:100@A3L |

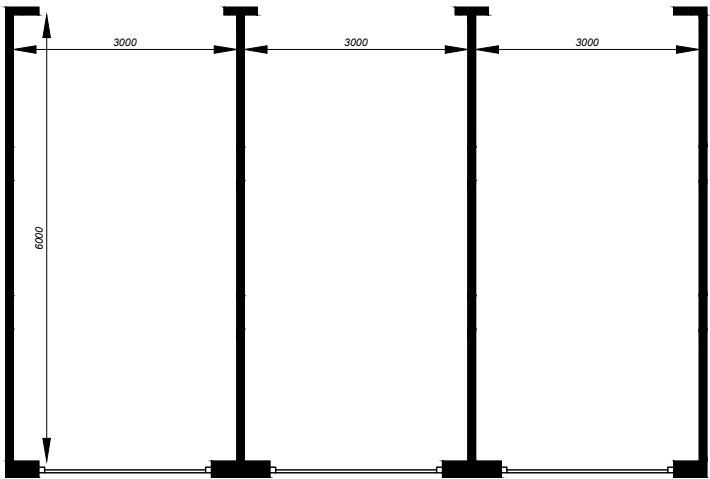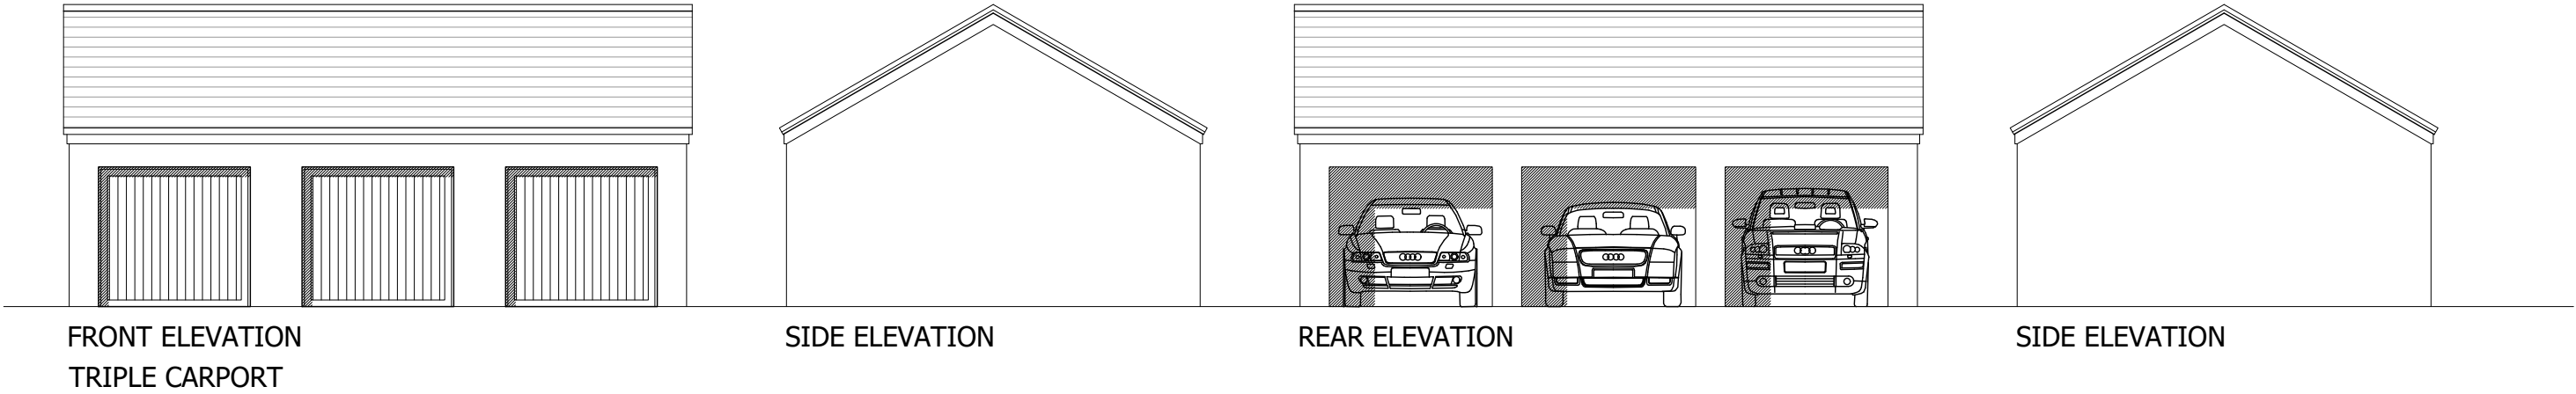

TRIPLE CARPORT FLOOR PLAN




|                                            |         |          |           |      |
|--------------------------------------------|---------|----------|-----------|------|
| DRAWING TITLE                              |         |          | DWG NO.   | REV. |
| TRIPLE CARPORT<br>FLOOR PLANS & ELEVATIONS |         |          | 162.231.2 | -    |
| CREATED                                    | CHECKED | DATE     | SCALE     |      |
| AGTG                                       | BH      | JAN 2026 | 1:100@A3L |      |



THIS DRAWING IS THE COPYRIGHT OF PERSIMMON HOMES DEVELOPMENTS LTD. AND IS FOR PLANNING PURPOSES ONLY. SUCH DRAWINGS CAN BE SCALED BUT ARE NOT BE USED FOR CONSTRUCTION OR SALES DOCUMENTS.



Elevation Plot: 8

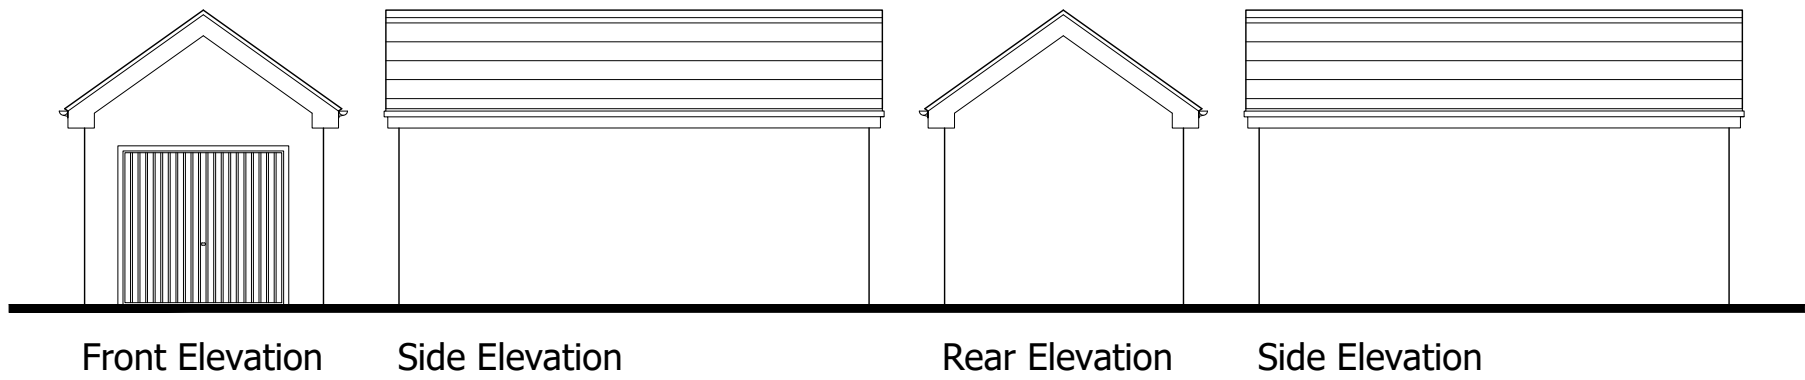

Elevation Plot: 7

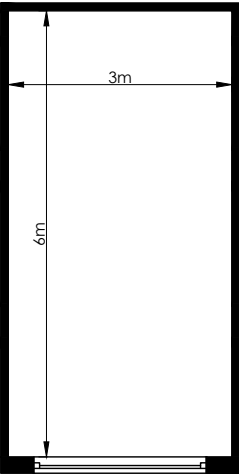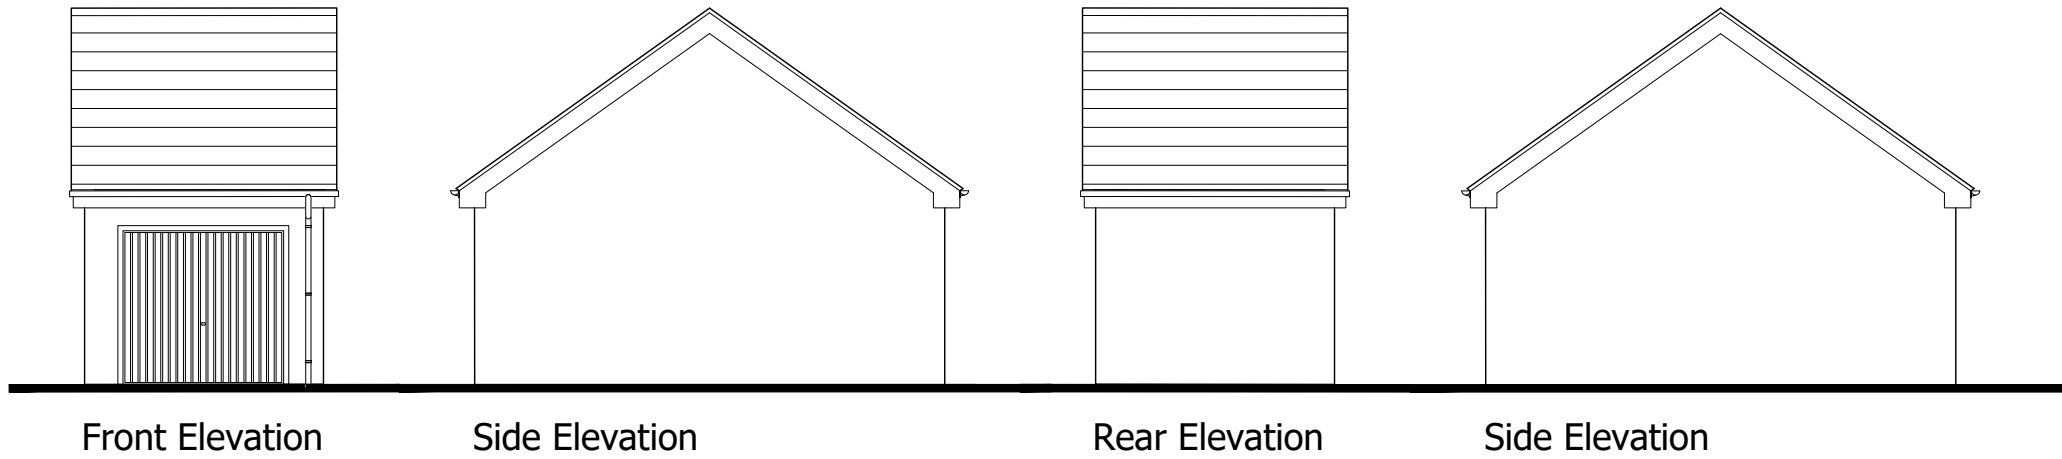


Floor Plan

Plots: 7 & 8




For garage materials, please refer to Materials Key Plan

|                          |  |           |         |         |           |
|--------------------------|--|-----------|---------|---------|-----------|
| DRAWING TITLE            |  | DWG NO.   |         | REV.    |           |
| SINGLE GARAGES           |  | 162.231.1 |         | -       |           |
| FLOOR PLANS & ELEVATIONS |  | CREATED   | CHECKED | DATE    | SCALE     |
|                          |  | AGTG      | TE      | NOV '23 | 1:100@A3L |

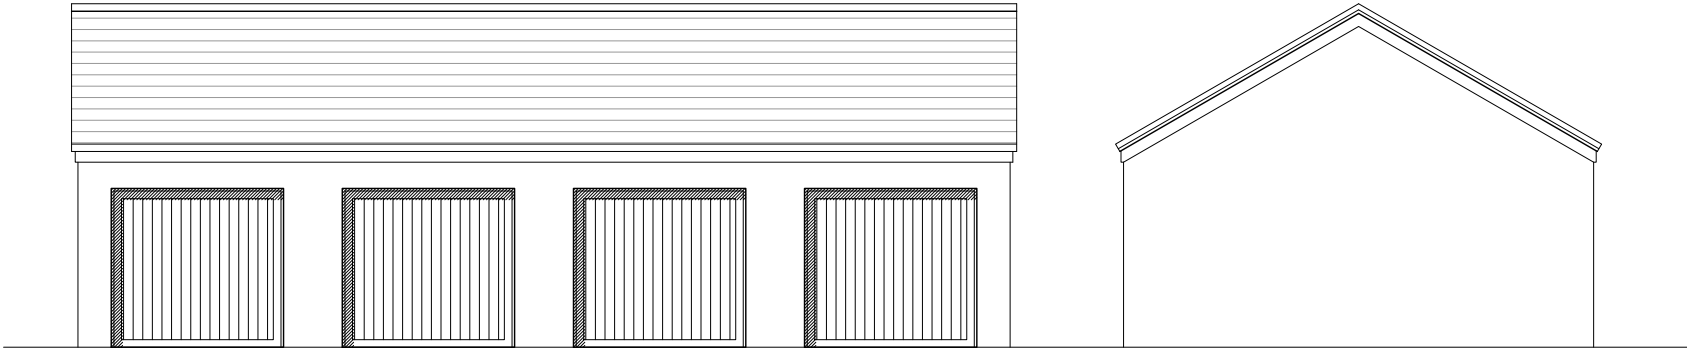


REAR ELEVATION  
DOUBLE GARAGE & DOUBLE CARPORT

SIDE ELEVATION

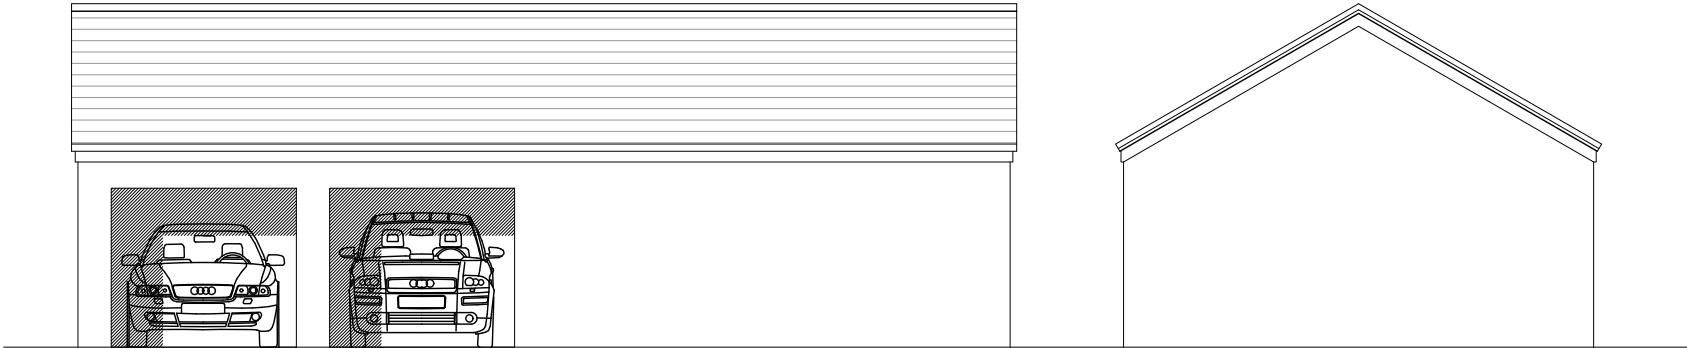

REAR ELEVATION  
DOUBLE GARAGE & DOUBLE CARPORT

SIDE ELEVATION

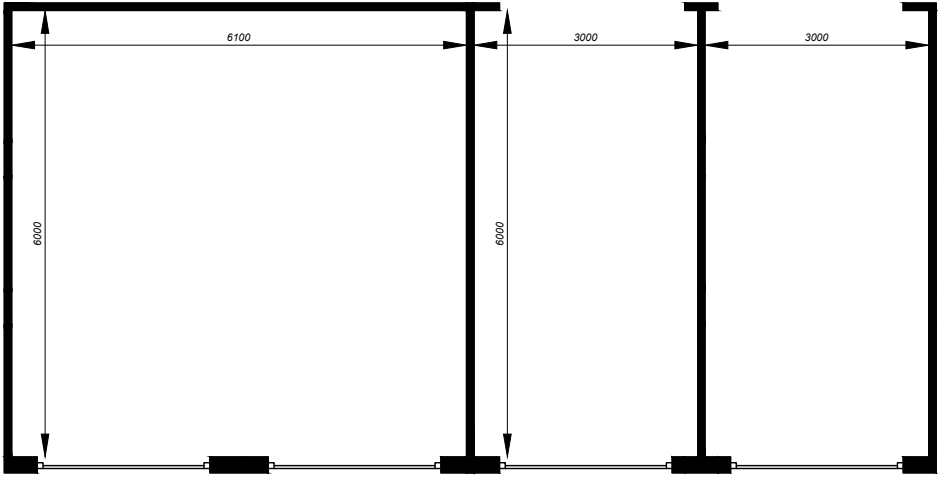

DOUBLE GARAGE & DOUBLE CARPORT  
FLOOR PLAN




|                                                            |         |           |           |
|------------------------------------------------------------|---------|-----------|-----------|
| DRAWING TITLE                                              |         | DWG NO.   | REV.      |
| DOUBLE GARAGE / DOUBLE CARPORT<br>FLOOR PLANS & ELEVATIONS |         | 162.231.3 | -         |
| CREATED                                                    | CHECKED | DATE      | SCALE     |
| AGTG                                                       | BH      | JAN 2026  | 1:100@A3L |

THIS DRAWING IS THE COPYRIGHT OF PERSIMMON HOMES DEVELOPMENTS LTD. AND IS FOR PLANNING PURPOSES ONLY. SUCH DRAWINGS CAN BE SCALED BUT ARE NOT BE USED FOR CONSTRUCTION OR SALES DOCUMENTS.





### FLOOR PLANS

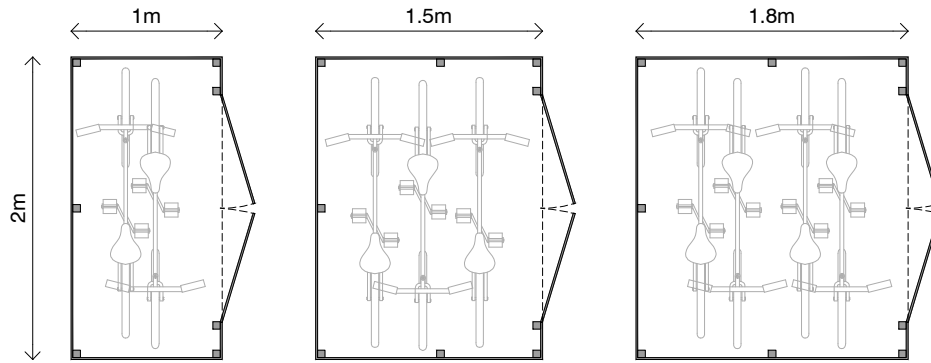


2 CYCLE SHED

3 CYCLE SHED

4 CYCLE SHED

### 2 CYCLE SHED ELEVATIONS

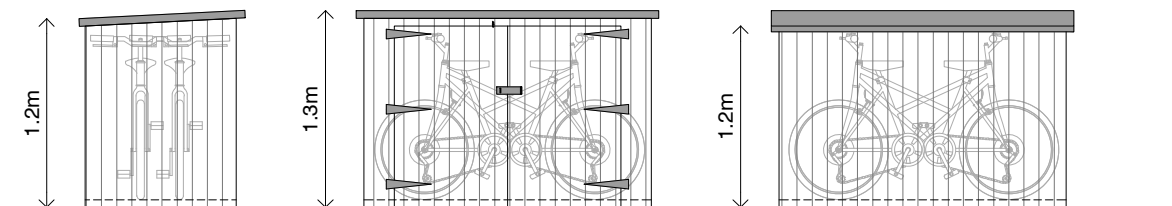


SIDE ELEVATION

FRONT ELEVATION

REAR ELEVATION

### 3 CYCLE SHED ELEVATIONS

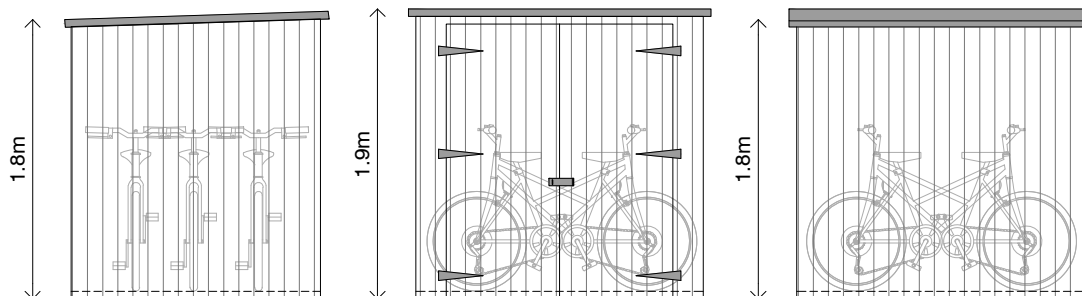


SIDE ELEVATION

FRONT ELEVATION

REAR ELEVATION

### 4 CYCLE SHED ELEVATIONS

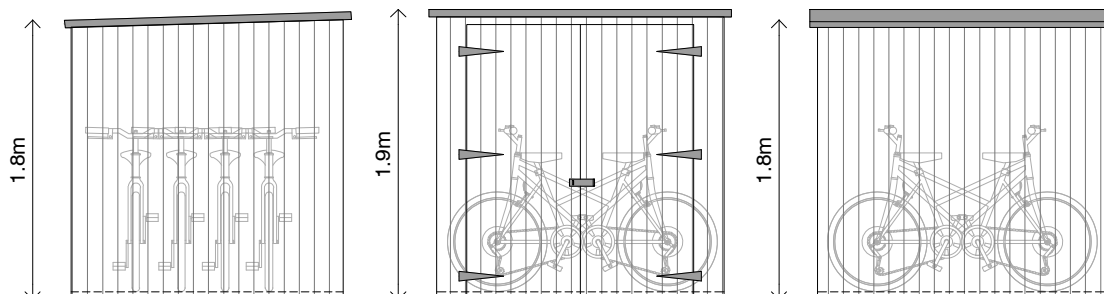

SIDE ELEVATION

FRONT ELEVATION

REAR ELEVATION



|   |      |               |                  |                  |
|---|------|---------------|------------------|------------------|
| DRAWN<br>AGTG   |      | CHECKED<br>TE | DATE<br>NOV 2023 | SCALE<br>1:50@A4 |
| DRAWING NO.<br>162.232-1   |      |               | REV.<br>-        |                  |
| DRAWING TITLE<br>TIMBER CYCLE SHEDS<br>FLOOR PLANS & ELEVATIONS   |      |               |                  |                  |
| Persimmon Homes Wessex. All rights reserved.<br>This drawing is the copyright of Persimmon Homes Developments Ltd. and has been produced for planning purposes only. Such drawings can be scaled but are not to be used for construction or sales documents. |      |               |                  |                  |
| REVISIONS   | DATE | BY            |                  |                  |