


West Elevation

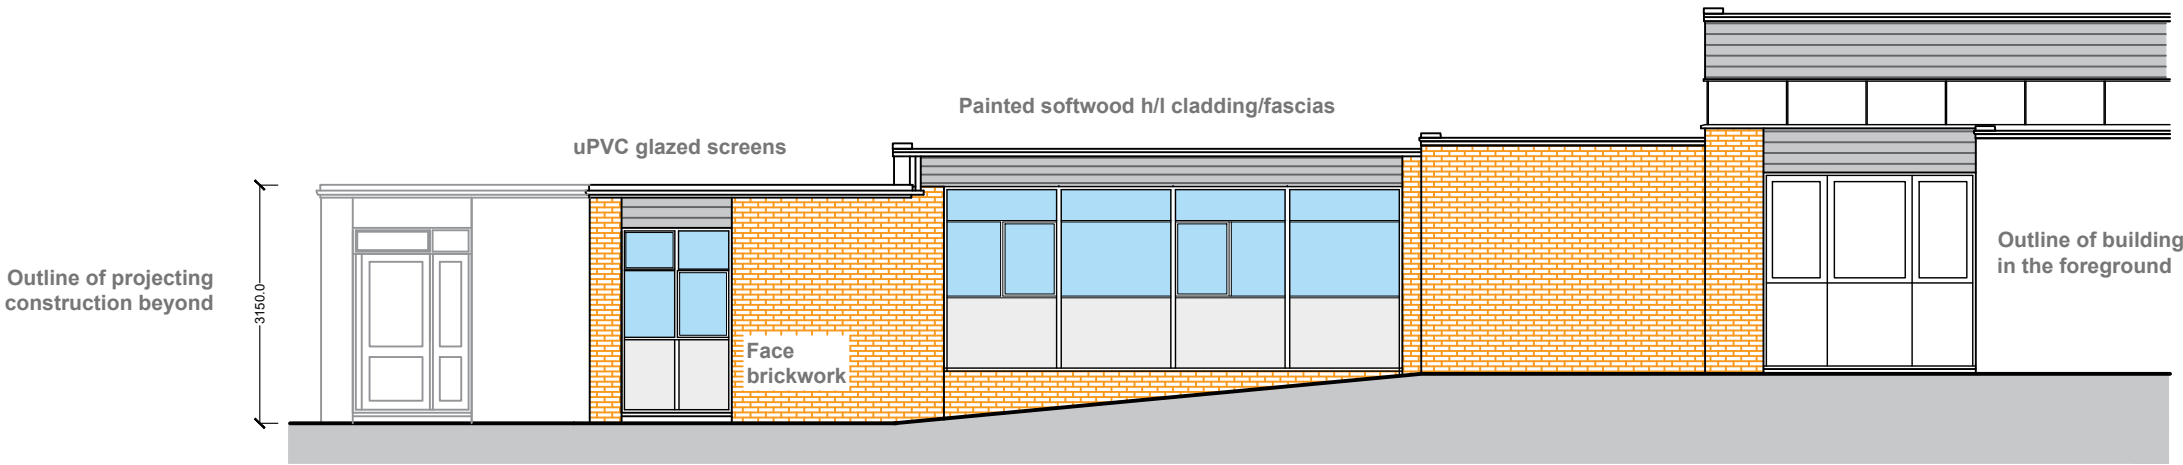

North Elevation

Existing Elevations

Scale 1:100 @ A3