



West Elevation

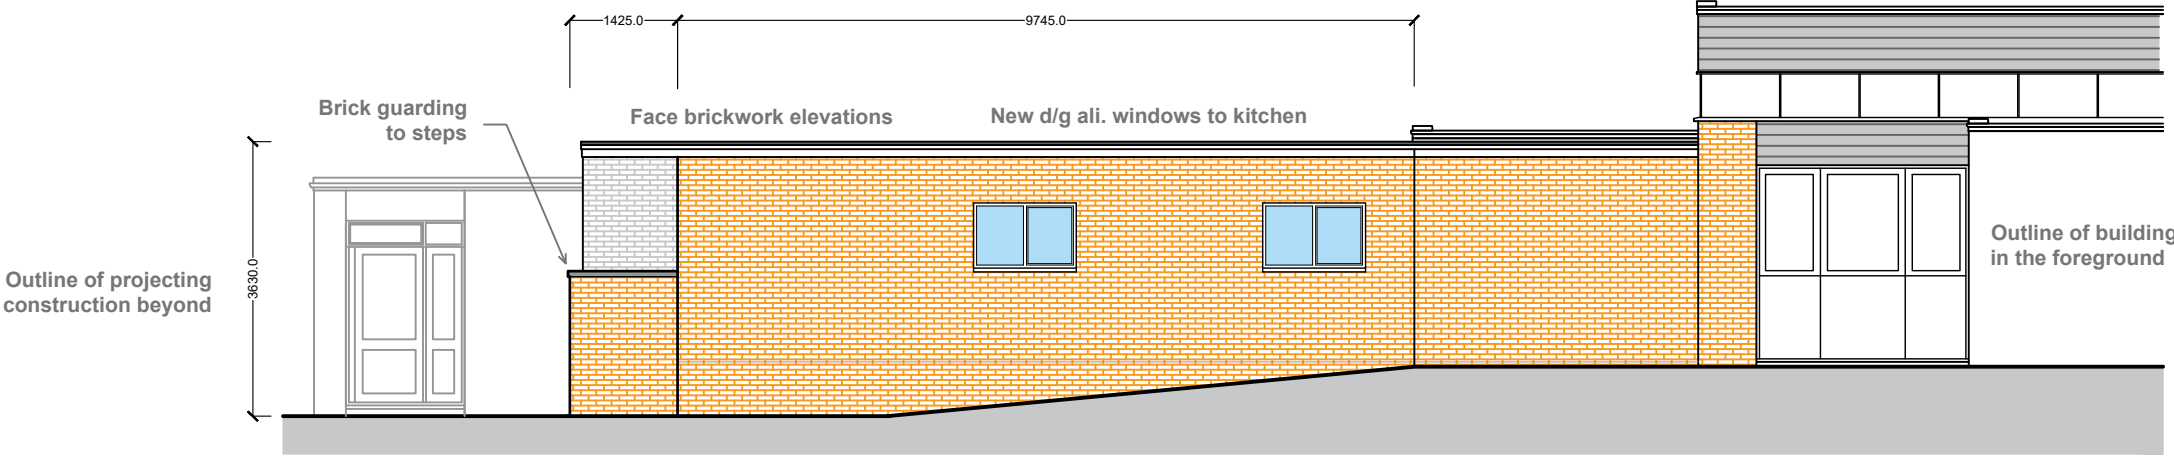

North Elevation

Proposed Elevations
Scale 1:100 @ A3

 

			WP WILLIAMS PATRICK		Registered Office 42 Nightingale Way South Cerney Glos, GL7 5WB	Client The White Horse Federation	Project Title Zouch Academy Proposed Kitchen Extension	Drawing Title North & West Elevations- Proposed	Project No. WP-1201	Drawing Number PR-003	Drawn By PO'C
RevDescriptionDate									Scale 1:100 @ A3	Drawing Status Proposed	Checked By PO'C