



PRIOR TO THE COMMENCEMENT OF ANY WORKS, THE BUILDER IS TO CHECK AND/OR DETERMINE ALL CONSTRUCTION DETAILS, INCLUDING CHECKING EXISTING SITE LEVELS AND DIMENSIONS. THE DRAWING IS TO BE READ IN CONJUNCTION WITH ALL OTHER PROJECT DRAWINGS, CONSTRUCTION NOTES AND/OR PROJECT SPECIFICATION. ALL DISCREPANCIES SHOULD BE REPORTED IMMEDIATELY.

Rev.	Date	Details	Drawn
-	-	-	-

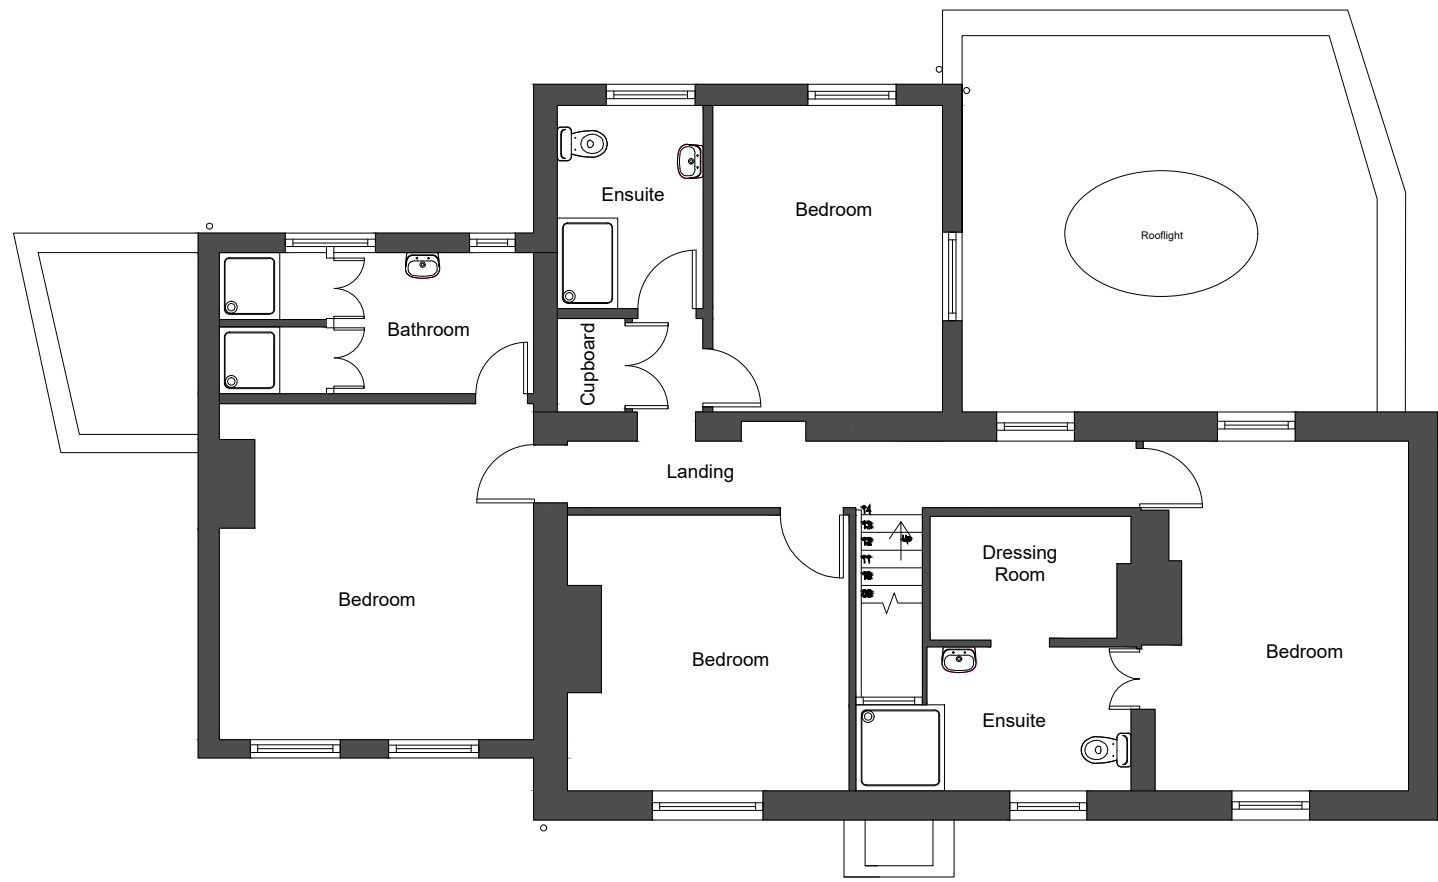


EXISTING FIRST FLOOR PLAN

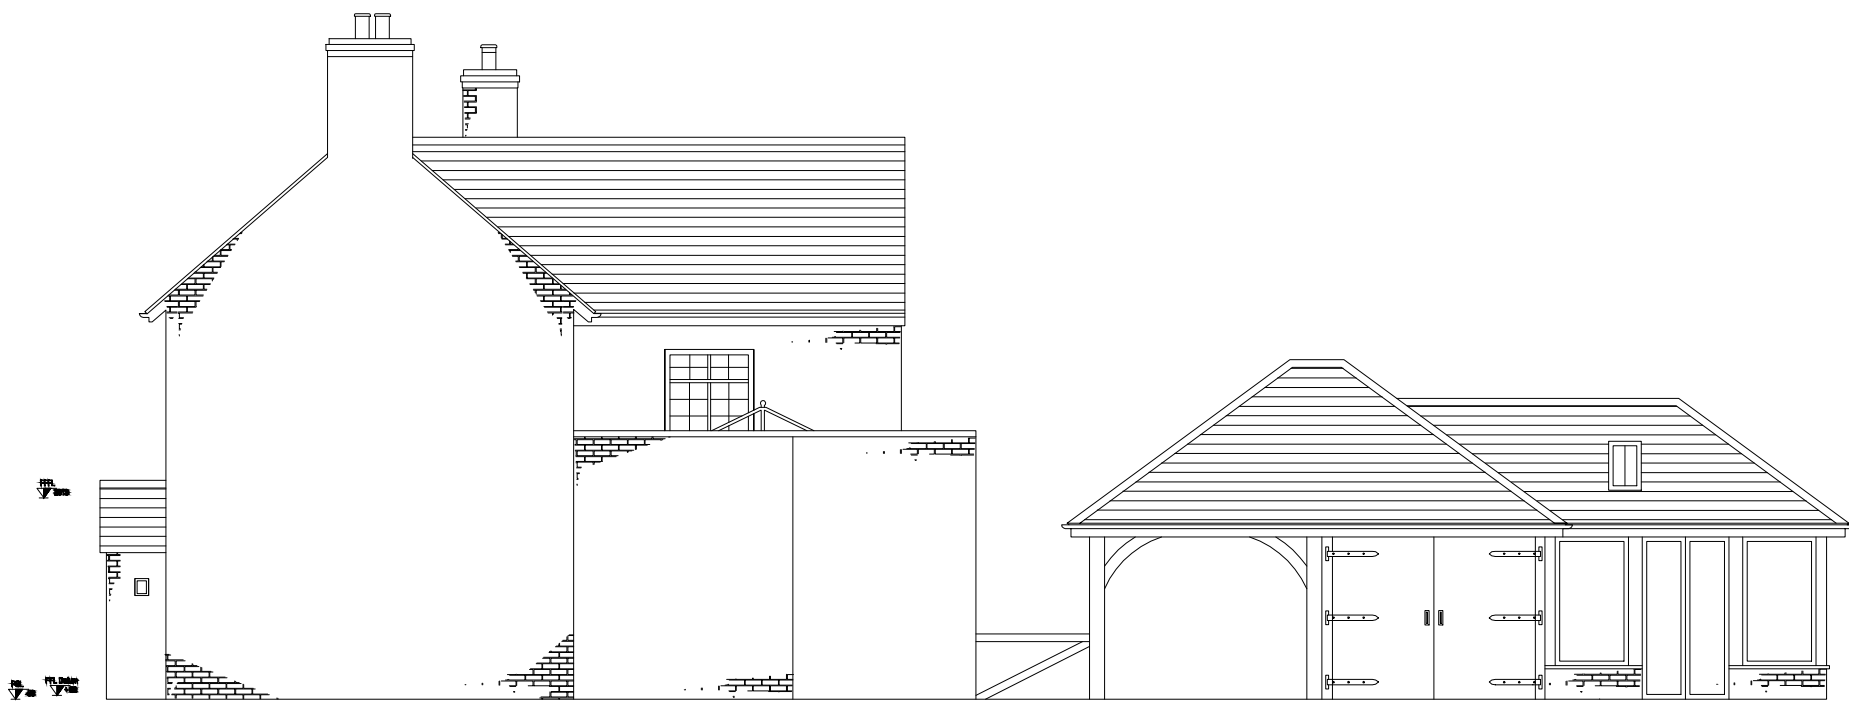

EXISTING SIDE ELEVATION



EXISTING SIDE ELEVATION

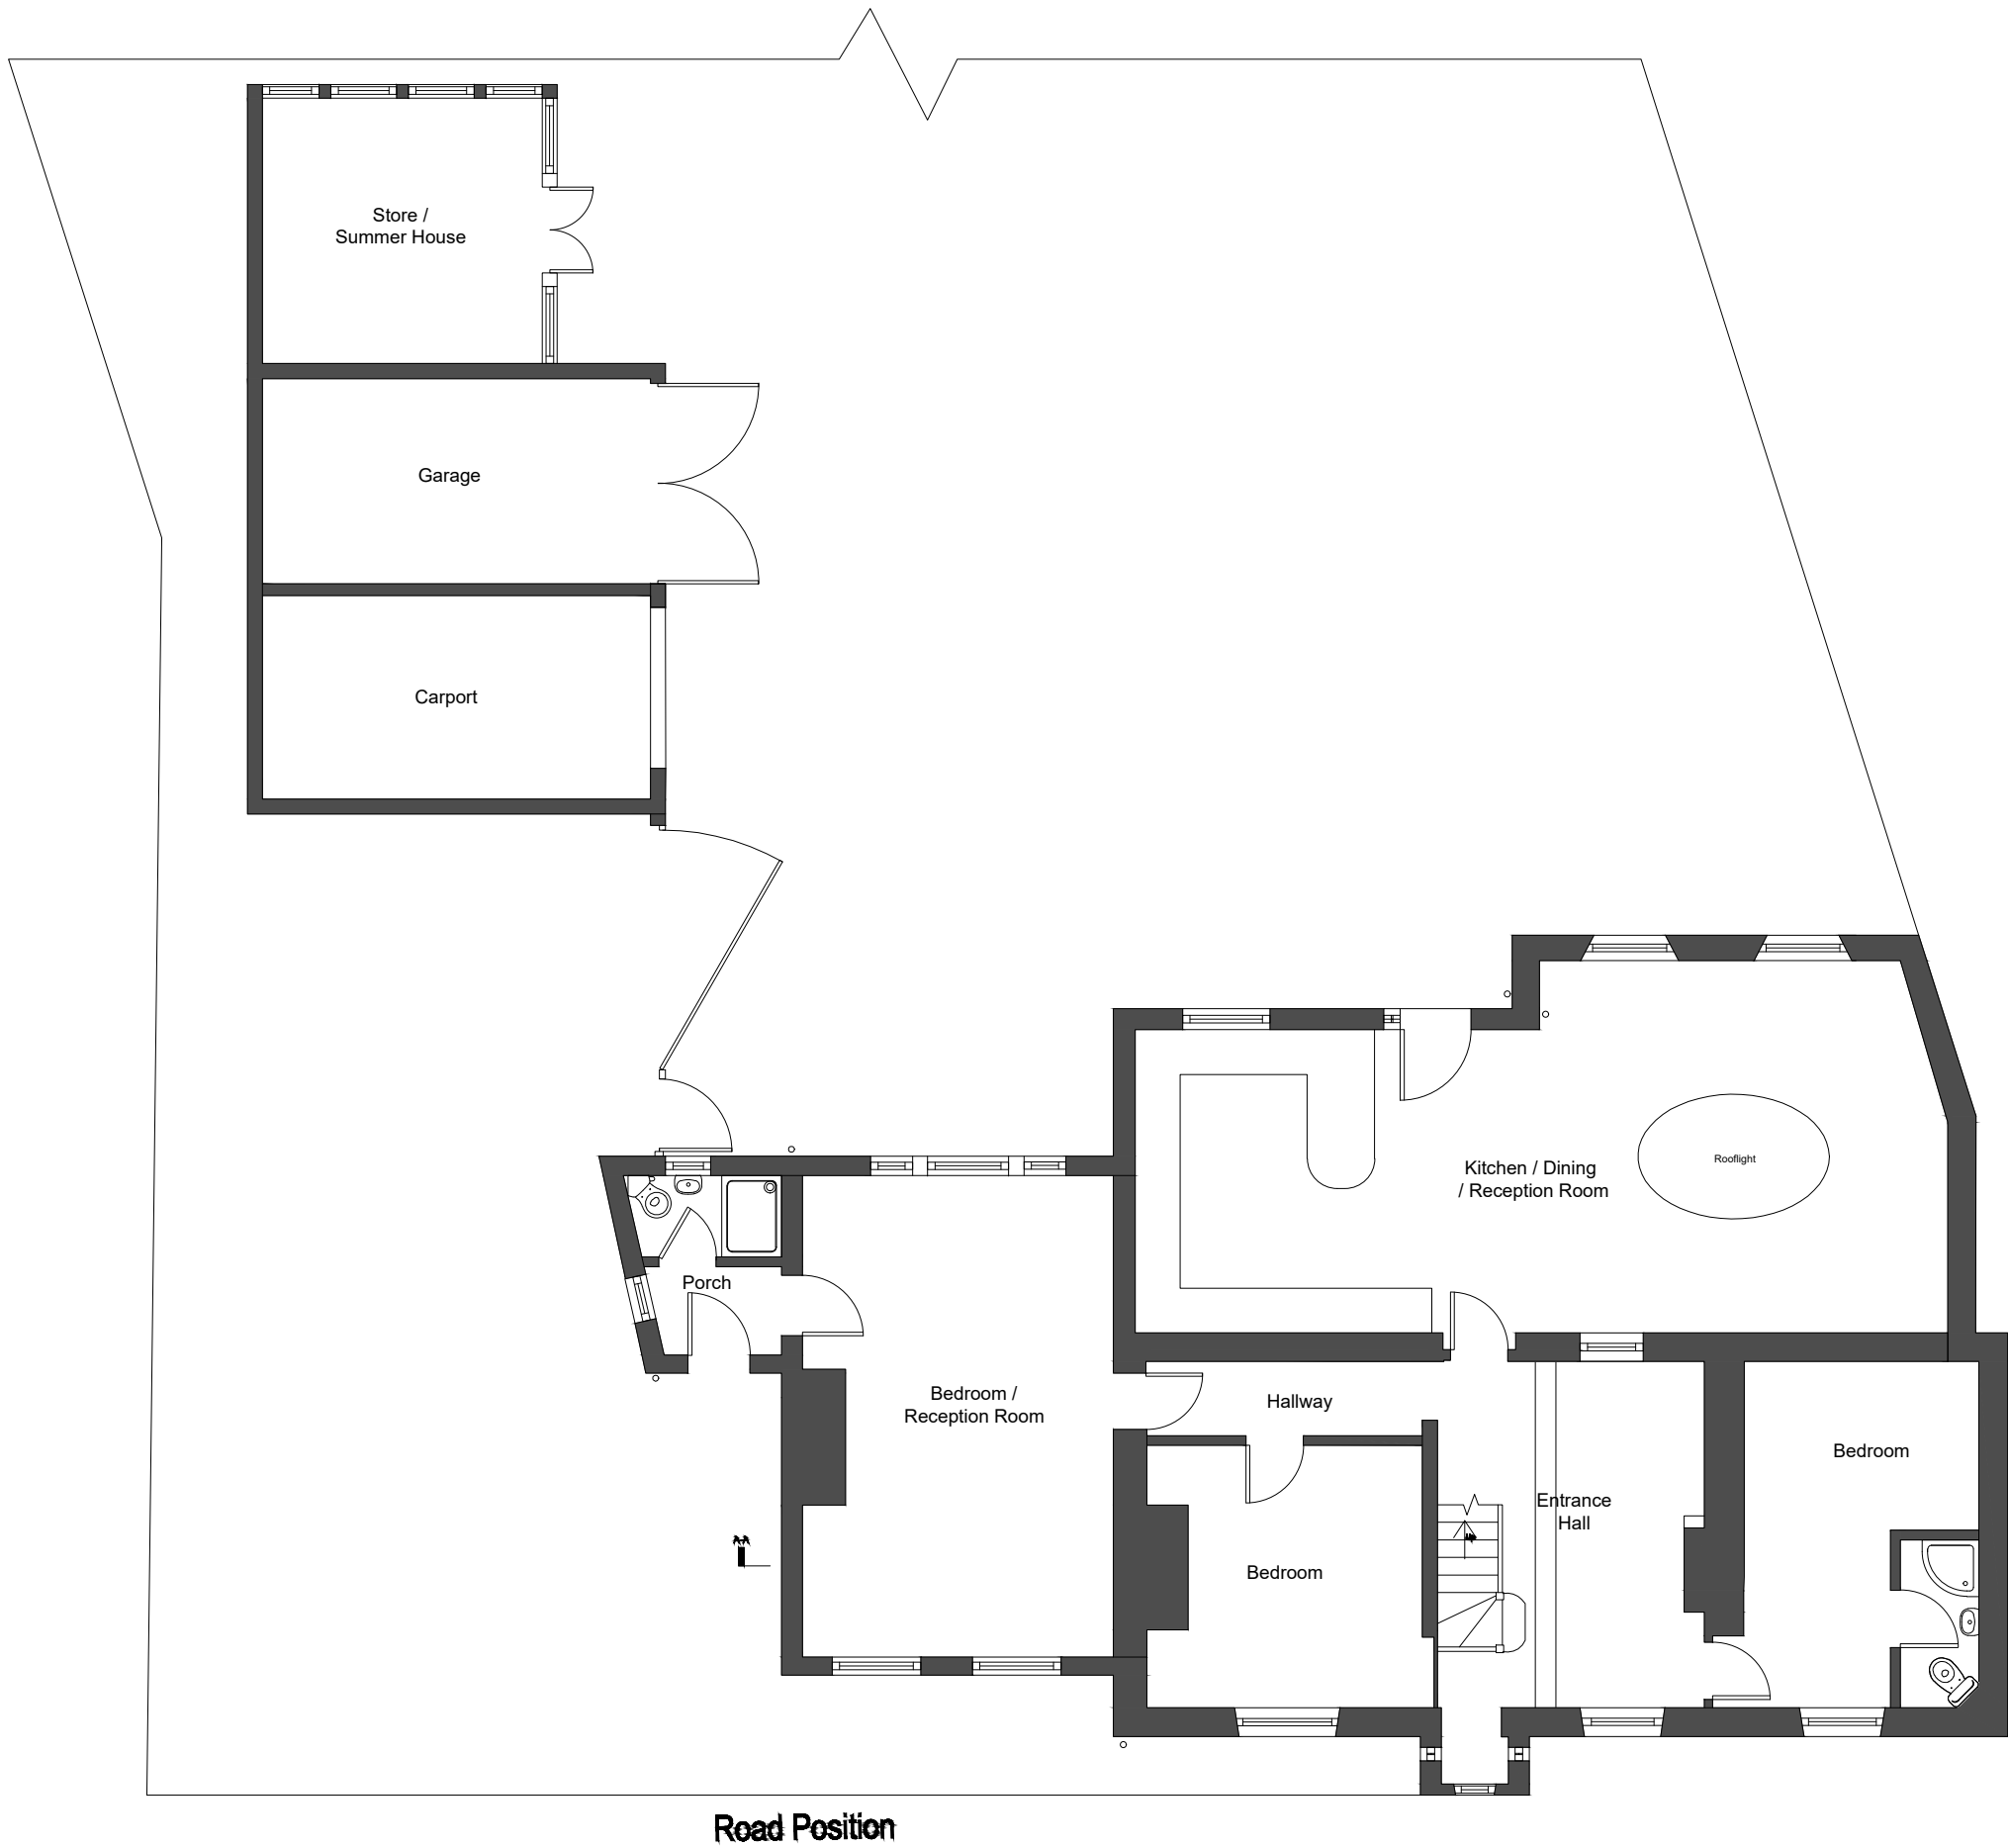



EXISTING GROUND FLOOR PLAN



EXISTING FRONT ELEVATION



EXISTING REAR ELEVATION

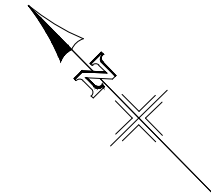 

PLEASE NOTE THIS DRAWING IS INTENDED TO BE PRINTED IN COLOUR

Client:

Site Address: 4 Bishopstrow Road Bishopstrow Warminster BA12 9HQ	Description: Existing Plans & Elevations
--	--

Drawing Number: 26-007/001

Status: **PLANNING**

Scale: 1:100 @ A1	 FERNEBERGA HOUSE ALEXANDRA ROAD FARNBOROUGH HAMPSHIRE, GU14 6DQ t: 01252 757285 w: www.blueskycad.co.uk
Date: Feb 2026	
Drawn: BSC	
Checked: mb	

THIS DRAWING IS THE COPYRIGHT OF BLUE SKY CAD LTD AND MUST NOT BE USED IN CONJUNCTION WITH ANY OTHER PROJECT WITHOUT WRITTEN CONSENT