


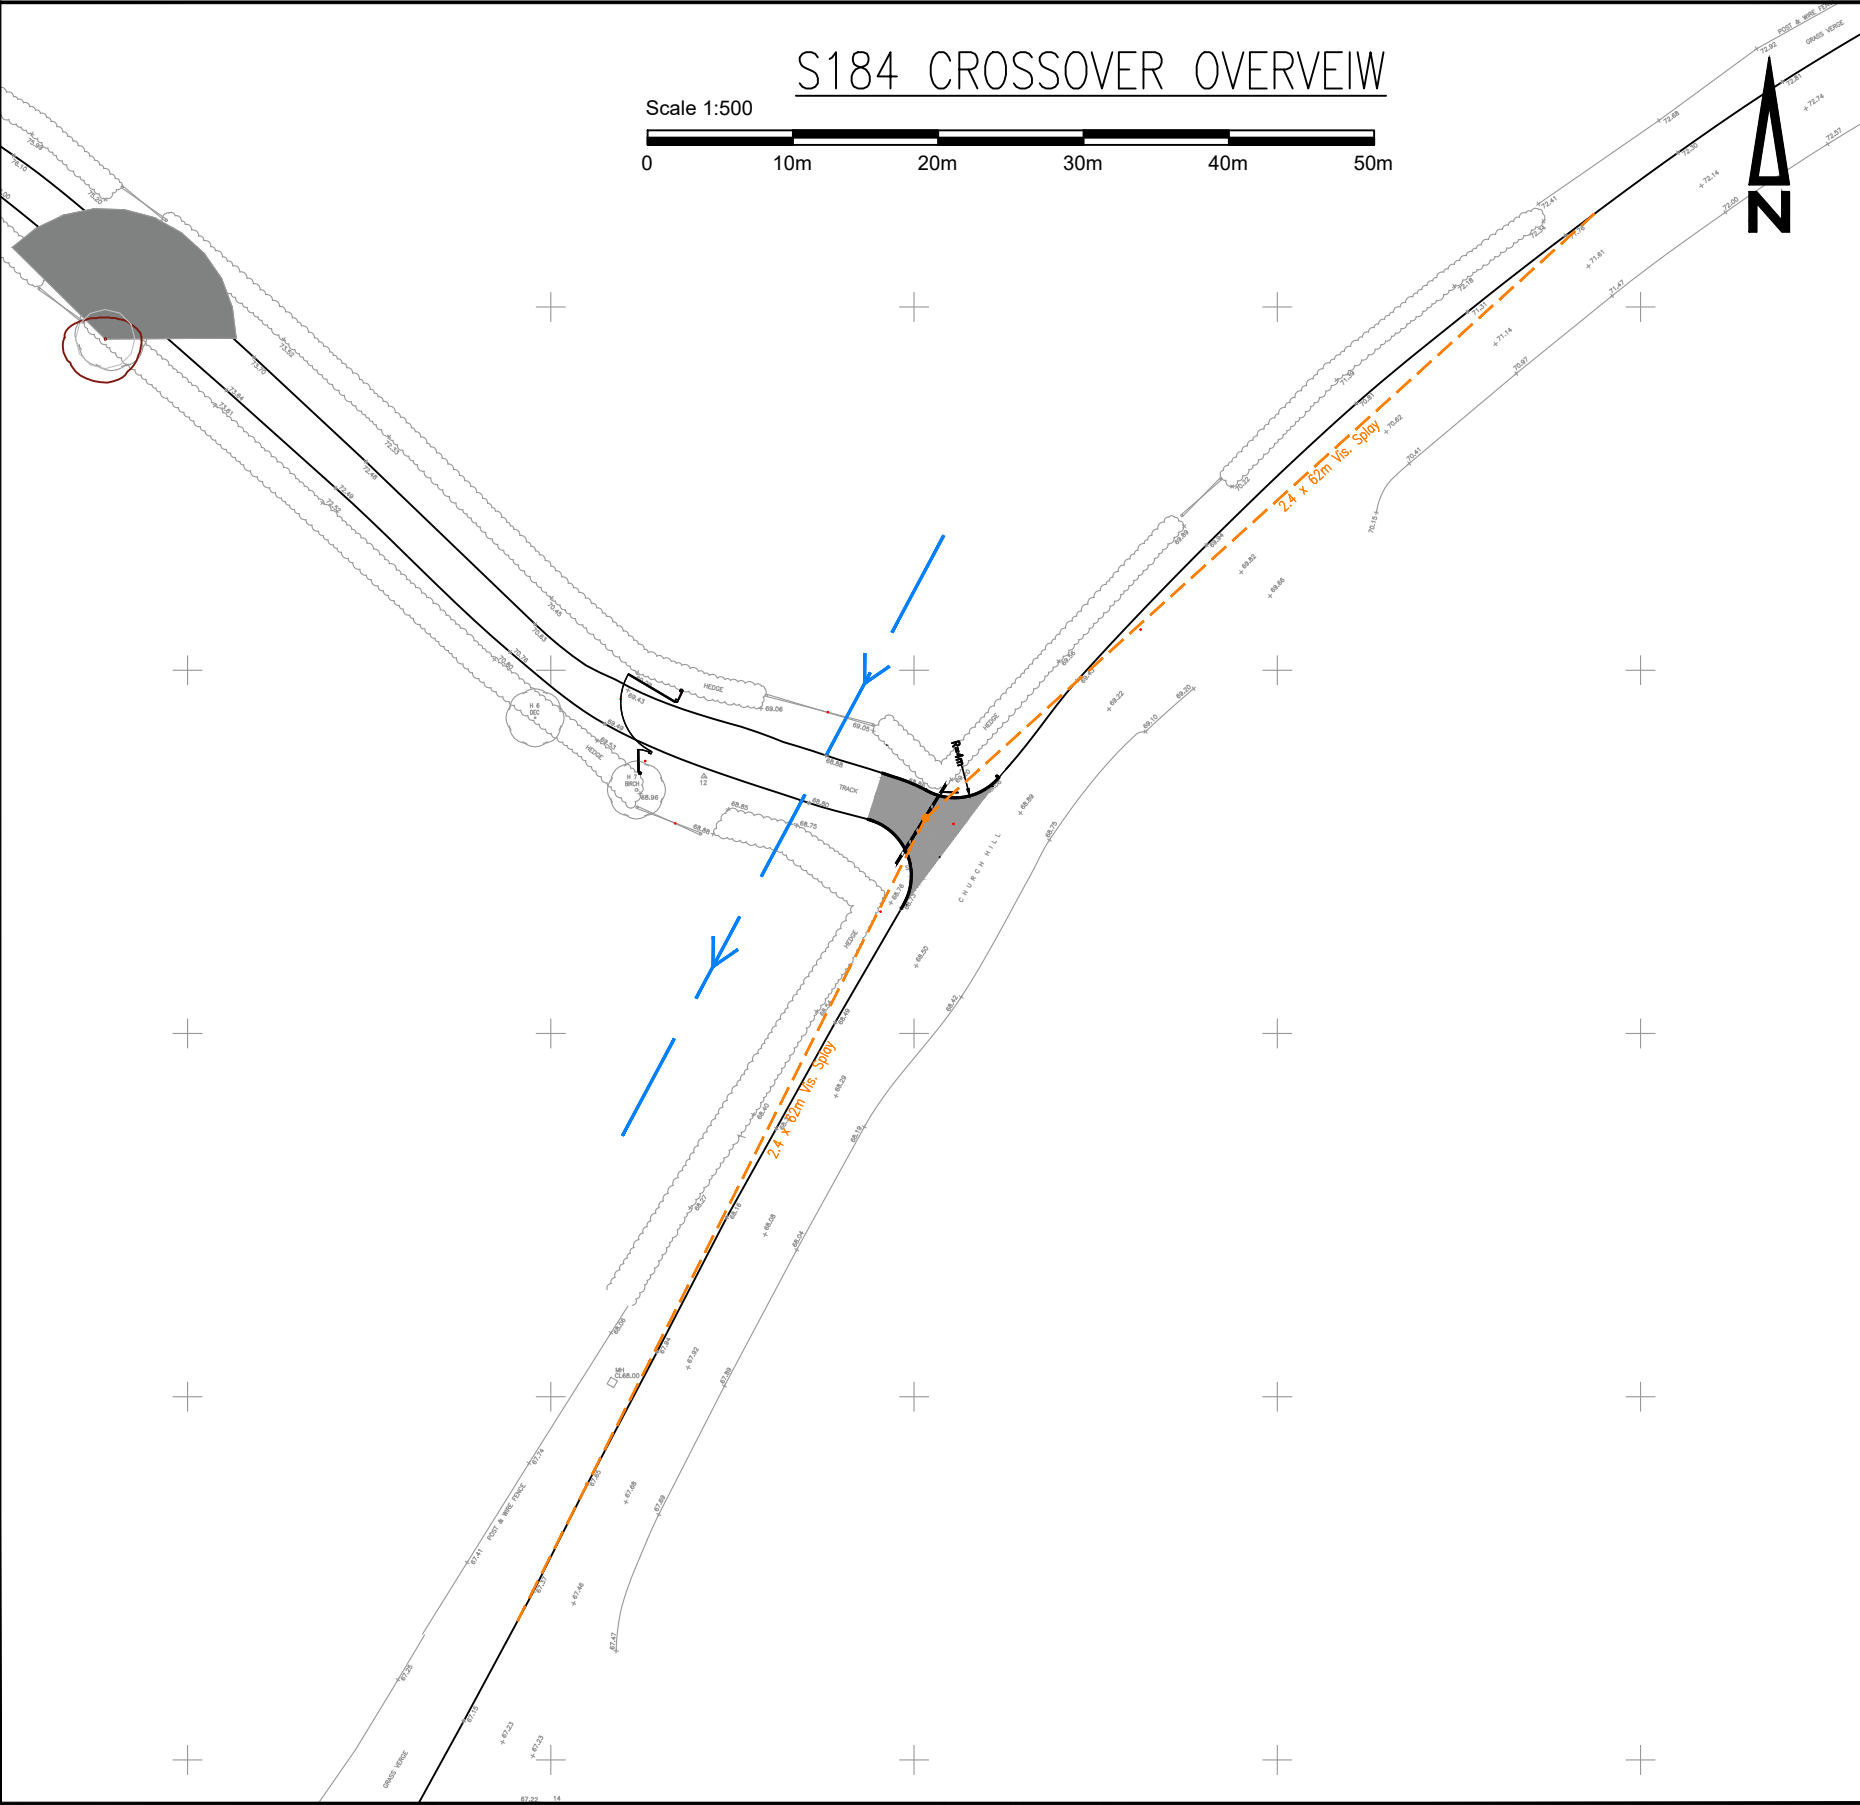

REFERENCE DRAWINGS:

Drawing No.	Drawing Title	Revision	Date	Company
EA130-03	Proposed Site Plan	H	Sept '21	Eltringham Morris Architecture Ltd
A832/10559/1	Topo Survey	-	Aug '18	Anthony Brookes Surveys Ltd

S184 CROSSOVER KEY:

- KERB TYPE CS1: 0mm UPSTAND
- KERB TYPE BN: 20mm UPSTAND
- KERB TYPE BN: 50mm UPSTAND
- KERB TYPE TRANSITION
- ADOPTABLE ASPHALT CARRIAGEWAY CONSTRUCTION
- 900mm TIE-IN TO EXISTING CARRIAGEWAY
- HIGHWAY BOUNDARY
- SURFACE WATER DRAIN
- SURFACE WATER CATCH PIT
- SURFACE WATER HIGHWAY GULLY
- VISIBILITY SPLAY

SITE LOCATION KEY:

- SITE BOUNDARY

No.

By

Date

Revision

Details

© Copyright

Cole Easdon

01793 619 965 | cec@ColeEasdon.com | www.ColeEasdon.com

Client

MR G.Wilkinson

Job Title

Land at Clackers Brook Farm,
Bromham,
Wiltshire

Drawing Title

S184 Plan

Drawing Status:

FOR COMMENT	FOR PLANNING	FOR TENDER	FOR APPROVAL	FOR CONSTRUCTION	AS BUILT

CONSTRUCTION AT CLIENT / CONTRACTOR RISK

Designed by

AFD

Drawn by

AFD

Checked by:

RB

Date

February 2026

Scale

See VP @ A2

Dwg. No.

9836 - 102

Rev.

-

