


PRIOR TO THE COMMENCEMENT OF ANY WORKS, THE BUILDER IS TO CHECK AND/OR DETERMINE ALL CONSTRUCTION DETAILS, INCLUDING CHECKING EXISTING SITE LEVELS AND DIMENSIONS. THE DRAWING IS TO BE READ IN CONJUNCTION WITH ALL OTHER PROJECT DRAWINGS, CONSTRUCTION NOTES AND/OR PROJECT SPECIFICATION. ALL DISCREPANCIES SHOULD BE REPORTED IMMEDIATELY.

Rev.	Date	Details	Drawn
-	-	-	-

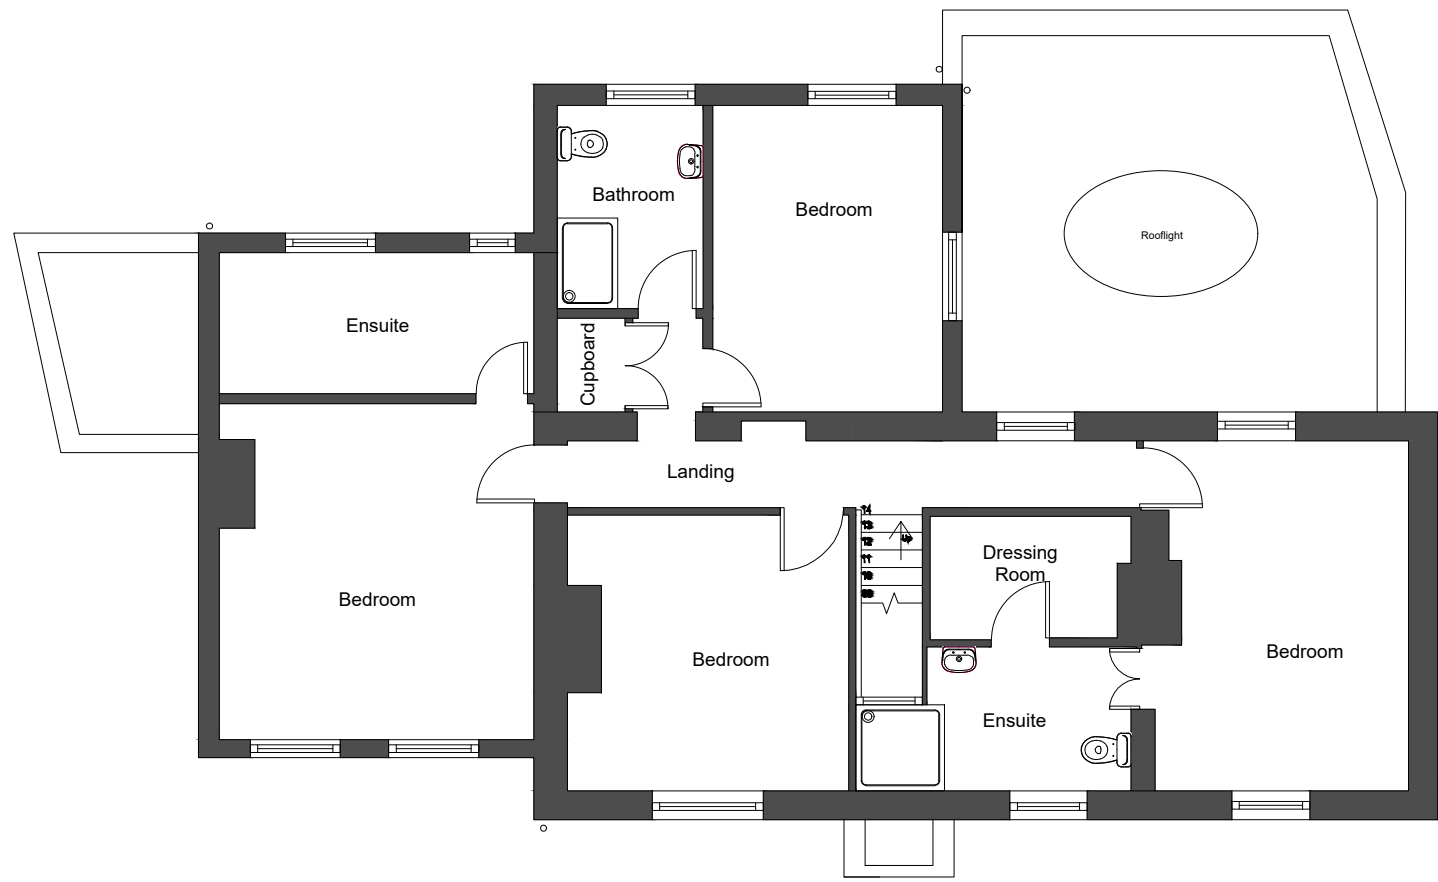


PROPOSED FIRST FLOOR PLAN



PROPOSED SIDE ELEVATION



PROPOSED SIDE ELEVATION

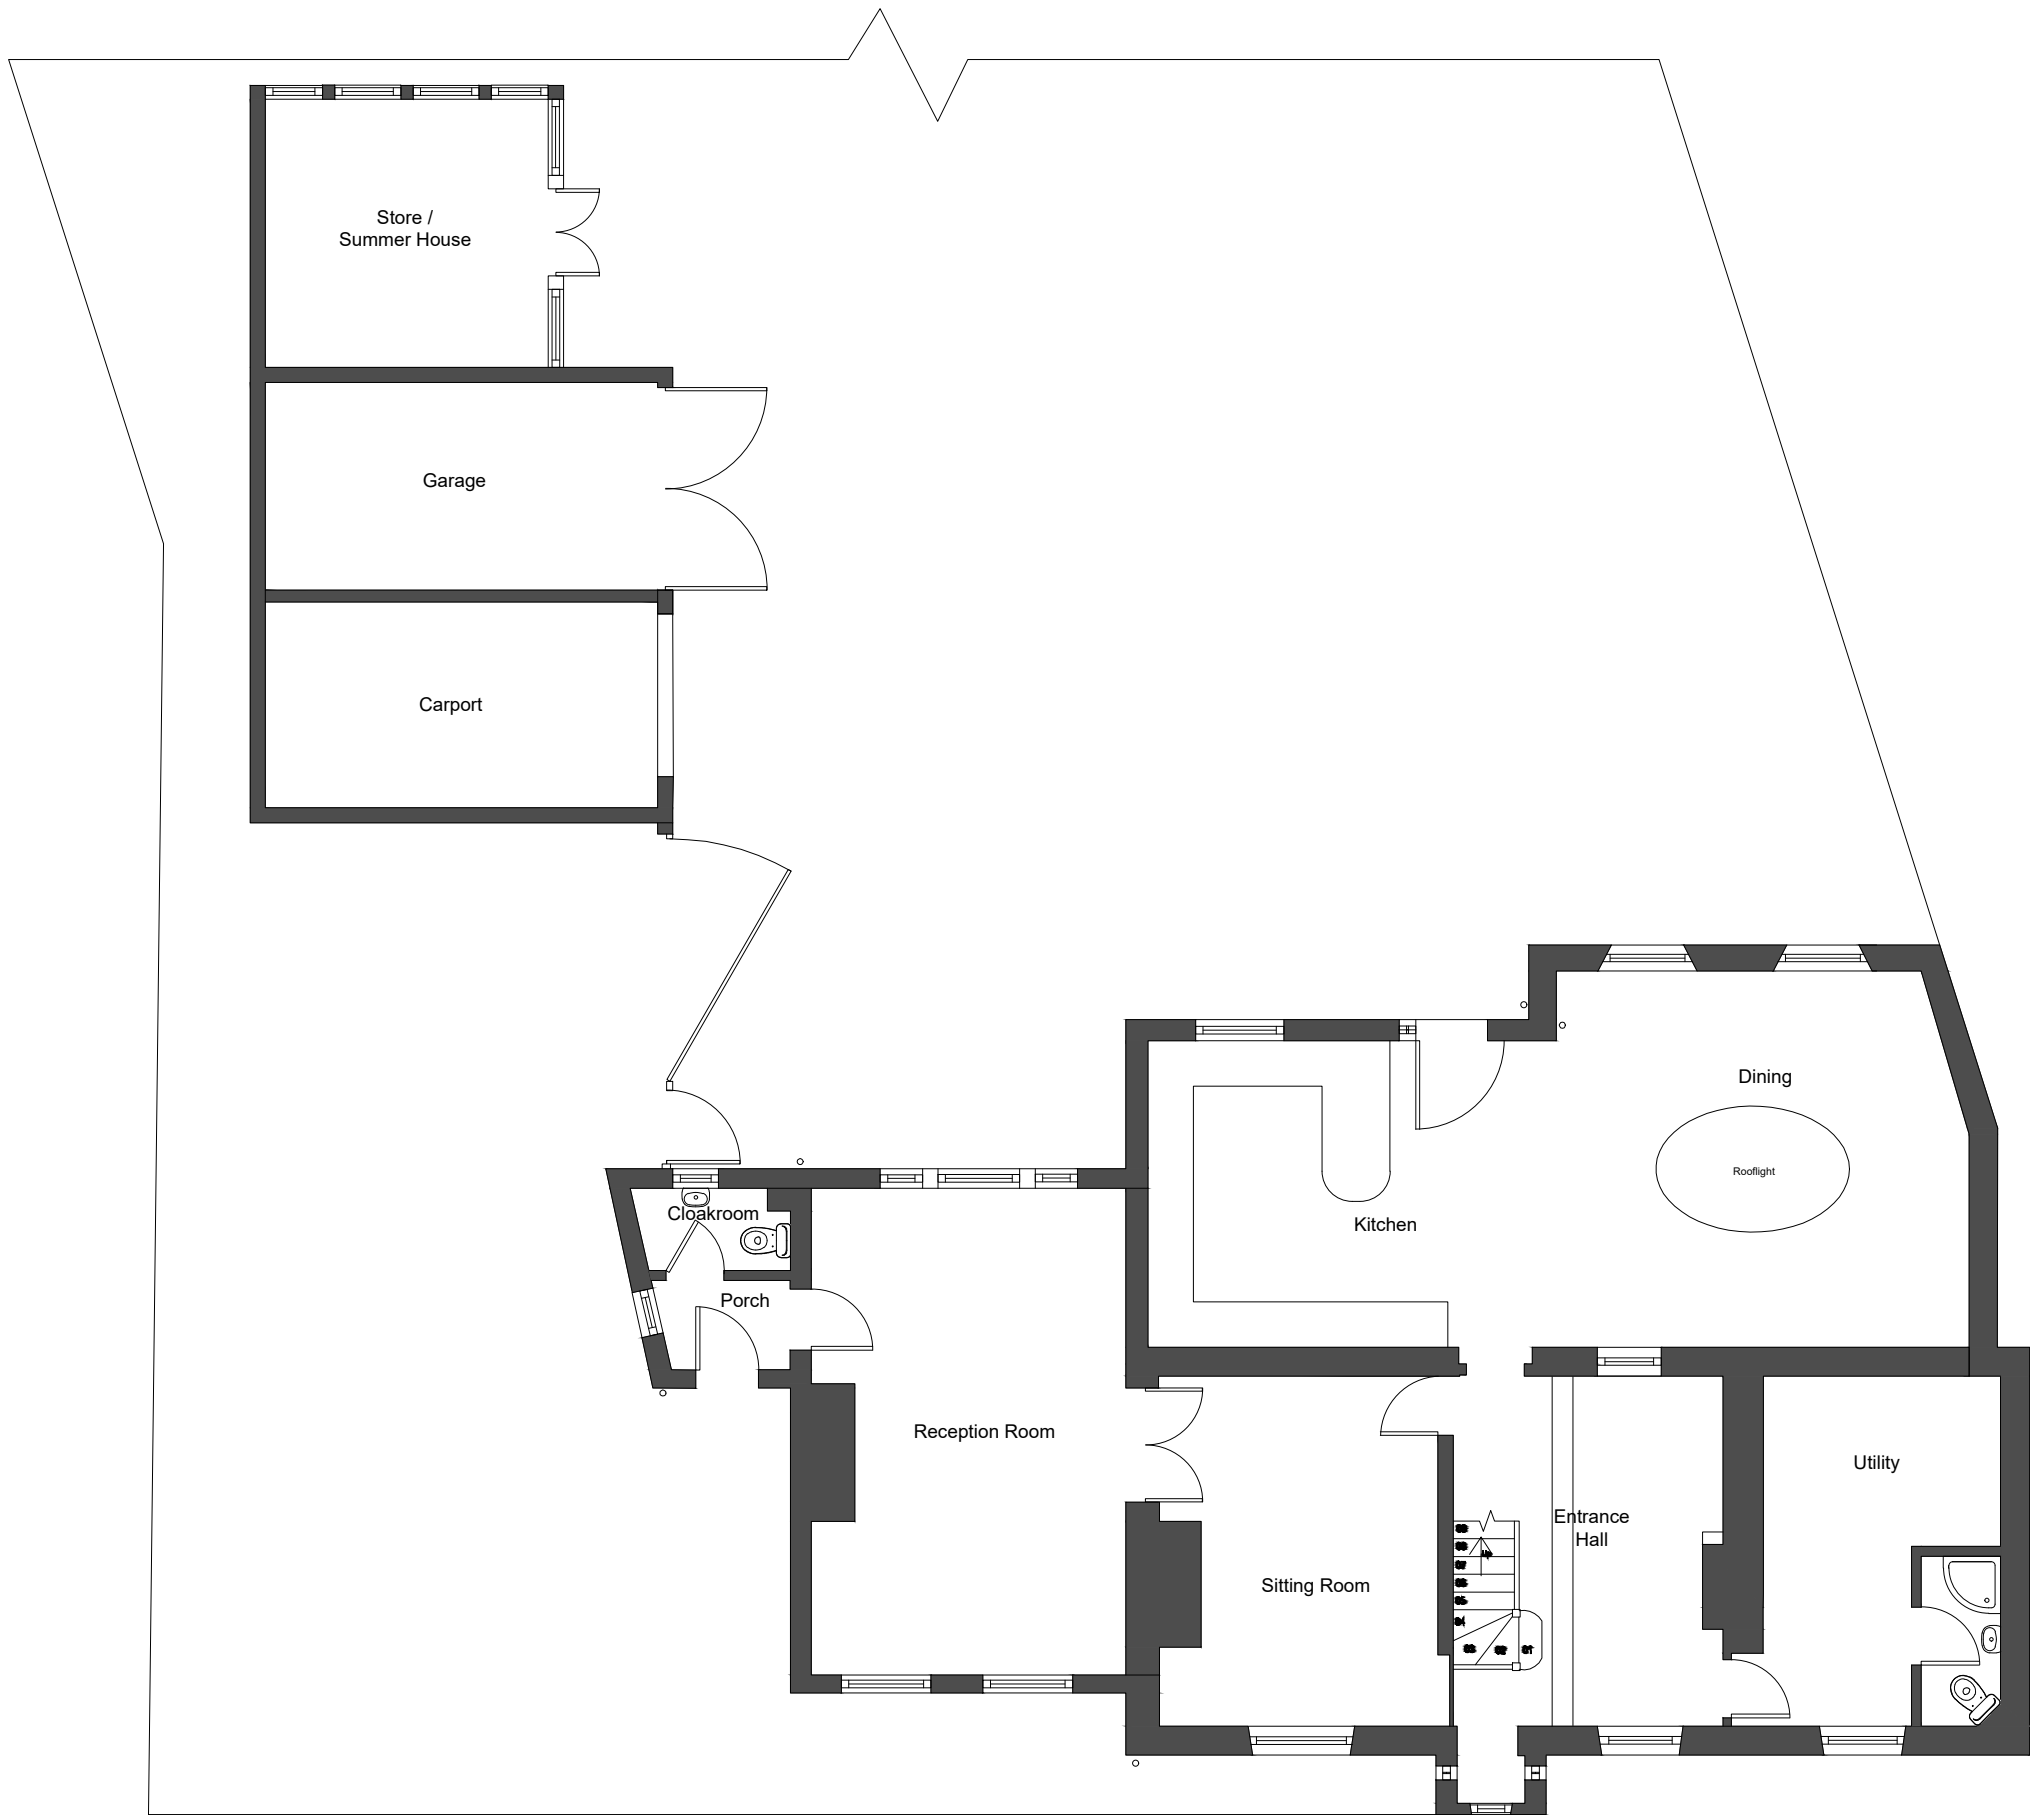


PROPOSED GROUND FLOOR PLAN



PROPOSED FRONT ELEVATION



PROPOSED REAR ELEVATION

 

PLEASE NOTE THIS DRAWING IS INTENDED TO BE PRINTED IN COLOUR

Client:

Site Address:
4 Bishopstrow Road
Bishopstrow
Warminster
BA12 9HQ

Description:
Proposed Plans &
Elevations

Drawing Number: 26-007/002

Status: **PLANNING**

Scale: 1:100 @ A1

Date: Feb 2026

Drawn: BSC

Checked: mb

THIS DRAWING IS THE COPYRIGHT OF BLUE SKY CAD LTD AND MUST NOT BE USED IN CONJUNCTION WITH ANY OTHER PROJECT WITHOUT WRITTEN CONSENT



FERNEBERGA HOUSE
ALEXANDRA ROAD
FARNBOROUGH
HAMPSHIRE, GU14 6DQ
t: 01252 757285
w: www.blueskycad.co.uk