




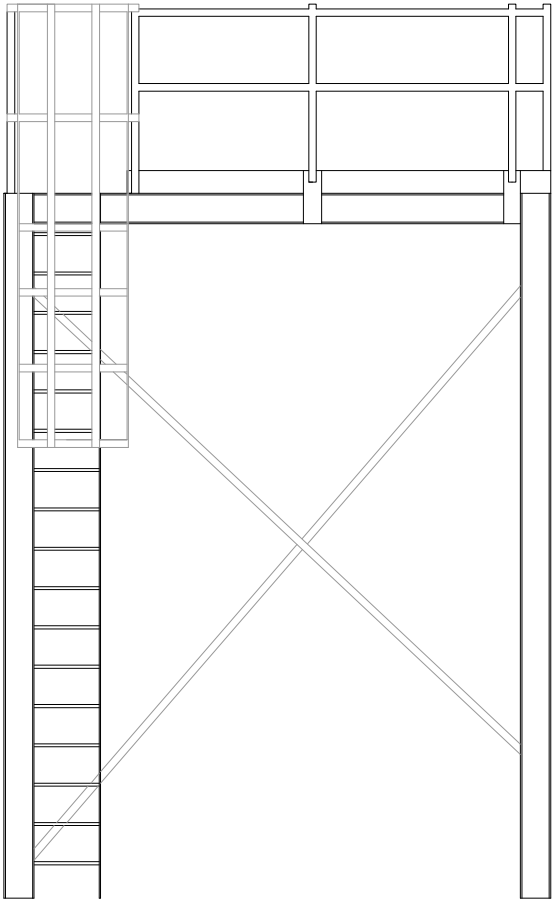


North Elevation
Scale 1:50

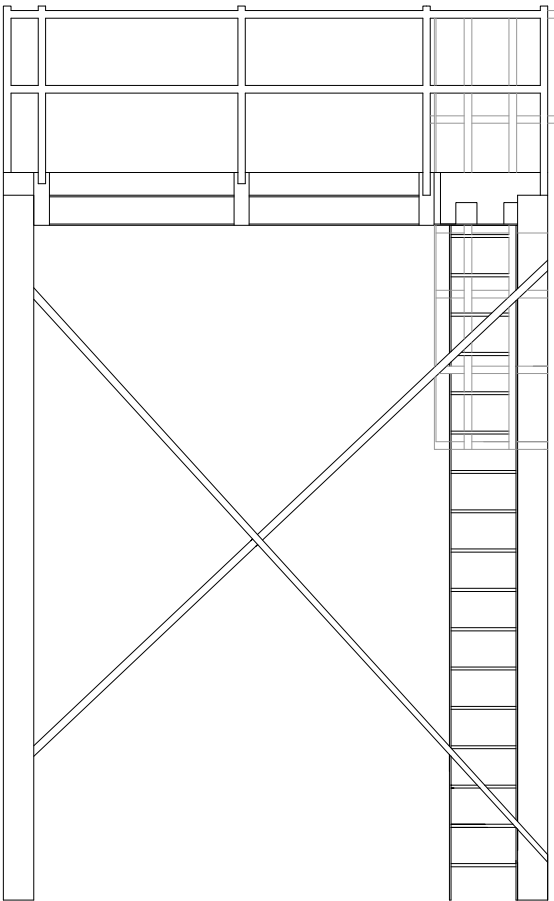

South Elevation
Scale 1:50

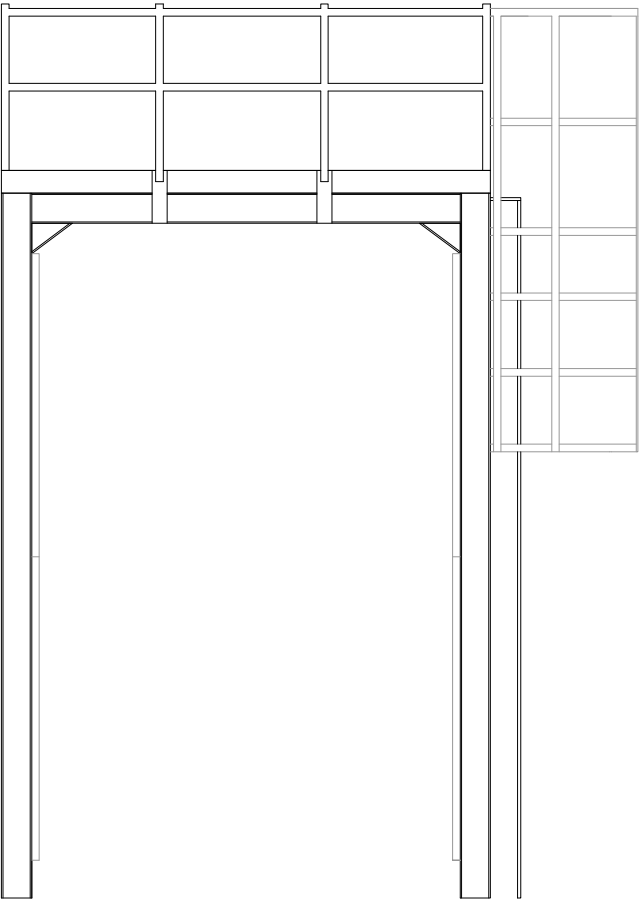


East Elevation
Scale 1:50

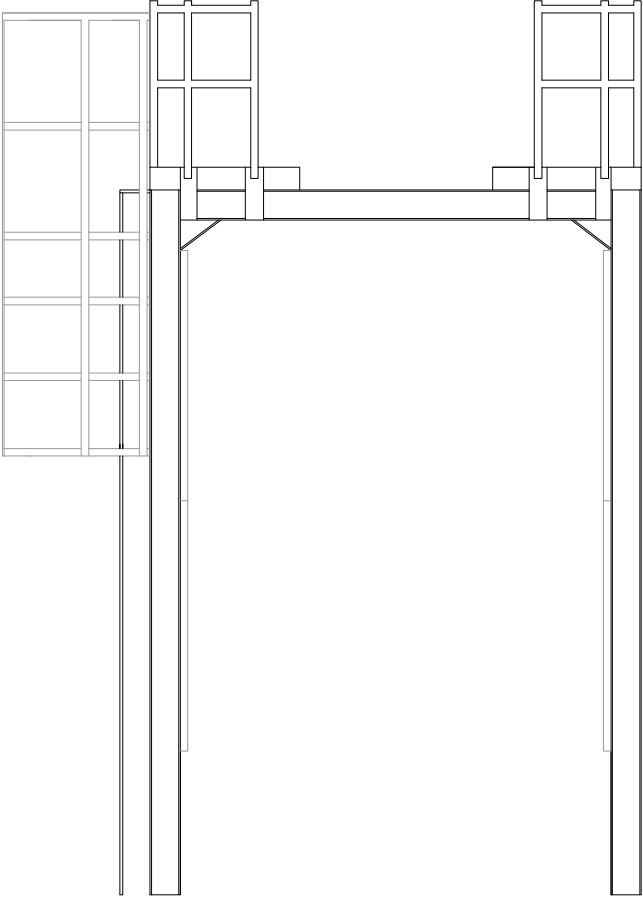

West Elevation
Scale 1:50

THIS DRAWING IS COPYRIGHT
Contractor must take site sizes

Any discrepancies between the
drawing and site conditions
should be reported to the
Principal Designer

 

Scale bar (1:50)

Rev.	Date		Init

CLIENT		
Mr R & Mrs C Boole		
PROJECT		
Change of Use from Agricultural to Educational		
DRAWING		
Steel Tower Elevations		
DRAWN: JAG	Date: 28/11/25	Scale: 1:50 @ A3
Drawing number: 4465 - 02		Rev.

DOLMAN
ARCHITECTURAL DESIGNERS BUILDING SURVEYORS
COST CONSULTANTS CDM PRINCIPAL DESIGNERS
Sussex House
Bath Road
Devizes
Wiltshire SN10 2AF
Tel: 01380 729456
Web: www.dolmansurveyors.co.uk
Email: info@dolmansurveyors.co.uk