

OVERHEIGHT UNIT

OVERHEIGHT UNIT

DRAWING APPROVAL:

APPROVED BY:
BOTTOM RAIL SIZE: 100x50x10.42Kg/m P.F.C
TOP RAIL SIZE: 76x38x6.7Kg/m P.F.C

UPVC DOOR FITTED
WITHIN 100x50x4mm R.H.S.
(NOT ODD LEG)
CLEAR OPENING 930x2105mm

UPVC WINDOWS FITTED WITHIN
50x50x3mm S.H.S. FRAME
(NOT ODD LEG)
CLEAR OPENING 1110x1010mm
DRIP RAILS FITTED ABOVE.

ALL UPVC WINDOWS AND DOORS
TO BE ANTHRACITE GREY EXTERNAL
& WHITE INTERNAL

PANEL SIZE 2565mm

UNIT STRUCTURE:

FLAT SIDED CONSTRUCTION

Length: 6631mmWidth: 3658mm

Bearers: 50x100mm RHS @405 CTRS

Roof Braces: 50mm SHS - 3x SPACED EVENLY

Chain Guides: NO

Lifting Points: NO

Jack Legs: NO

Underpans: YES

UNIT LINING:

TRIMS:
White Plastic

FLOOR:
1.2mm Fossil Grey Vinyl c/w CAP & COVE
FACILITIES over 15mm P5 Floorboards, with
50mm INSULATION Within Underpans

CEILING:
25mm Sprayfoam, 50mm Mineral Wool, 38mm
Stud, Flat White Ceiling Board

WALLS:
Wilkins White Plyboard, 50mm Mineral Wool

INTERNAL HEIGHT: 2455mm

This Document Remains The Property Of: NewSpace Containers
Ltd. Units 30-31, Lydney Ind. Est, Harbour Road, Lydney,
Gloucestershire. GL15 4EJ. Tel. No. 01594 839243 And Should
Not Be Copied Or Used Without Express Permission.

NewSpace
CREATING ACCOMMODATION

CLIENT:
Greenway

PROJECT NUMBER:
NS00500-GRT-OP-2212

DRAWING NAME:
PLAN VIEW & FRONT ELEVATION

DRAWING NUMBER:
01

REV: BREV DATE: 04/03/24

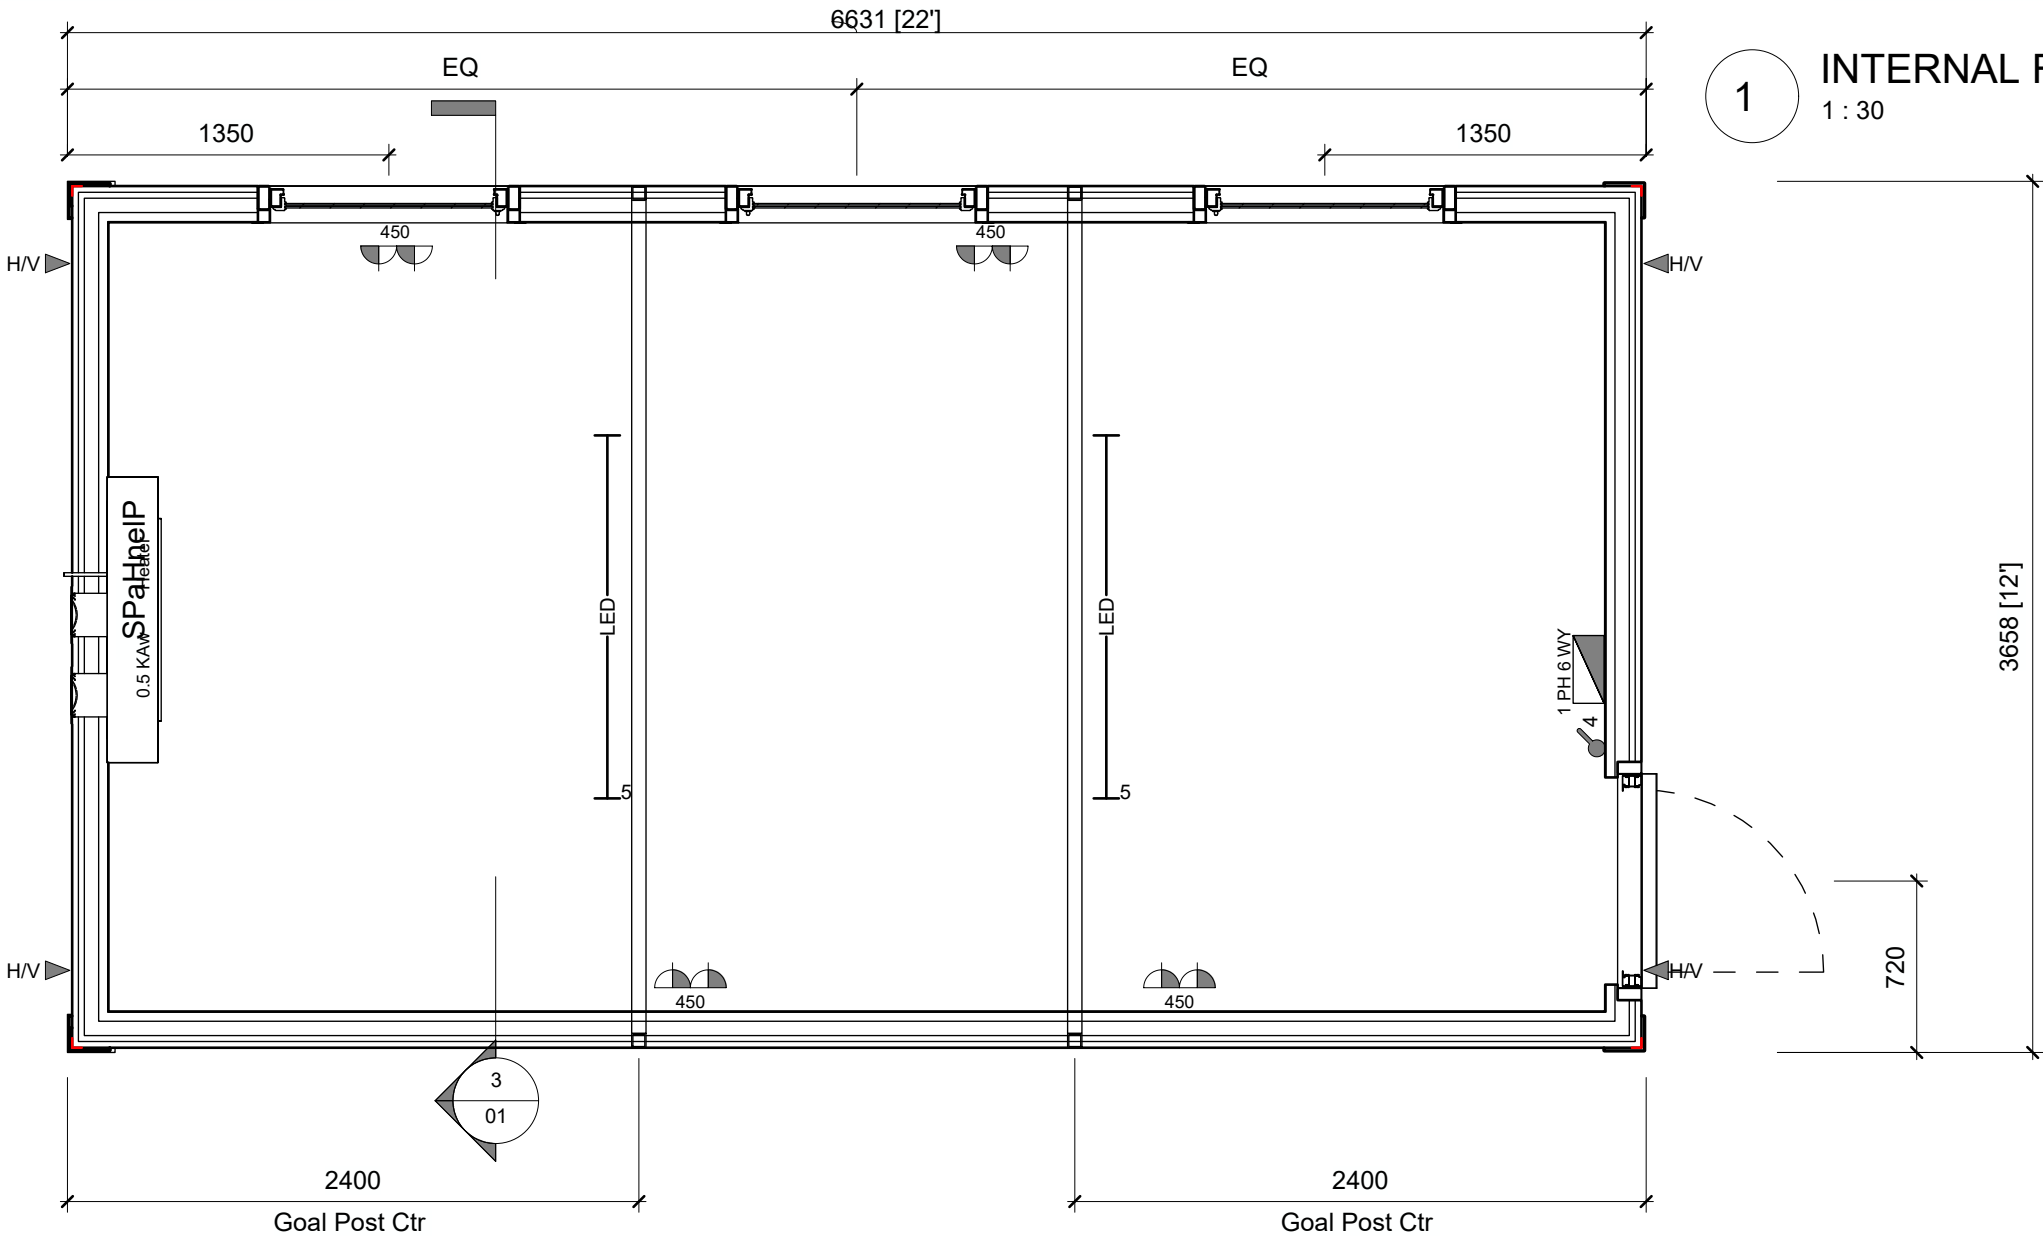
REVISION DESCRIPTION:
LENGTH CHANGED

DRAWN BY: DR

CHECKED BY: MB



DRAWING STATUS:
FOR INFORMATION





SCALE:As indicated



1 INTERNAL FLOOR
1 : 30

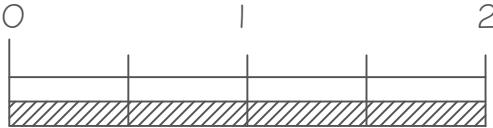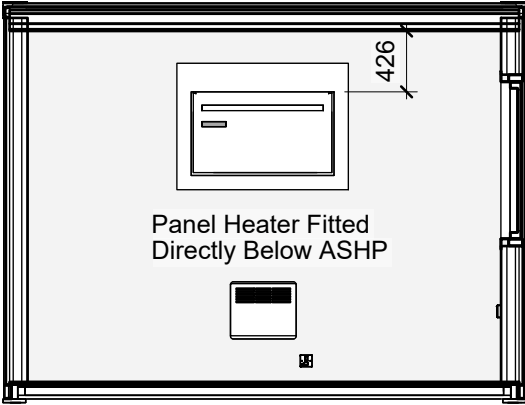    3 Section 2
1 : 50



LEGEND		
920x2100mm UPVC Single Door	1	
Double Socket - 25mm Pattress	4	
Hyco Panel Heater AC500T Fitted Directly Below ASHP	1	
LED 5Ft Baton MW	2	
Single Phase 6 Way Consumer Unit	1	
Wall Switch	1	