


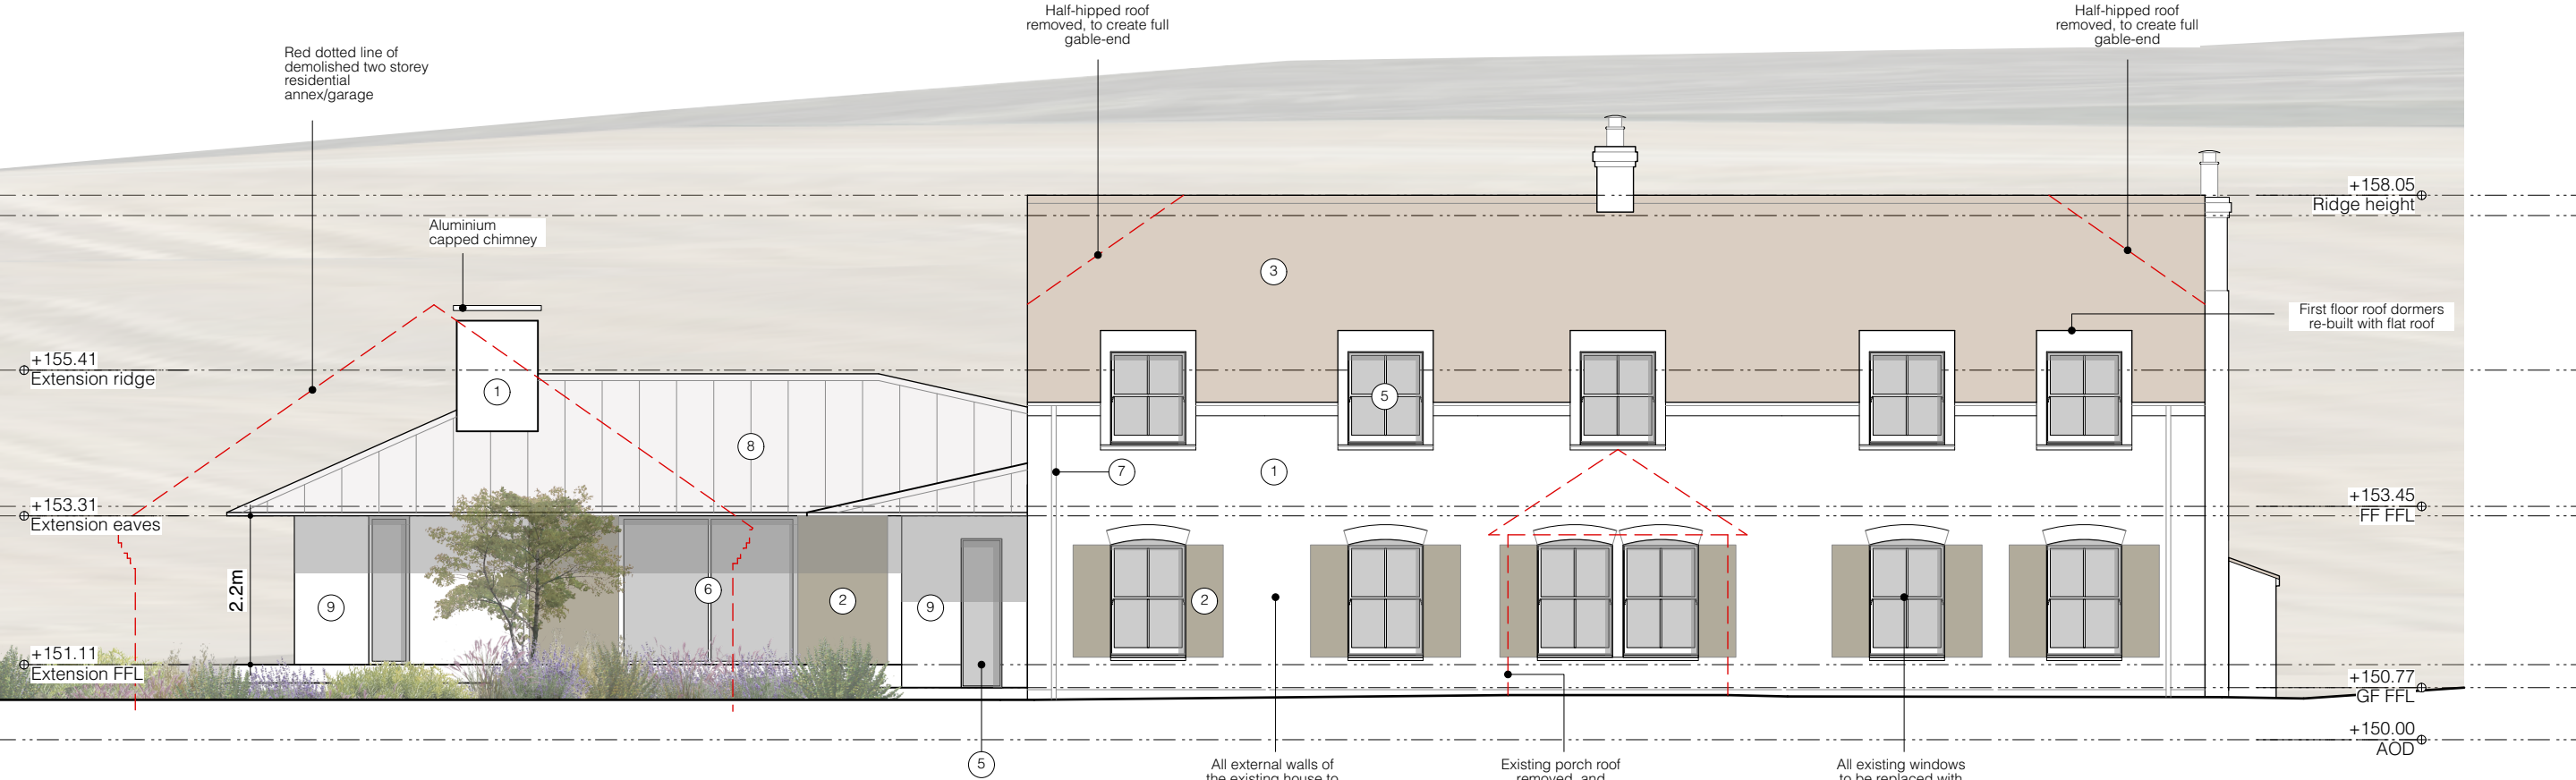

01 West Elevation
Scale 1:100 @ A3

- 1 Lime rendered walls

2 Timber shutters


3 Traditional clay tile to match existing roofs

5 New timber framed double glazed window
- 6 New timber framed sliding doors

7 Zinc downpipes and rainwater goods

8 Azengar zinc standing seam roof

9 Handmade brick walls with lime mortar pointing

 

DWG NO	ISSUED	REV
PR-202	Feb 2026	
SCALE		
Proposed West Elevation	1:100 @ A3	
JOB NO		
Wheatlands	162	
Rivar Road, Shalbourne, SN8 3RL		

Proposed West Elevation