


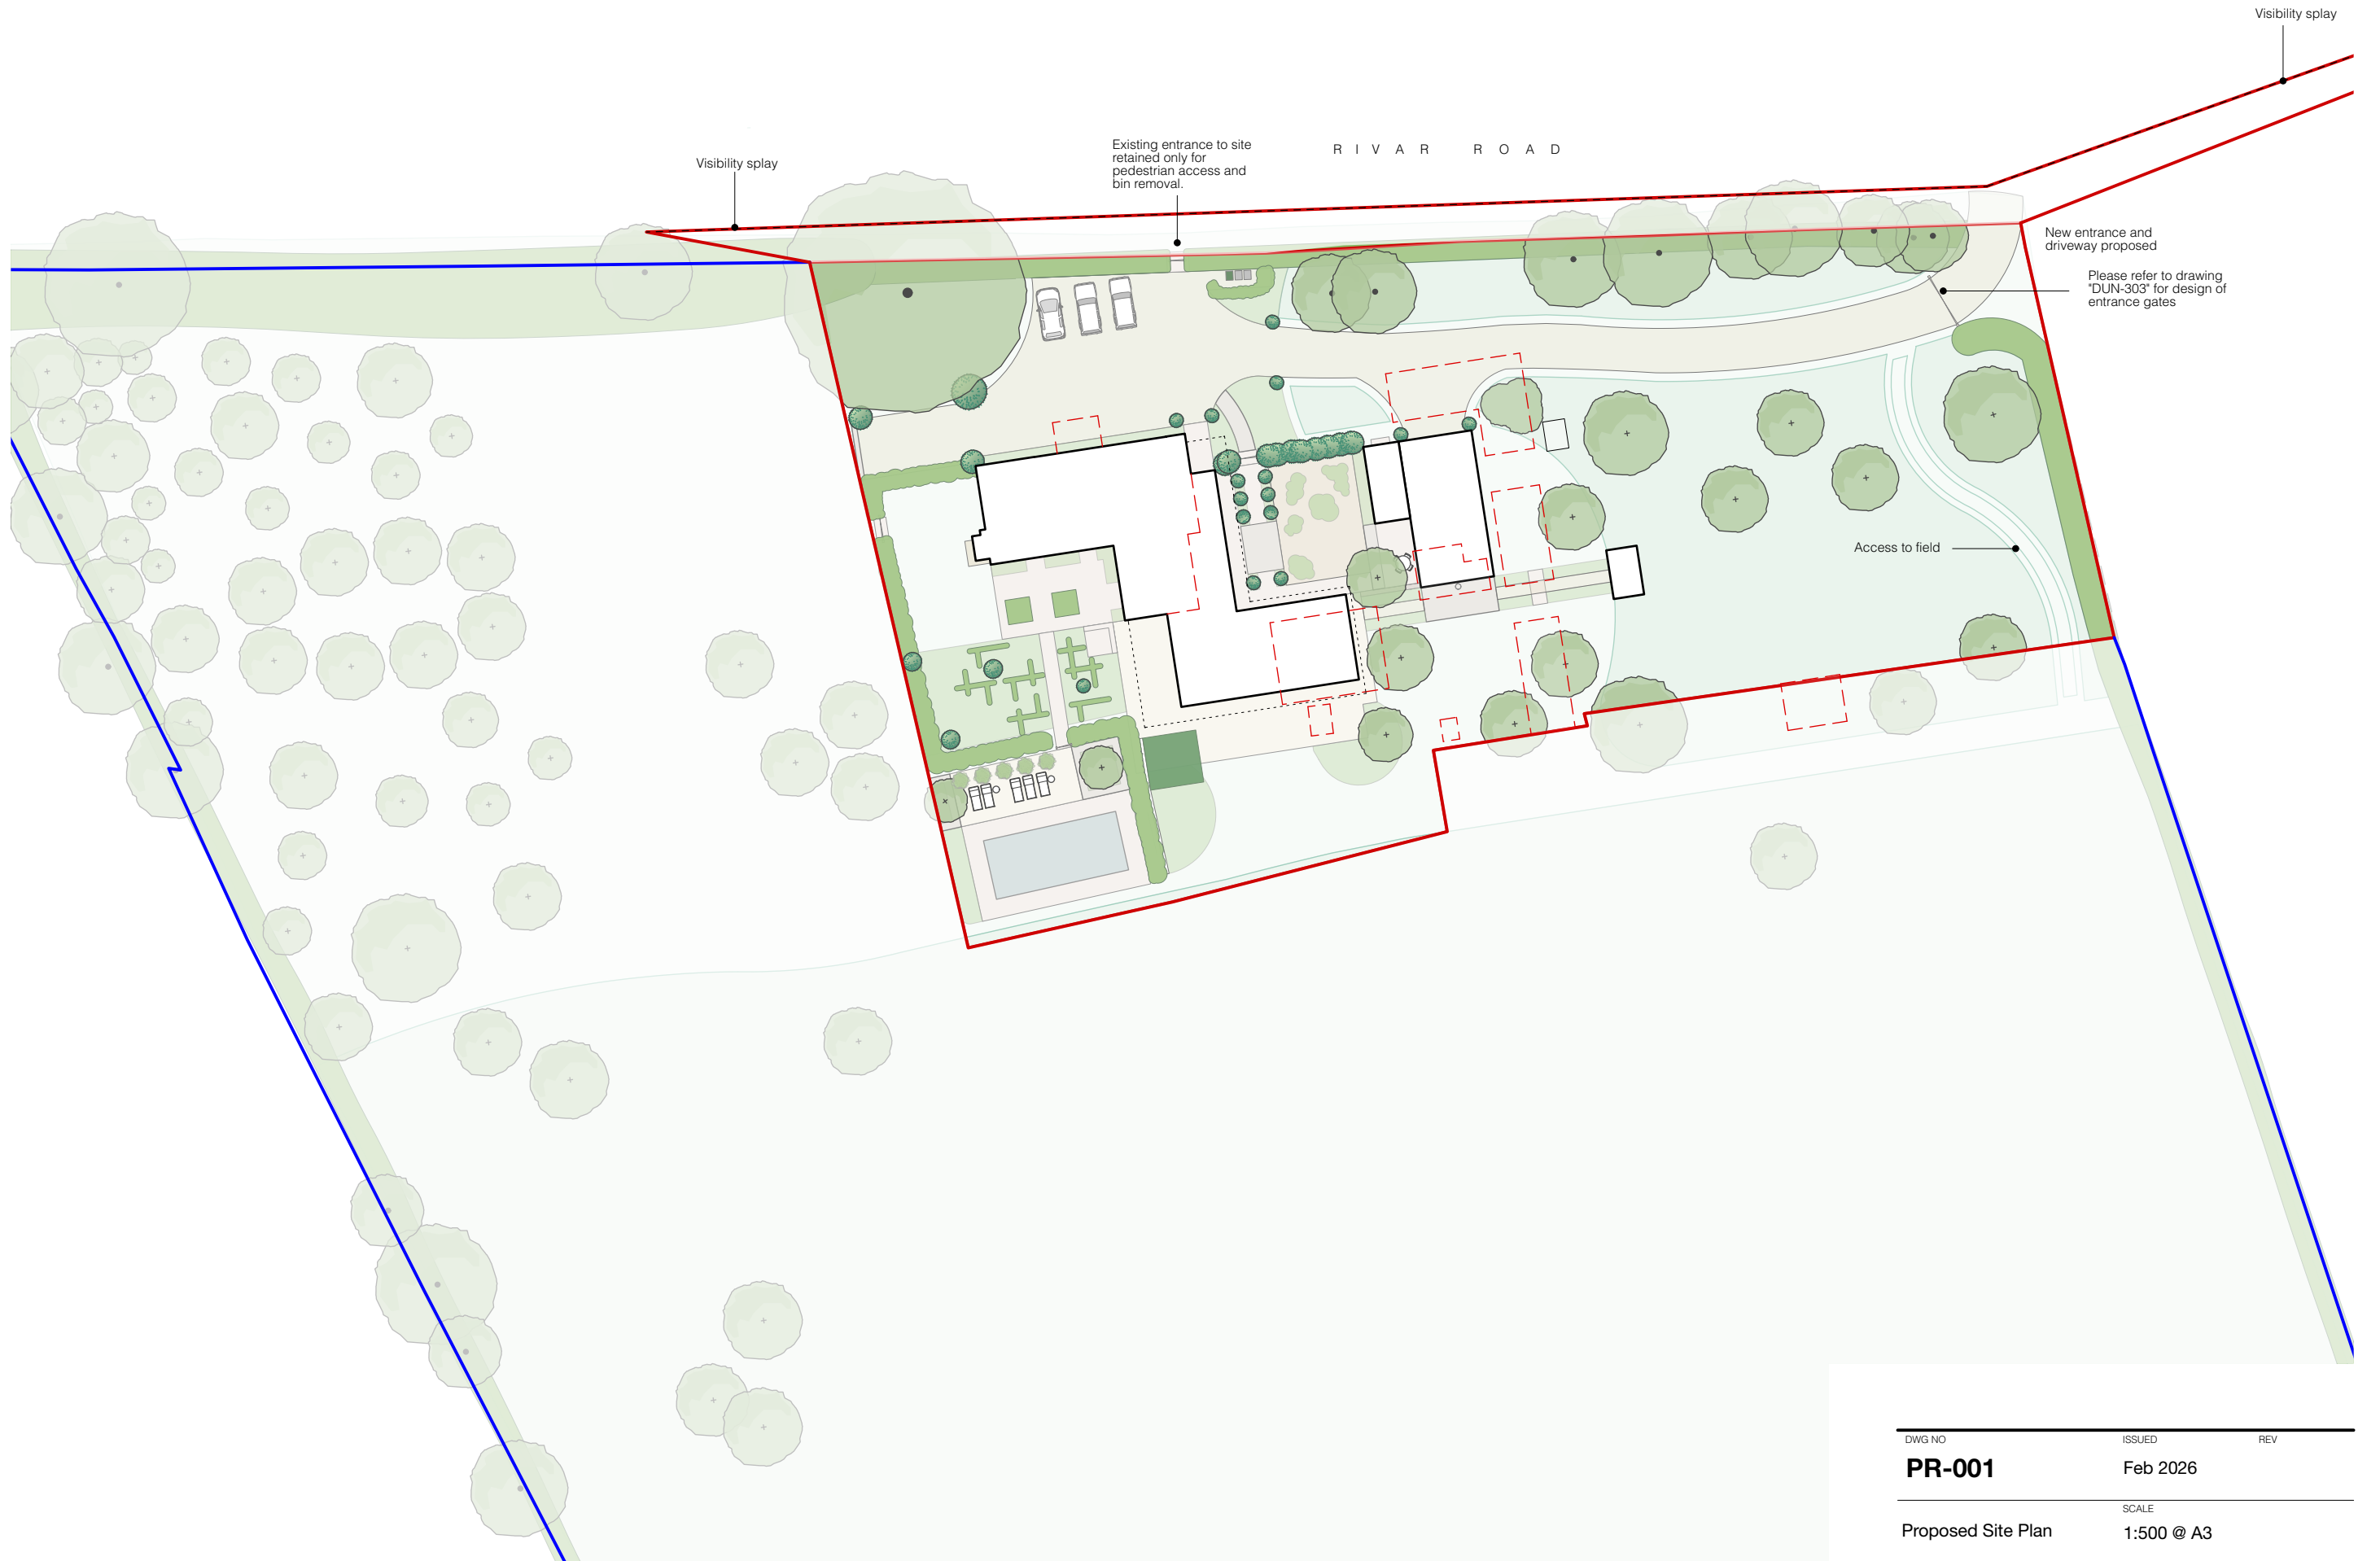

Proposed Site Plan



DWG NO	ISSUED	REV
PR-001	Feb 2026	
Proposed Site Plan		SCALE
		1:500 @ A3
Wheatlands		JOB NO
Rivar Road, Shalbourne, SN8 3RL		162