



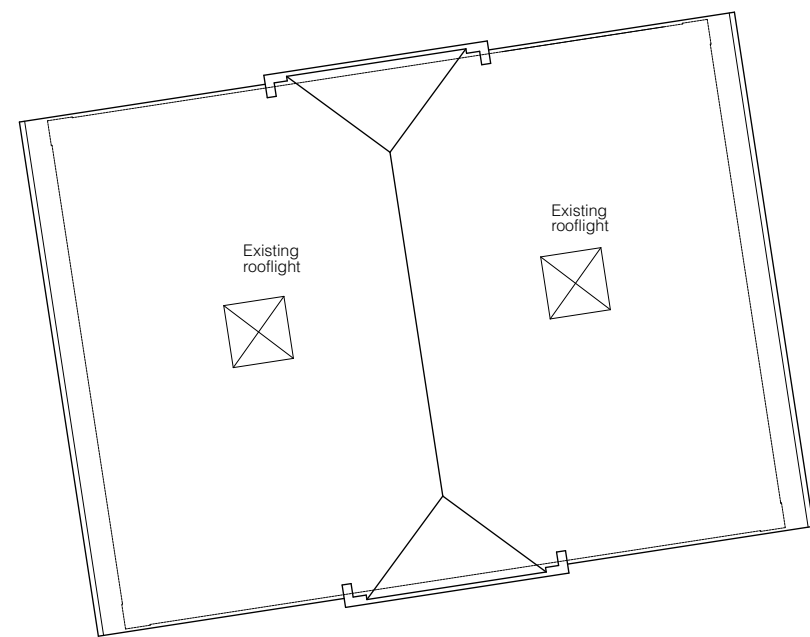

Existing Roof Plan

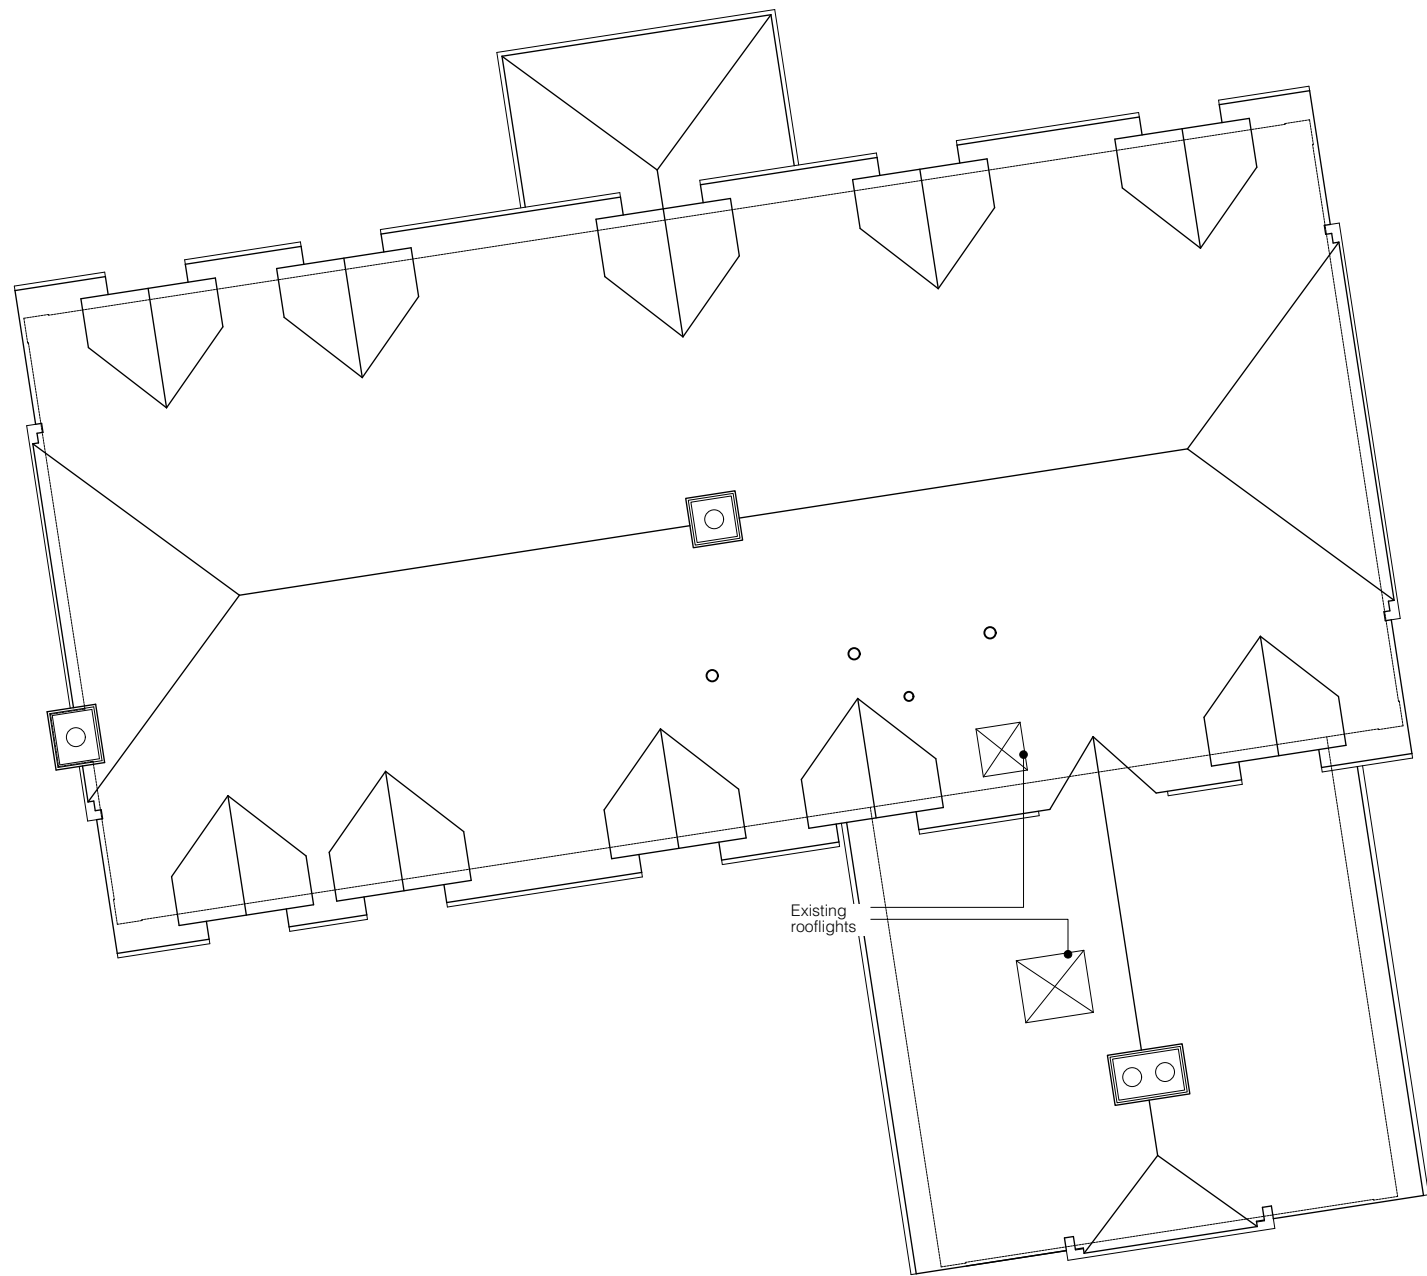

DWG NO	ISSUED	REV
EX-102	Feb 2026	
SCALE		
Existing Roof Plan	1:100 @ A3	
JOB NO		
Wheatlands	162	
Rivar Road, Shalbourne, SN8 3RL		