


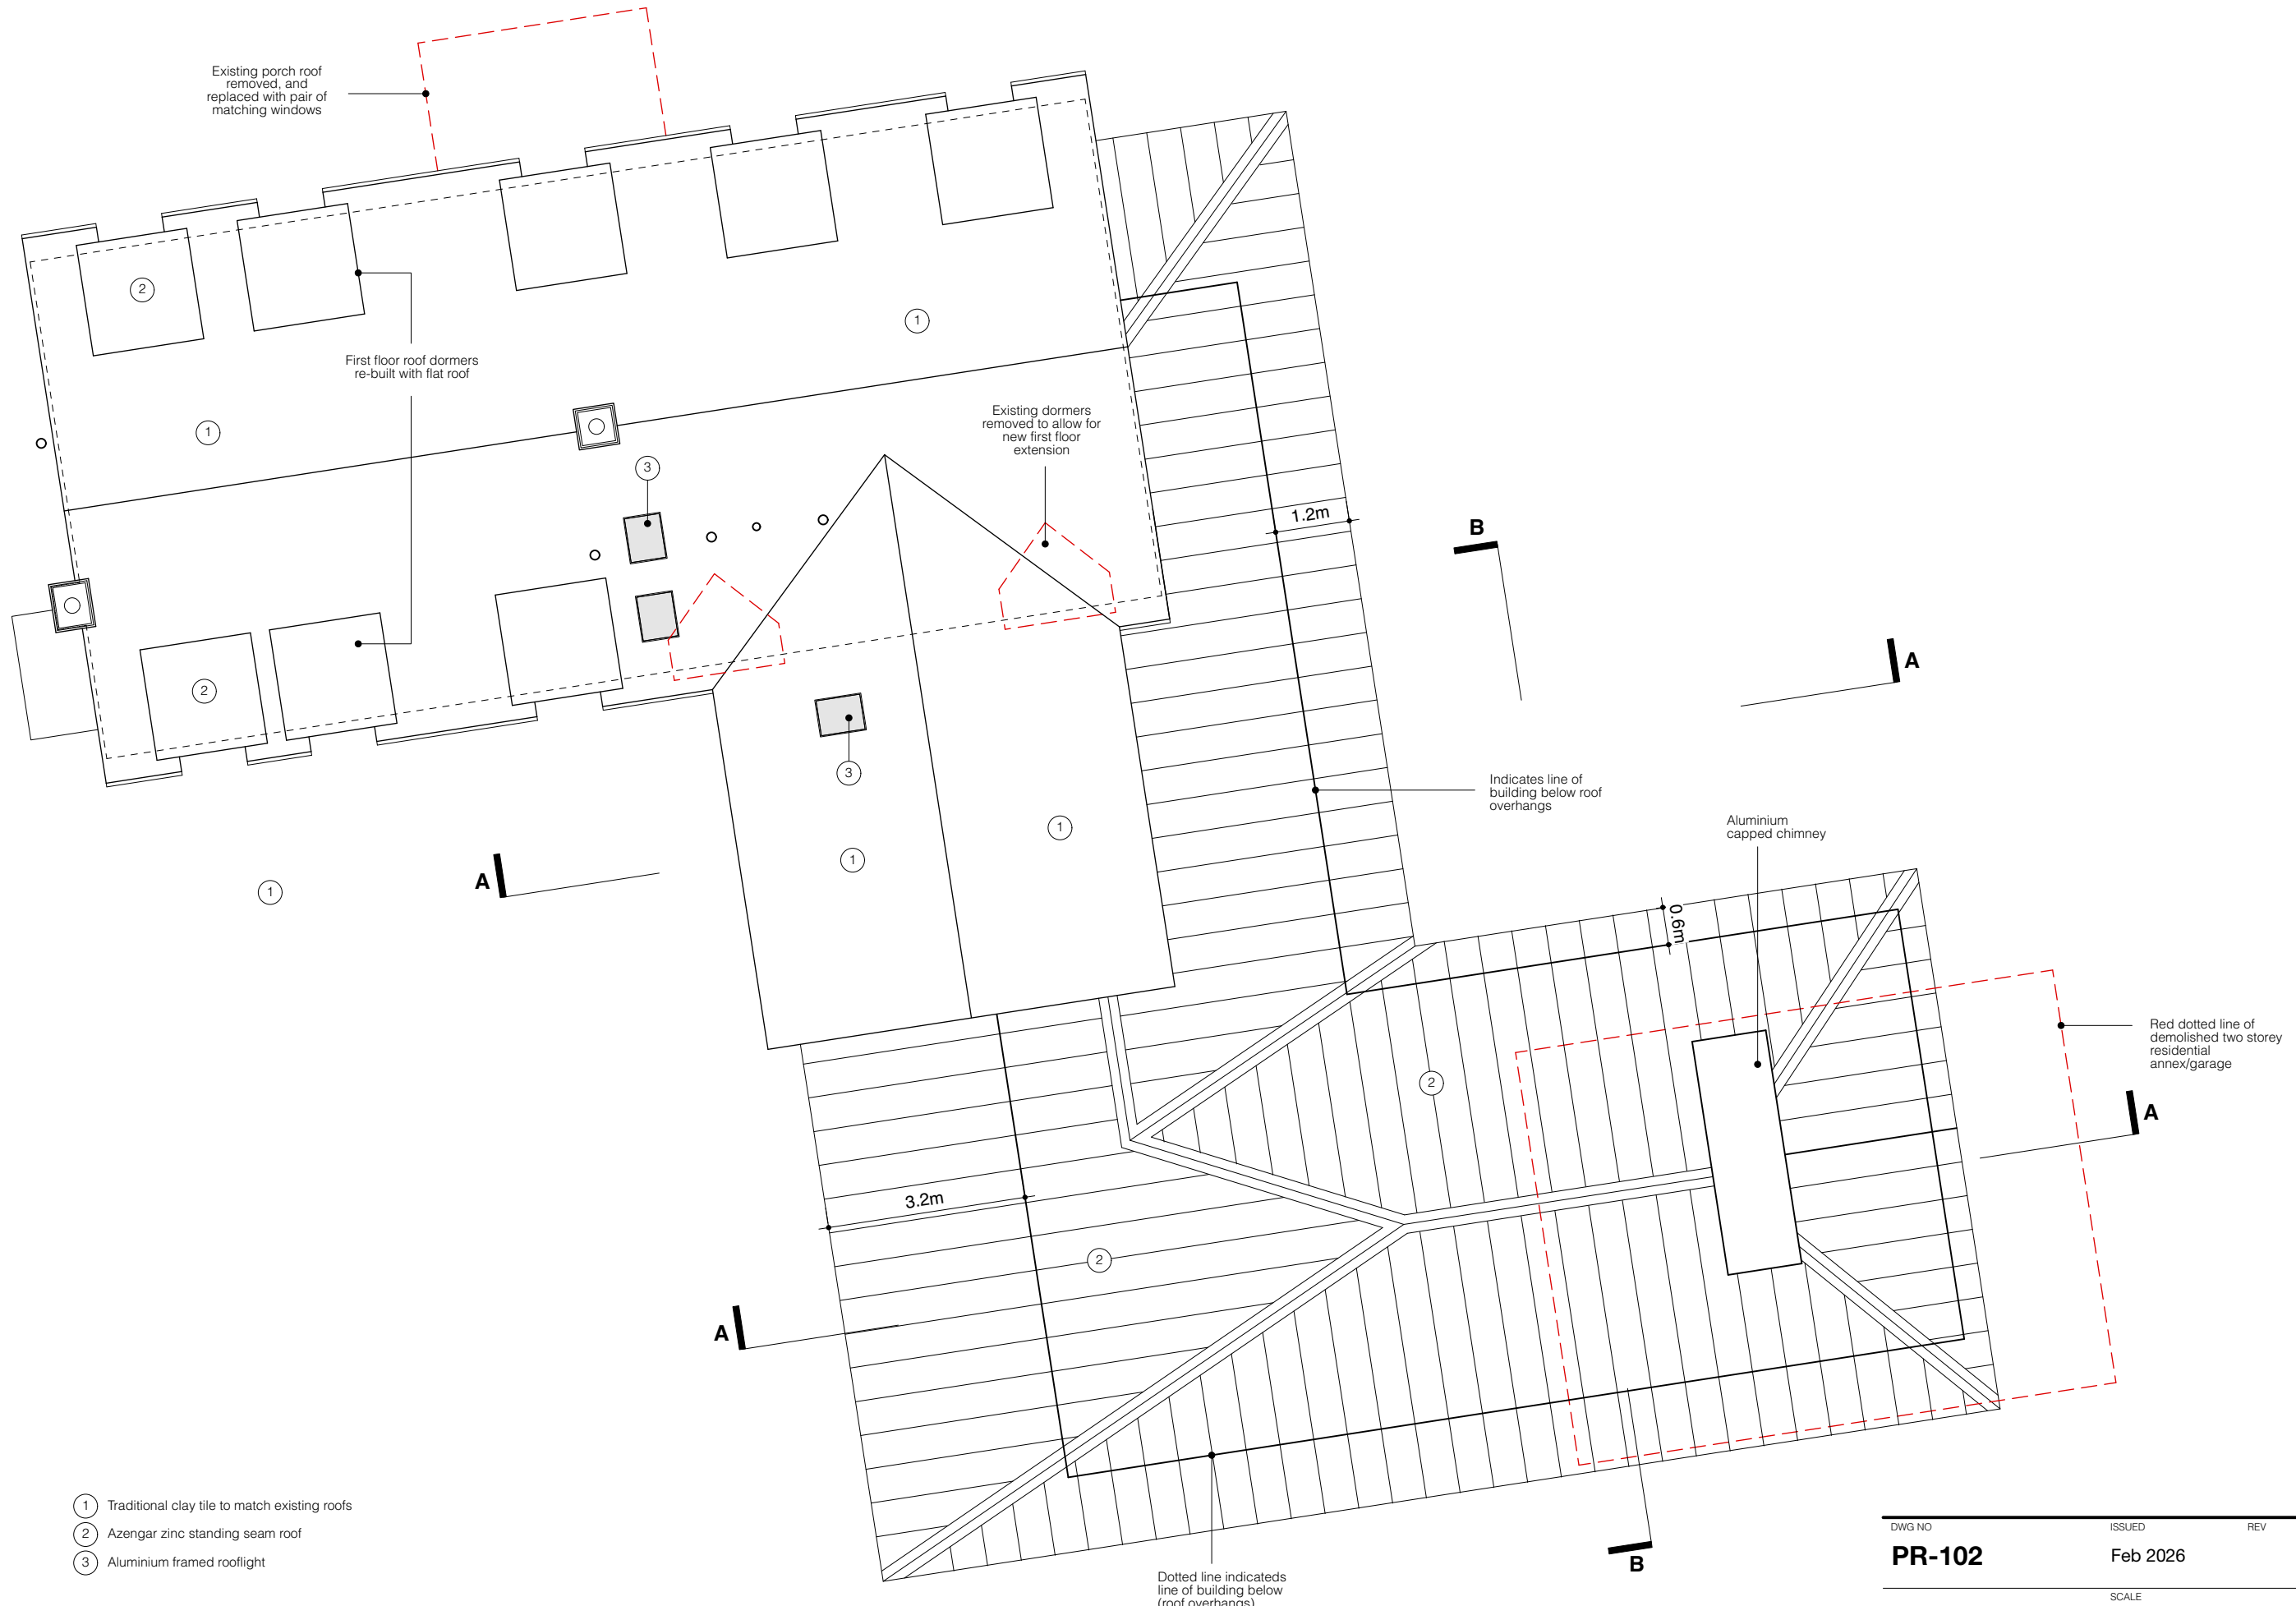

- ① Traditional clay tile to match existing roofs
- ② Azengar zinc standing seam roof
- ③ Aluminium framed rooflight

Proposed Roof Plan



DWG NO	ISSUED	REV
PR-102	Feb 2026	
SCALE		
Proposed Roof Plan	1:100 @ A3	
JOB NO		
Wheatlands	162	
Rivar Road, Shalbourne, SN8 3RL		

Oliver Leech Architects

www.oliverleech.com // hello@oliverleech.com // 0207 183 7977

©