



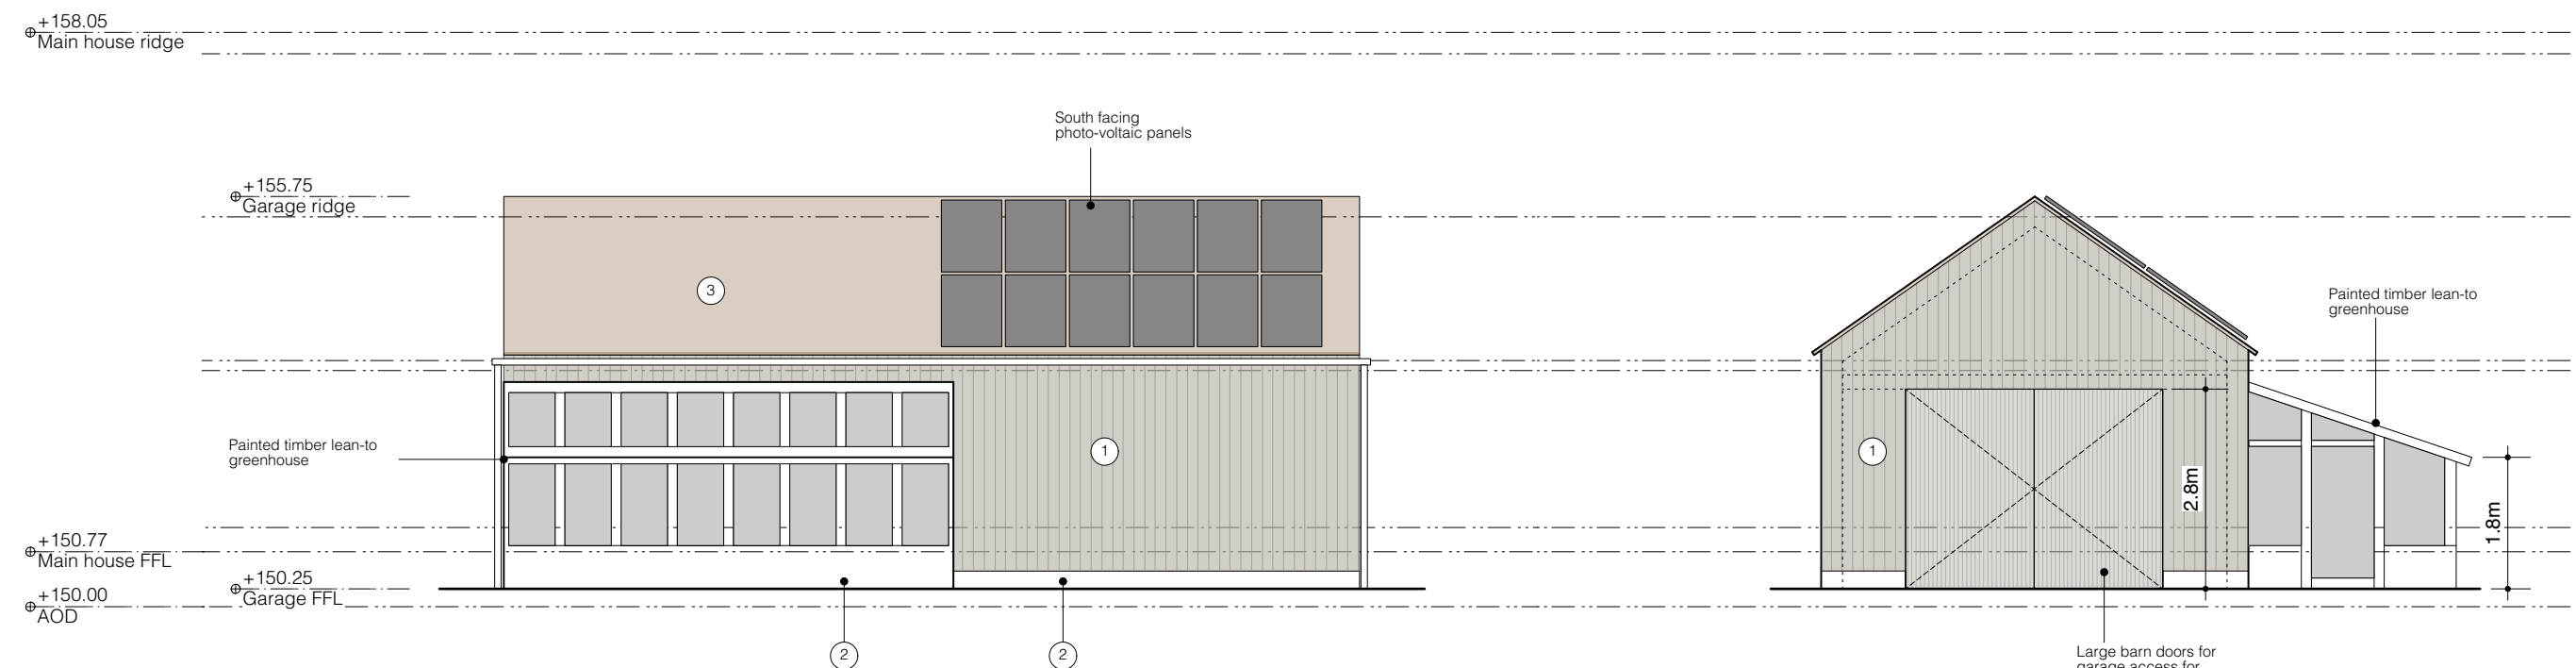


01 South Elevation
Scale 1:100 @ A3

02 West Elevation
Scale 1:100 @ A3

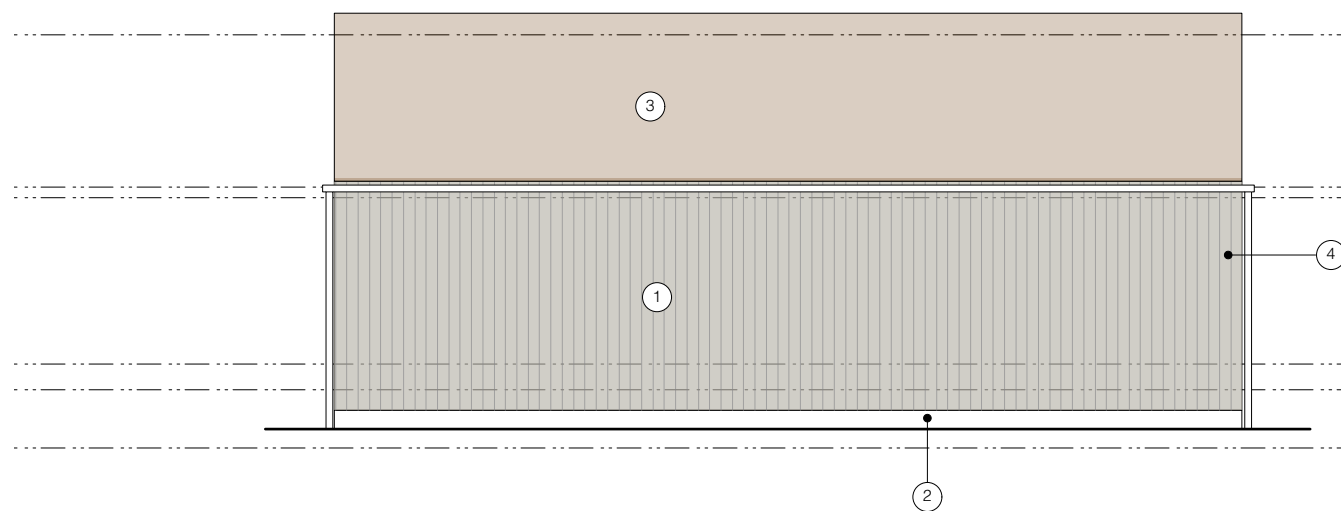

03 North Elevation
Scale 1:100 @ A3

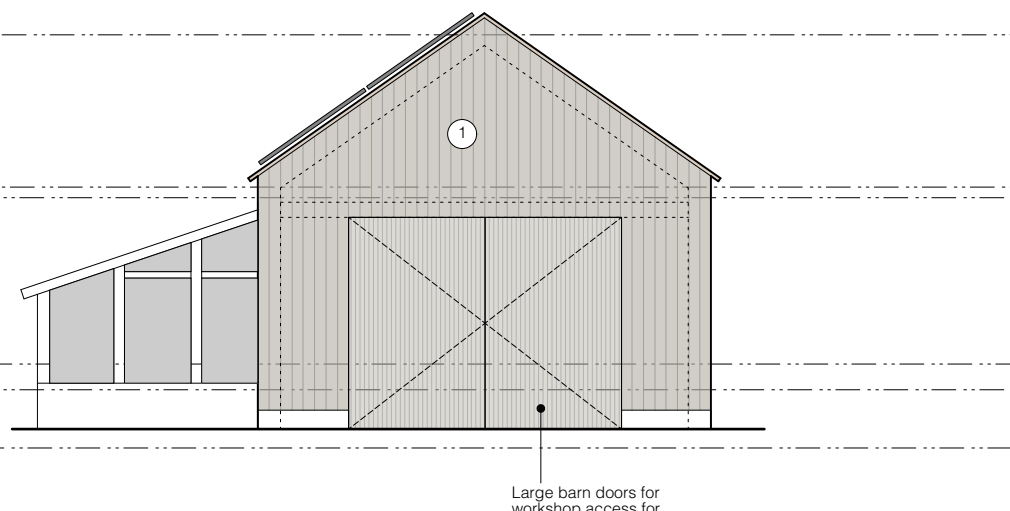

04 East Elevation
Scale 1:100 @ A3

- 1 Vertical timber cladding
- 2 Brick base
- 3 Traditional clay tile to match existing roofs
- 4 Zinc downpipes and rainwater goods

Proposed Garage Elevations



DWG NO	ISSUED	REV
PR-204	Feb 2026	
SCALE		
Proposed Garage Elevations1:100 @ A3		
JOB NO		
Wheatlands	162	
Rivar Road, Shalbourne, SN8 3RL		
Oliver Leech Architects		
www.oliverleech.com // hello@oliverleech.com // 0207 183 7977		