


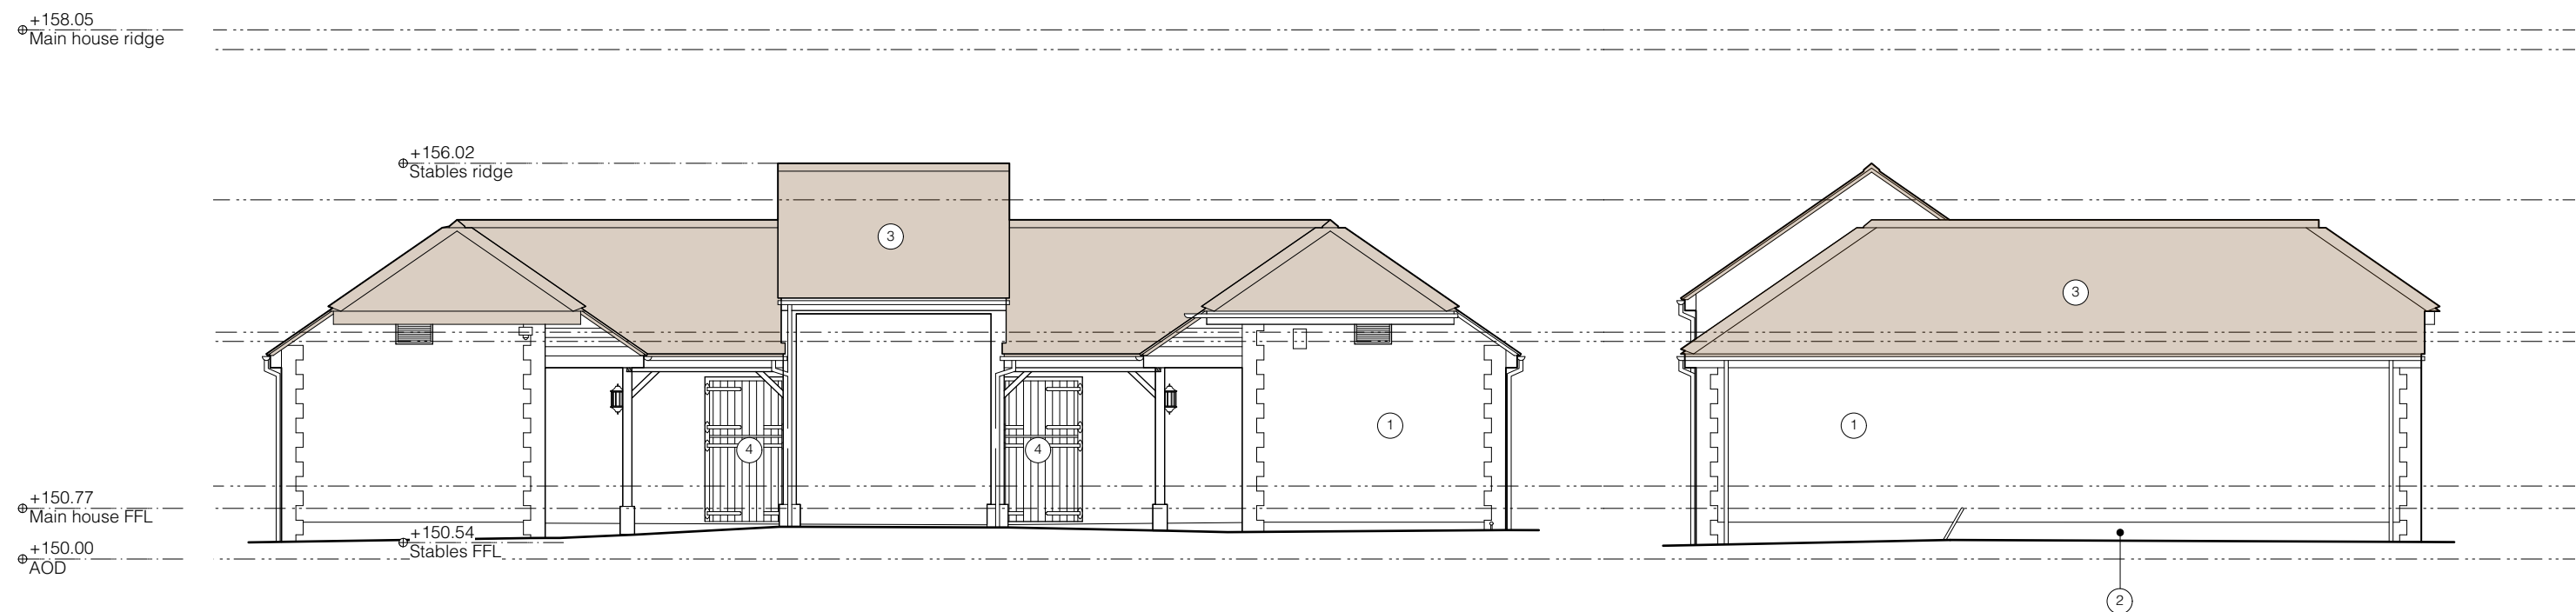

01 South Elevation
Scale 1:100 @ A3

02 West Elevation
Scale 1:100 @ A3

03 North Elevation
Scale 1:100 @ A3

04 East Elevation
Scale 1:100 @ A3

- ① White painted render
- ② Brick base
- ③ Traditional clay tile to match existing roofs
- ④ Painted timber doors



Existing Stable Elevations

DWG NO	ISSUED	REV
EX-204	Feb 2026	
SCALE		
Existing Stable Elevations	1:100 @ A3	
JOB NO		
Wheatlands	162	
Rivar Road, Shalbourne, SN8 3RL		