




SCALE BAR

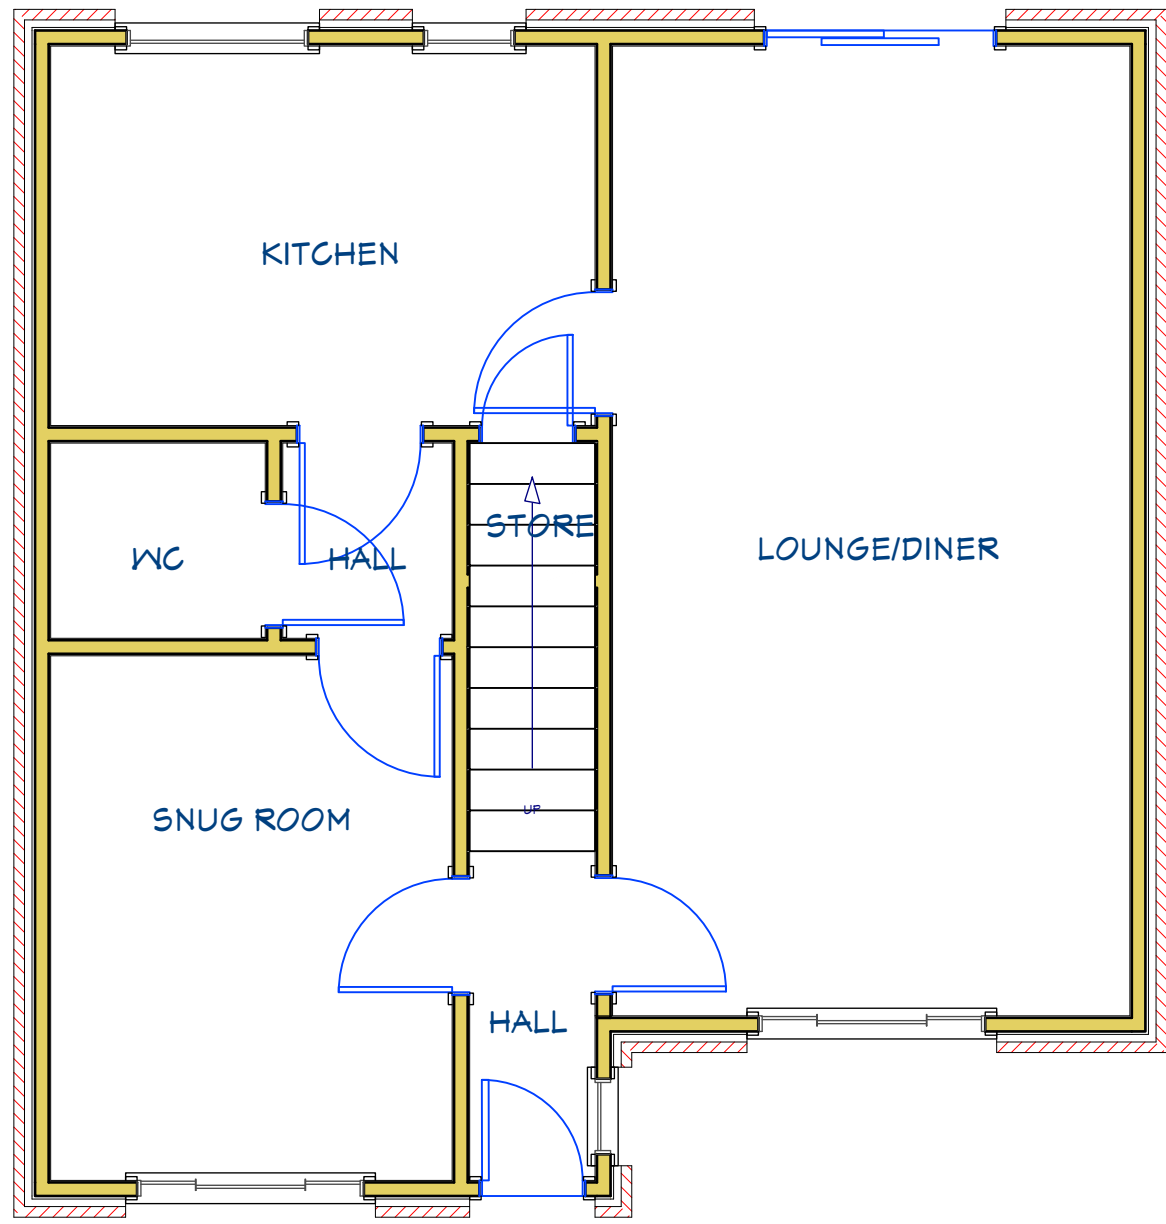


GROUND FLOOR

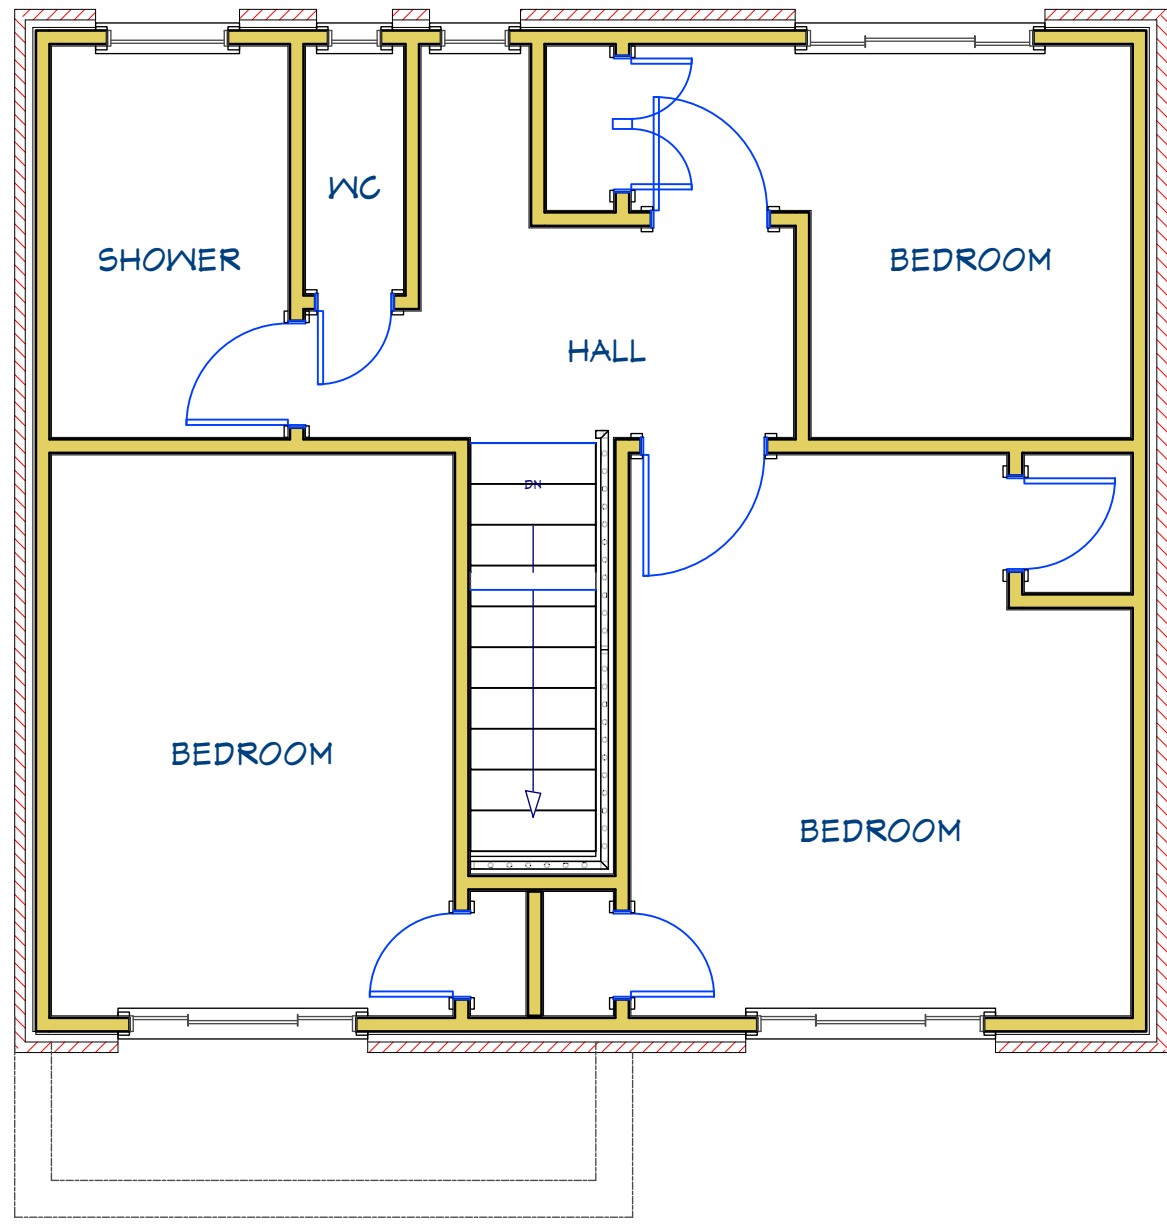


FIRST FLOOR

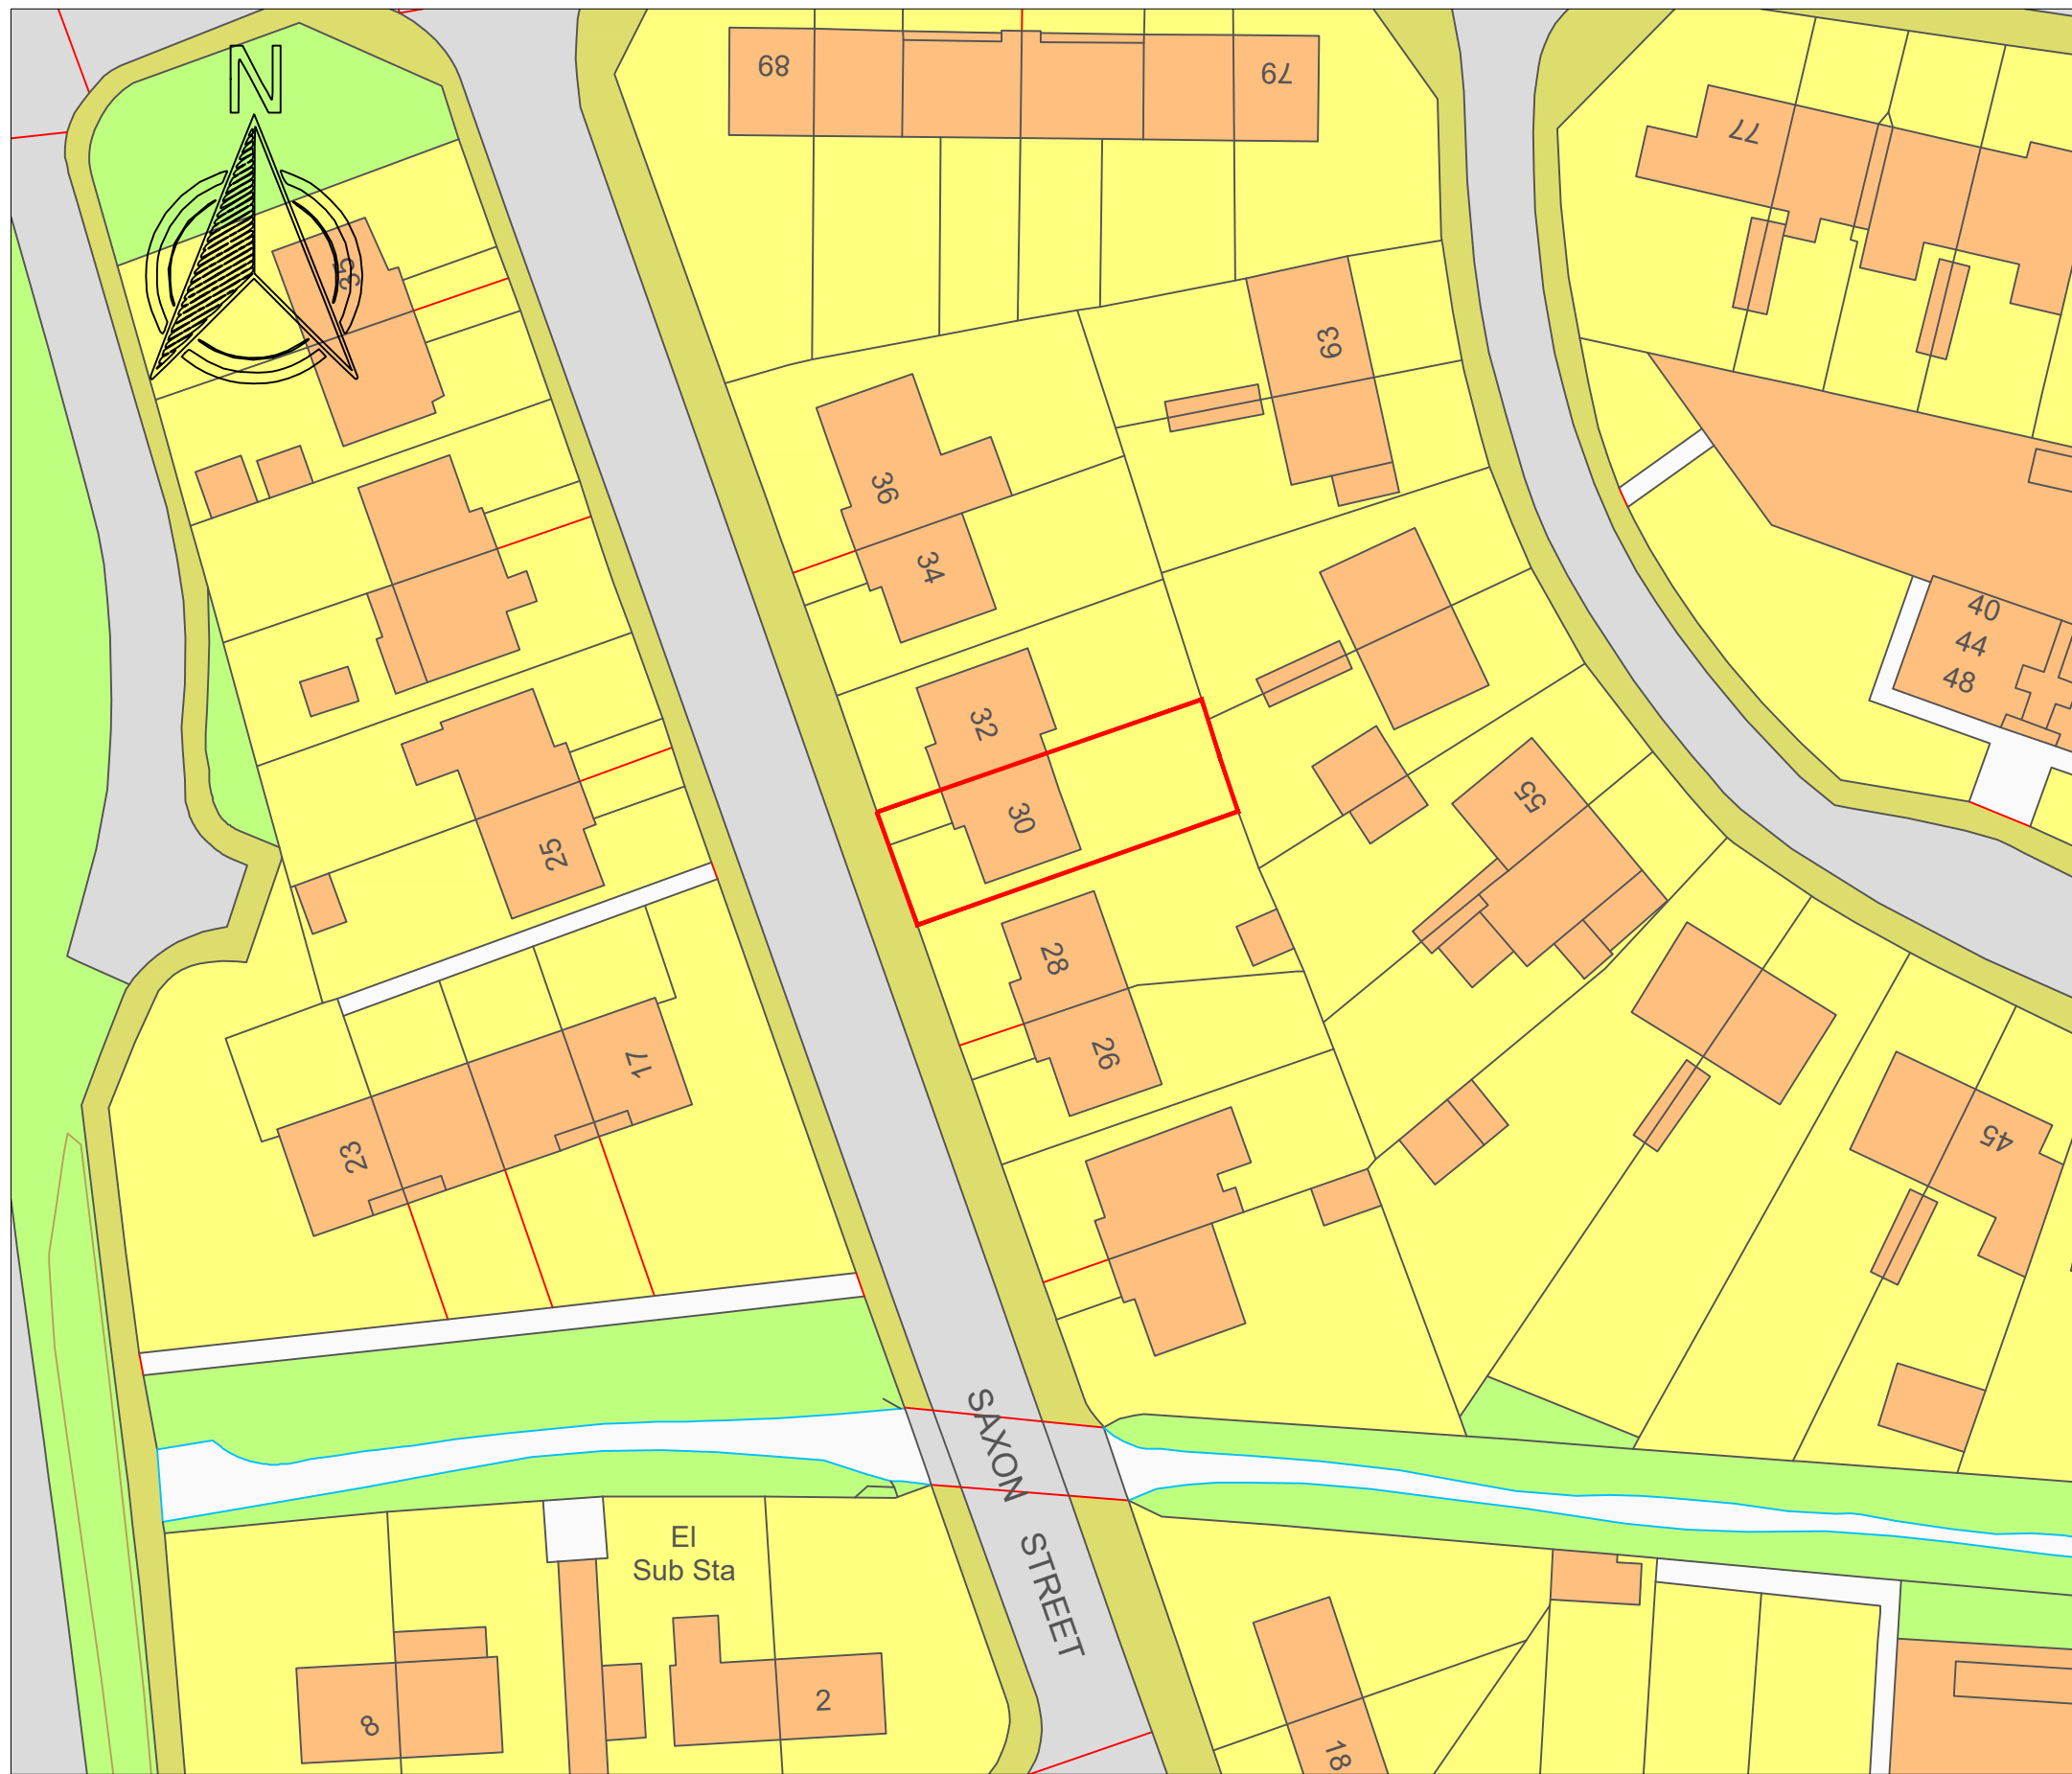


SITE PLAN
NTS

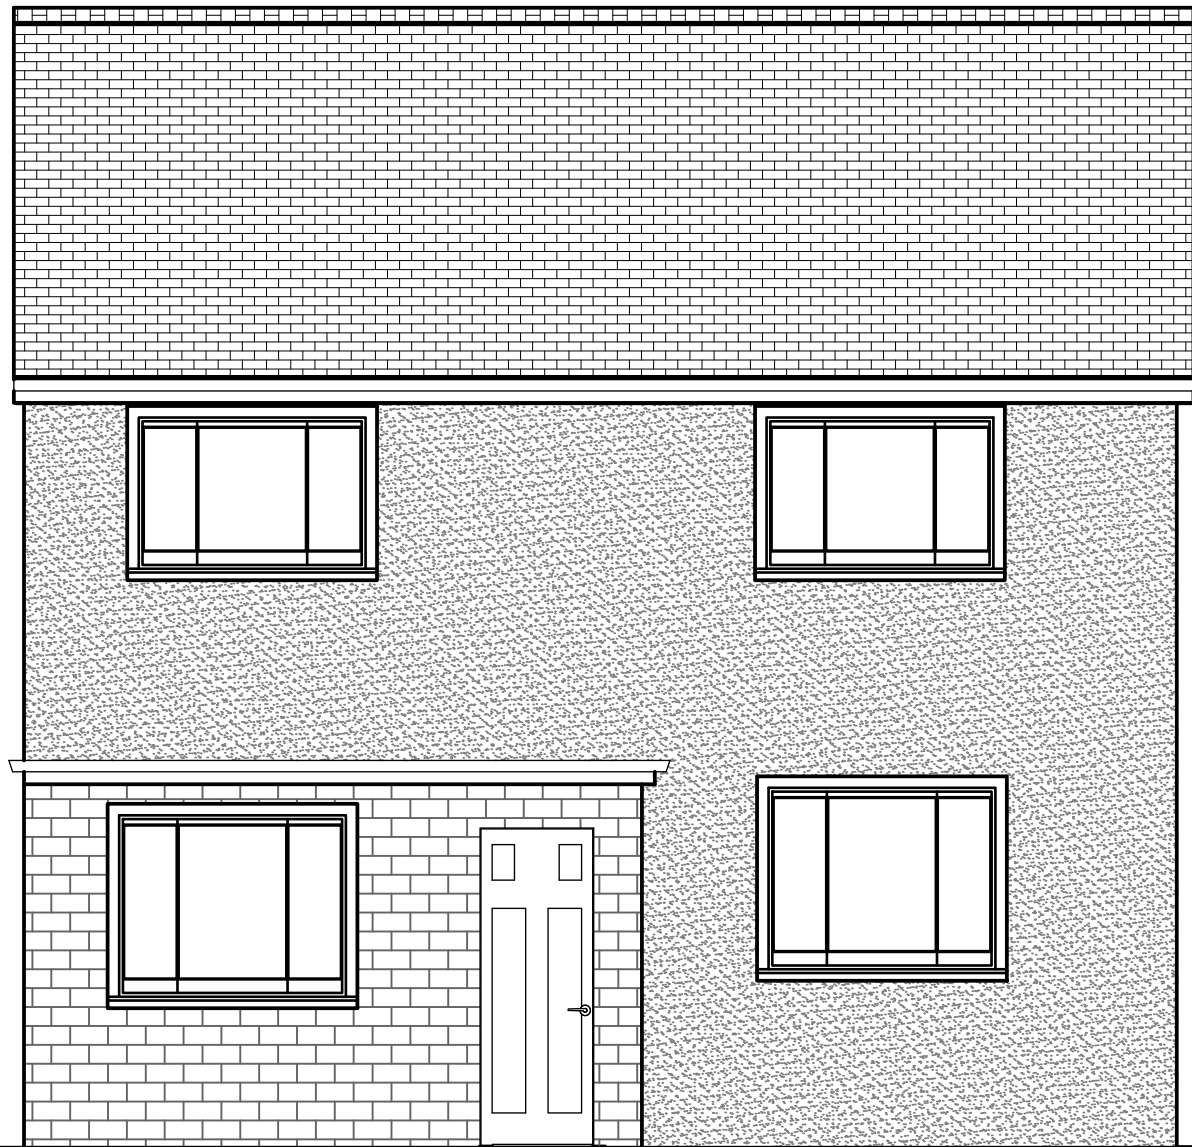

FRONT ELEVATION

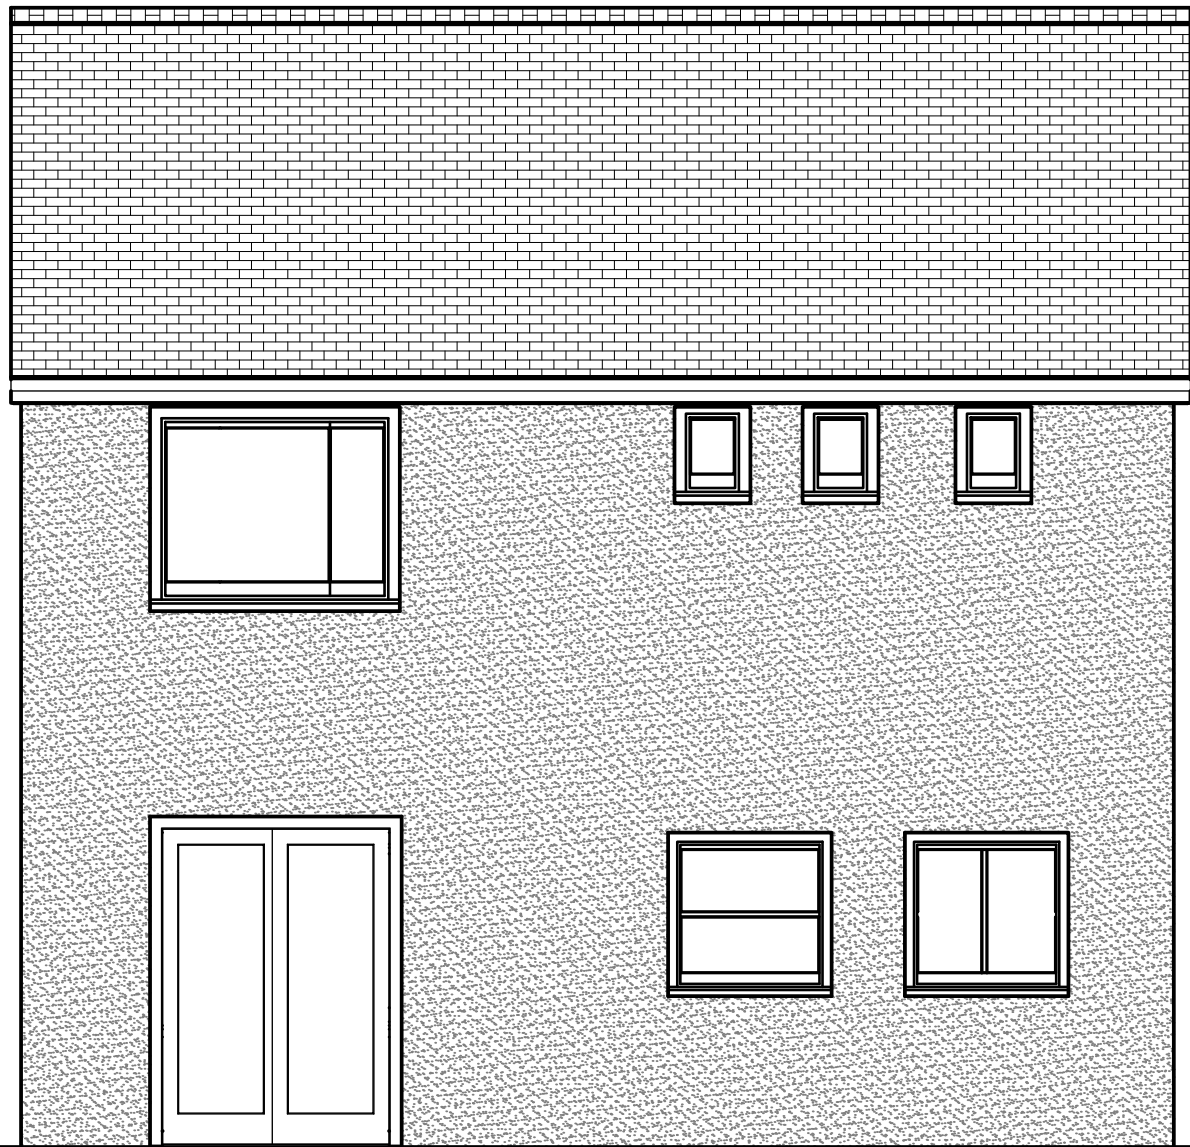

REAR ELEVATION

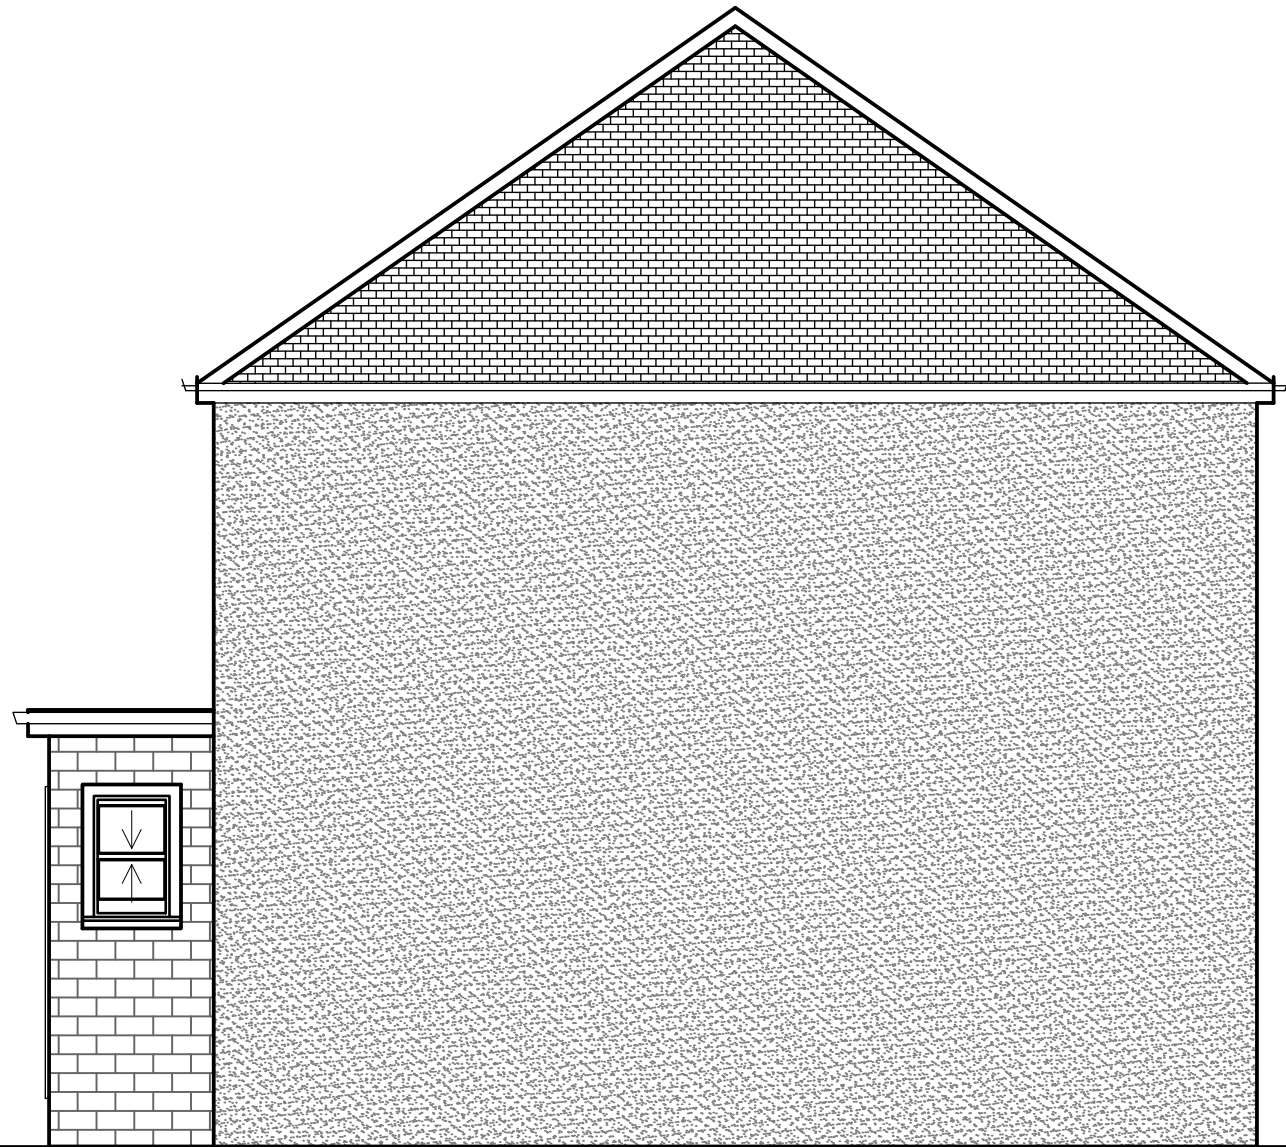

SIDE ELEVATION

ABBREVIATIONS			
AB	AIR BRICK	OV	OVERFLOW PIPE
AM	ARCH HEIGHT	R	RENDER
BGP	BREAK GLASS POINT	RAD	RADIATOR
BH	BEAM HEIGHT	RSJ	ROLLED STEEL JOIST
CONC	CONCRETE	RWP	RAIN WATER PIPE
CL	CORNER LEVEL	S	SKYLIGHT
CH	CHIMNEY	SH	SKYLINE
CR	CROWN HEIGHT	SPH	SKYLINE SPRINGER HEIGHT
CSU	CROWN SLOPE UP	T & B	TOP AND BOTTOM HEIGHTS
D	DOOR	UR	URINAL
DH	DUCT HEIGHT	UTL	UNABLE TO LIFT
DP	DOWN PIPE	V	VENT
G	GULLY	VP	VENT PIPE
HH	HAND HEAD HEIGHT	W	WINDOW
HB	HAND BASH	WC	WATER CLOSET
HT	HEIGHT	WP	WASTE PIPE
L	LIGHT	Ø	DIAMETER
O/H	OVERHEAD		

ALL DIMENSIONS ARE IN METRES UNLESS OTHERWISE STATED.
ALL LEVELS RELATE TO SURVEY CONTROL STATION 101 LOCATED
LOCATED IN DRIVE, OPPOSITE ENTRANCE TO REAR HALL
ARBITRARY VALUES =
E: 500.000m
N: 200.000m
LEVEL: 10.000m
Orientation of the survey has been squared to the
front face of the building unless otherwise stated.
External dimensions and service locations are approximate only
and subject to site verification.
Contractors shall confirm all dimensions, levels and service information
with the relevant specialists prior to commencement of works.
Detail within the Reference layer is indicative



Revisions Date

Date	FEB 2026	Drawn	BF
Scale	1:50@A1	Checked	PT
Dwg. No.	PR-L	Job No.	2025709
Client	MR & MRS WELLS		

Dwg. Title
PROPOSED PLANS
Project Title
30 SAXON STREET
CHIPPENHAM

