


Notes:
This drawing is protected by copyright. No part of this document may be reproduced, altered, or transmitted in any form or by any means without permission.
Do not scale off these drawings for construction purposes. If any discrepancies are found, please contact PWCR.

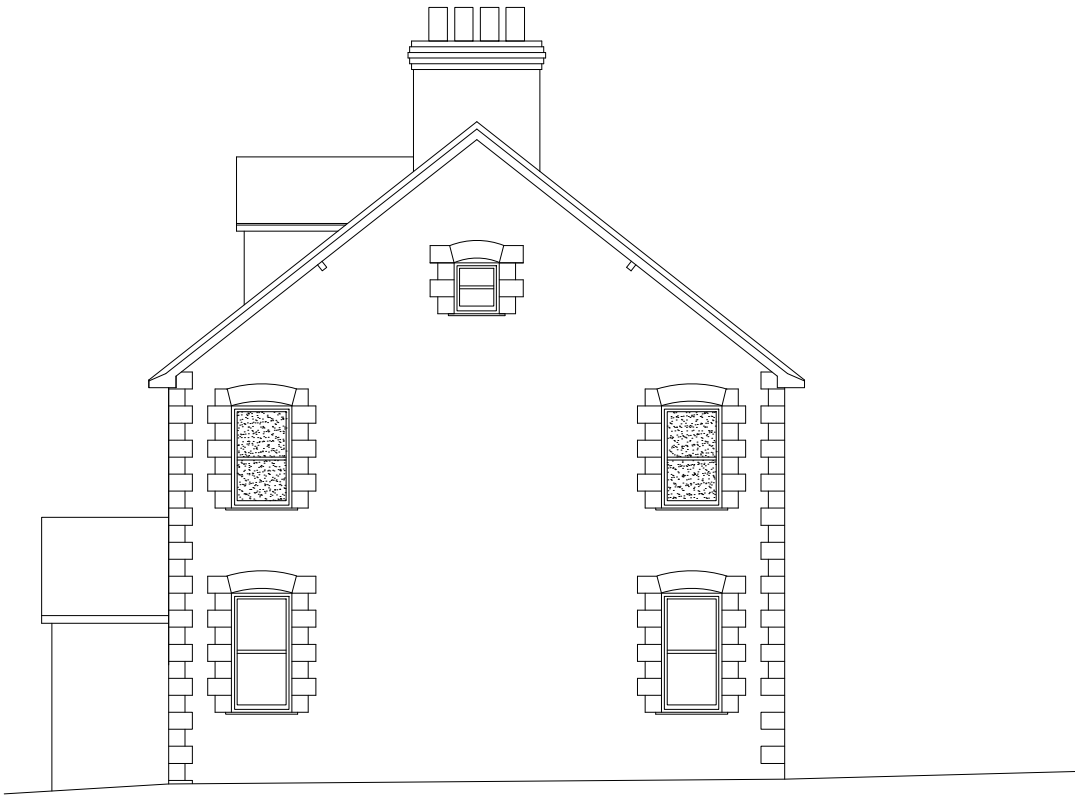


Existing East Elevation
Scale 1:100




Existing West Elevation
Scale 1:100



Existing South Elevation
Scale 1:100

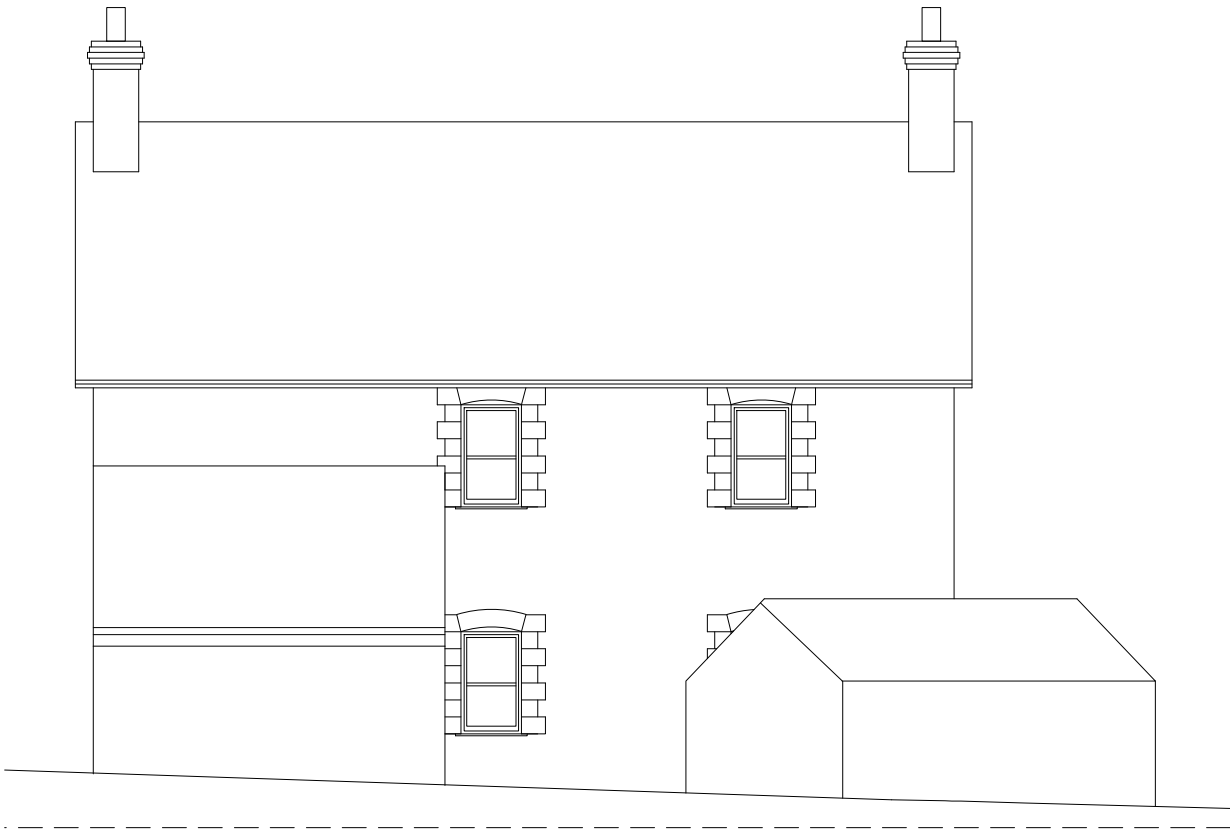

Existing North Elevation
Scale 1:100

 

-	-	-	-
Rev	Description	Drawn By	Date
Client:	Mr P Nelson	Drawn By:	LE
Dwg Title:	Existing Elevations	Checked By:	-
Project:	Pettridge Lane, Mere, Warminster, BA12 6DG	Scale	1:100 @ A3
Job No.:	5233	Dwg No.:	S03
		Revision:	-



ARCHITECTS | TOWN PLANNERS

PWCR, Grosvenor House,
Bleke Street, Shaftesbury,
Dorset SP7 8AW
01747 851881
www.pwcr.co.uk
mail@pwcr.co.uk
RIBA 
Chartered Practice