



Notes:
This drawing is protected by copyright. No part of this document may be reproduced, altered, or transmitted in any form or by any means without permission.
Do not scale off these drawings for construction purposes. If any discrepancies are found, please contact PWCR.

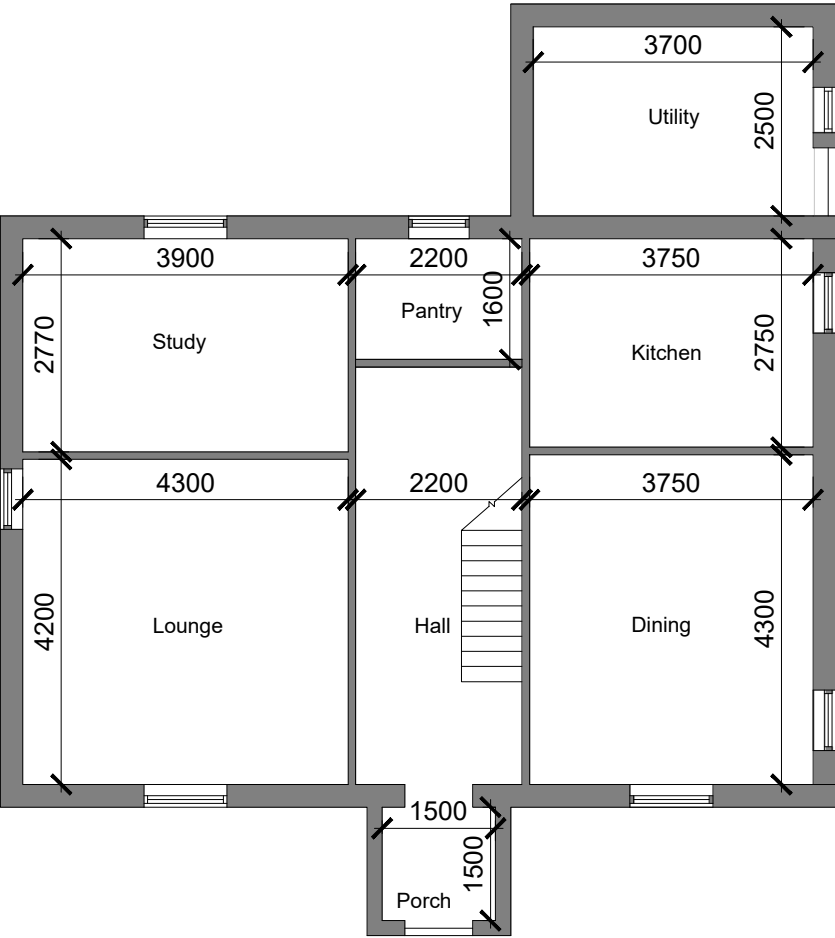

Existing Ground Floor Plan
Scale 1:100

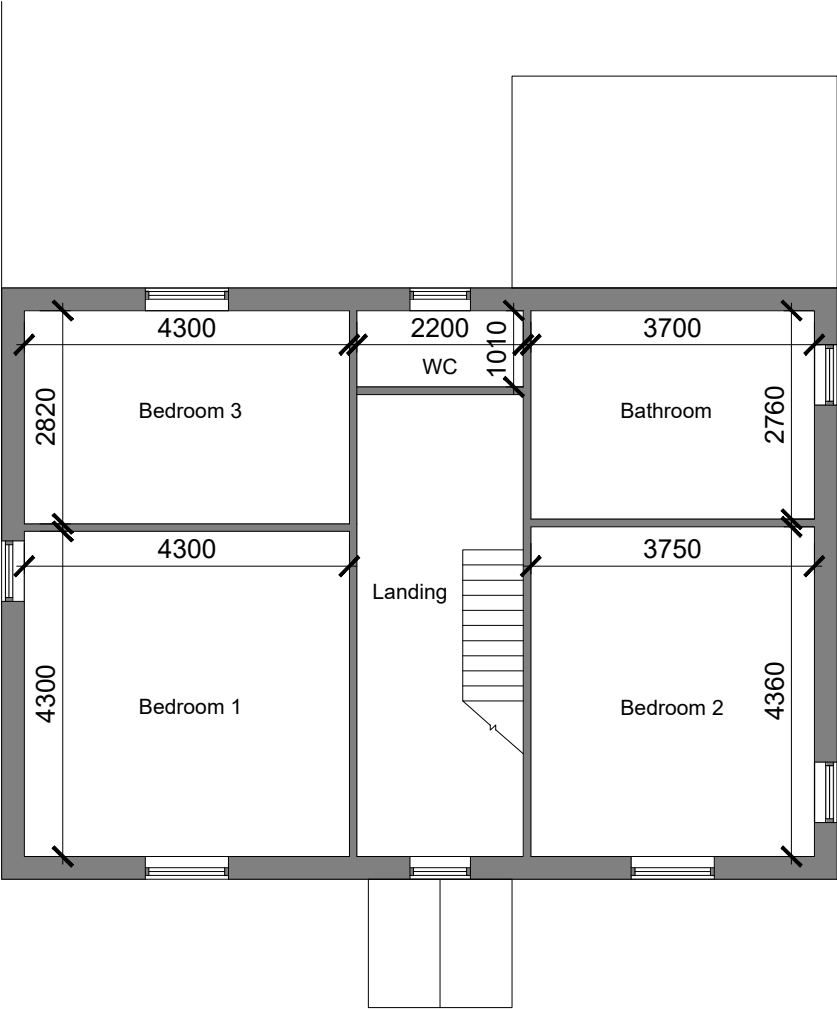

Existing First Floor Plan
Scale 1:100

-	-	-	-
Rev	Description	Drawn By	Date
Client:	Mr P Nelson	Drawn By:	LE
Dwg Title:	Existing Floor Plans	Checked By:	-
Project:	Pettridge Lane, Mere, Warminster, BA12 6DG	Scale:	1:100 @ A3
		Date:	November 2025
Job No.:	5233	Dwg No.:	S02
		Revision:	-



ARCHITECTS | TOWN PLANNERS

PWCR, Grosvenor House, Bleke Street, Shaftesbury, Dorset SP7 8AW
01747 851881
www.pwcr.co.uk
mail@pwcr.co.uk
RIBA Chartered Practice

