


Notes:
 This drawing is protected by copyright. No part of this document may be reproduced, altered, or transmitted in any form or by any means without permission.
 Do not scale off these drawings for construction purposes. If any discrepancies are found, please contact PWCR.

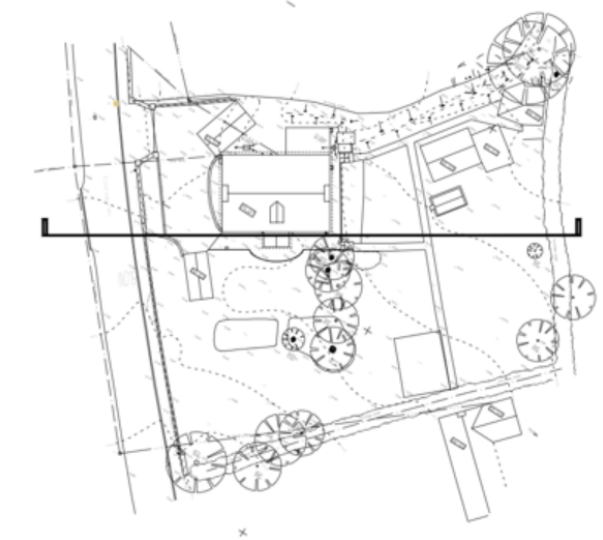


Existing Site Plan A
 Scale N/A



Existing Site Section AA
 Scale 1:200



Proposed Site Section AA
 Scale 1:200

 

A - Revised scheme		Bm	Feb'26
Rev	Description	Drawn By	Date
Client: Mr P Nelson		Drawn By: JW	
Dwg Title: Existing and proposed site sections		Checked By: -	
Project: Pettridge Lane, Mere, Warminster, BA12 6DG		Scale: 1:200 @ A3	
		Date: Dec 24	
Job No.: 5233	Dwg No.: P06	Revision: A -	

PWCR
 ARCHITECTS | TOWN PLANNERS

PWCR, Grosvenor House,
 Bleke Street, Shaftesbury,
 Dorset SP7 8AW
 01747 851881
 www.pwcr.co.uk
 mail@pwcr.co.uk
RIBA Chartered Practice