




Notes:
 This drawing is protected by copyright. No part of this document may be reproduced, altered, or transmitted in any form or by any means without permission.
 Do not scale off these drawings for construction purposes. If any discrepancies are found, please contact PWCR.

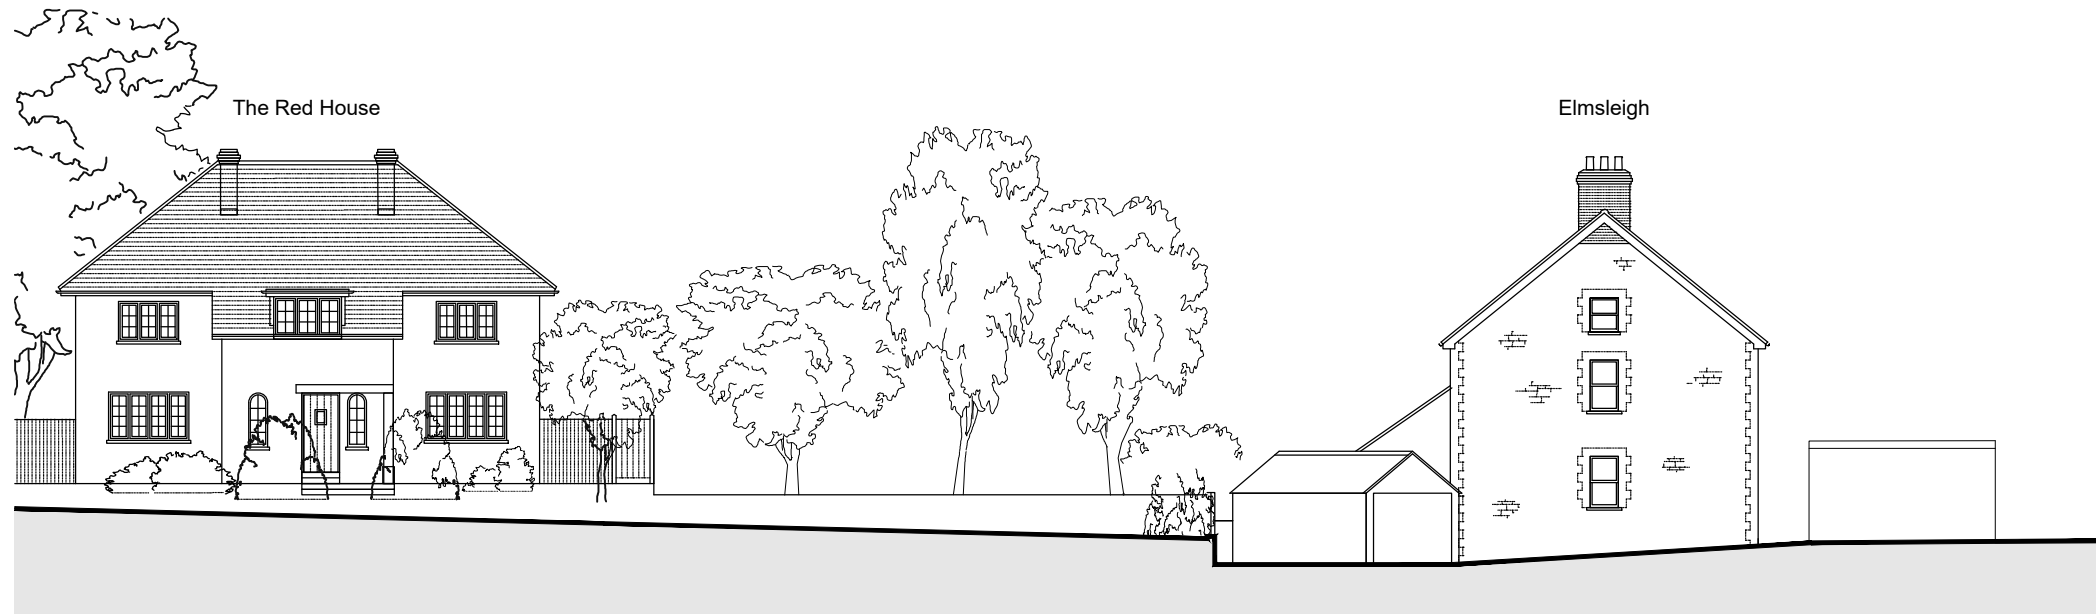

Existing Section B-B
 Scale 1:200

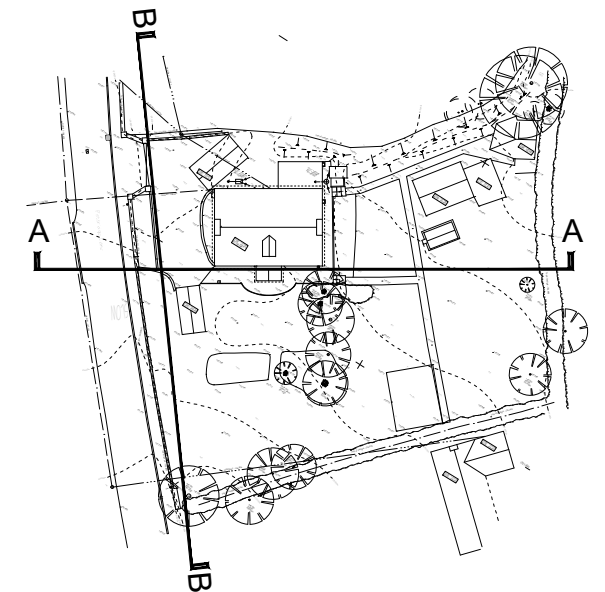

Existing Site Plan
 Scale N/A

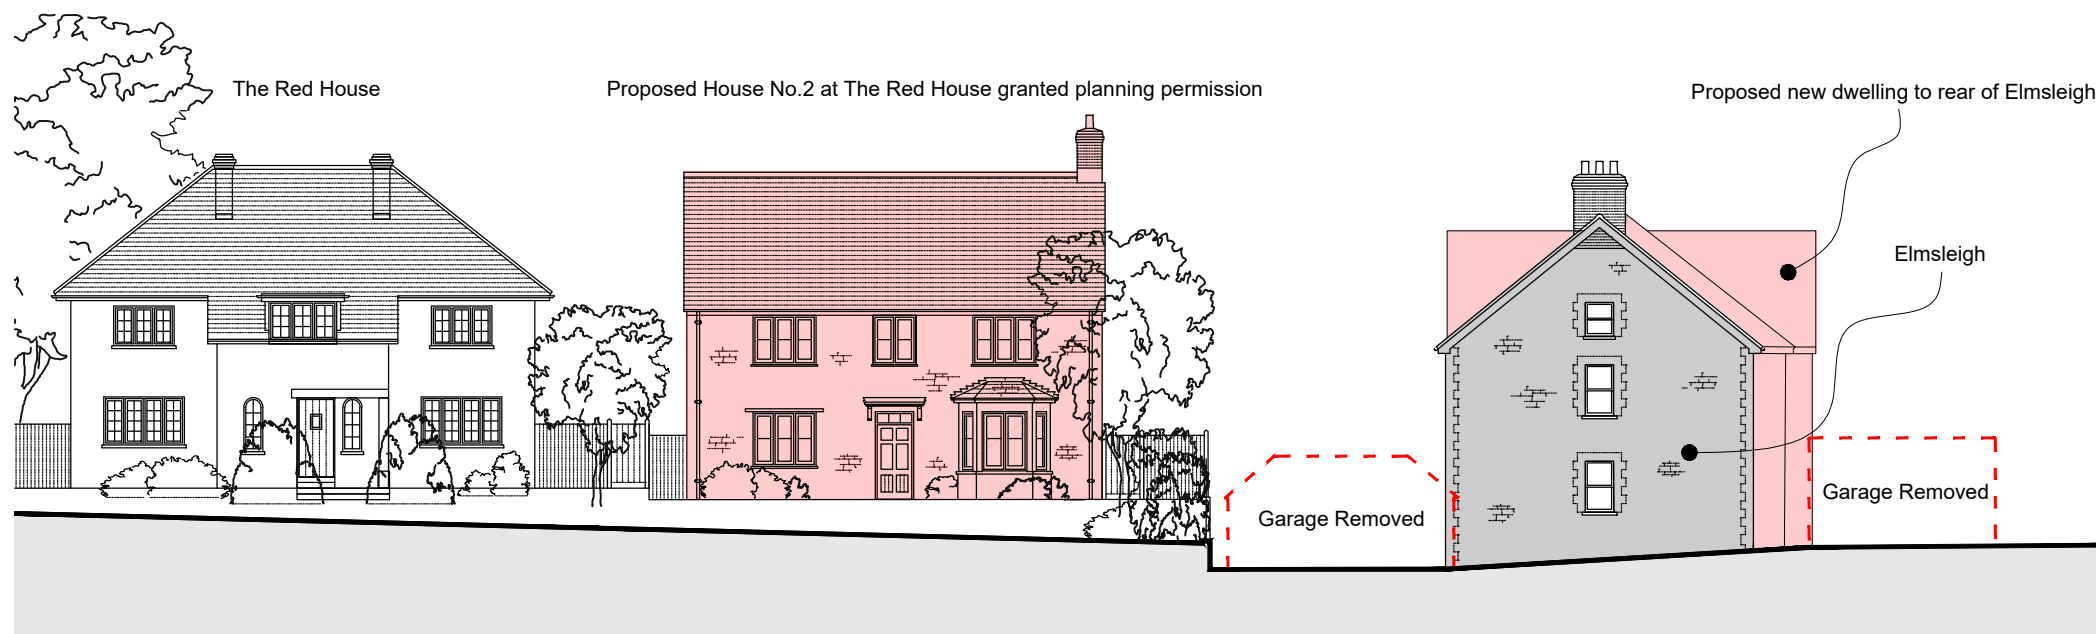

Proposed Section B-B
 Scale 1:200



Rev	Description	Drawn By	Date
	Client:	Mr P Nelson	LE
	Dwg Title:	Existing and proposed Street Sections	Checked By: SR
	Project:	Pettridge Lane, Mere, Warminster, BA12 6DG	Scale: 1:200 @ A3
			Date: Feb 2026
	Job No.:	5233	Dwg No.: P07
			Revision: -

PWCR
 ARCHITECTS | TOWN PLANNERS

PWCR, Grosvenor House,
 Bleke Street, Shaftesbury,
 Dorset SP7 8AW
 01747 851881
 www.pwcr.co.uk
 mail@pwcr.co.uk
 RIBA
 Chartered Practice