
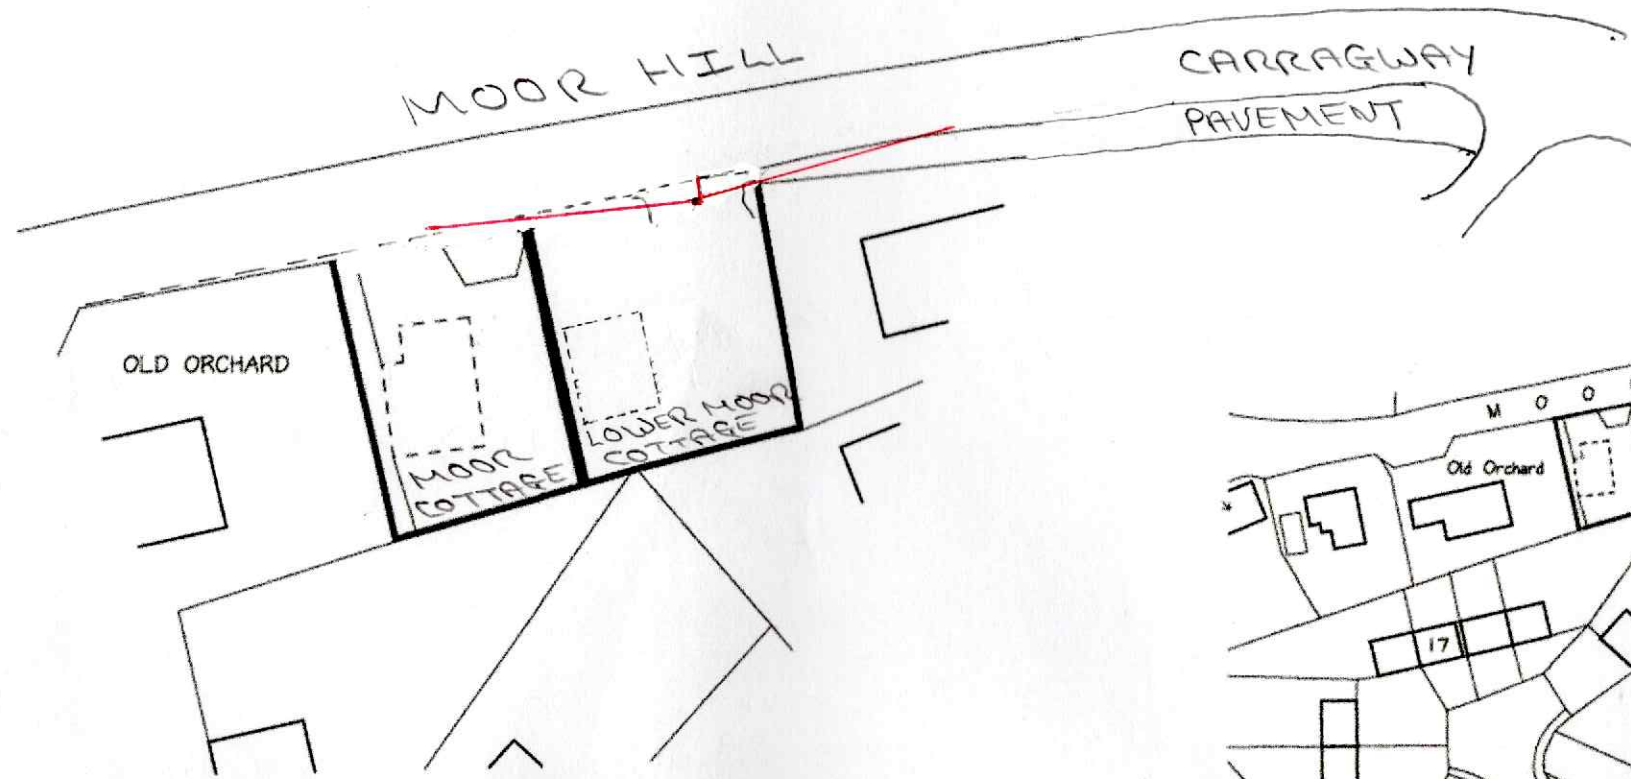


Visibility splays across the site
Frontage at Lower Moor Cottage SP3 SLB.


Moor Hill is within a
20 MPH speed restriction
zone. Splay to be
2.4M x 25M.

The splay is drawn in red.

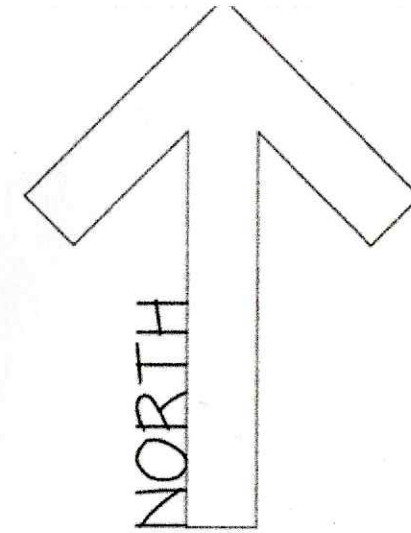

SITE PLAN - 1: 500

0 5 10 15 20 25m

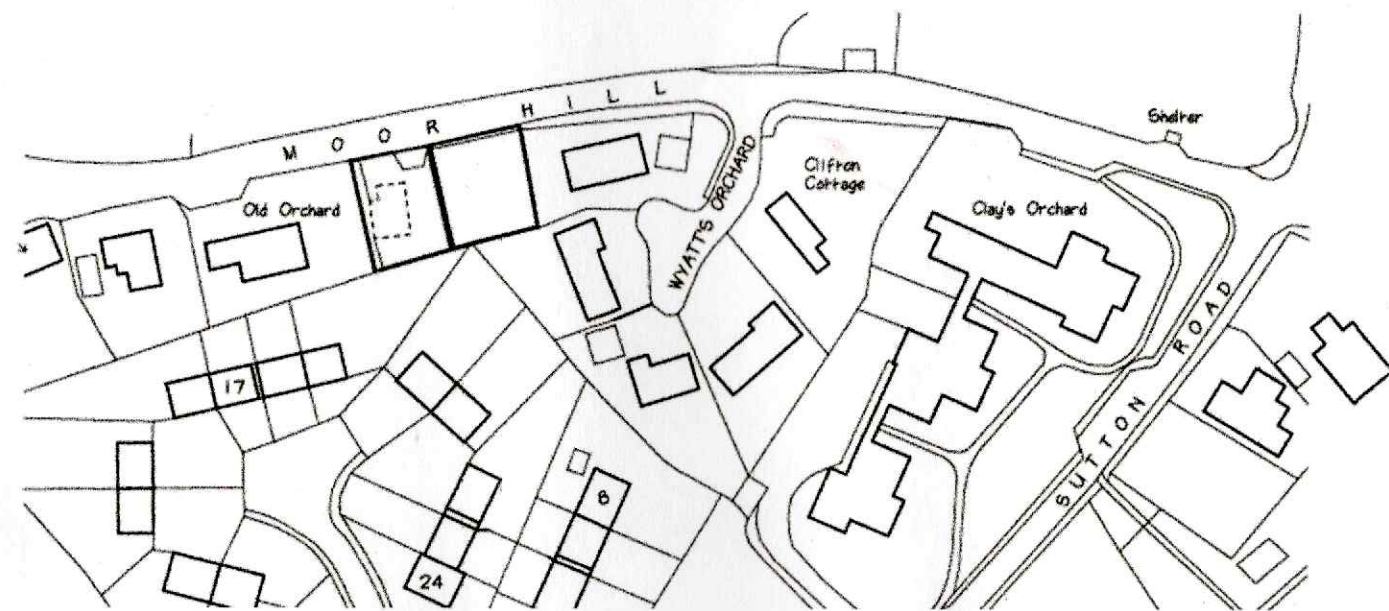

LOCATION PLAN - 1: 1250

0 10 20 30 40 50m

Drawing No VIS1
3rd March 2026